




Rev	Date	Description
XX	XX:XX:XX	XXXX

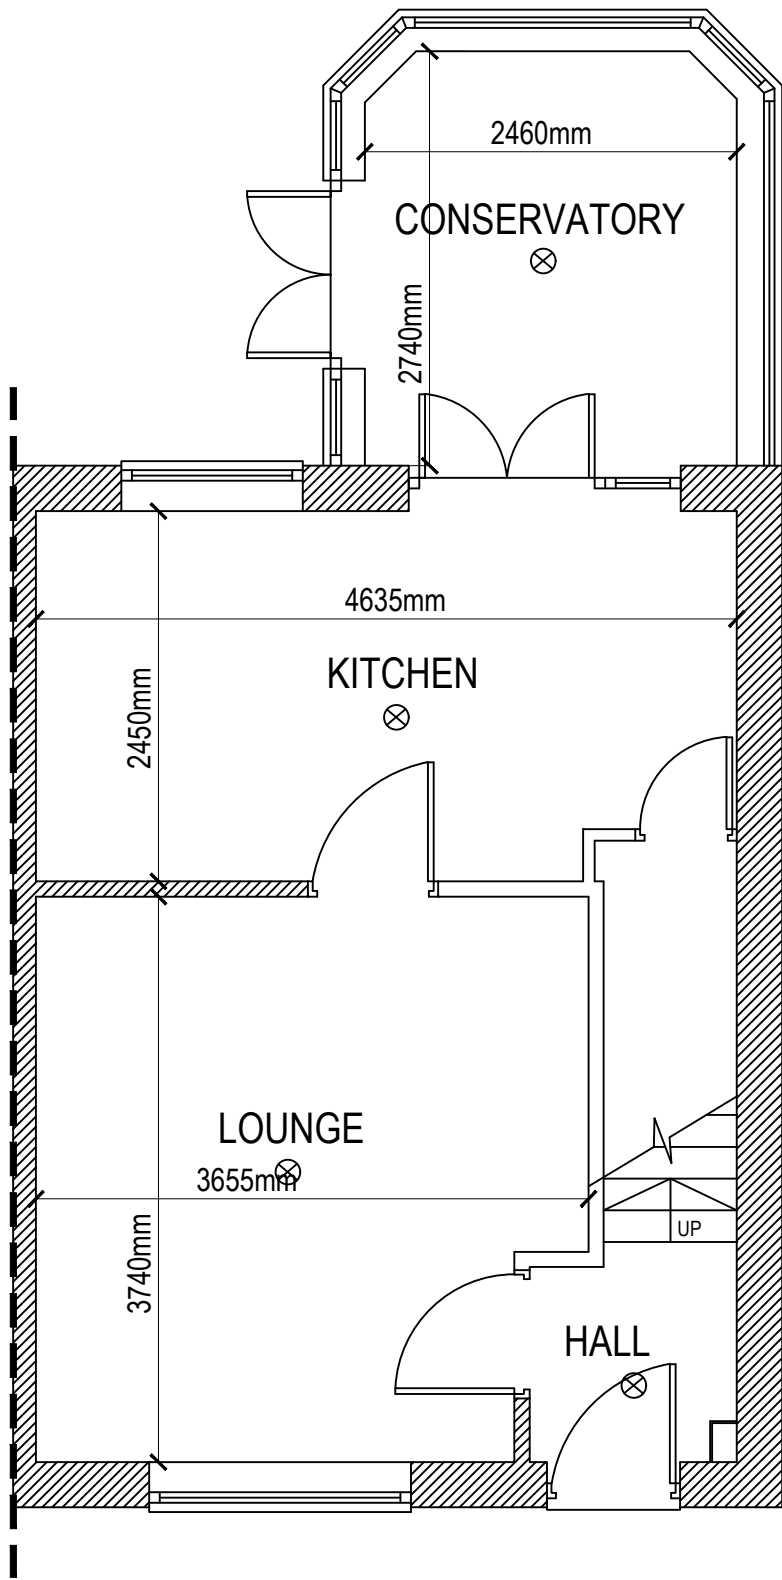

EXISTING GROUND FLOOR LAYOUT

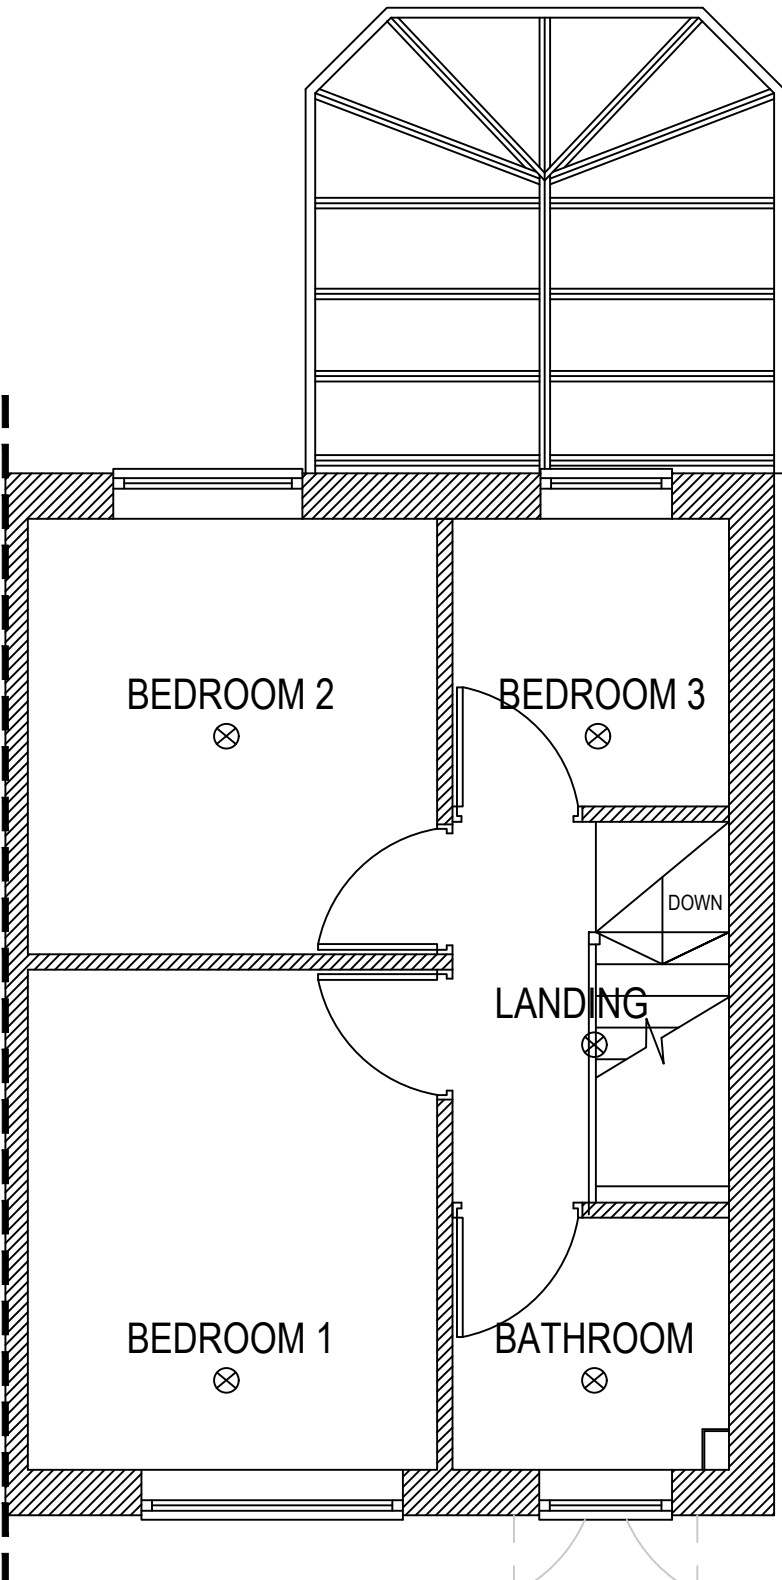

EXISTING FIRST FLOOR LAYOUT

 

mm

Client Mr S Lowe		
Project 4 Turnstone Drive, Halewood, L26 7WR Proposed Single Storey Extension		
Title Existing Floor Plans		
Scale @ A2 1:50@A2	Date 14:11:21	Stage -
Job No TSTNDR	Drawing No 002	Rev -
Drawn	Approved	