



Rev	Date	Description
XX	XX:XX:XX	XXXX


- Notes
1. All works to comply with latest Building Regulations.
 2. Measurements on drawing for planning and Building Regulation purposes only. It is the Contractors responsibility to take on site measurements.
 3. Concrete roof tiles to suit pitch and colour to match existing roof tiles on house.
 4. Velux roof-lights to have metal cover either grey or white colour.
 5. Brickwork to match main house in size and colour.
 6. UPVC Gutters/downpipes/swan necks colour to be either white/grey/black to clients approval.
 7. Fascia to be UPVC colour to be white unless client changes.
 8. New bi-fold doors to be metal or UPVC colour to be either white/grey/black to clients approval.

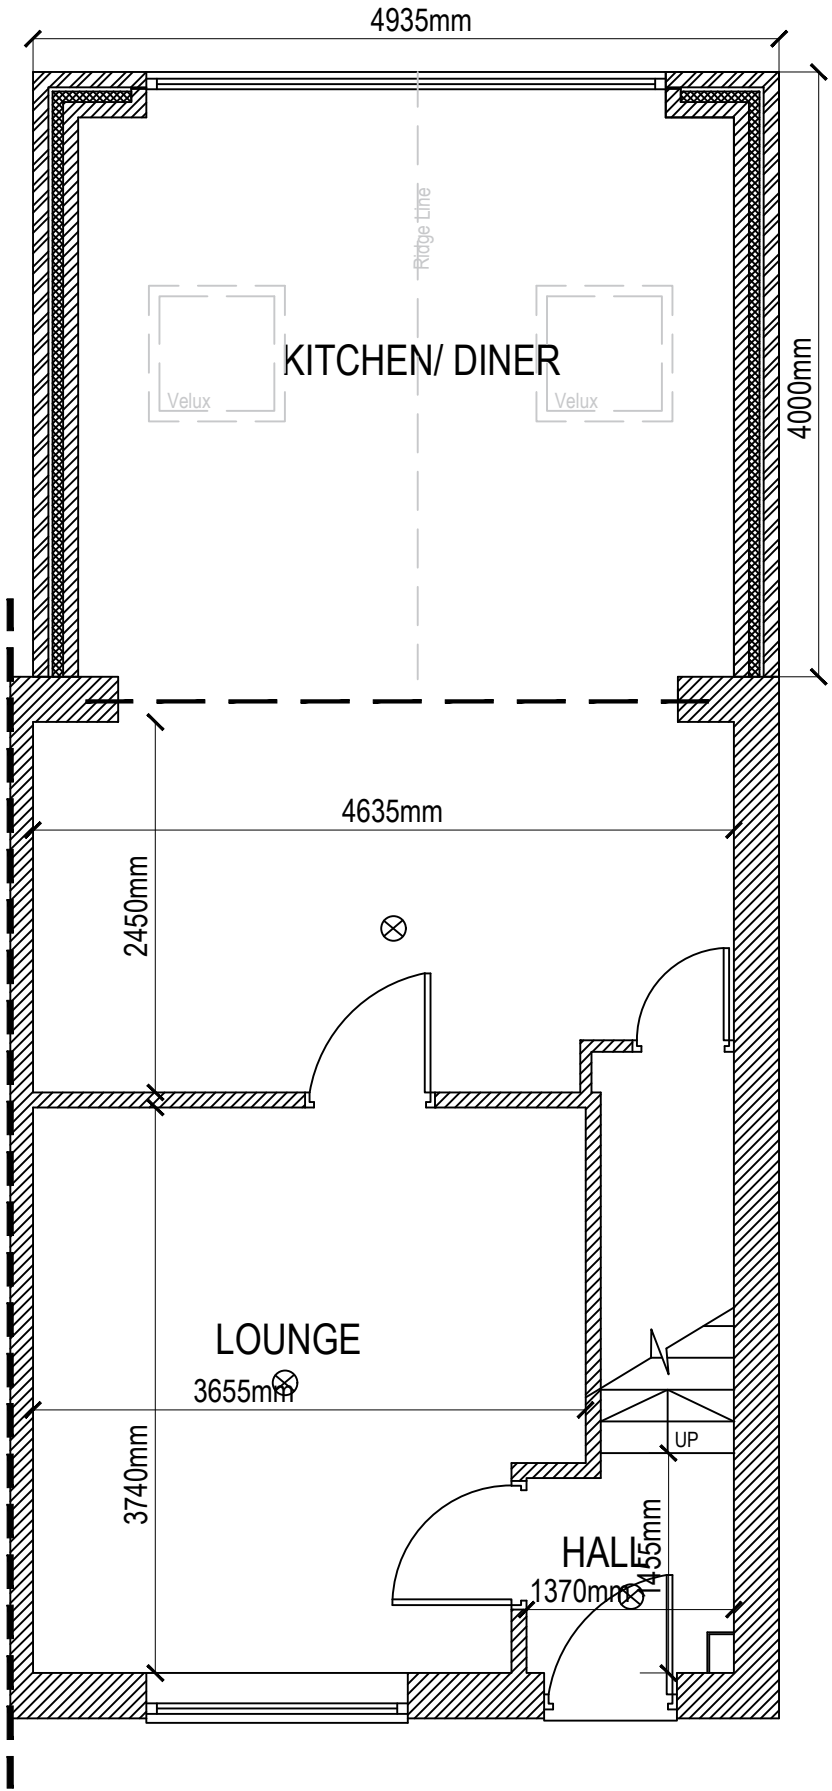

PROPOSED GROUND FLOOR LAYOUT

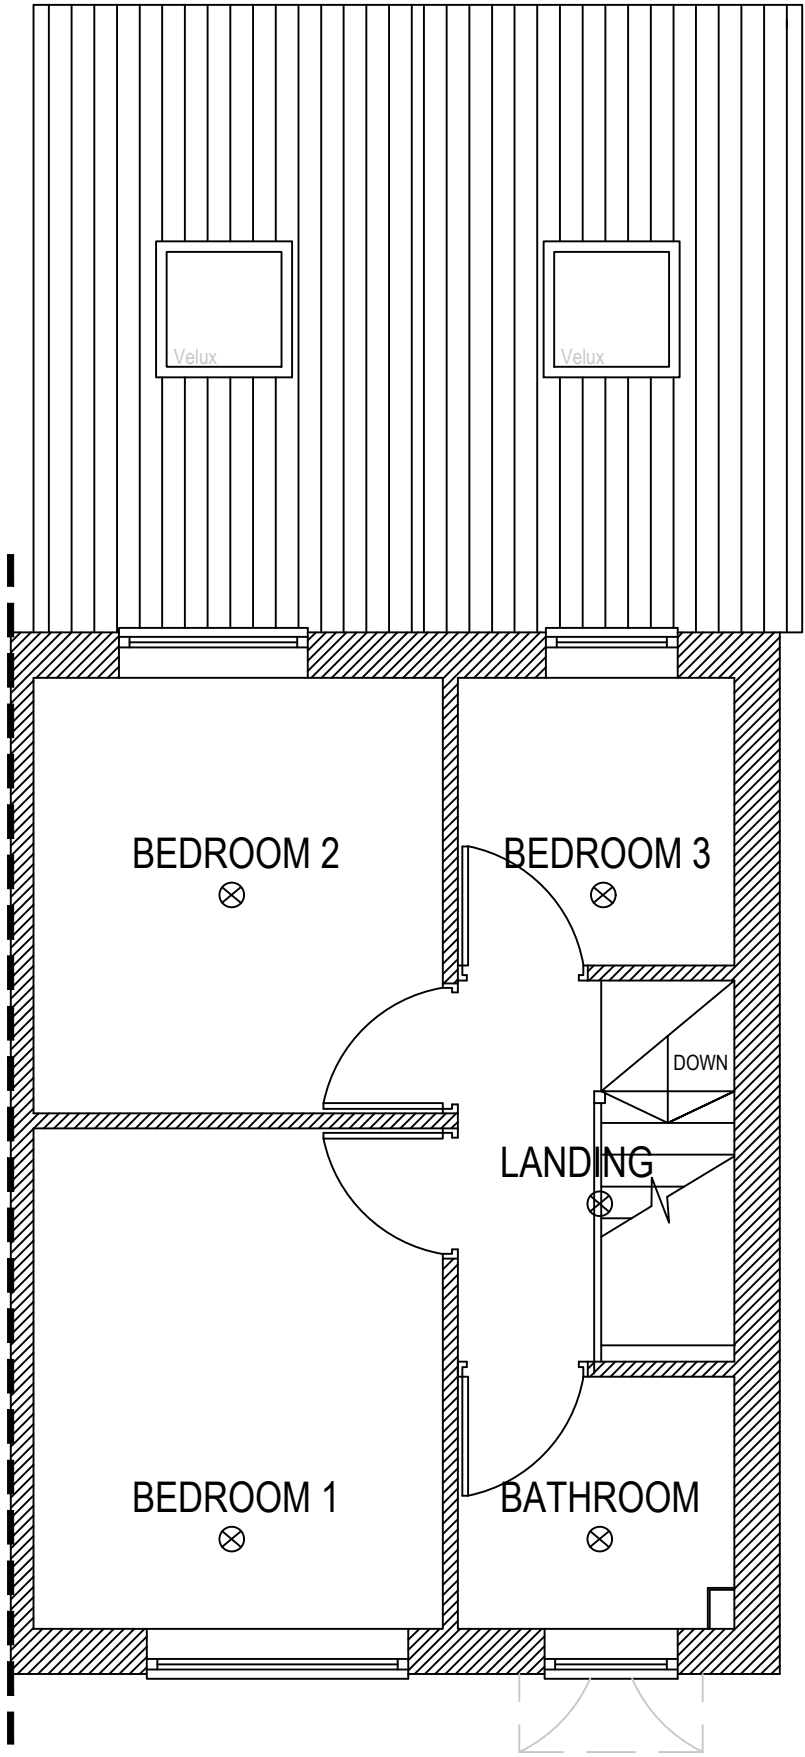

PROPOSED FIRST FLOOR LAYOUT

 

mm

Client		
Mr S Lowe		
Project		
4 Turnstone Drive, Halewood, L26 7WR		
Proposed Single Storey Extension		
Title		
Proposed Floor Plans		
Scale @ A2		
1:50@A2		
Date		
14:11:21		
Stage		
-		
Job No		
TSTNDR		
Drawing No		
007		
Rev		
-		
Drawn		
Approved		