






PROPOSED FRONT ELEVATION

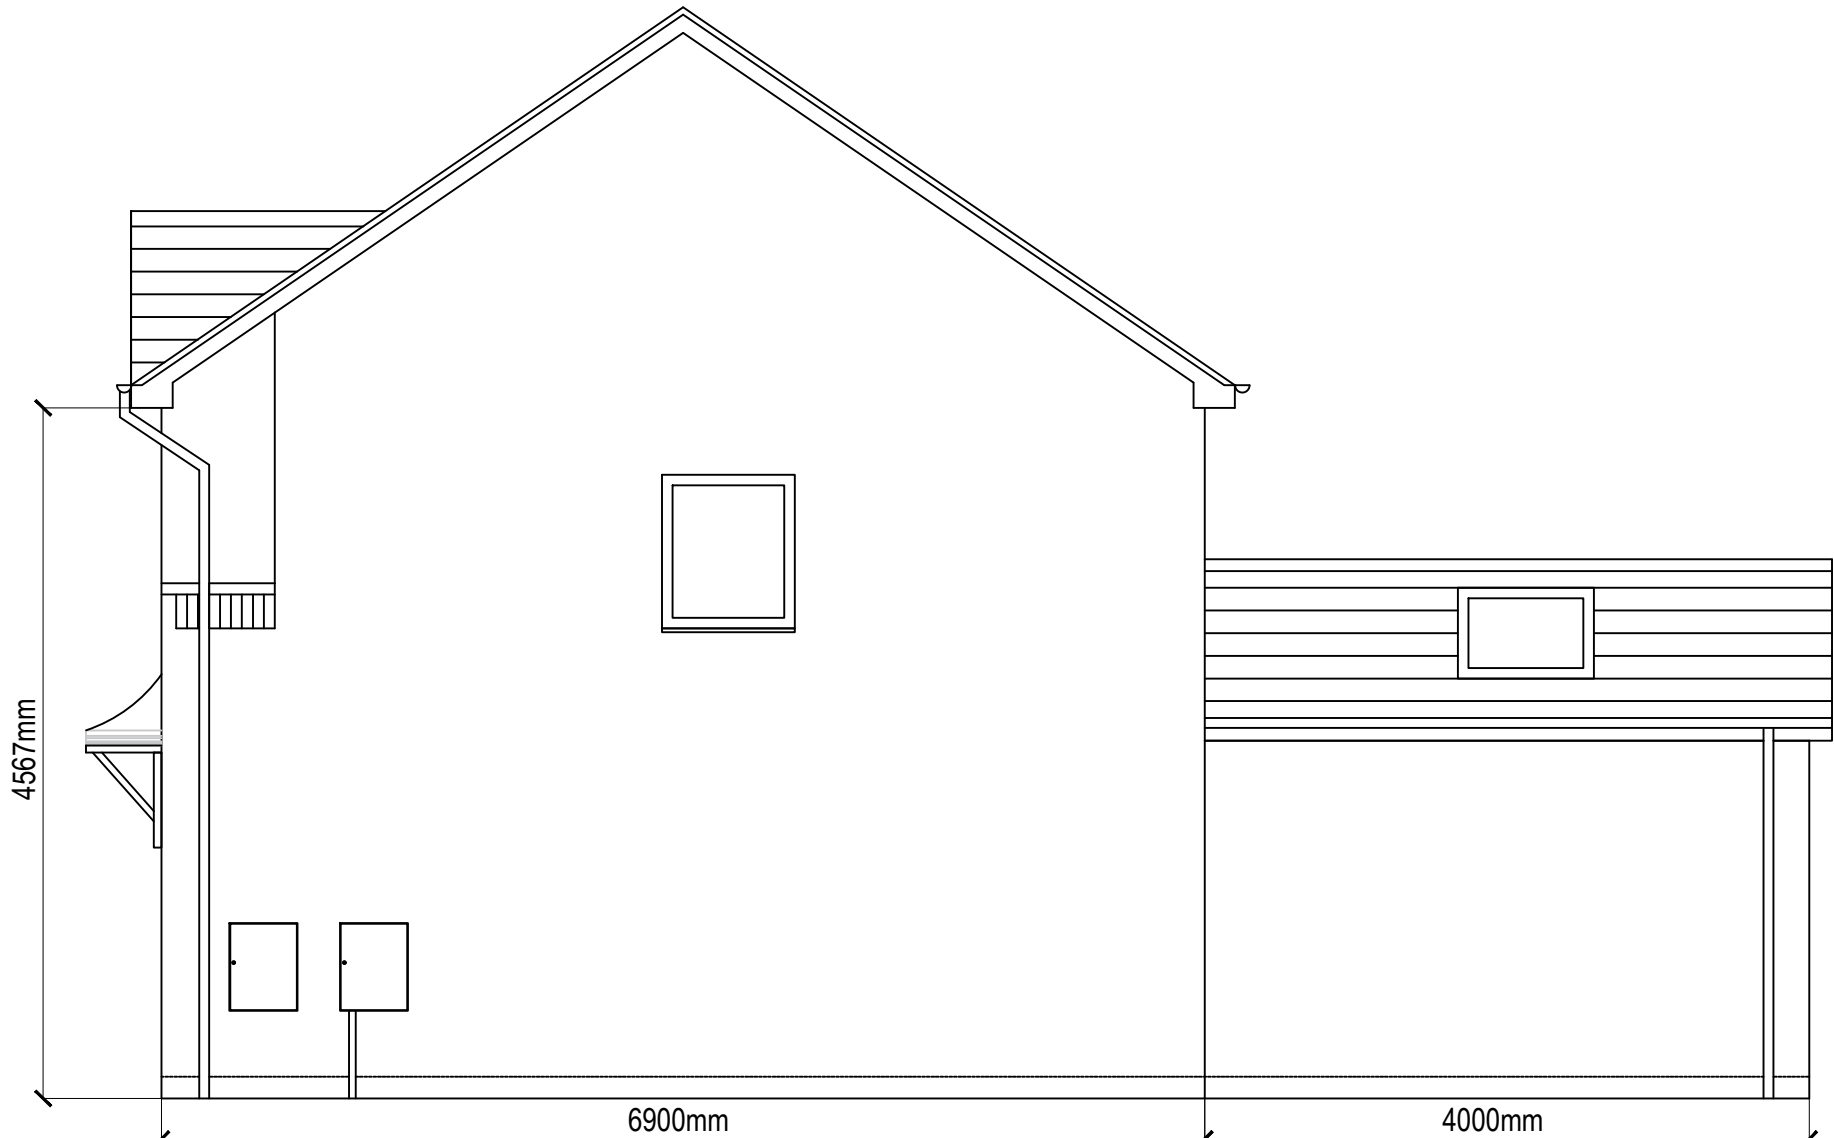


PROPOSED RIGHT HAND ELEVATION

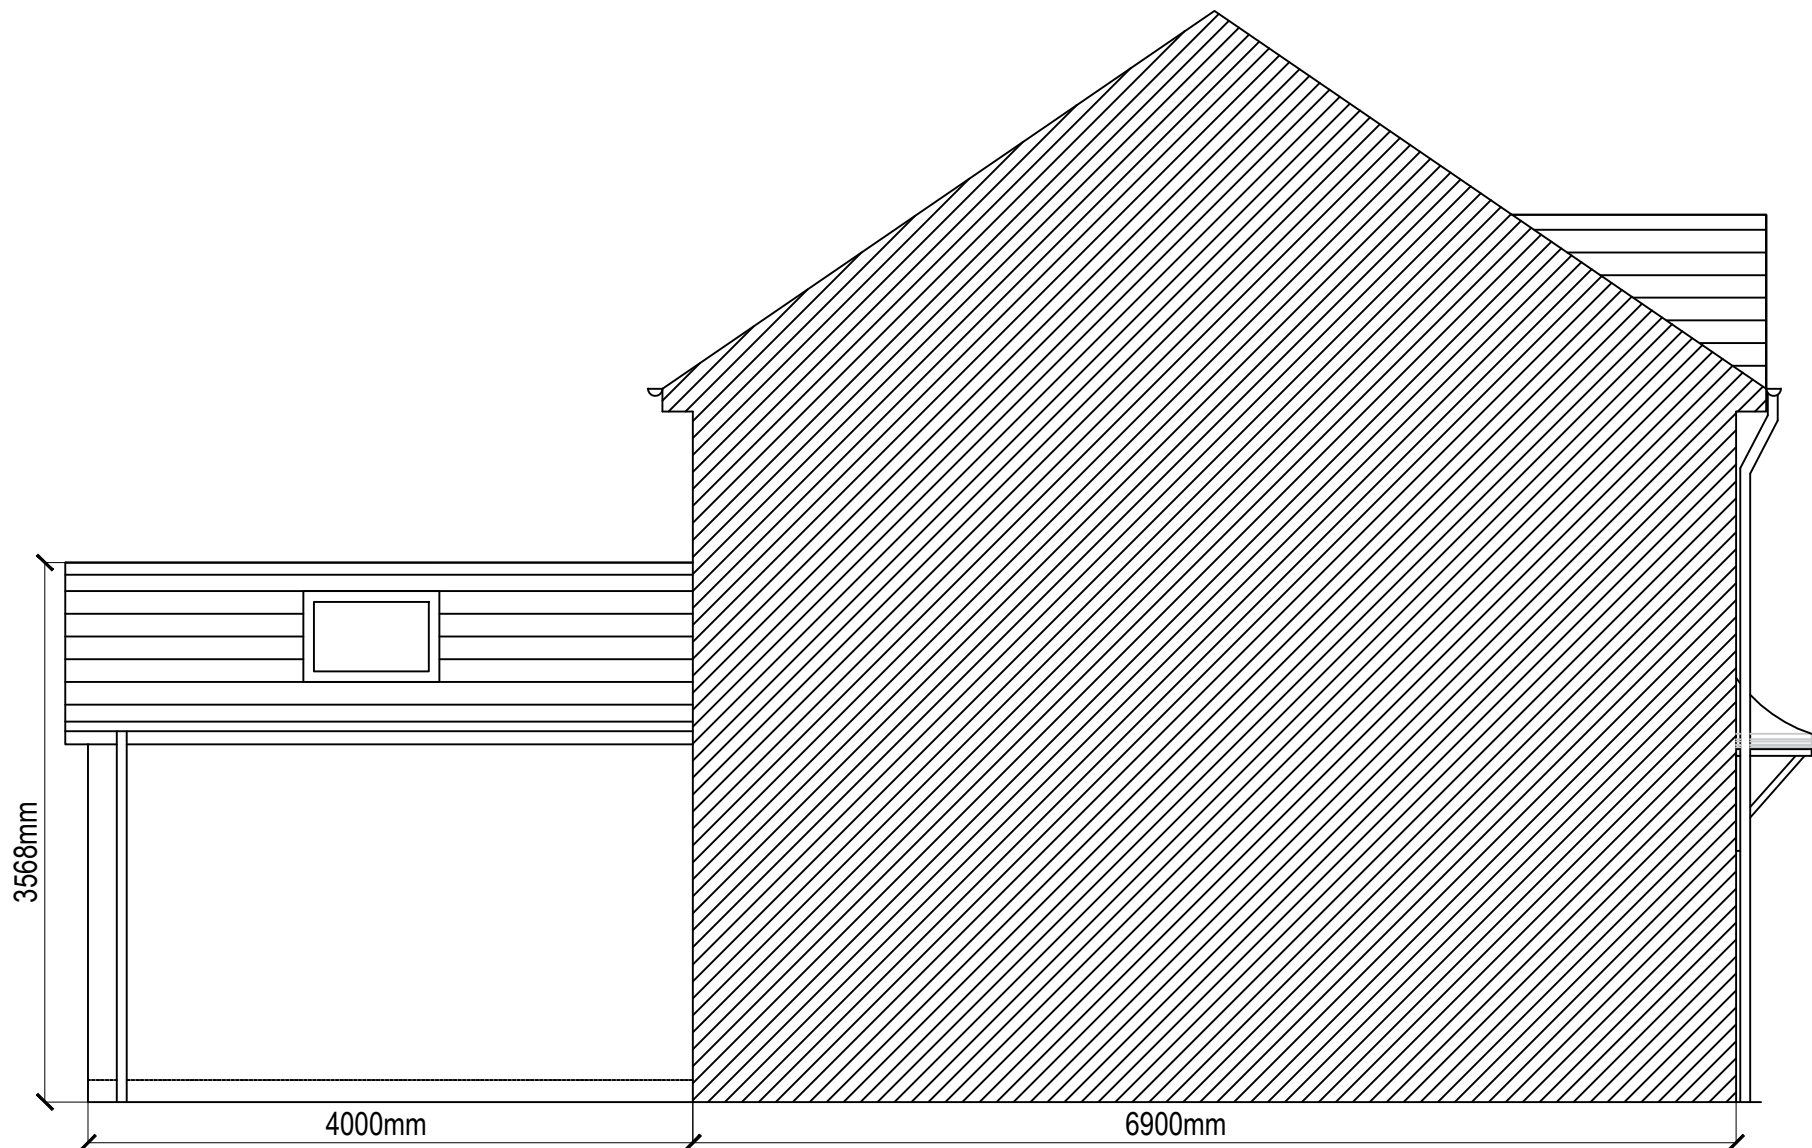

PROPOSED LEFT HAND ELEVATION

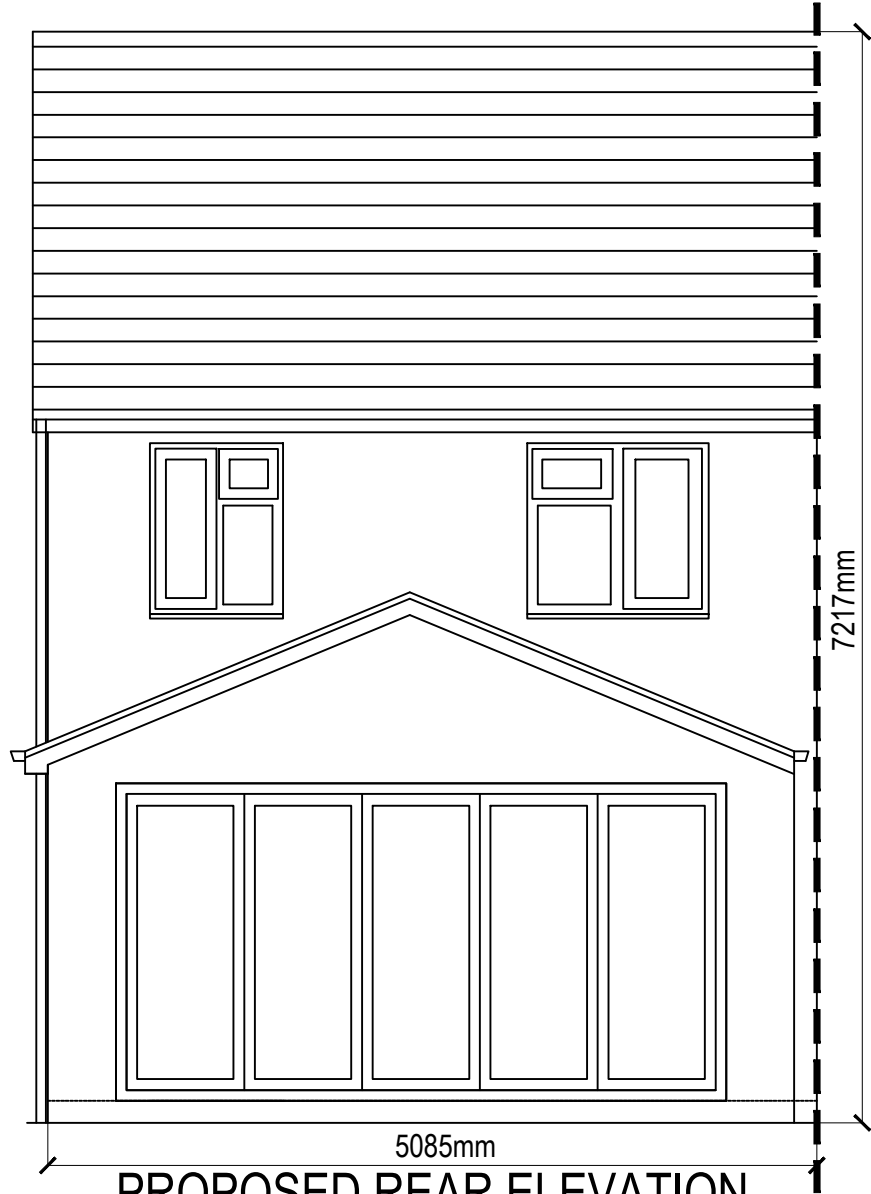

PROPOSED REAR ELEVATION

 

mm

Rev Date Description

Notes

1. All works to comply with latest Building Regulations.
2. Measurements on drawing for planning and Building Regulation purposes only. It is the Contractors responsibility to take on site measurements.
3. Concrete roof tiles to suit pitch and colour to match existing roof tiles on house.
4. Velux roof-lights to have metal cover either grey or white colour.
5. Brickwork to match main house in size and colour.
6. UPVC Gutters/downpipes/swan necks colour to be either white/grey/black to clients approval.
7. Fascia to be UPVC colour to be white unless client changes.
8. New bi-fold doors to be metal or UPVC colour to be either white/grey/black to clients approval.

Client

Mr S Lowe

Project

4 Turnstone Drive, Halewood, L26 7WR
Proposed Single Storey Extension

Title

Proposed Elevations

Scale @ A2

1:50@A2

Date

14.11.21

Stage

-

Job No

TSTNDR

Drawing No

004

Rev

-

Drawn

Approved