




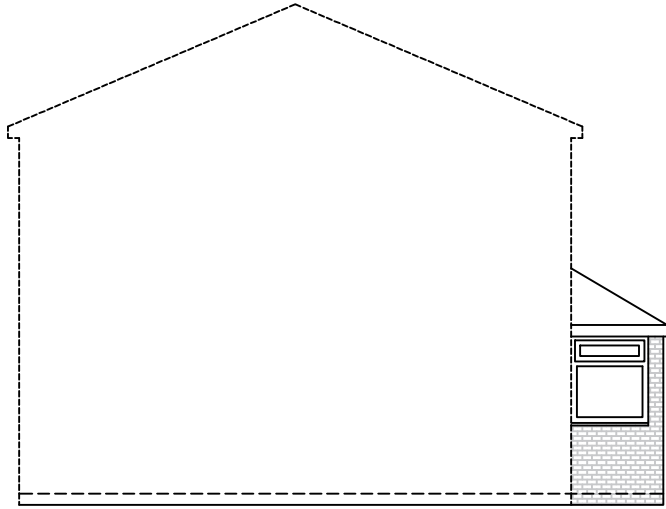


Left-Hand Side Elevation

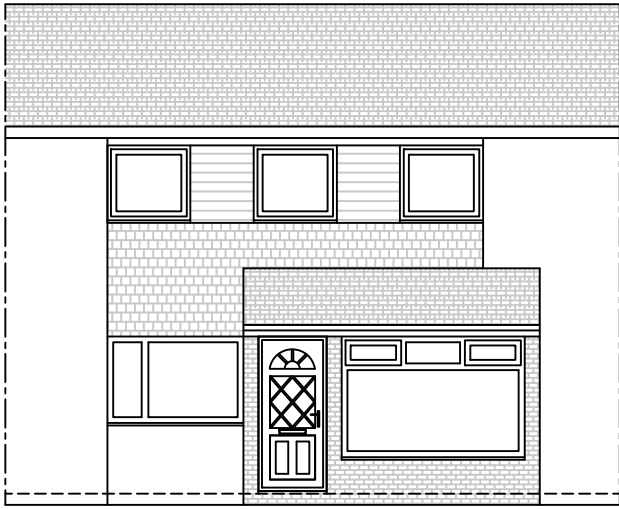

Front Elevation

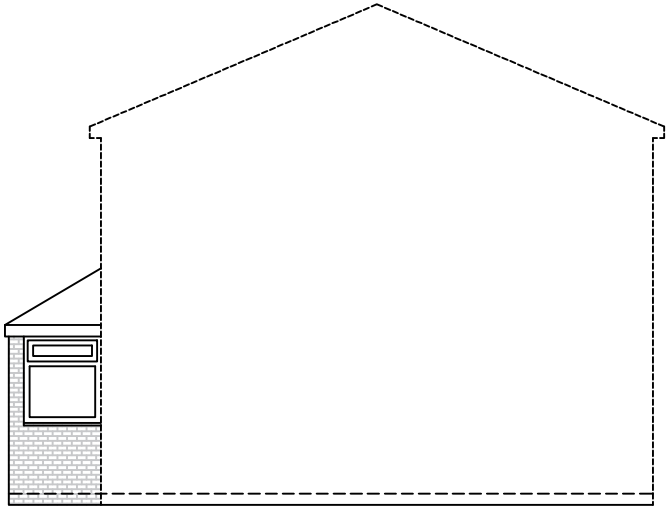

Right-Hand Side Elevation

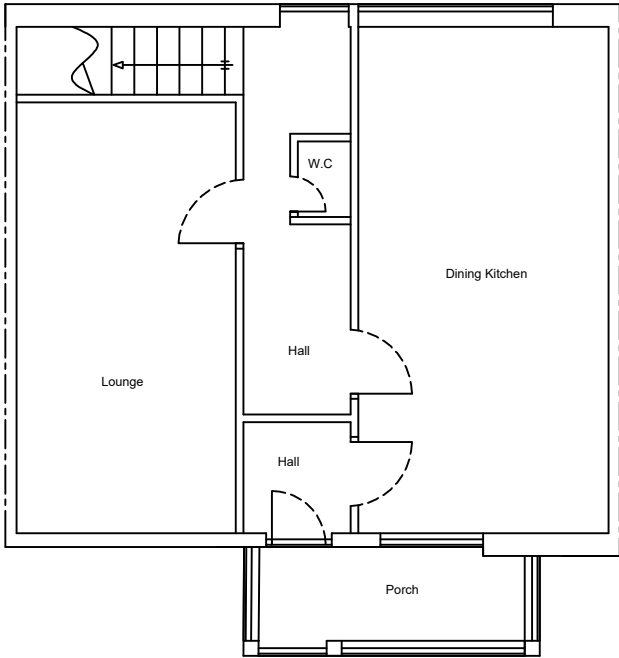

Plan

Notes:
Any drawings or plans depicted make no allowance for the provision of any tie bars within the roof of the proposed conservatory. This can only be determined once the roof is put into manufacture.

These drawings are the property of Anglian Home Improvements and must not be used, distributed, loaned or copied without the express permission of Anglian Home Improvements.
All dimensions are in millimetres (mm) unless noted otherwise.
Do not use for base laying purposes

Produced on A3 paper

A	16/11/21	Added Door opening to Hall	DJ
Rev.	Date	Description	Initials



Anglian
Home Improvements
TELEPHONE: 0800 093 3015

Drawing title: **Existing Plan and Elevations**

CONTRACT No. : **90008967** Page 1 of 2

Proposed: **PVCu Replica Extension**
at: **2 SEDBURGH GROVE**
LIVERPOOL
MERSEYSIDE
L36 2QR

Drawers initials: DJ	Scale : 1:100	Date: 10/11/2021
-----------------------------	----------------------	-------------------------