



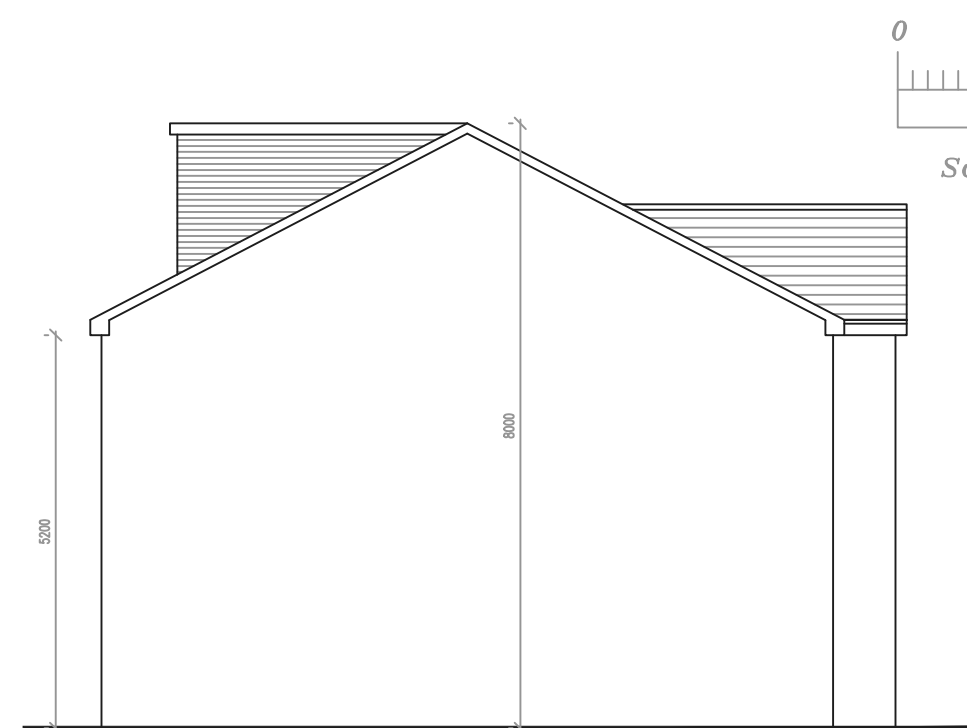


Proposed Side Elevation




Proposed Front Elevation

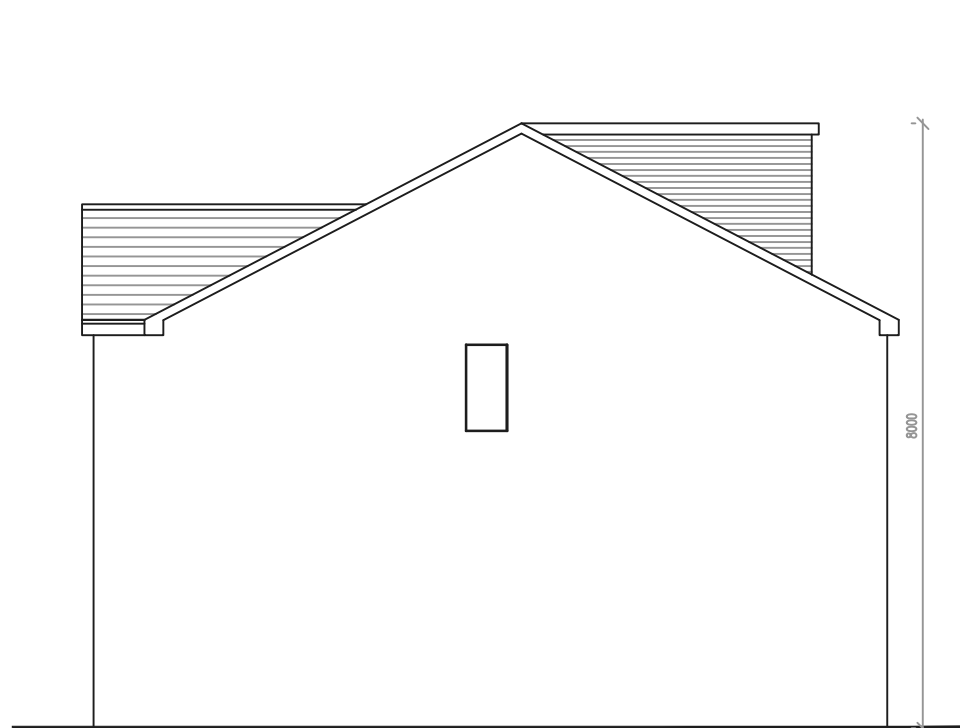


Proposed Side Elevation

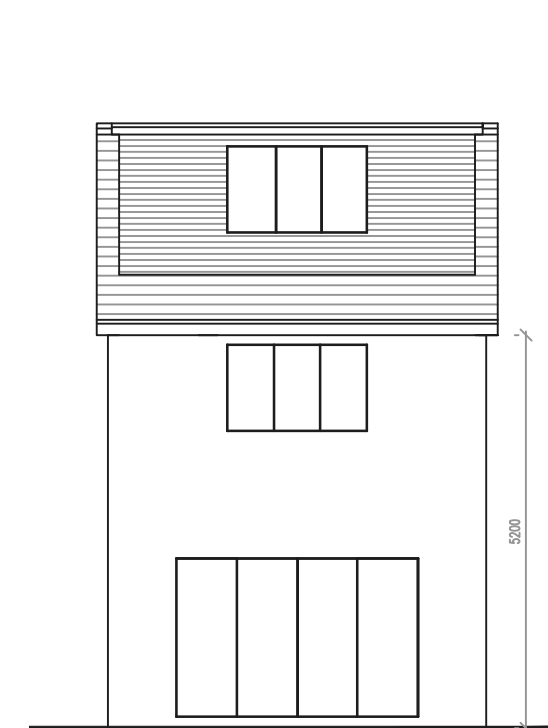


Proposed Rear Elevation

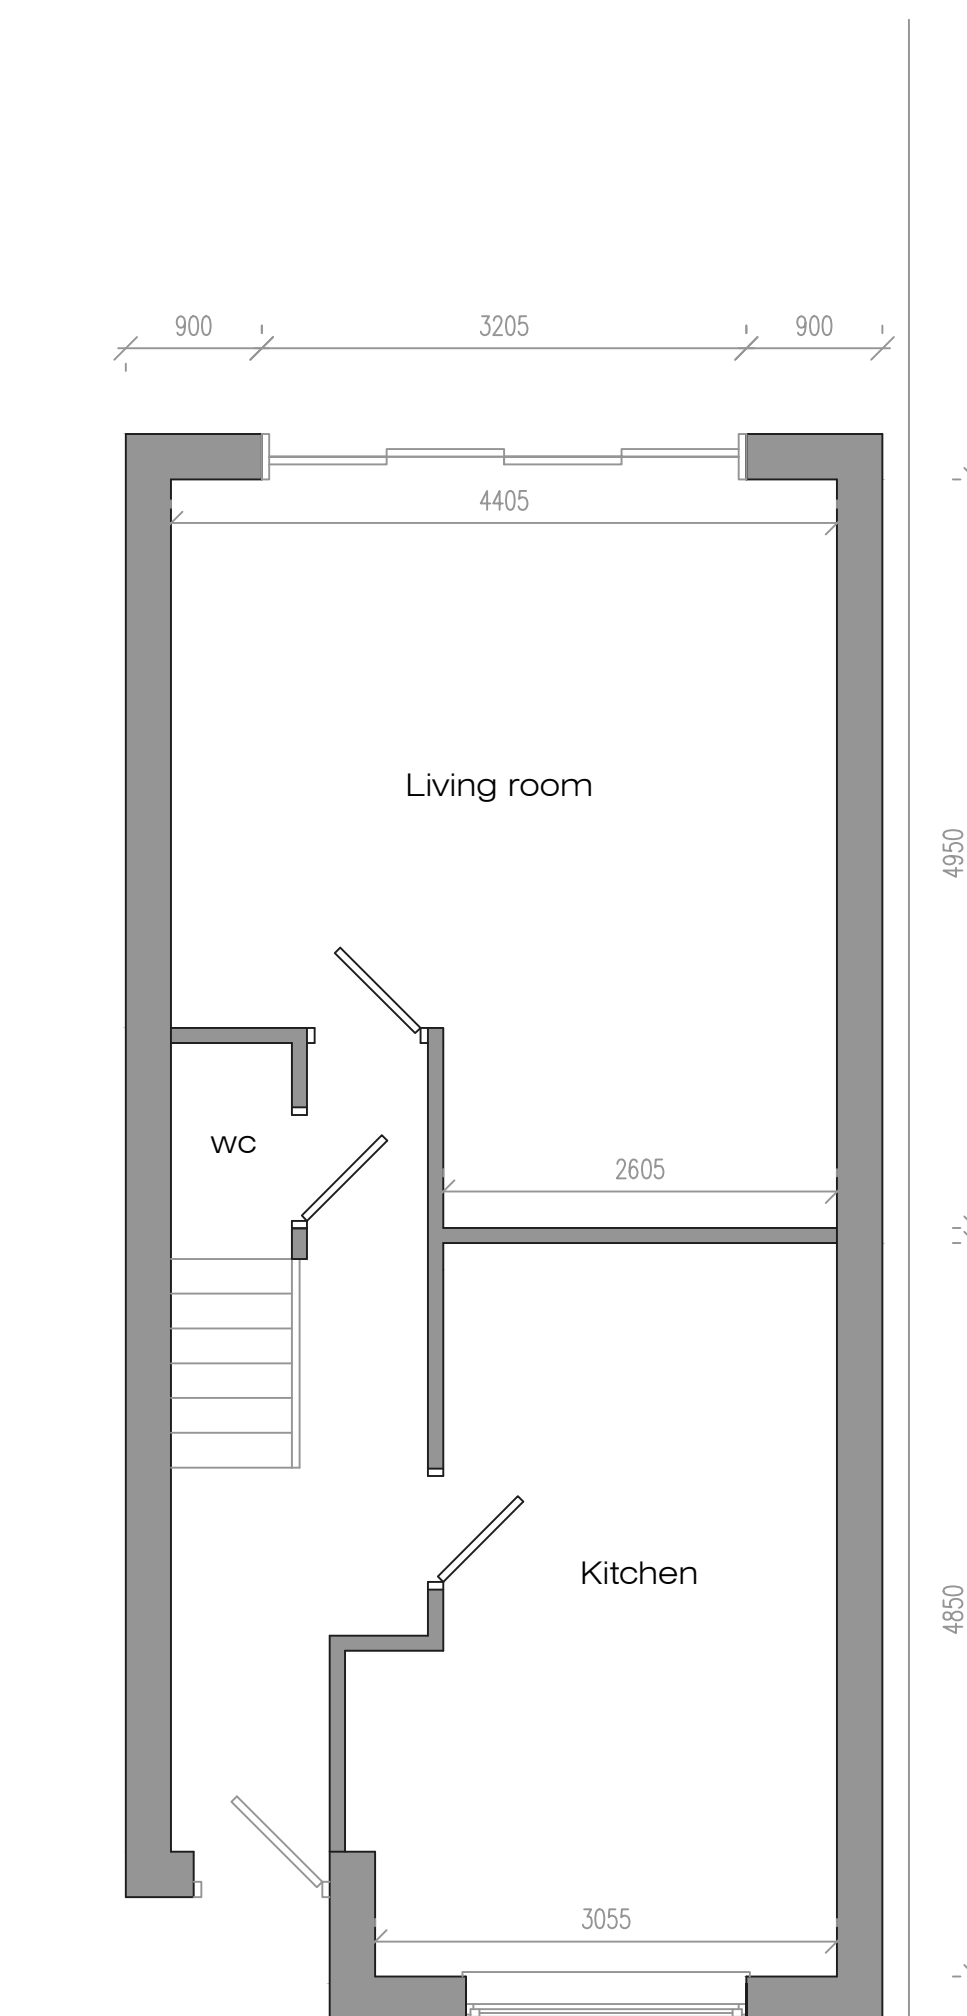

Proposed Ground Floor Plan

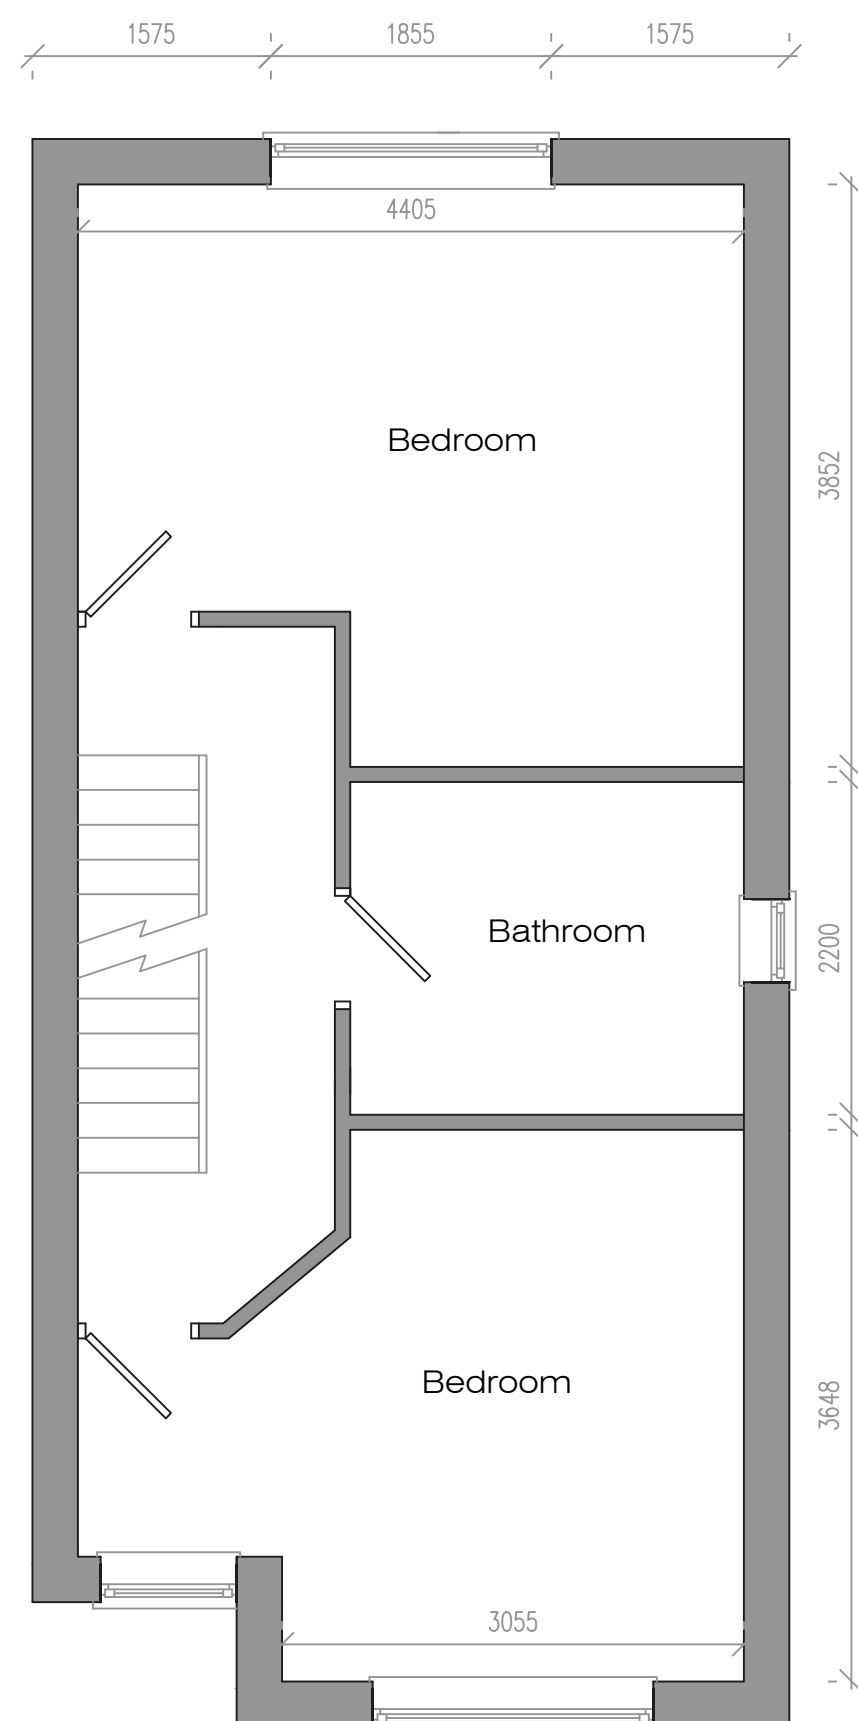

Proposed First Floor Plan

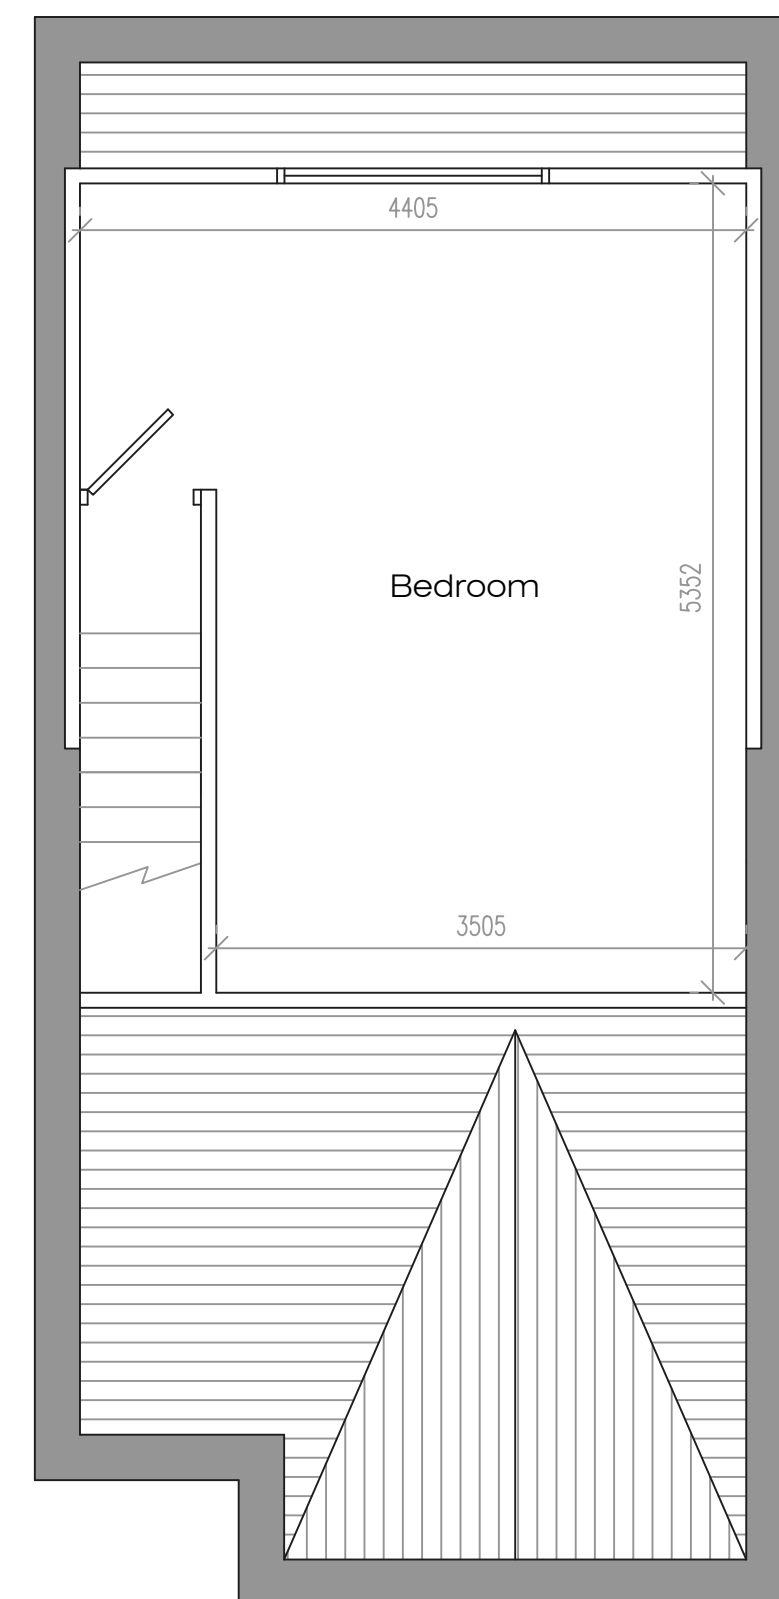

Proposed Second Floor Plan



Proposed Site Layout

Address				
Land adjacent to 33 Lancaster Avenue, L35				
Job Title				
New build dwelling				
Drawing title				
Proposed Plans				
Chkd	Appvd	date	scale	Dwg No.
		Oct '24	1:50/1:100/1:200	A2 001