


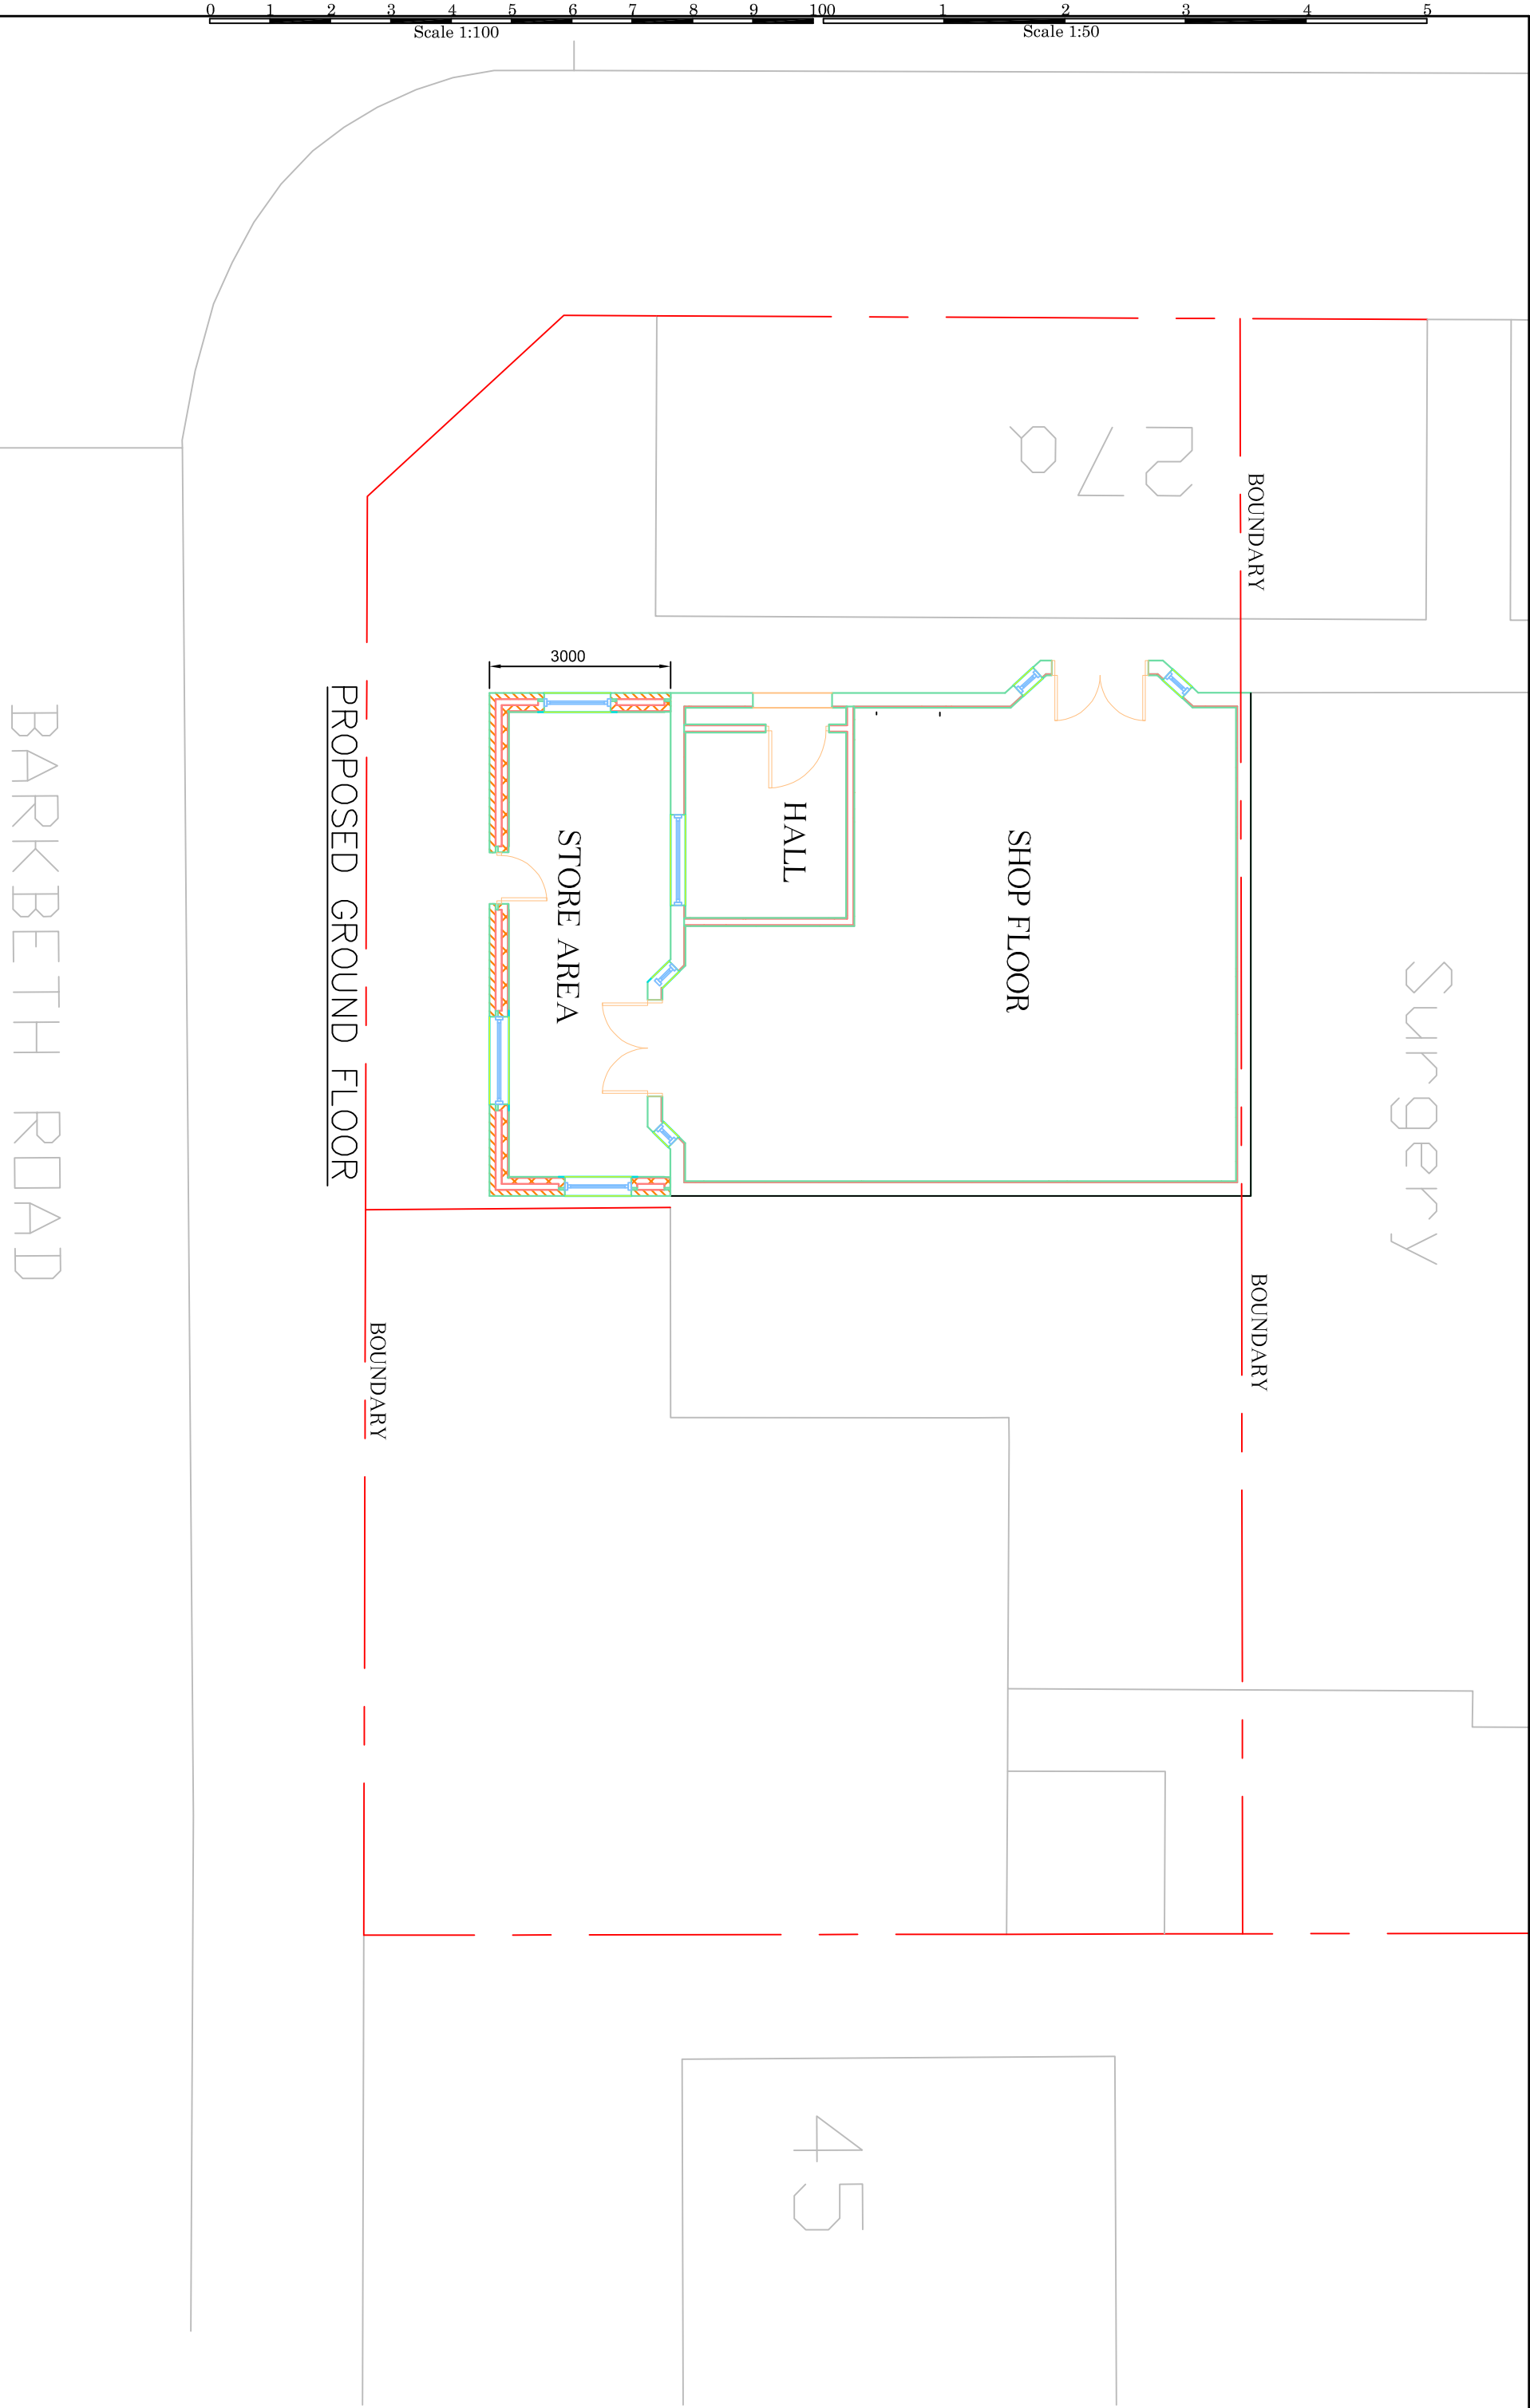

Rev.	Date	Description	DWN.	CHK.
je architectural design ltd Architectural & Structural Designers 1 Lytton Close Northolt Village, Northolt Middlesex UB8 5BU T: 020 8845 0795, M: 07930 557913, e: aeangelos@aol.com				
Job Title:		27a Woolfall Heath Ave. Liverpool L36 3TH		
Drawing Title:		Proposed Ground floor Plan		
Client:		Designed by: Angelo E		
Date:		Apr. 2023		
Drawing No:		Scale: 1:100@A3		
		3364/AJ/02 Rev.		
		B		