



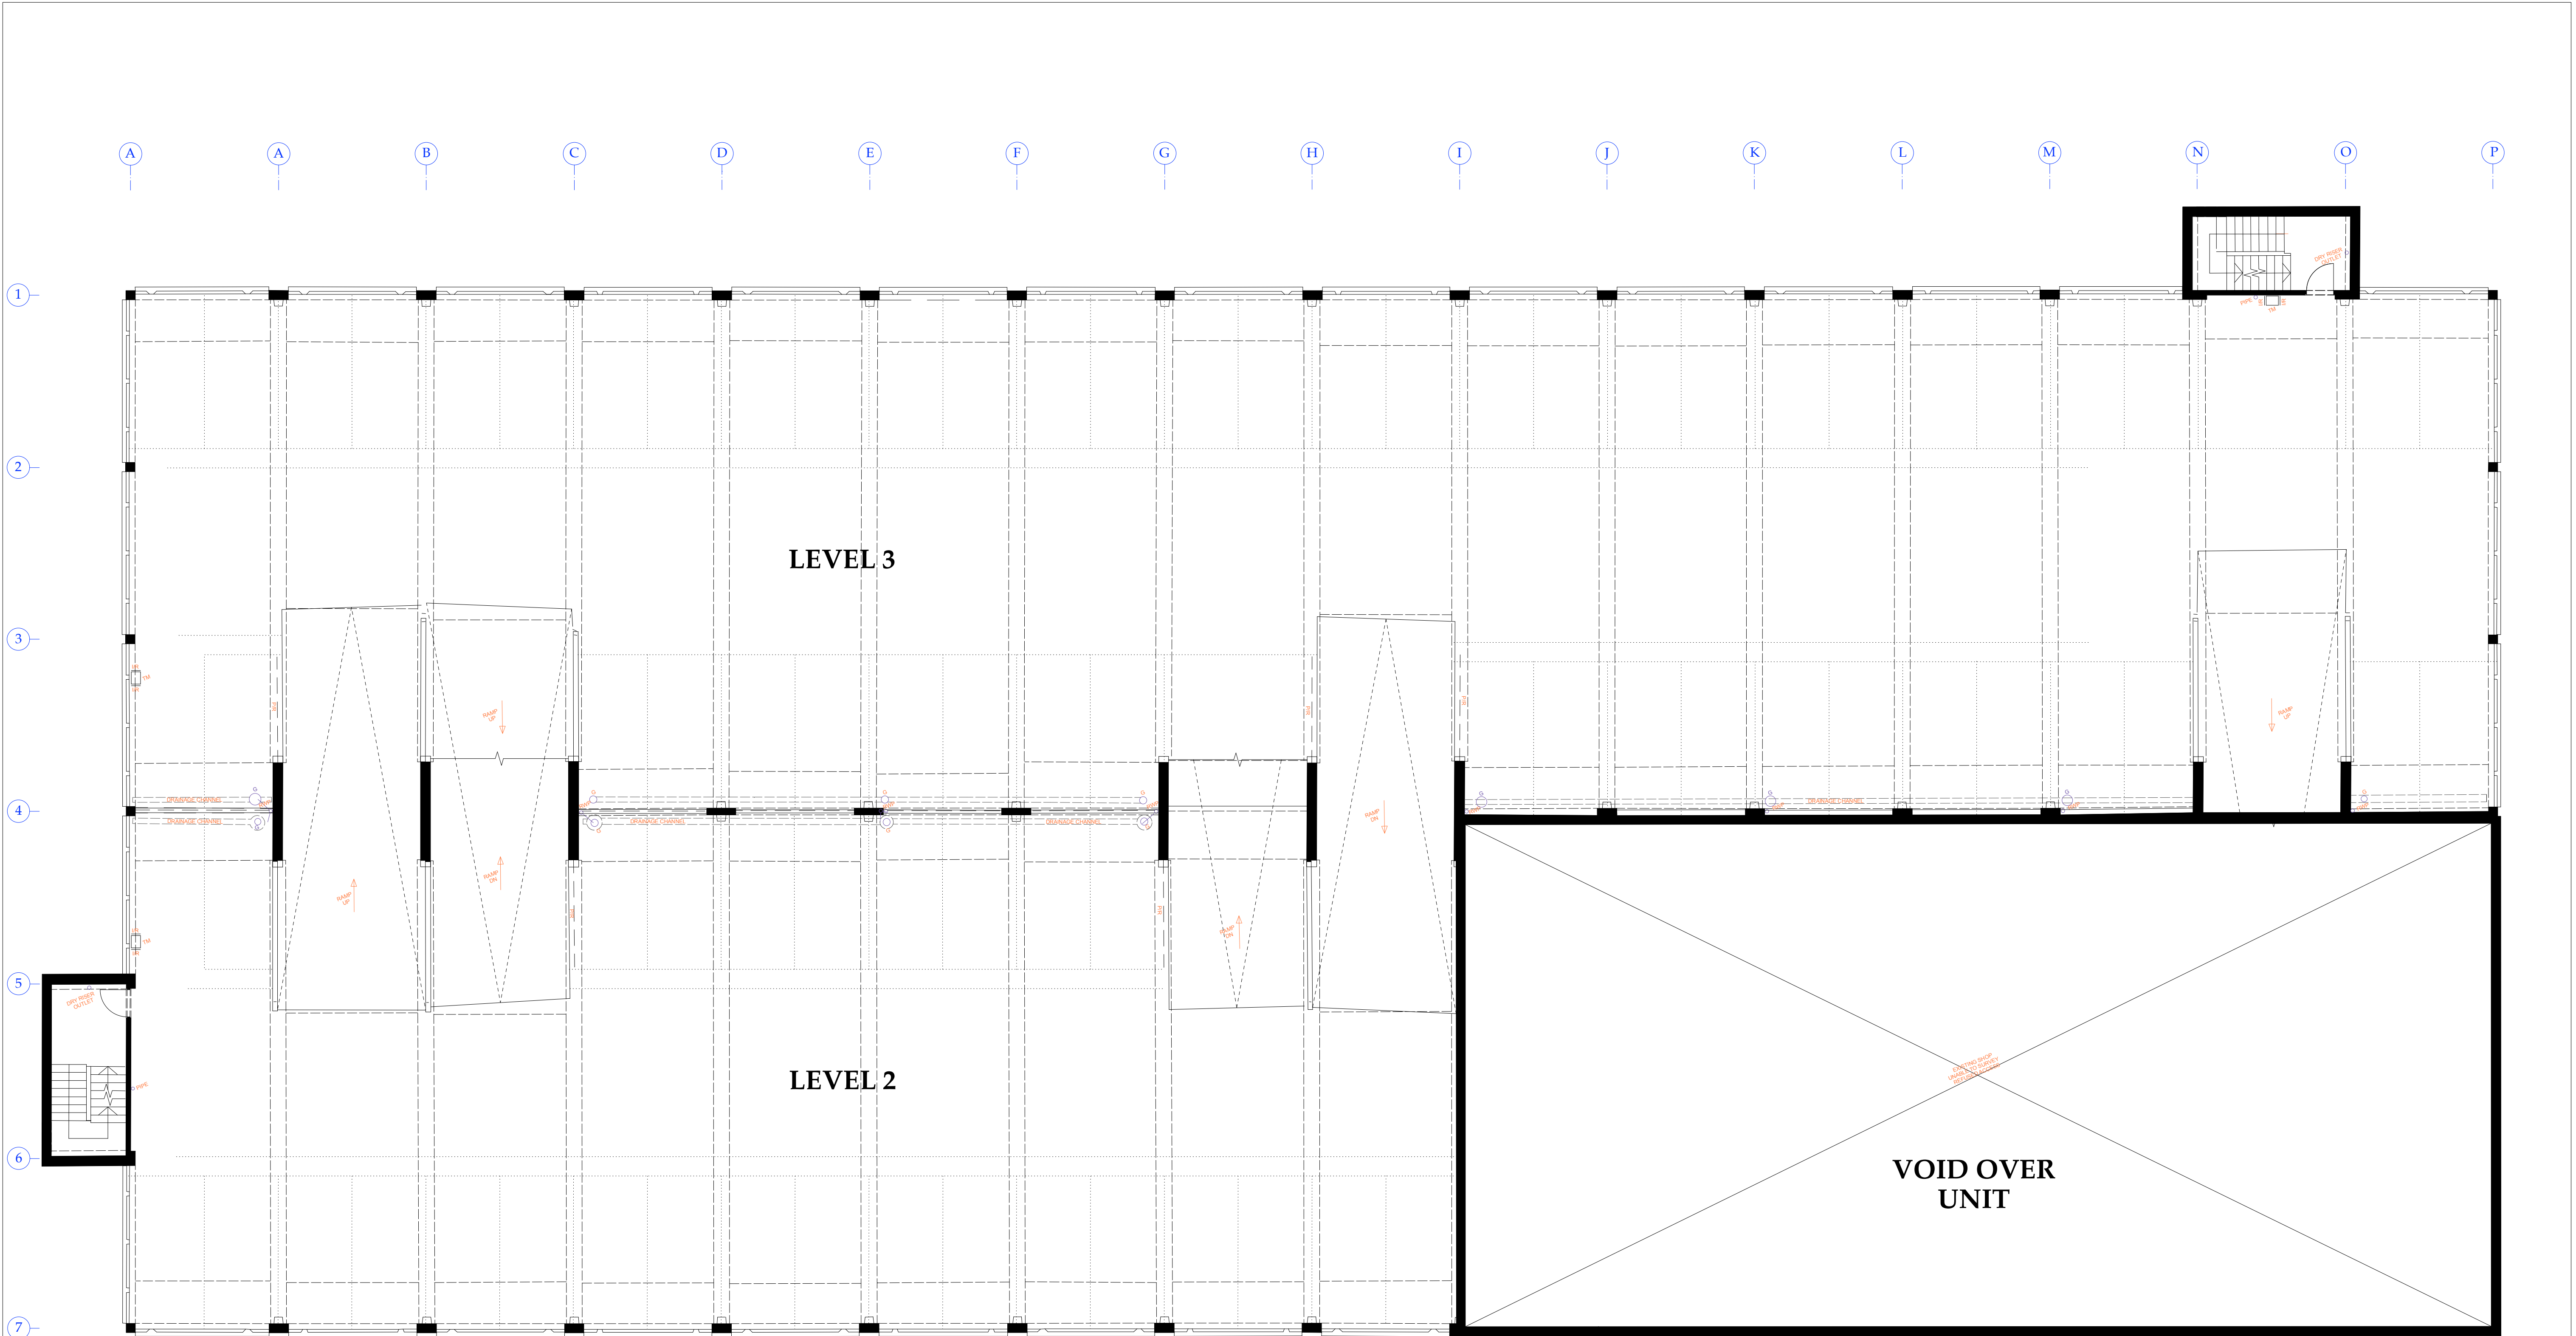


LEVEL 2 &
LEVEL 3

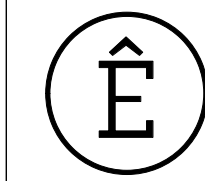

KIRKBY MSCP 551
ARCHITECTURAL EMPORIUM Ltd
EMAIL: mail@architectural-emporium.co.uk
WEB: www.architectural-emporium.co.uk
ADDRESS: 87 Kempston Street, Liverpool, L3 8HE
PHONE: +44 (0)151 565 0000

KEY SECTION

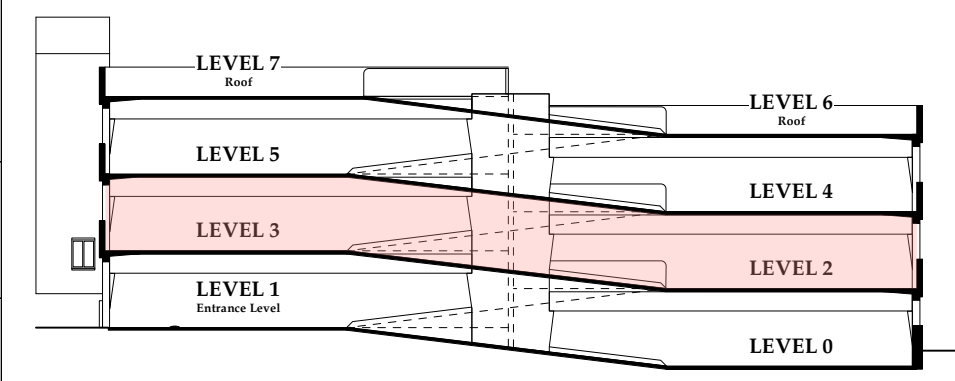

0 1 2 5 8

 - North Point

Rev A: First Issue

FOR: PLANNING
CHECKED BY: LC DRAWN BY: XA
SCALE: 1:100 / 1:200
PAPER SIZE: A1 / A3
JOB: KIRKBY MSCP 551

0.102_RevA
FIRST ISSUE: 17.04.23
EXISTING FLOOR PLANS - 02