


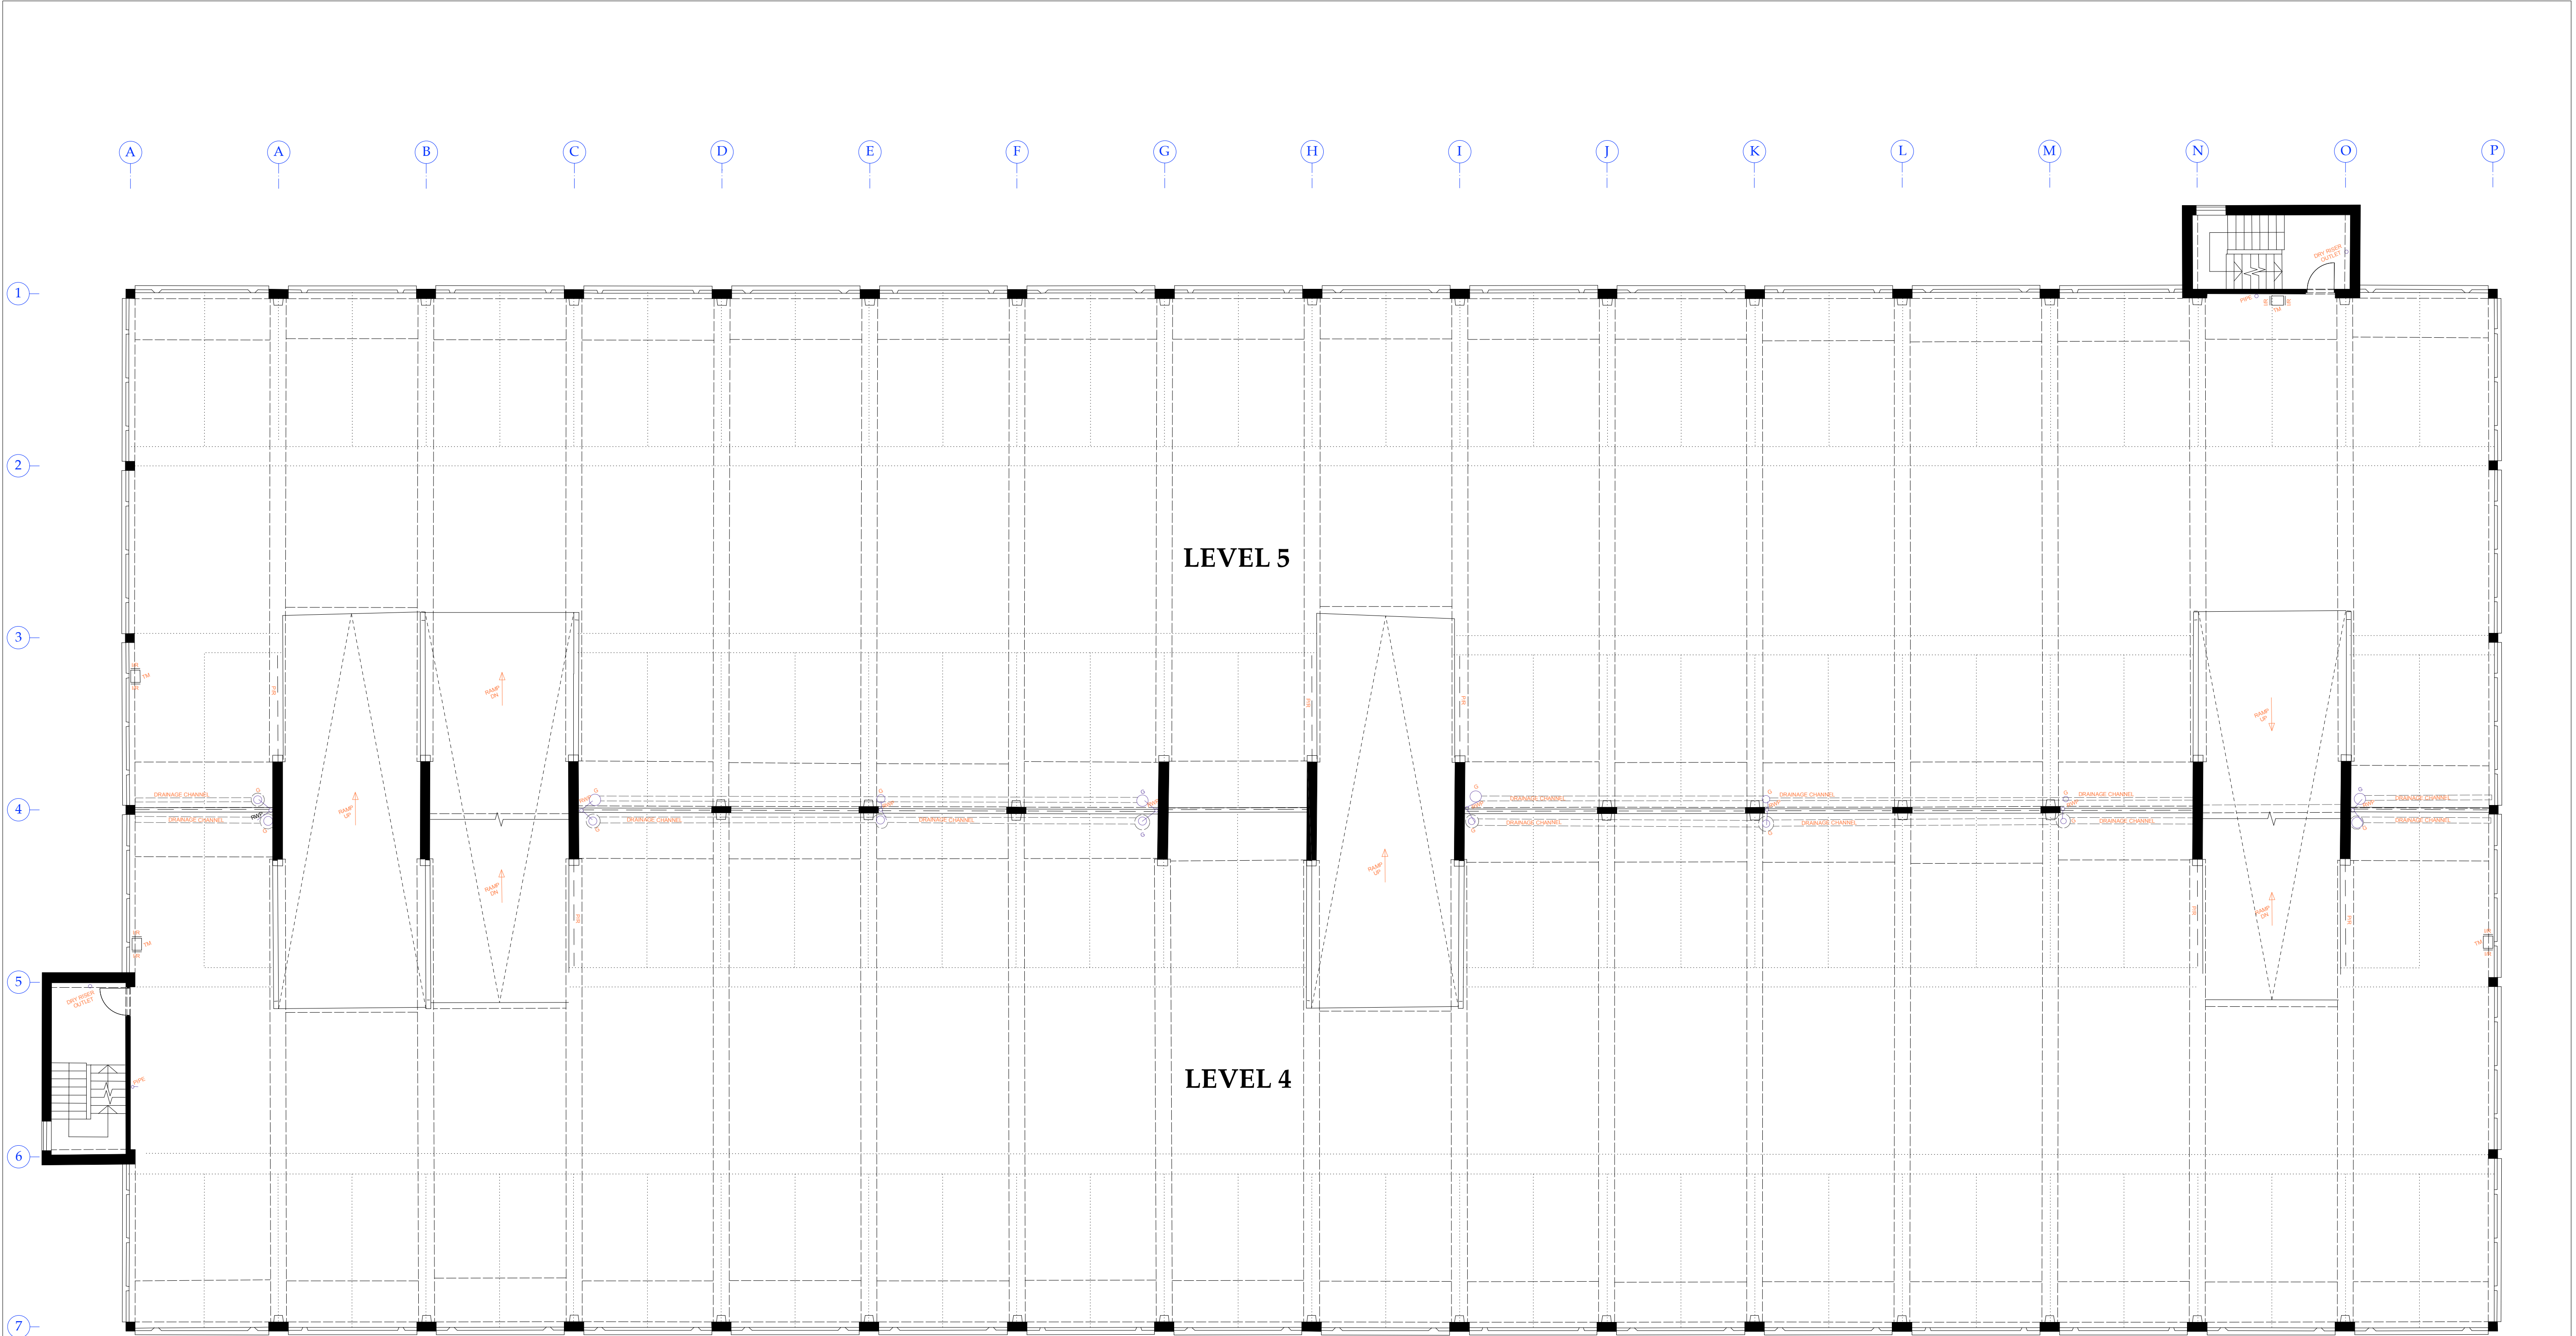

LEVEL 4 &
LEVEL 5

KIRKBY MSCP 551

ARCHITECTURAL EMPORIUM Ltd
EMAIL: mail@architectural-emporium.co.uk
WEB: www.architectural-emporium.co.uk
ADDRESS: 87 Kempton Street, Liverpool, L3 8HE
PHONE: +44 (0)151 565 0000

01258

- North Point

KEY SECTION

Rev A: First Issue

FOR: PLANNING

CHECKED BY: LC | DRAWN BY: XA

SCALE: 1:100/1:200

PAPER SIZE: A1/A3

JOB: KIRKBY MSCP 551

0.103_RevA

FIRST ISSUE: 17.04.23

EXISTING FLOOR PLANS - 03