




EXISTING SITE SCALE 1:200 @ A0

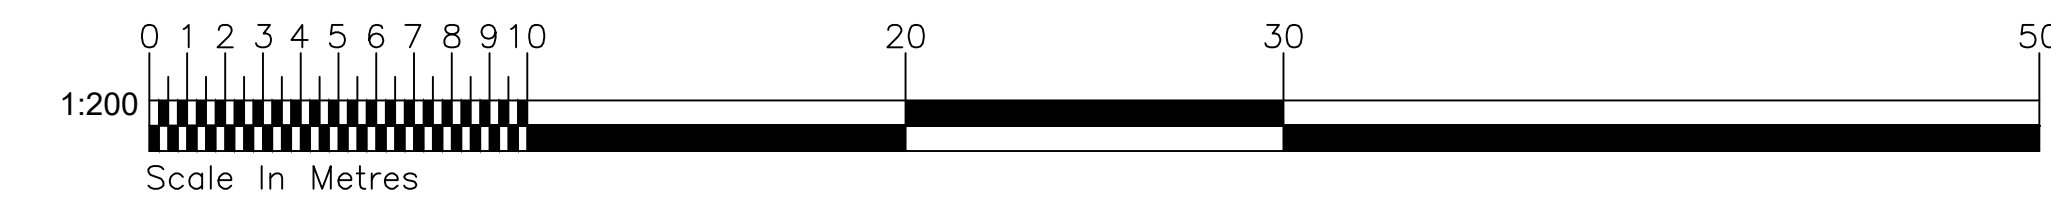

DRAWING KEY

BOUNDARY OF SITE

BOUNDARY OF OTHER LAND

Rev		Amendments		Dwn	Ck	Date
PLANNING						
PROPERTY & CONSTRUCTION CONSULTANTS CUNLIFFES Chaired Court Chaired Road Blaith Liverpool L20 7AD Tel: No. (0151) 644 1005 Fax: No. (0151) 644 1005 E-mail: cunliffes@bt.com		Client Tunesside Ltd		Drawing Title Existing Site Plan		
		Project Title Proposed Fencing and Gates St Aidan's CPS, 86 Adswood Rd, Liverpool, L36 7XR		Drawn	Date	Checked
				JF	Nov 24	DR
RIBA Chartered Practice RICS		SCALE 1:200 @ A0		STATUS S1		
		DWD no. 7527_P02		REVISION P01		

