




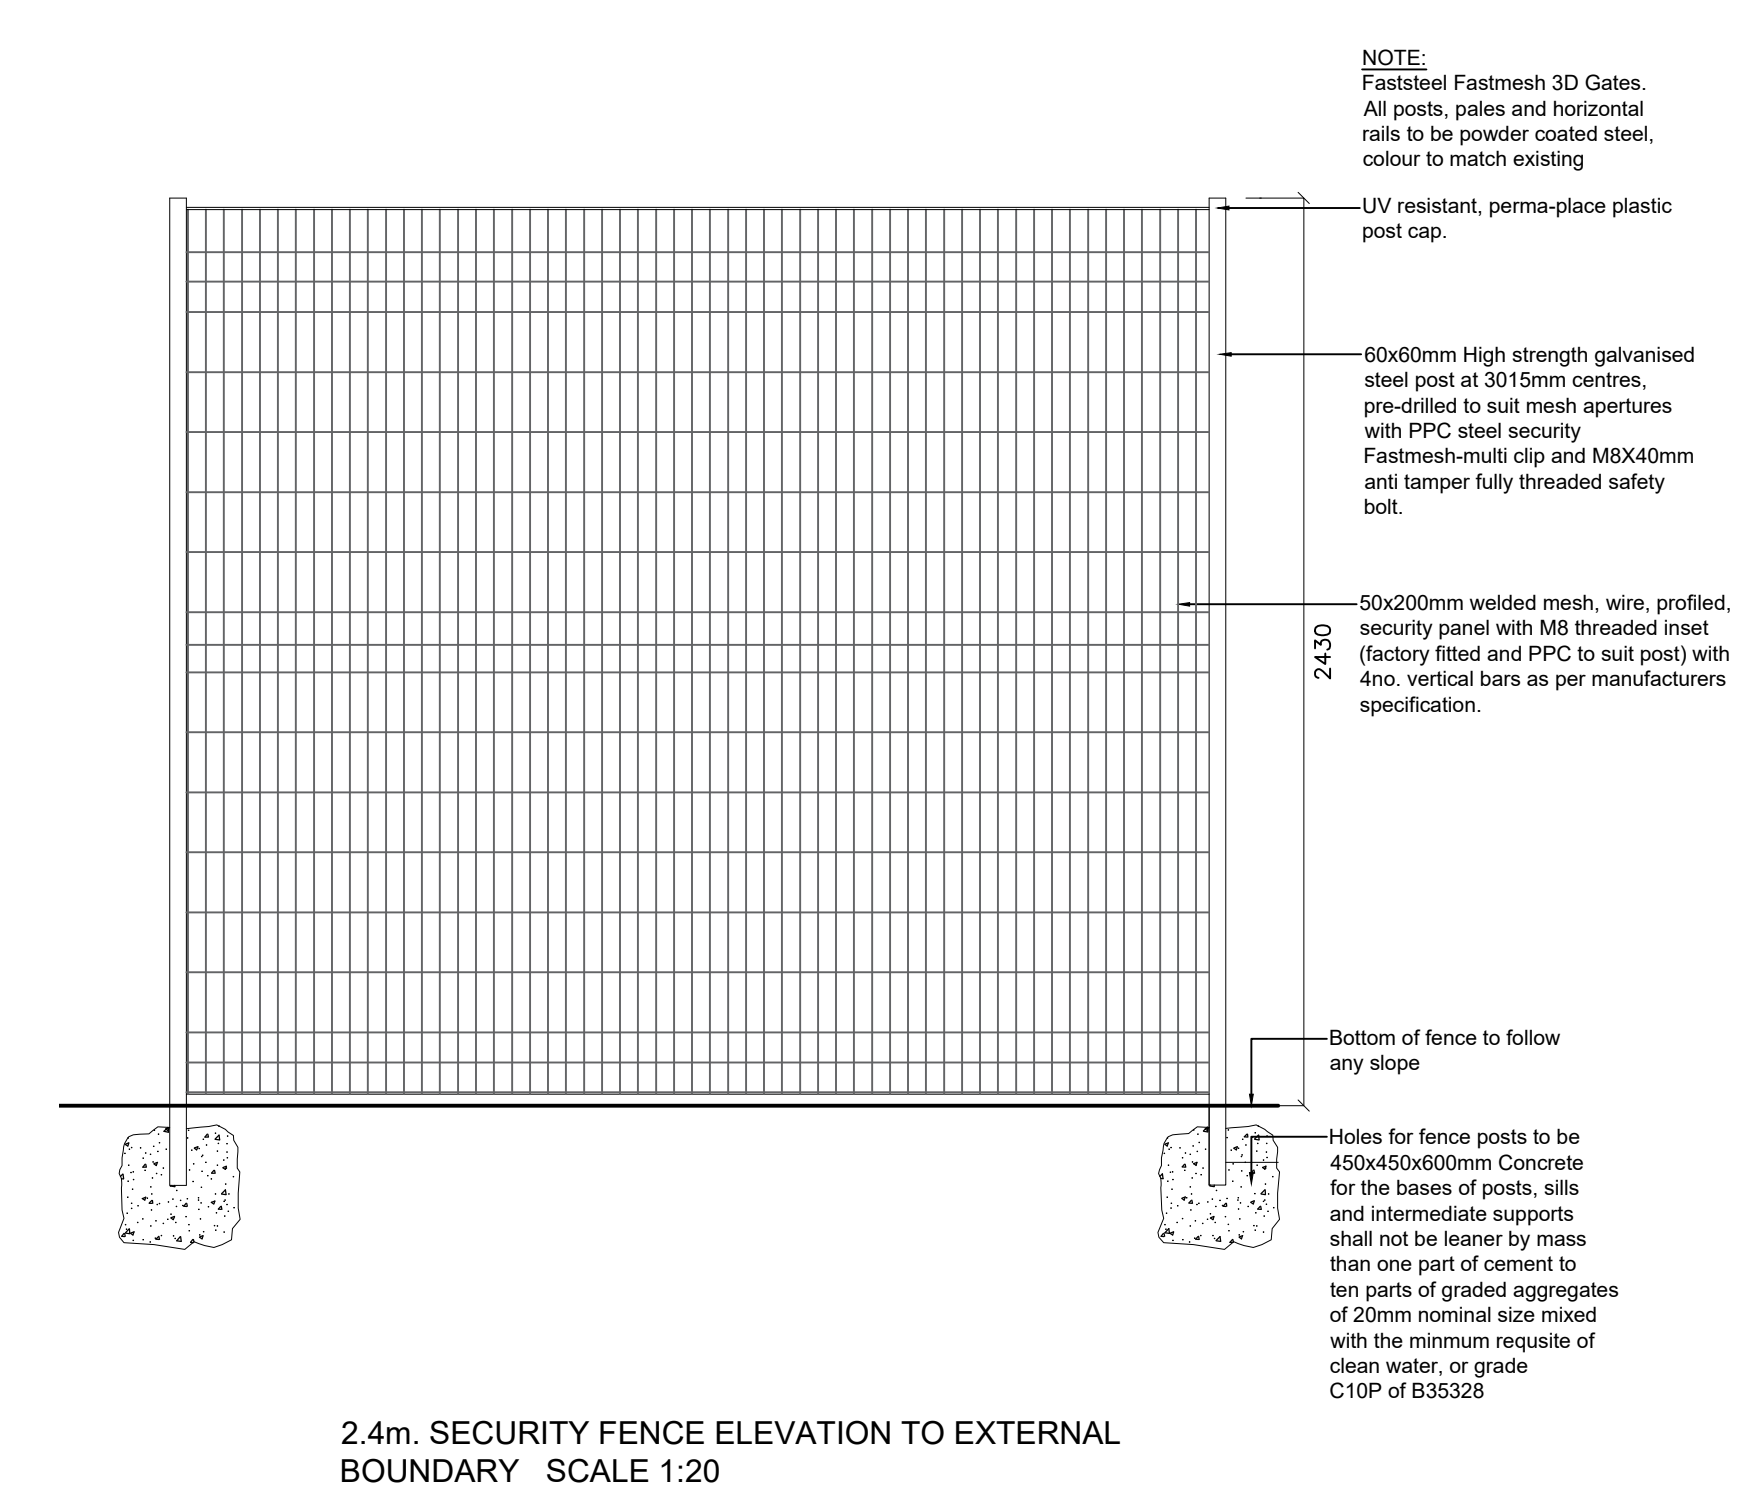

PROPOSED SITE SCALE 1:200 @ A0

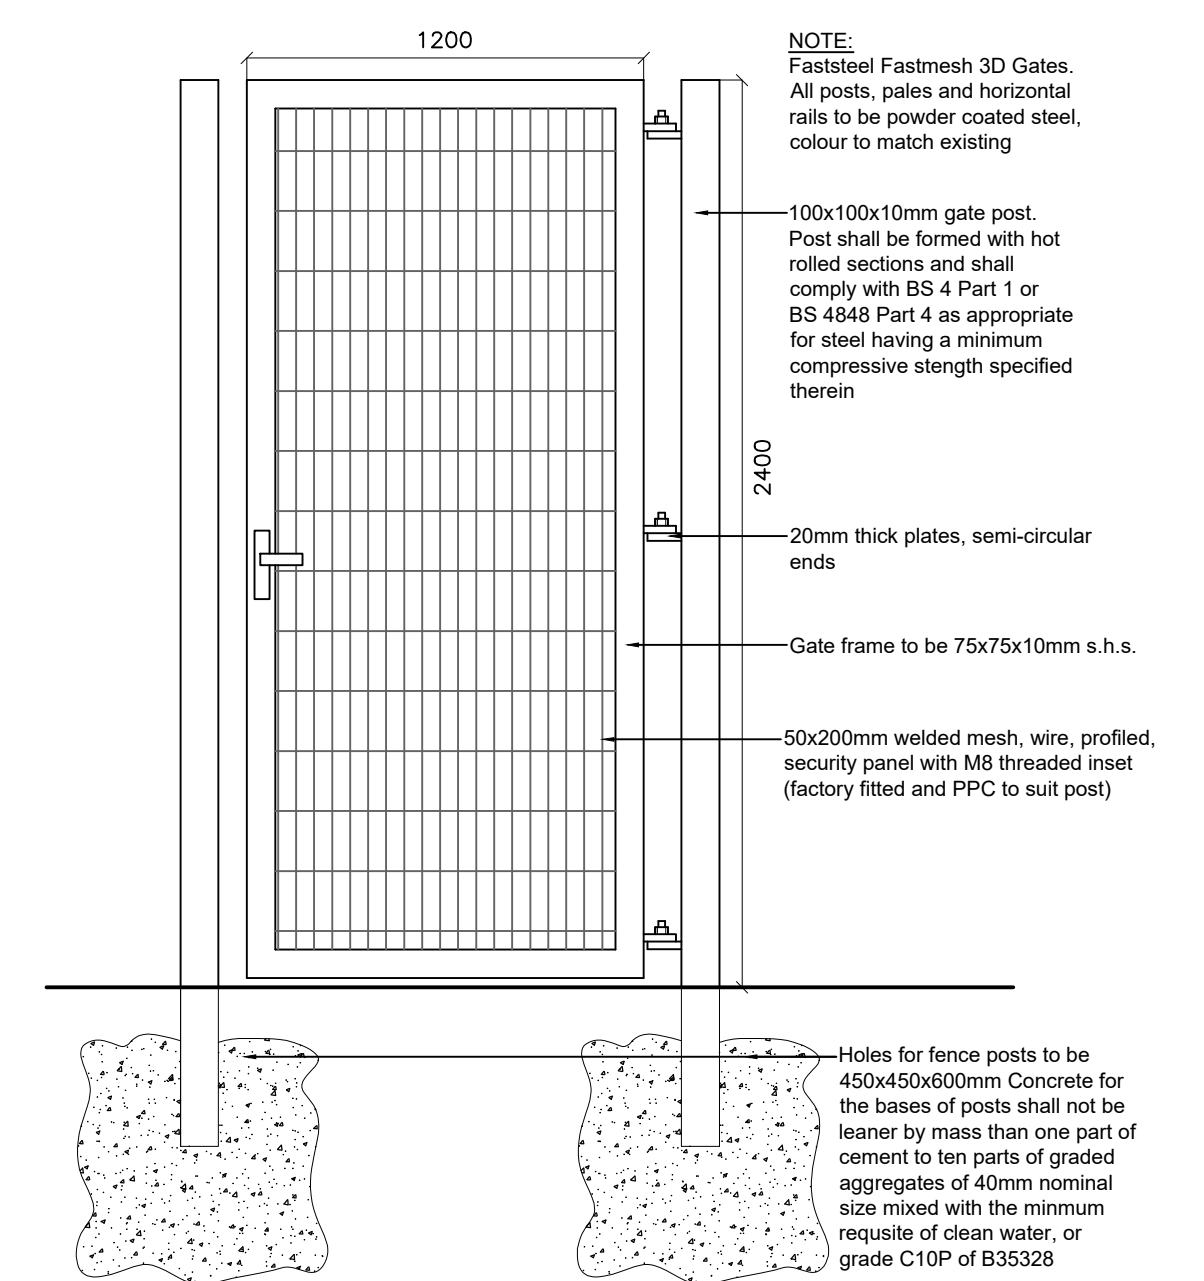

PROPOSED FENCING SCALE 1:20 @ A0

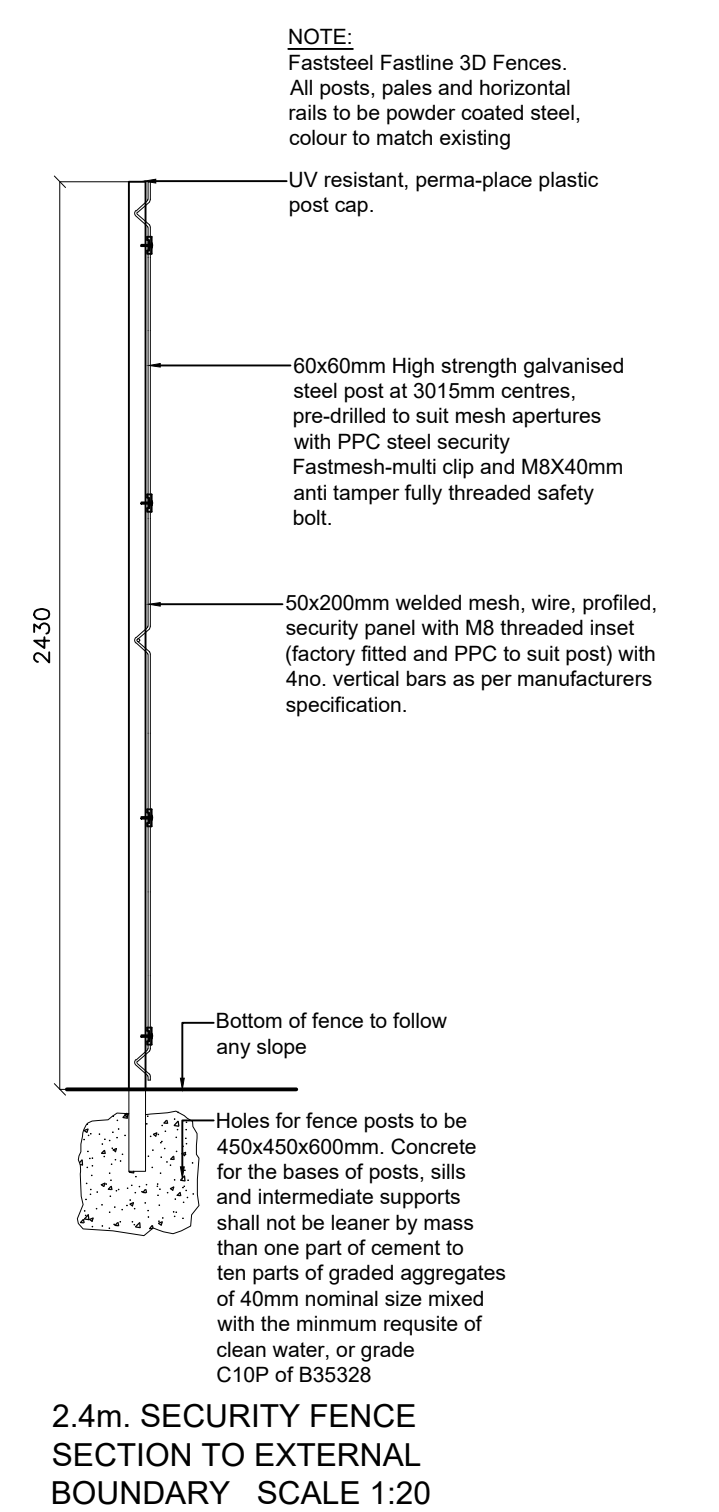

PROPOSED GATE
SCALE 1:20 @ A0

DRAWING KEY

	BOUNDARY OF SITE
	BOUNDARY OF OTHER LAND
	EXISTING 2.4m MESH FENCING
	PROPOSED 2.4m 358 MESH FENCING
	PROPOSED 2.4m 358 SINGLE MESH GATE
	PROPOSED 2.4m 358 DOUBLE MESH GATE

— EXISTING CONCRETE SURFACE TO UNITED UTILITIES TANK & 3m OFFSET INDICATED BY DASHED LINE.

— PROPOSED NEW 2.4m 258 SECURITY MESH
FENCING TO BE INSTALLED 2m OFFSET
FROM SUB-STATION WITH DOUBLE GATES

— PROPOSED NEW 2.4m 258 SECURITY MESH
FENCING TO BE INSTALLED 1m OFFSET TO
EXISTING BOUNDARY FENCING

Rev	Amendments	Dwn.	Ck.	Date
-----	------------	------	-----	------

PLANNING

 CUNLIFFES PROPERTY & CONSTRUCTION CONSULTANTS Client Contact Oval Field Boothle L20 7AD  RIBA Chartered Practice  RICS Tel no: 0151 944 2020 Fax no: 0151 941 6422 E-mail: info@cunliffes.com	Client Tunesside Ltd Project Title Proposed Fencing and Gates St Aidan's CPS, 86 Adwers Rd, Liverpool, L36 7XR	Drawing Title Proposed Site Plan Drawn Date Checked JF Nov 24 DR SCALE 1:200 @ A0 STATUS S1 REVISION P01
---	--	--