




Note: No manhole or inspection chamber visible on site visit due to overgrowth

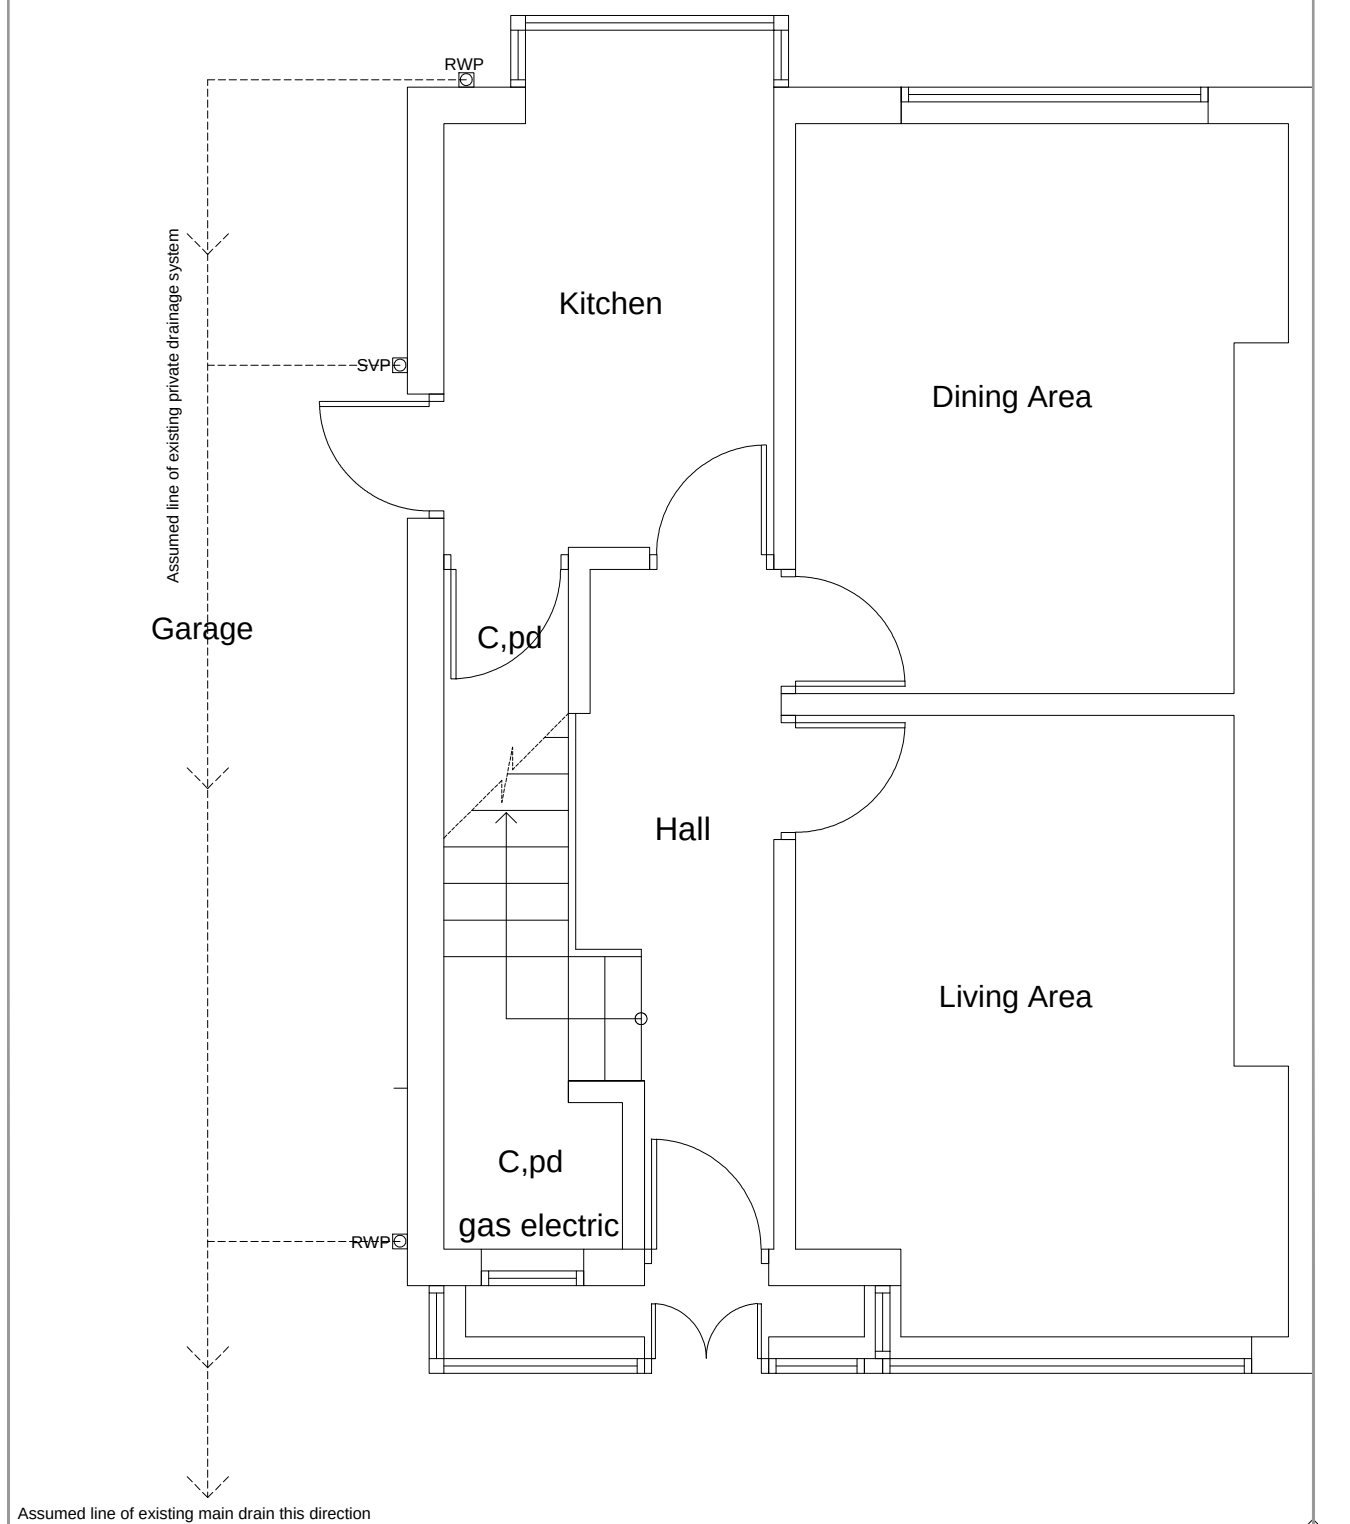


Existing Ground Floor
Scale 1:50

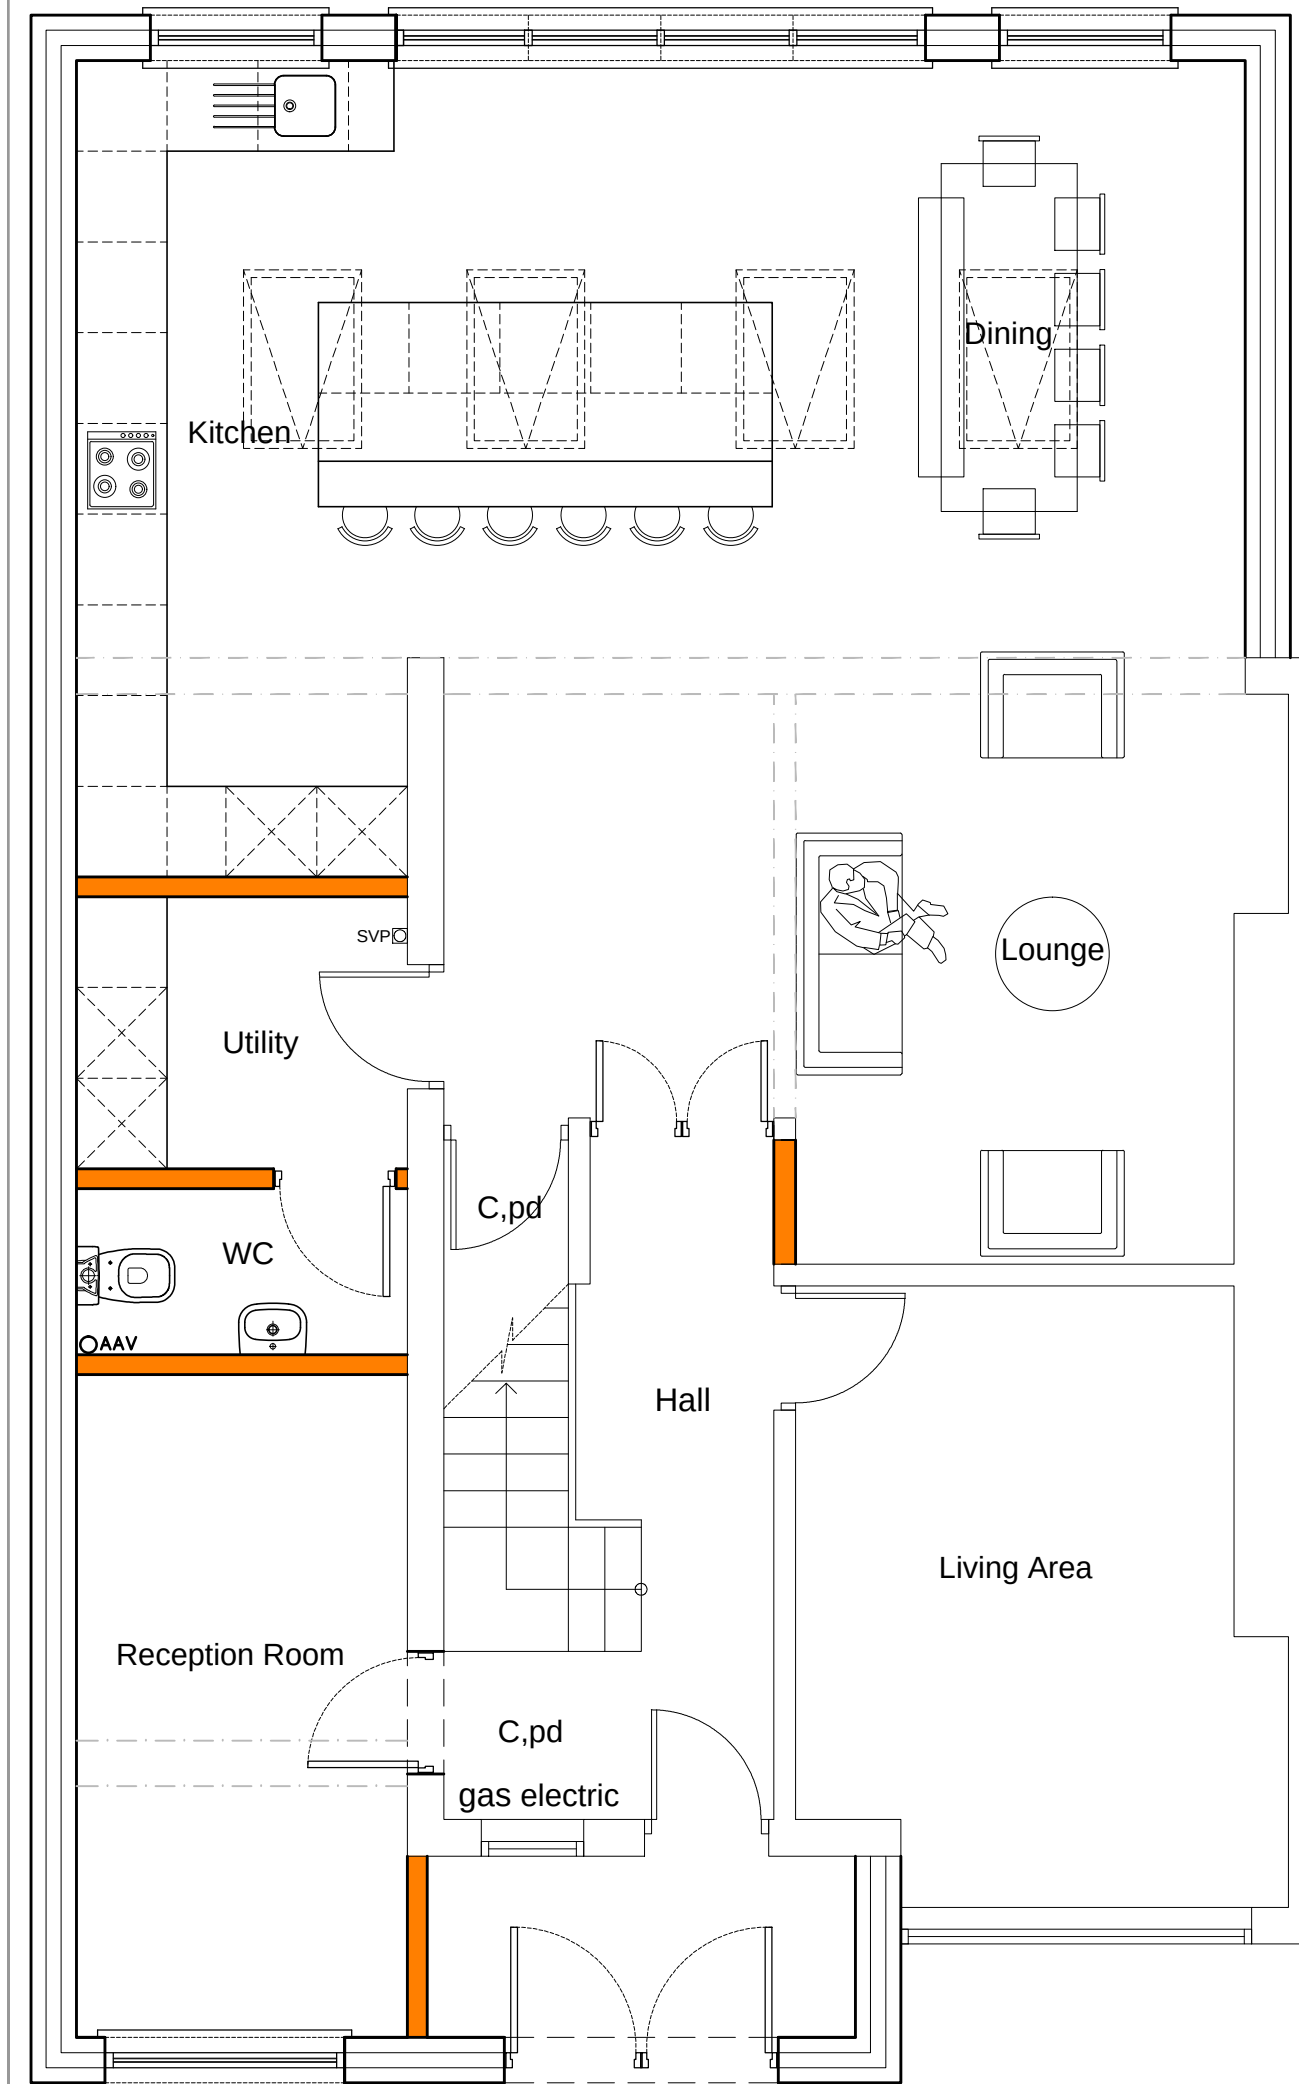

Proposed Ground Floor
Scale 1:50

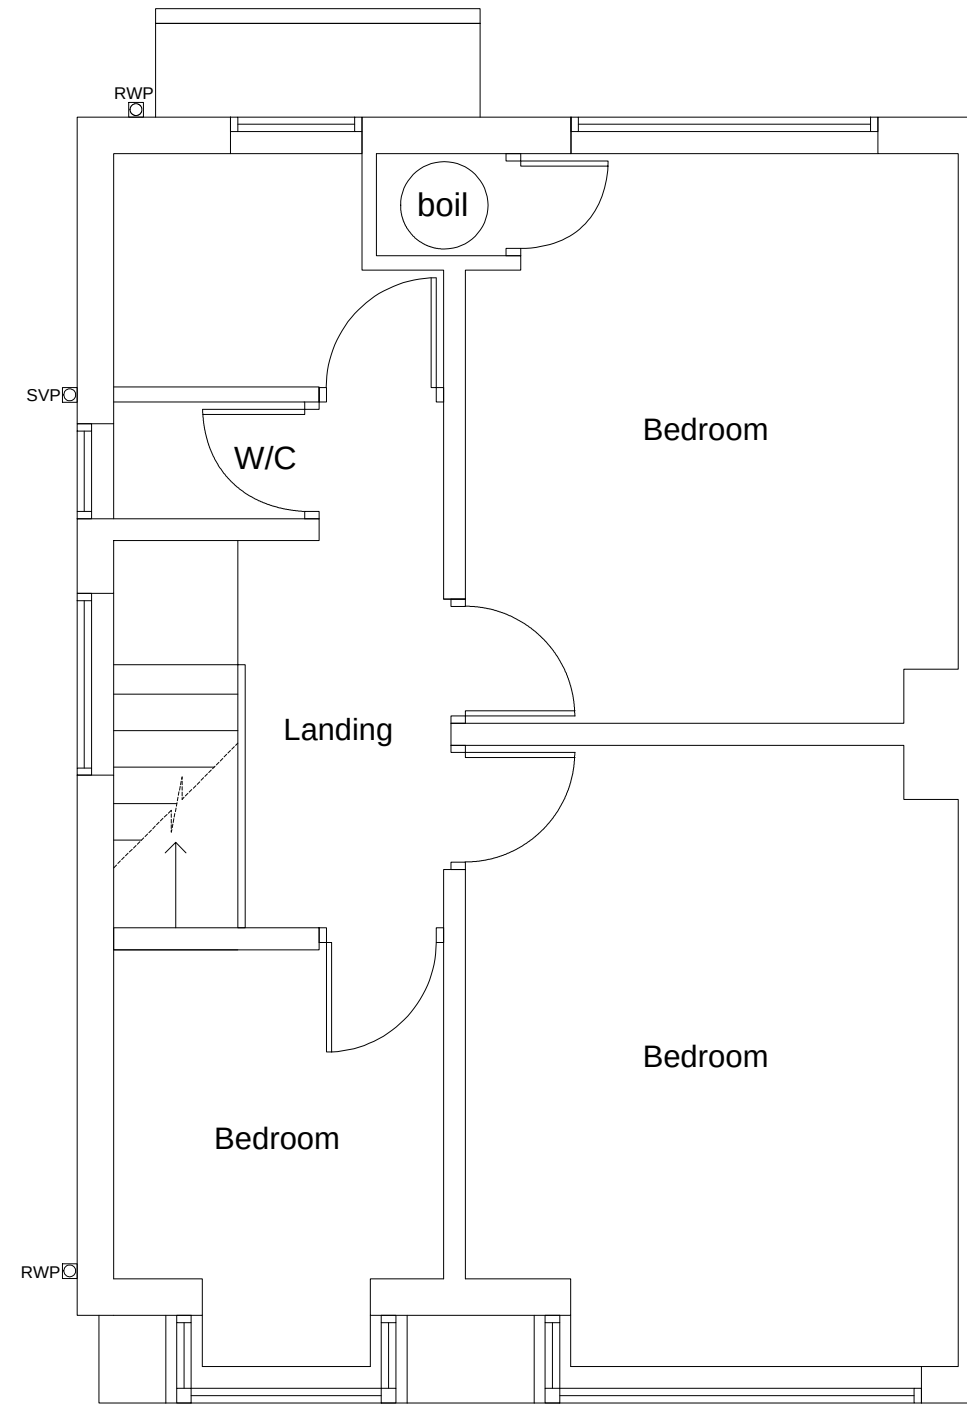


Existing First Floor
Scale 1:50


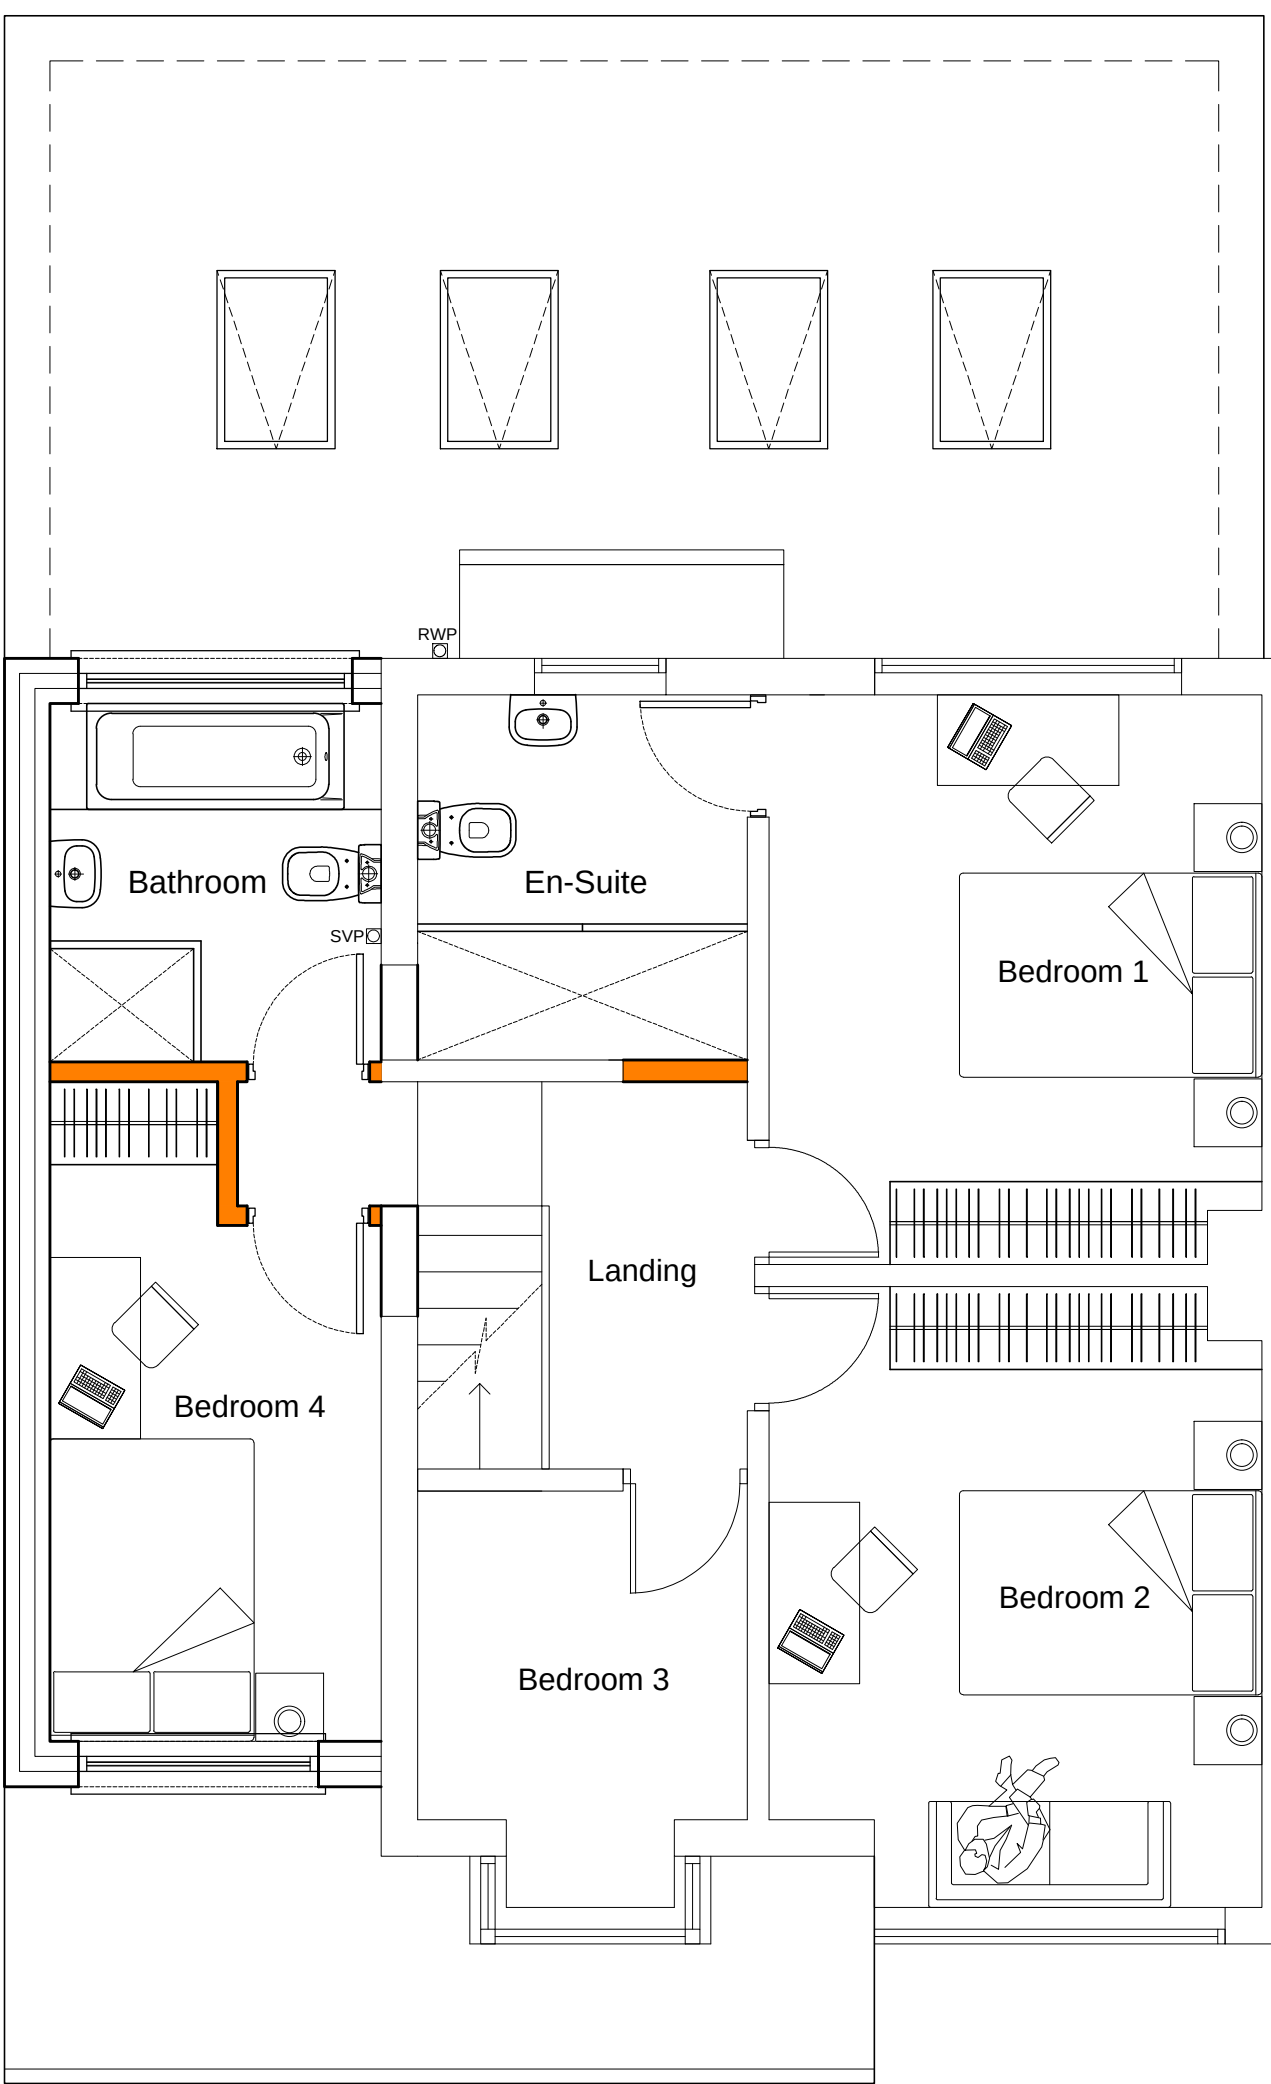


Proposed First Floor
Scale 1:50


Existing Roof Plan
Scale 1:50

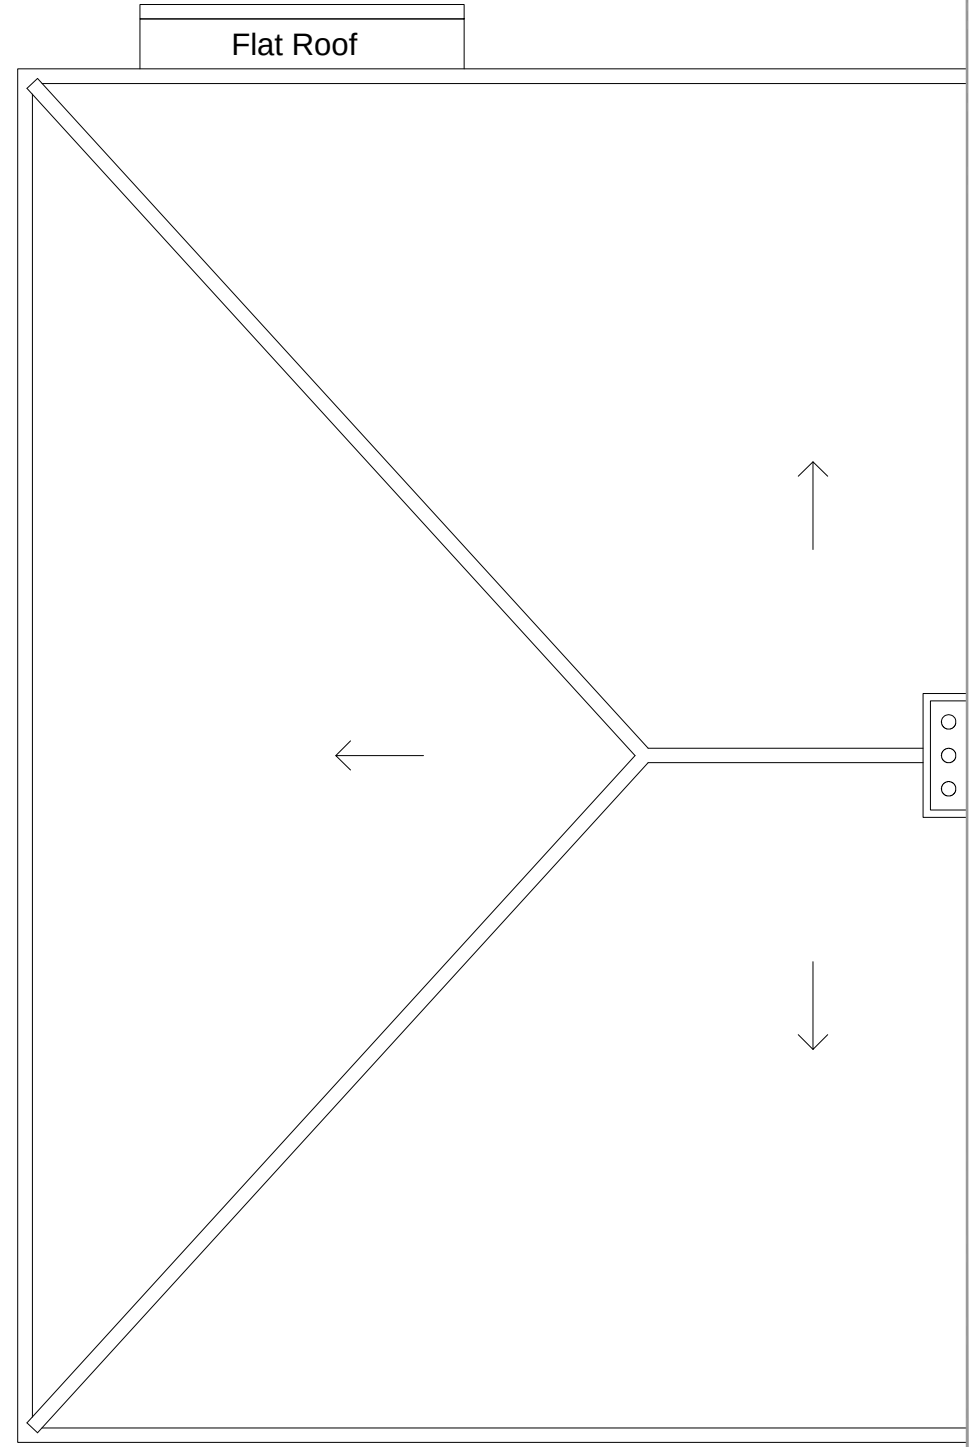

Proposed Roof Plan
Scale 1:50

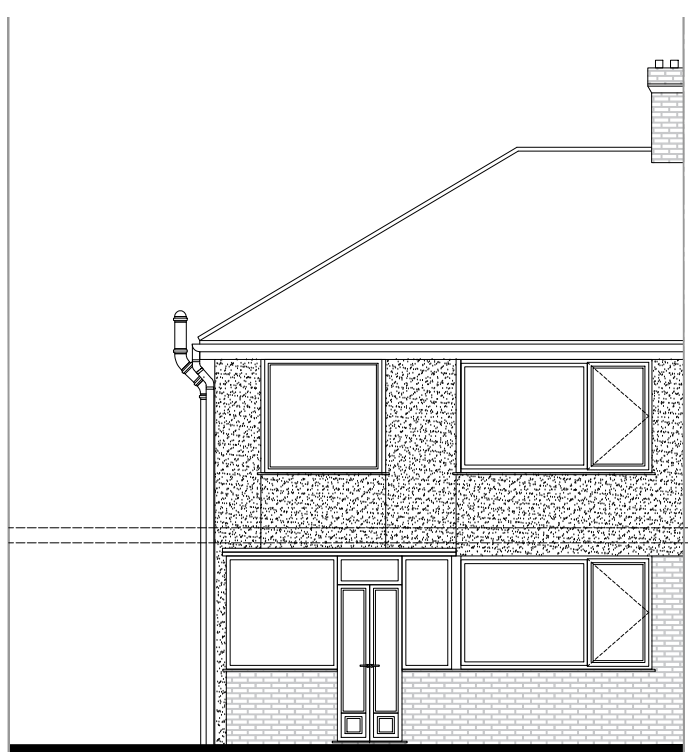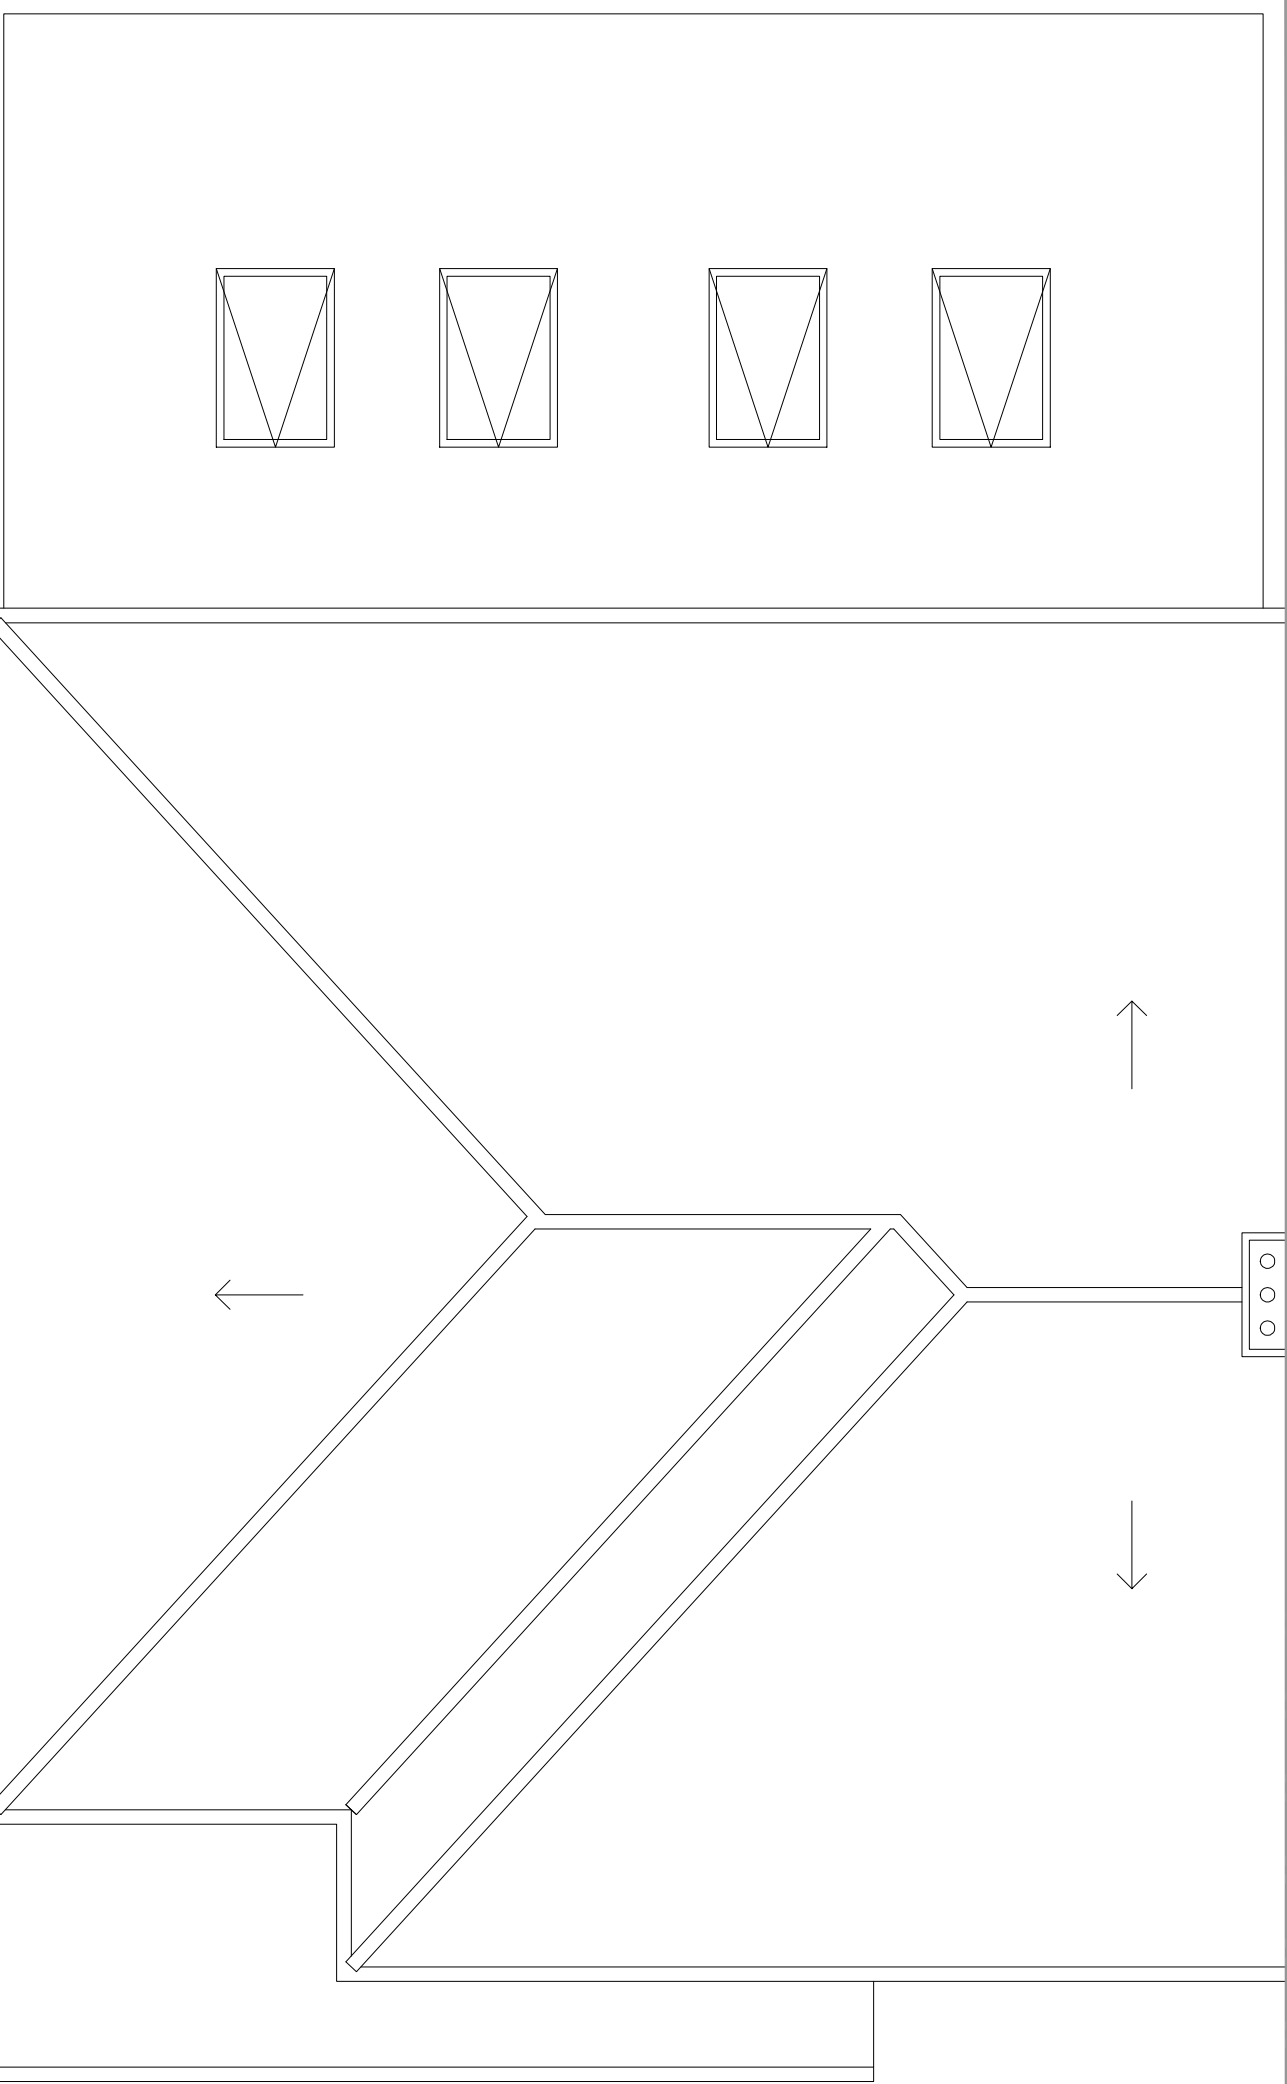


Existing Front Elevation
Scale 1:100

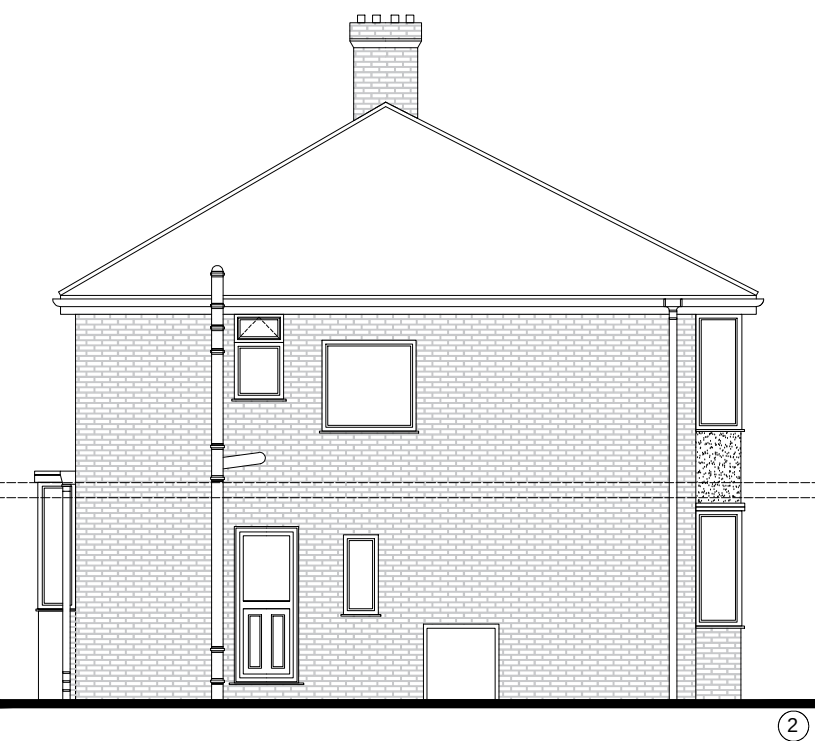


Existing Side Elevation
Scale 1:100



Proposed Front Elevation
Scale 1:100

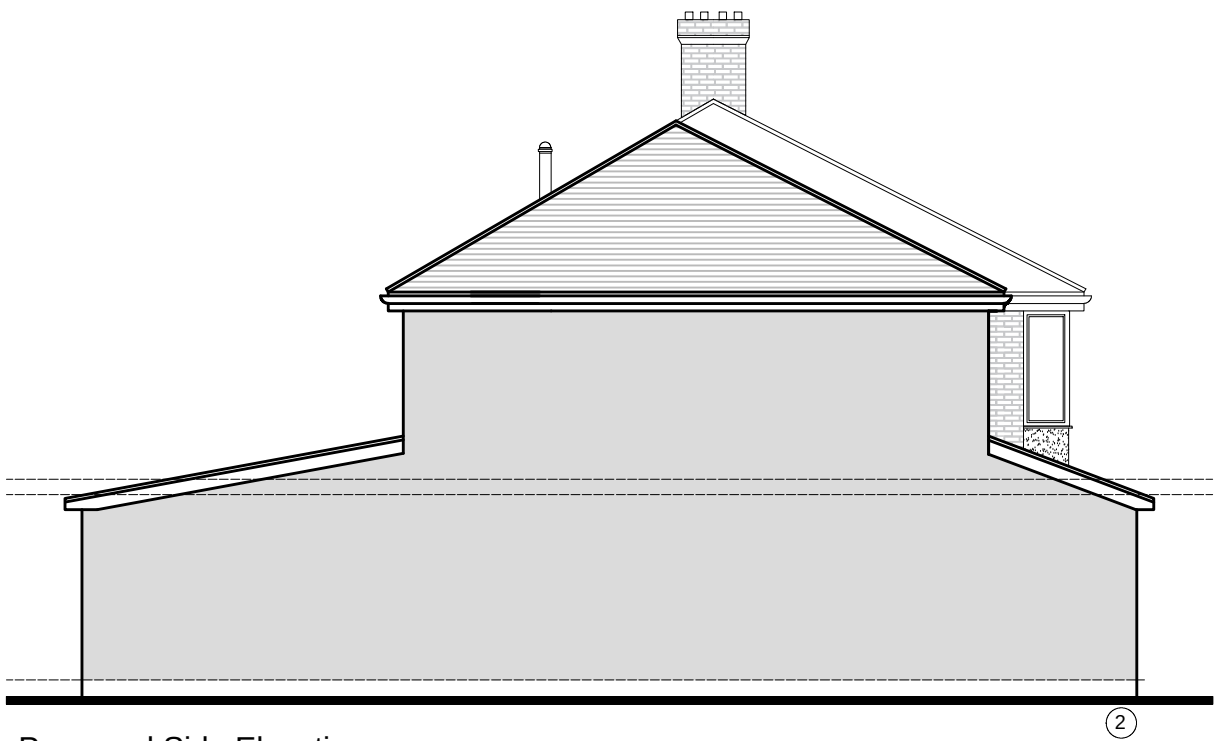


Proposed Side Elevation
Scale 1:100

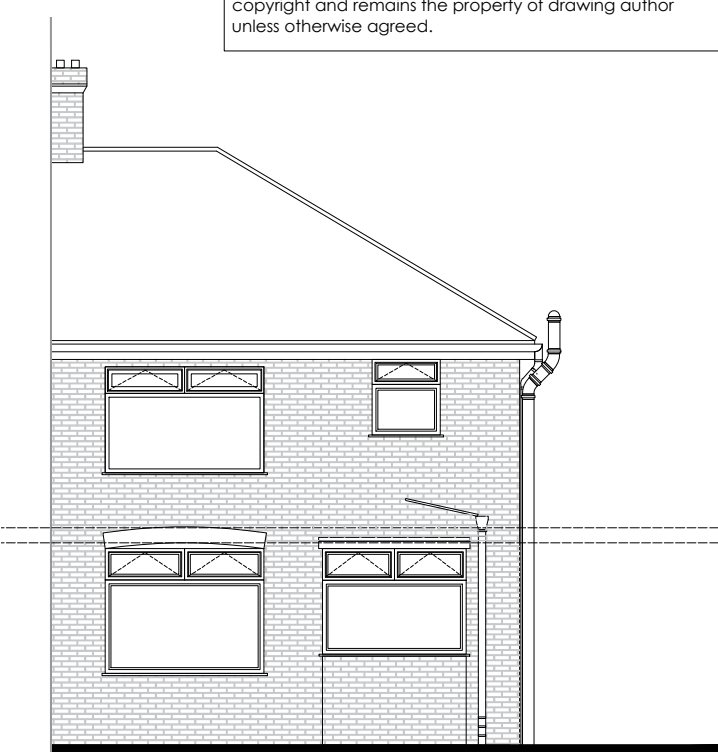

Existing Rear Elevation
Scale 1:100



Proposed Rear Elevation
Scale 1:100

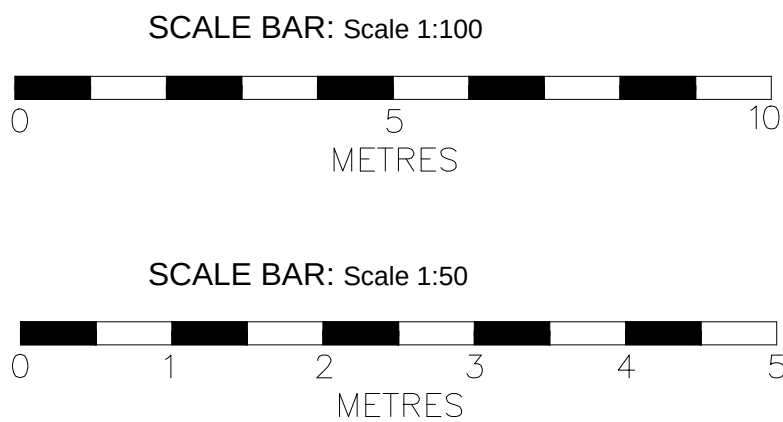

NOTES

All dimensions to be checked on site. Figured dimensions to be read in preference to scaled. Drawing author accepts no responsibility for any unauthorised amendments to the drawing and does not permit unauthorised copying of the drawing. This drawing is copyright and remains the property of drawing author unless otherwise agreed.

Version		Amendment		Drawn & Date	Checked & Date	Approved & Date
McGovern Architectural Design						
				Telephone: 07732880678		
				Email: mvgovernarchitecturaldesign@gmail.com		
Internal Project Number:						
100						
Client:						
Mr. Joe Birch						
Project Name:						
102 Rupert Rd, Liverpool L36 9TQ						
Drawing Title:						
Existing Plans & Elevations						
Scale		Original Size		*		
SHOWN		A1				
Date		Drawn		Checked	Approved	Status
DEC_2024		MMC		MMC	+	
Drawing Number						
P_01						
						PLANNING
						Revision A