



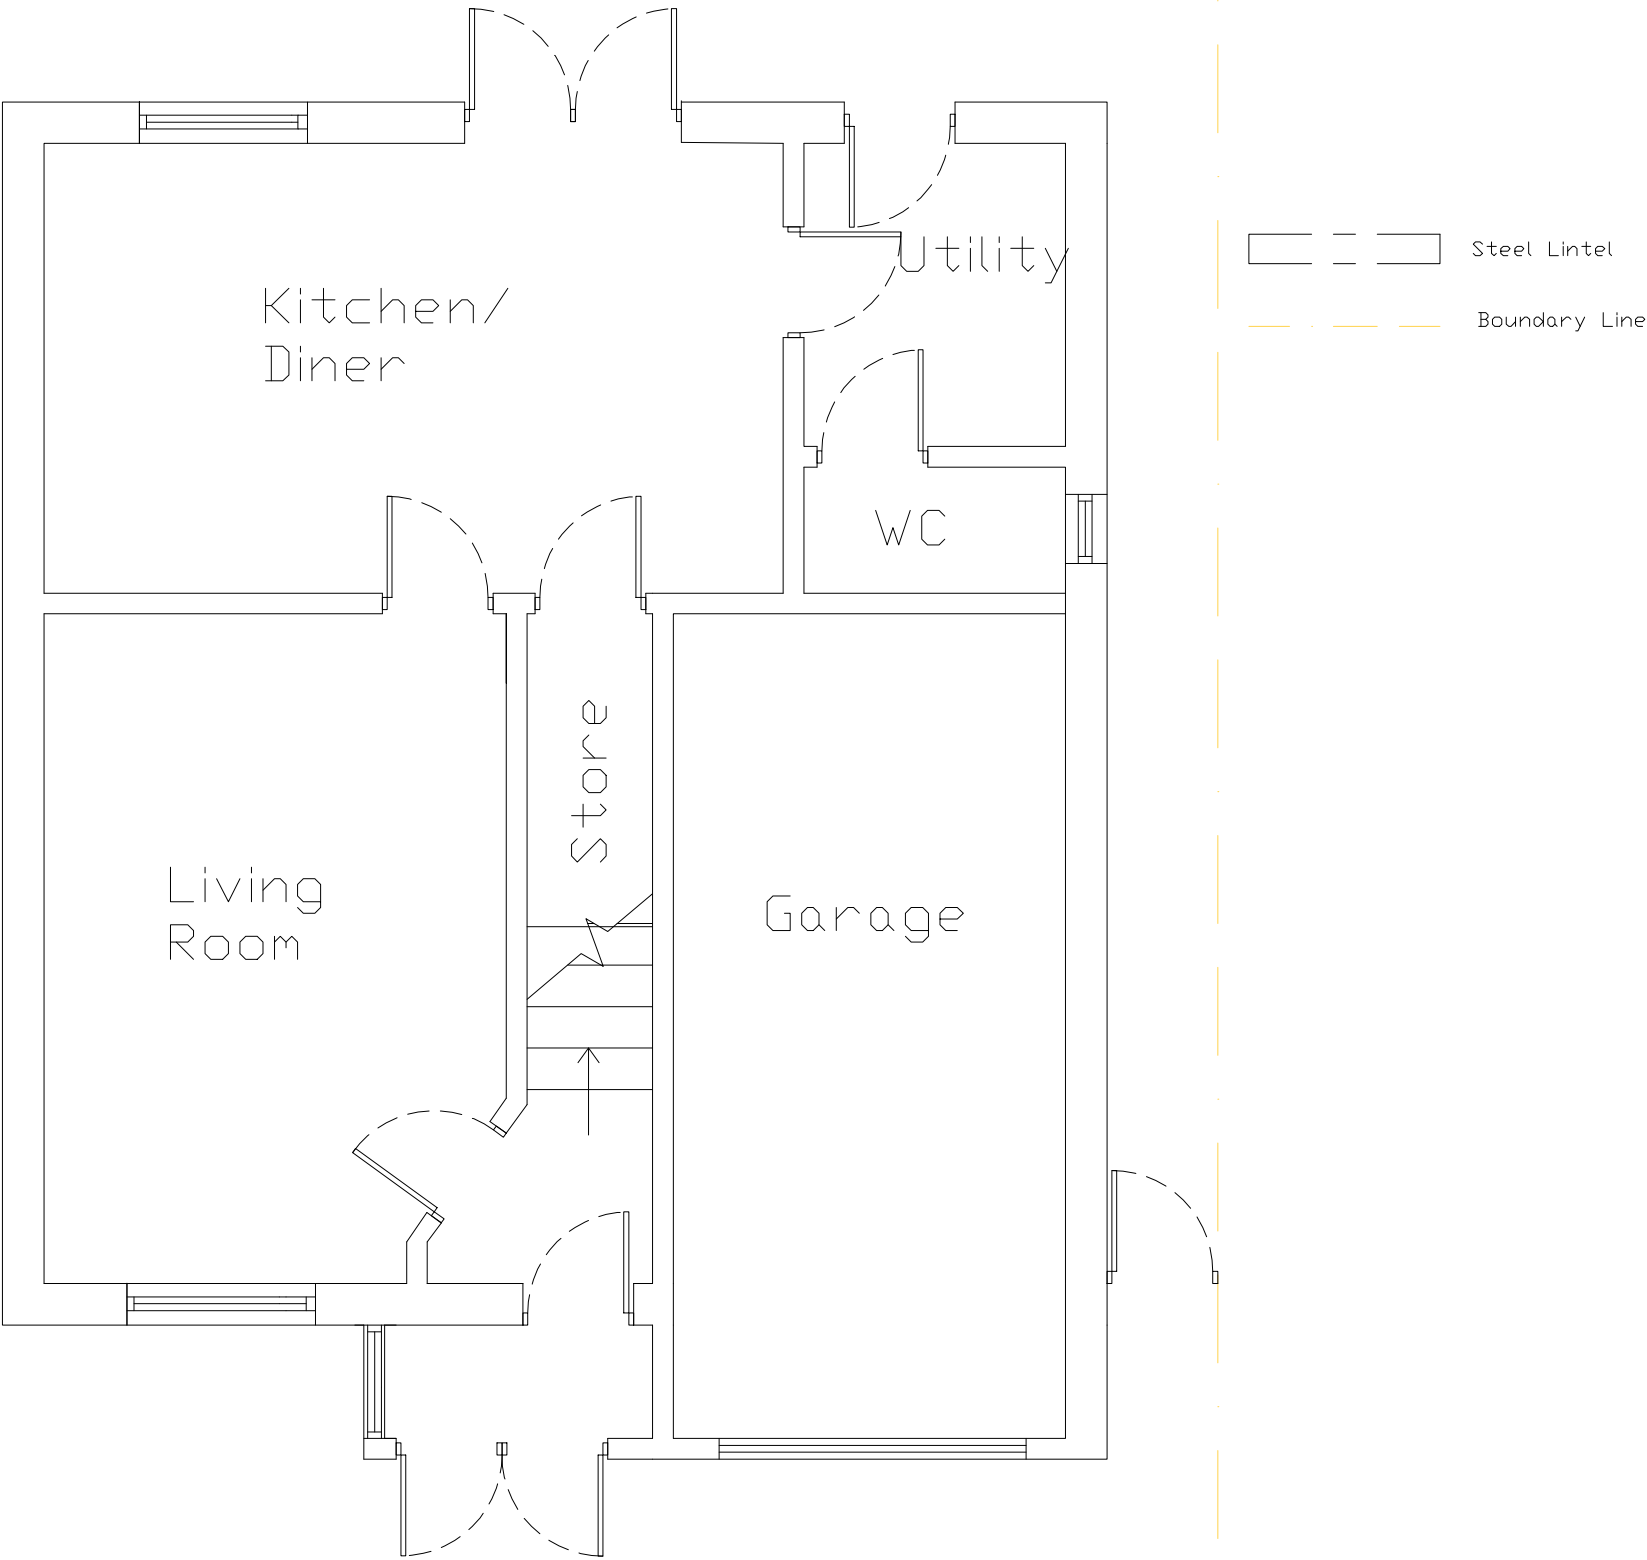

Existing Ground Floor

 

	Client Mr. Warburton 8 Sandown Avenue, L14 7AS		Drawing Title Existing Ground Floor Plan			
	Project Proposed Extension with Orangery		Drawn by	DW	Checked by	Client
			Status	Scale @ A3		Date
			Job no.	Dwg.no.		Rev.
			4	P01		