



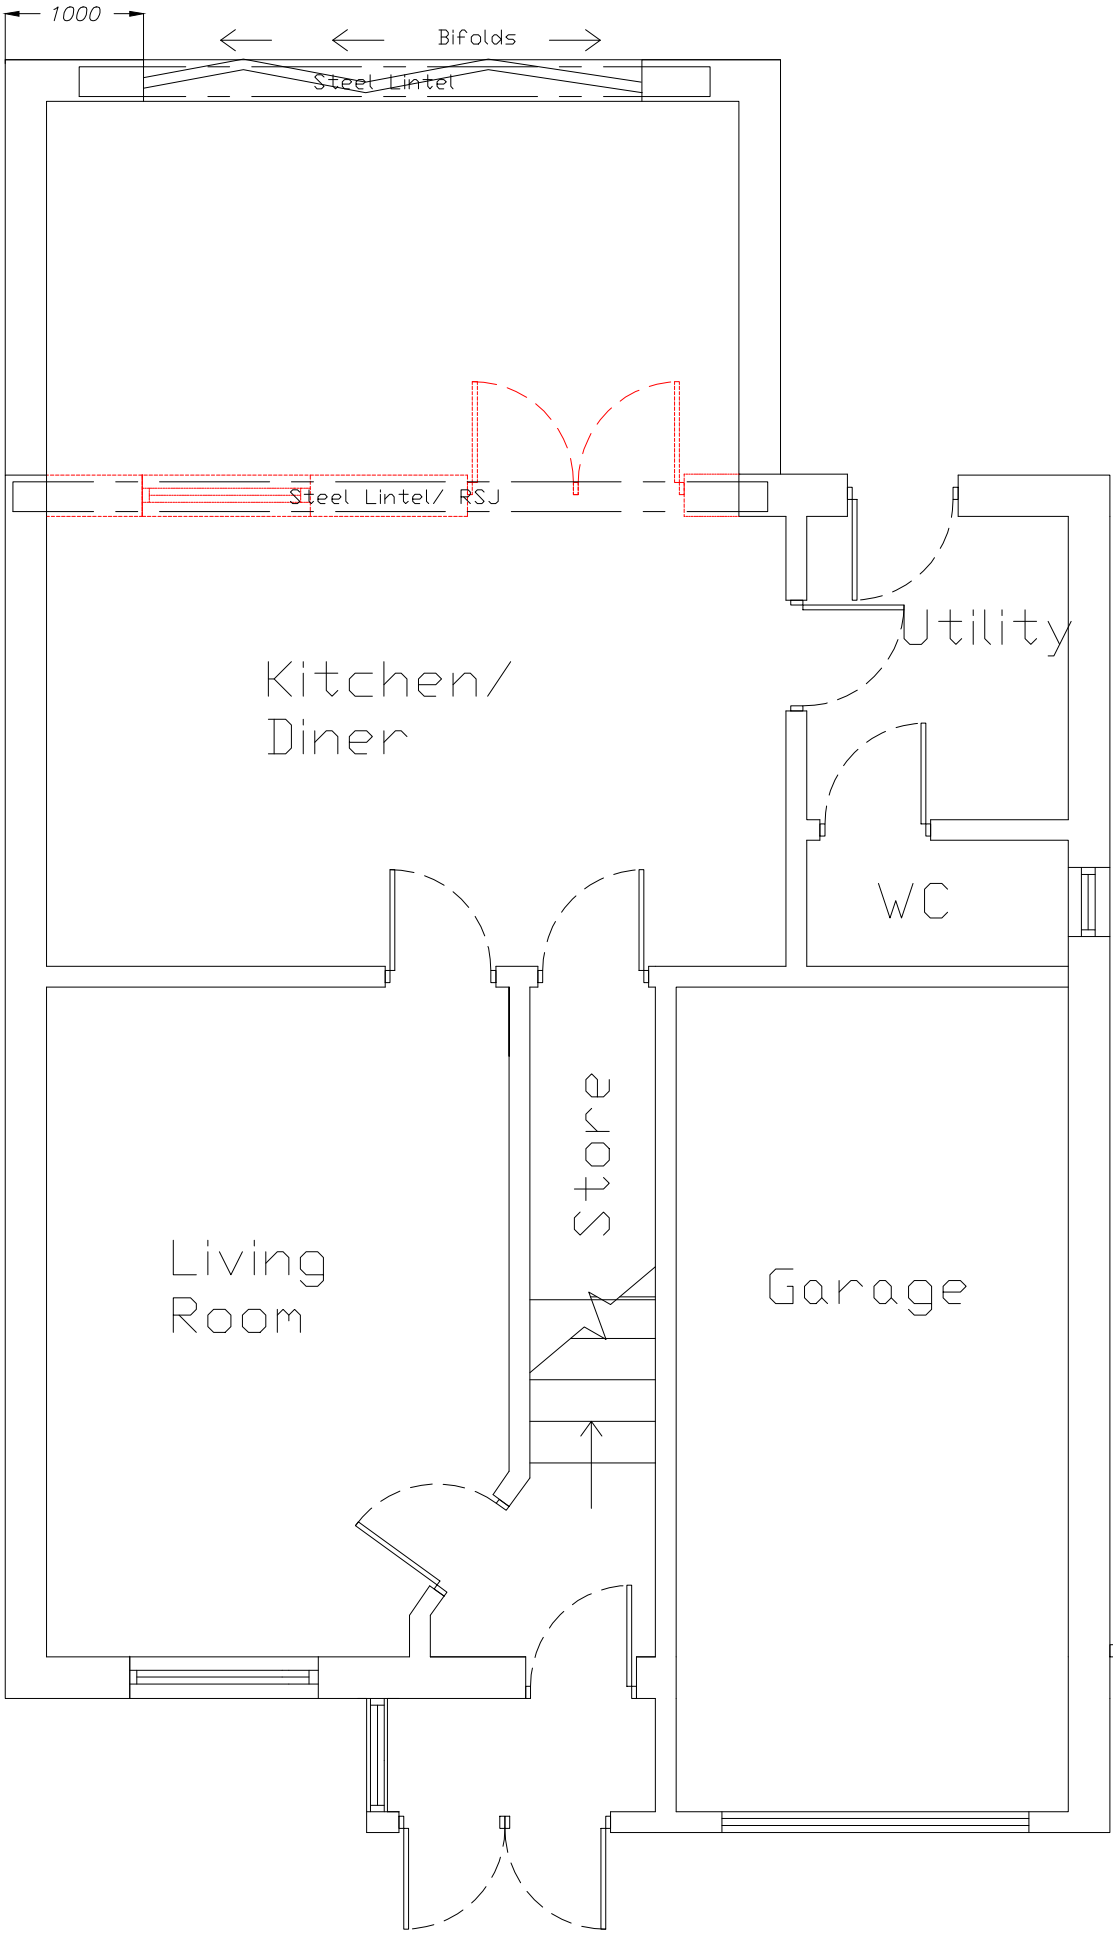

Steel Lintel

Boundary Line

Demolition Ground Floor

 

	Client		Drawing Title			
	Mr. Warburton		Demolition			
	8 Sandown Avenue, L14 7AS		Ground Floor Plan			
	Project		Drawn by	DW	Checked by	Client
Proposed Extension with Orangery			Status	Scale @ A3		Date
					1:50	
			Job no.	Dwg.no.		Rev.
			4	P02		