



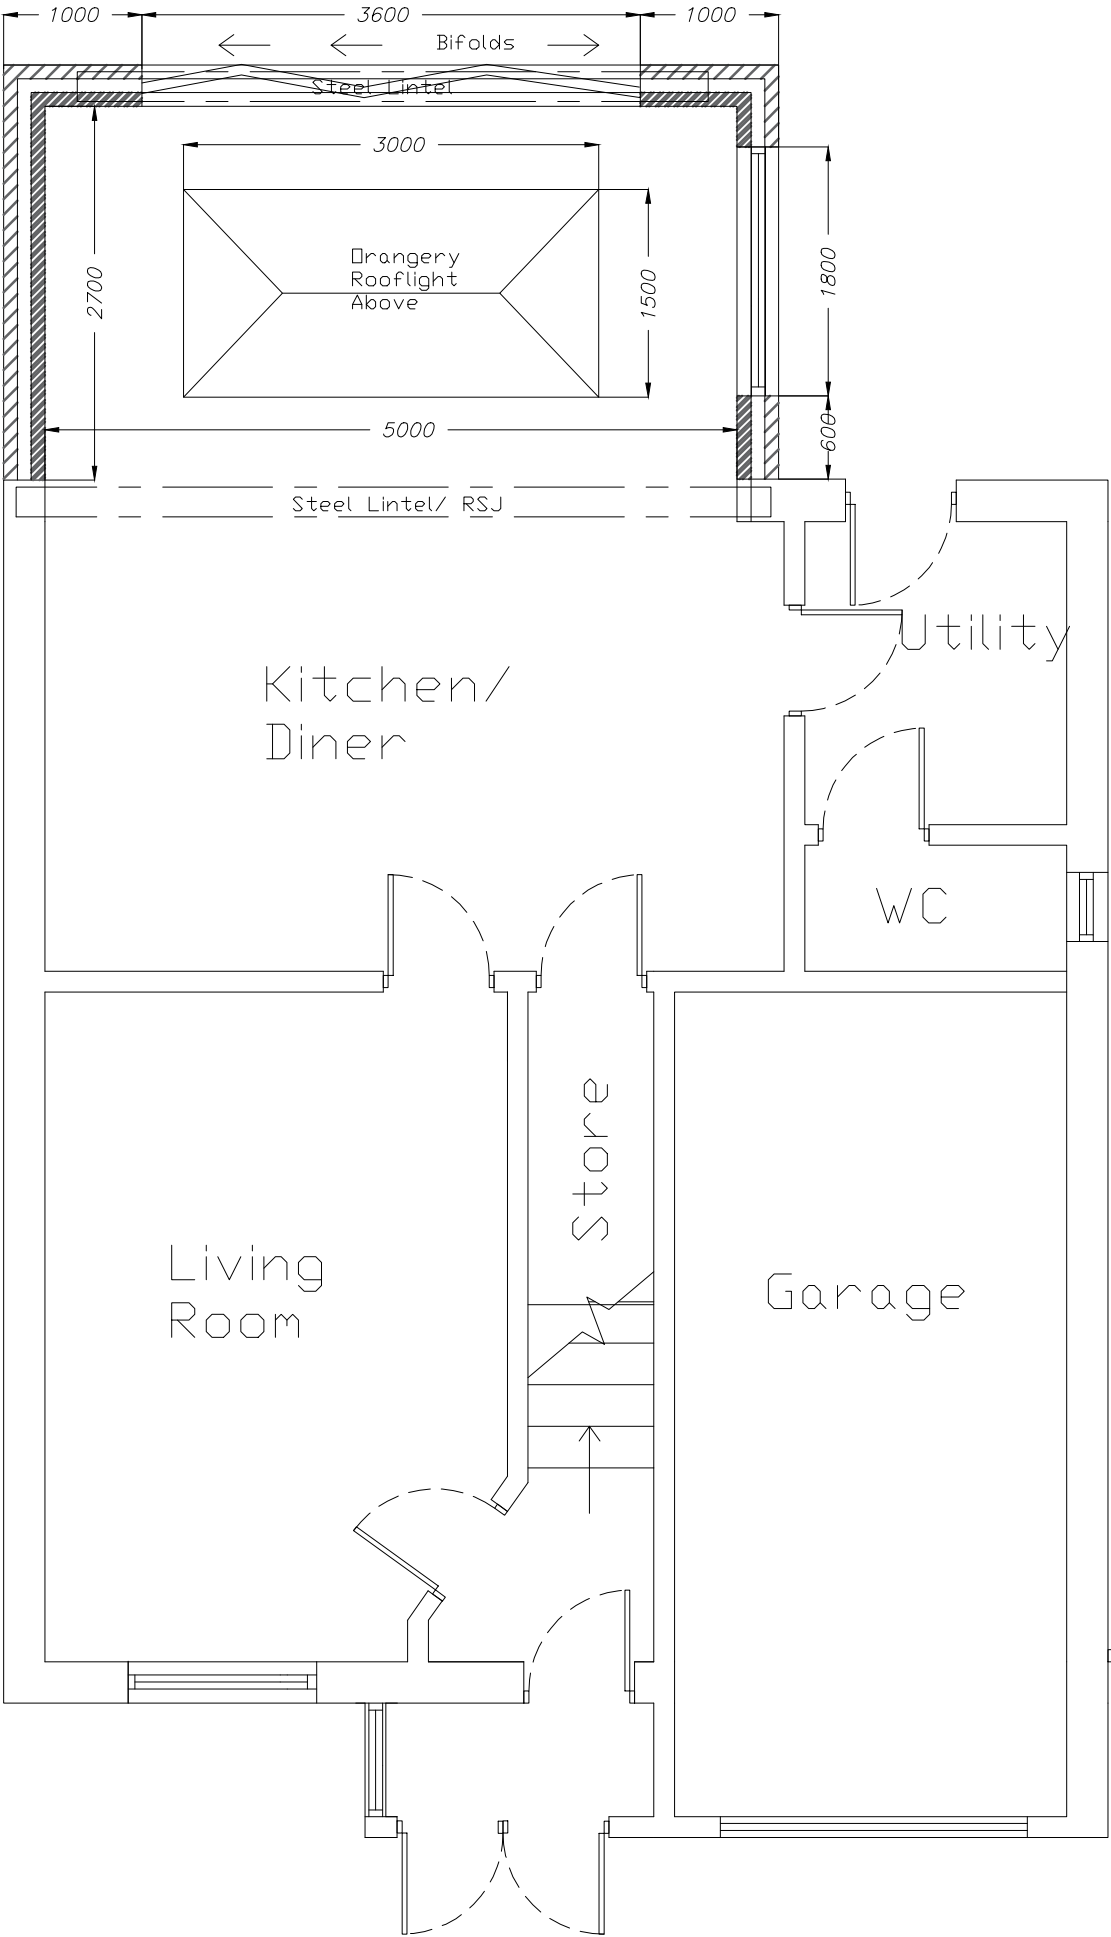

Proposed Ground Floor

 

	Client Mr. Warburton 8 Sandown Avenue, L14 7AS		Drawing Title Demolition Ground Floor Plan		
	Project Proposed Extension with Orangery		Drawn by	DW	Checked by
			Client		Date
			Status	Scale @ A3	
		Job no.	Dwg.no.		Rev.
		4	P03		