


Existing Wall




Proposed Wall

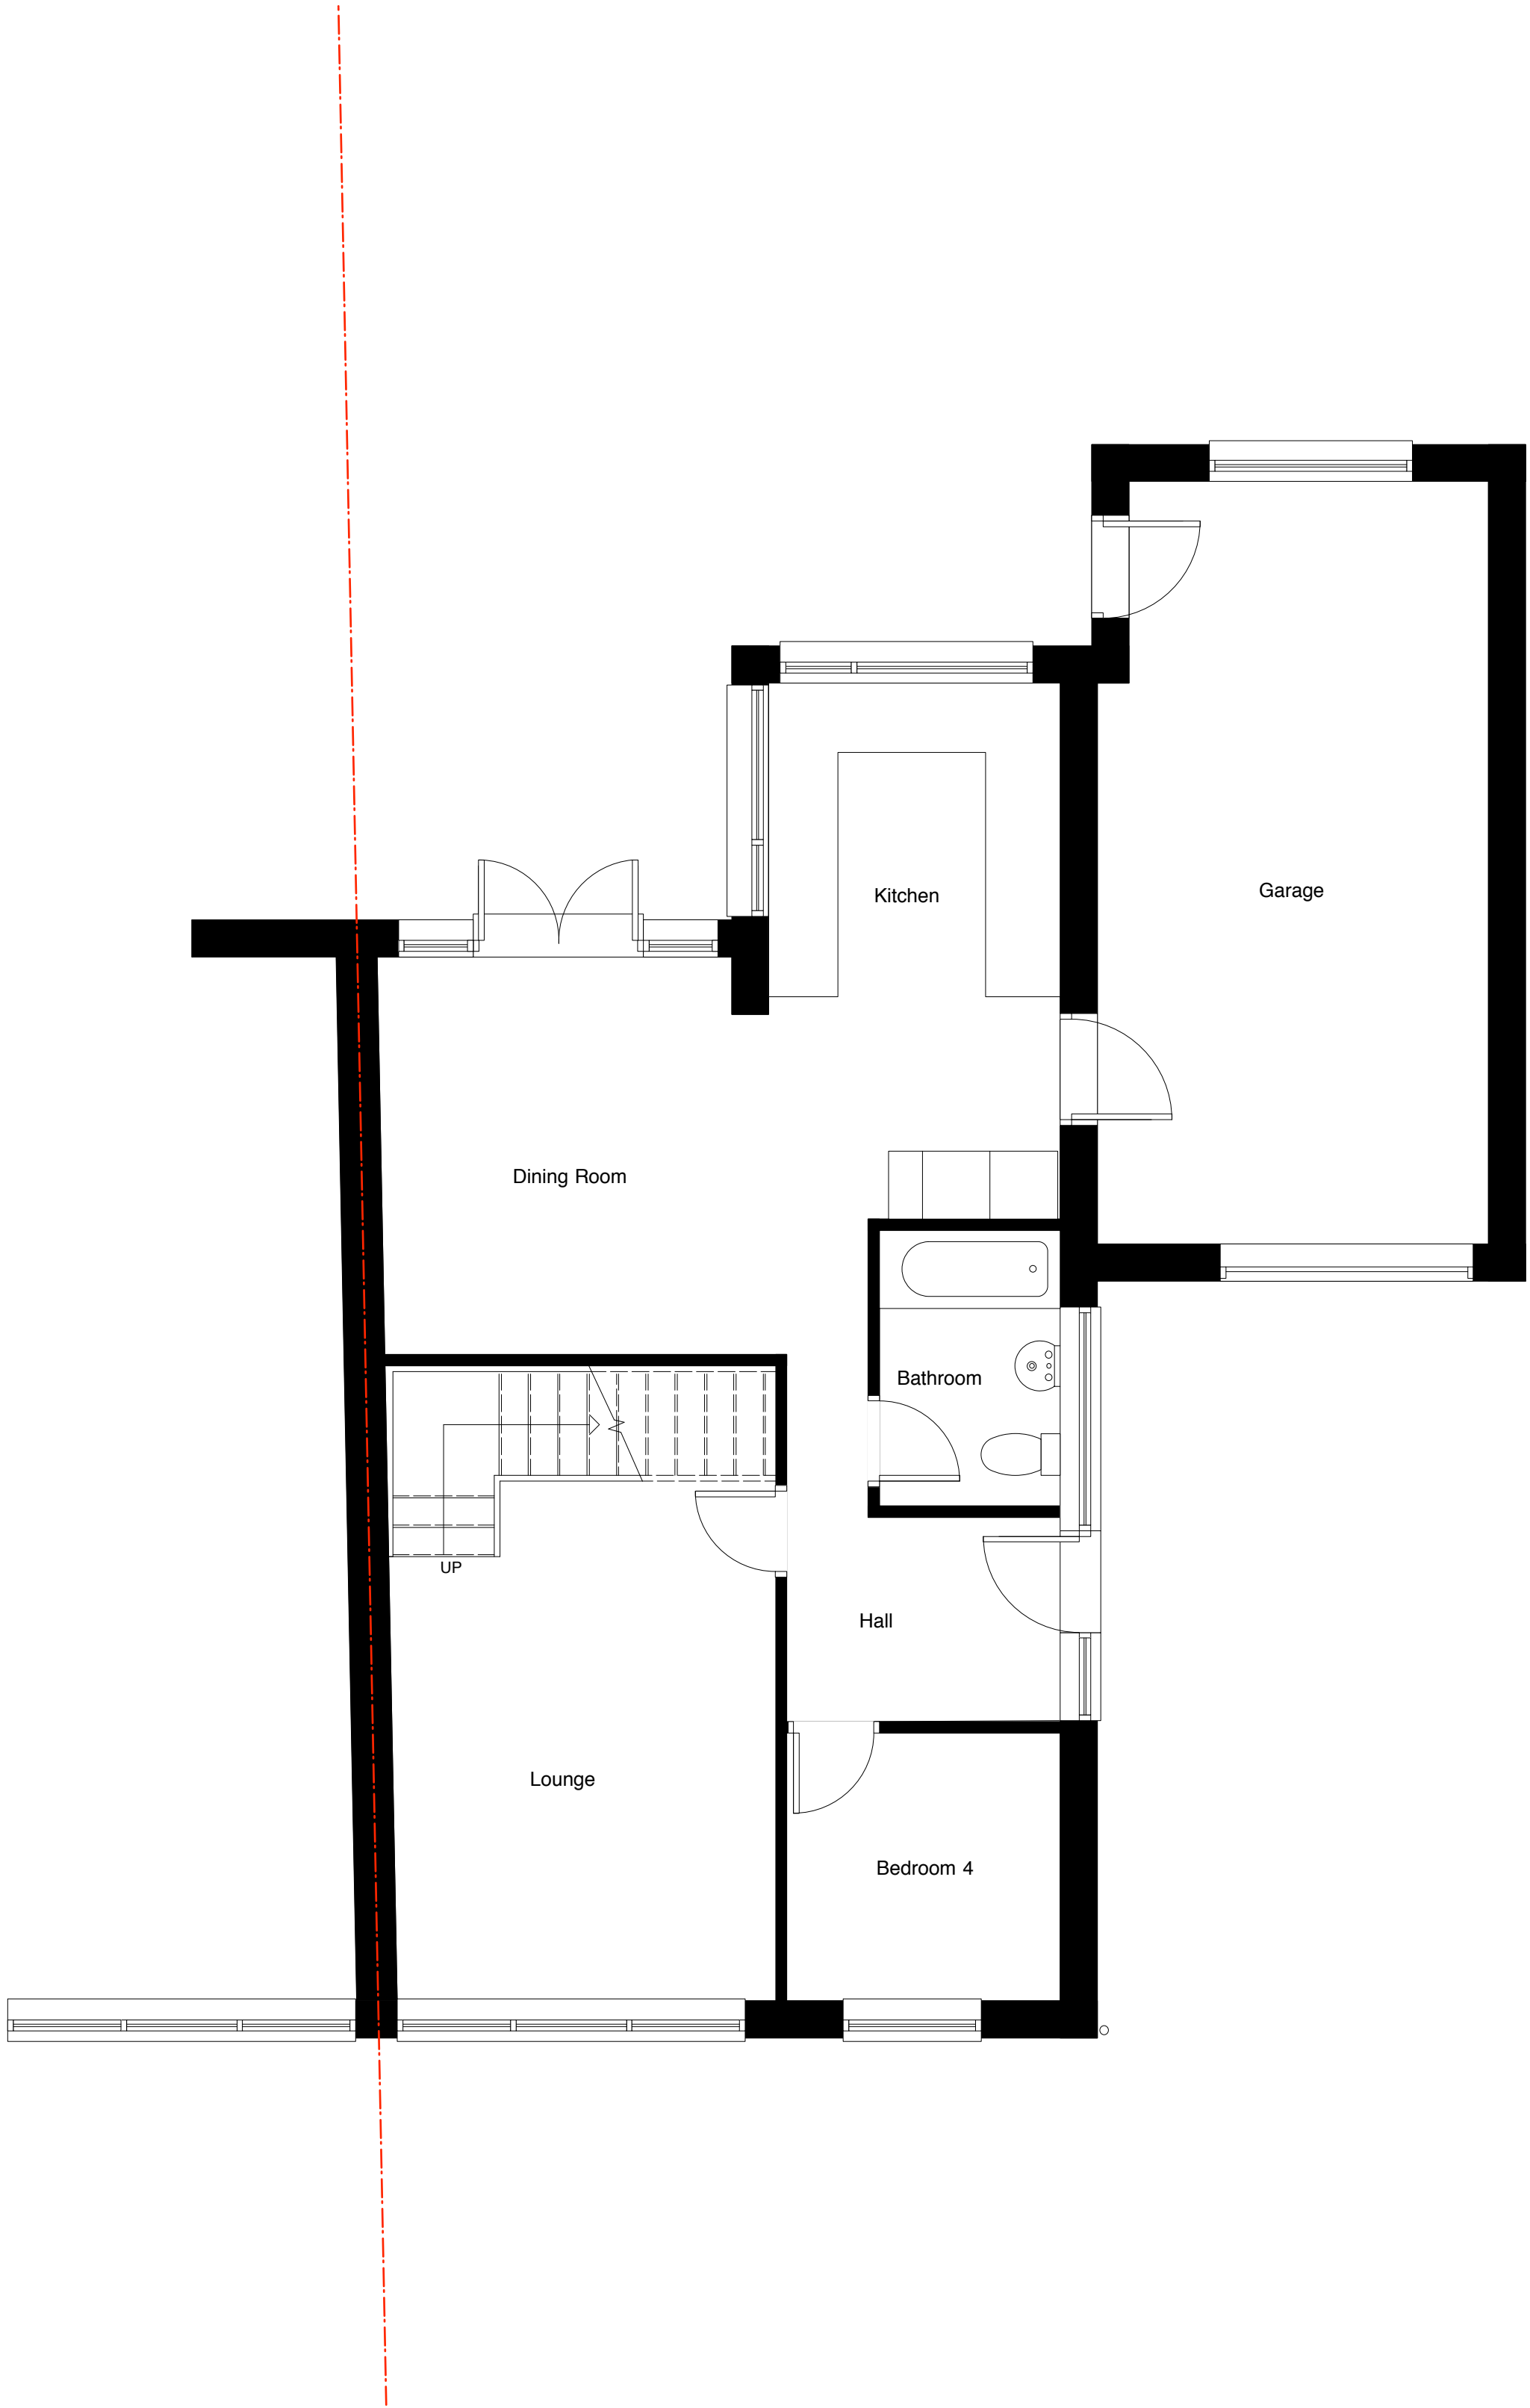

Existing Ground Floor Plan

Scale 1:50

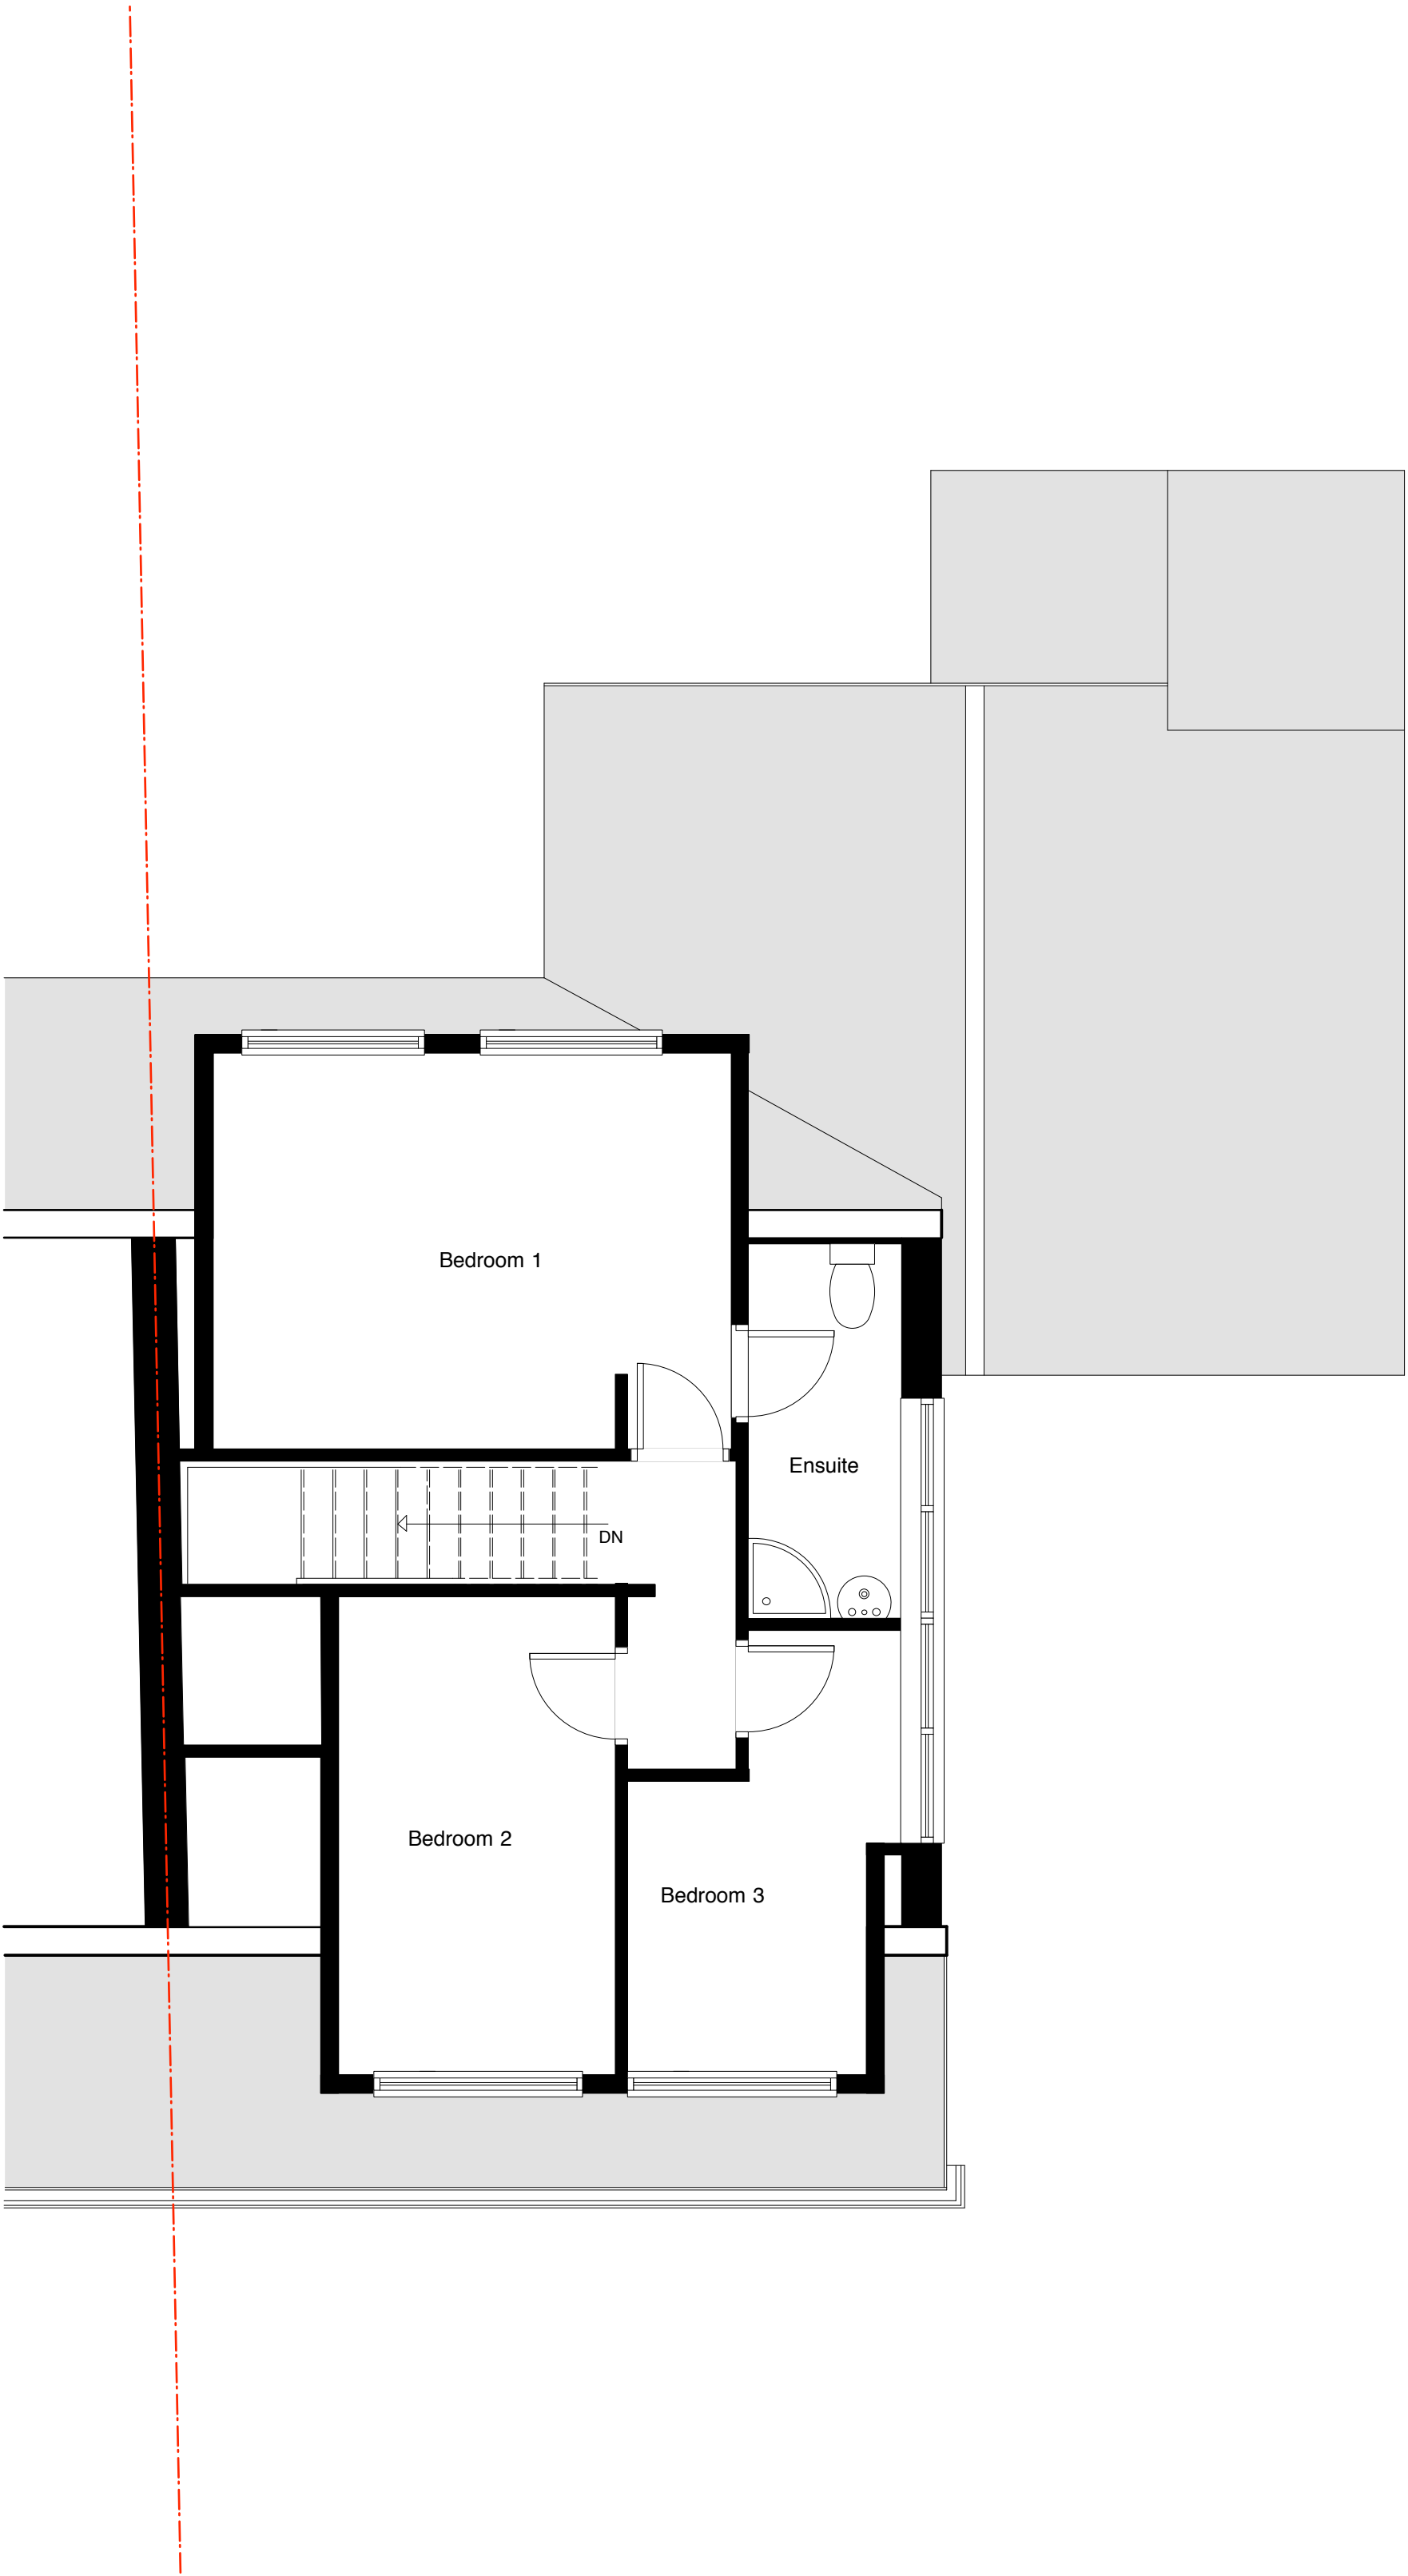

Existing First Floor Plan

Scale 1:50



Planning

Project Title:	Pitsmead Road
Client:	Mandy Chong
Drawing Number:	P272_201
Drawing Title:	Existing Floor Plans
Date:	16.04.21
Scale:	1:50 @ A1
Drawn by: SA	Checked by: LW