




Existing Gable Elevation

Scale 1.50

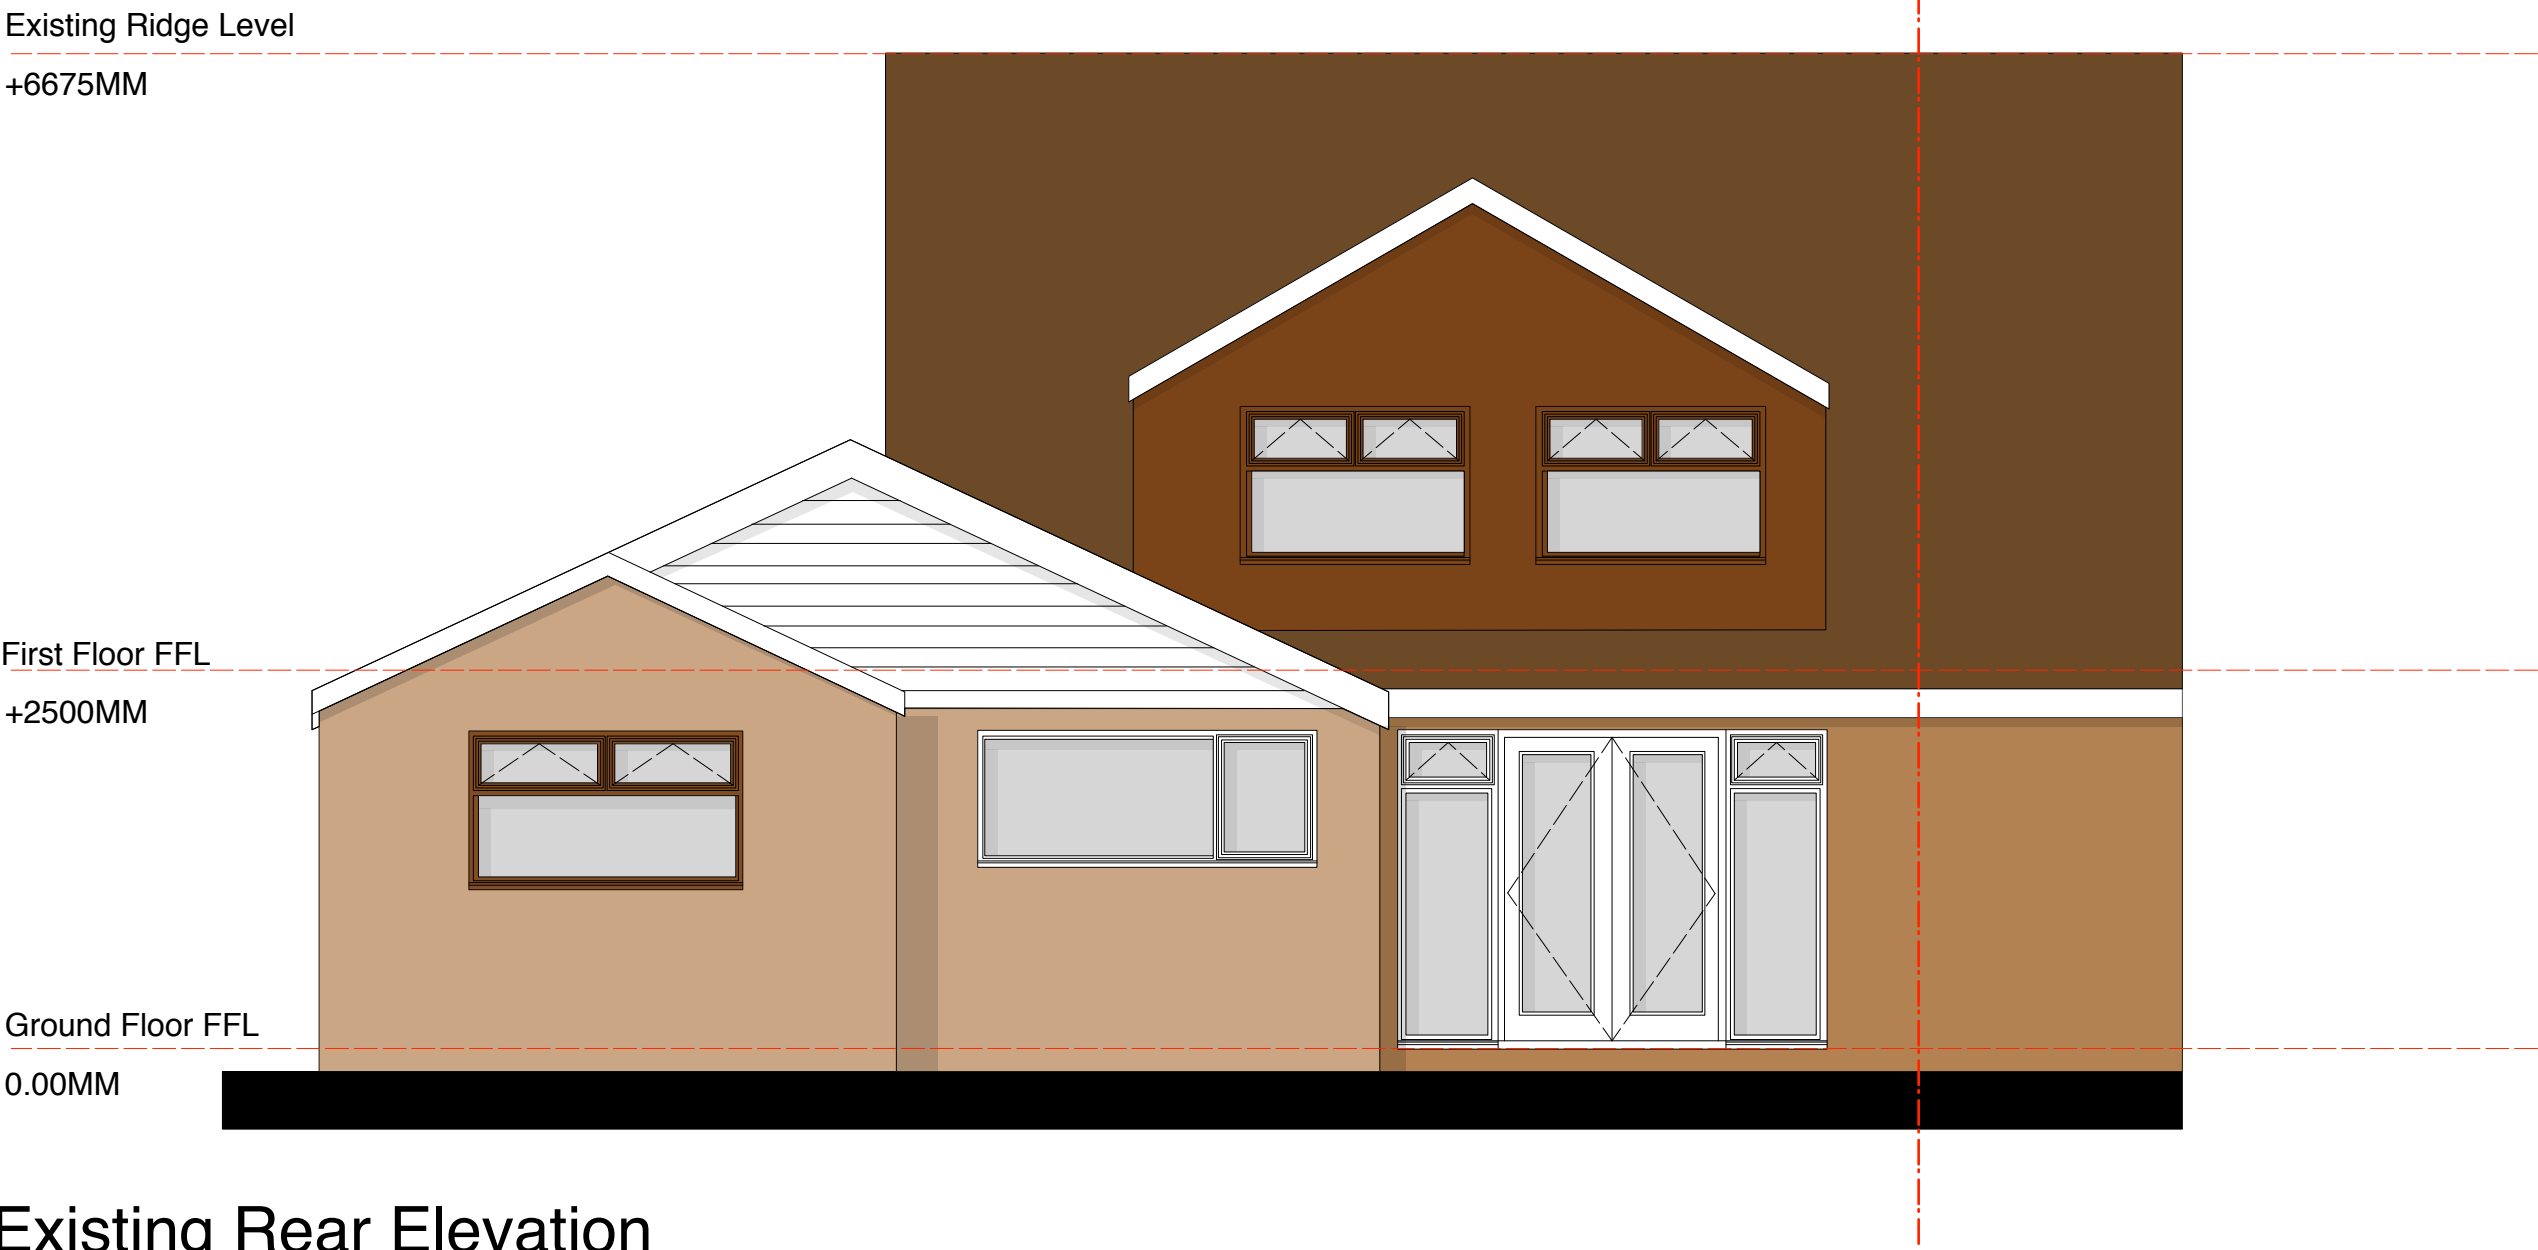

Existing Rear Elevation

Scale 1.50



Existing Rear Side Elevation

Scale 1.50



Existing Front Elevation

Scale 1.50

REAR

SIDE

FRONT

GABLE

Elevation Key
nts

01234m

1:50

Planning

Project Title:

Pitsmead Road

Client:

Mandy Chong

Drawing Number:

P272_202

Drawing Title:

Existing Elevations

Date:

16.04.21

Scale:

1:50 @ A1

Drawn by:

SA

Checked by:

LW

LJ

LJ Architects Ltd
Office 2 | Cottage 5 | Clock Tower Park | Liverpool | L10 1LD
T: +44 (0)151 901 5150 | E: lee@lj-architects.co.uk | W: www.lj-architects.co.uk