



- Existing Wall
- Proposed Wall
- Demolished
- Site Outline

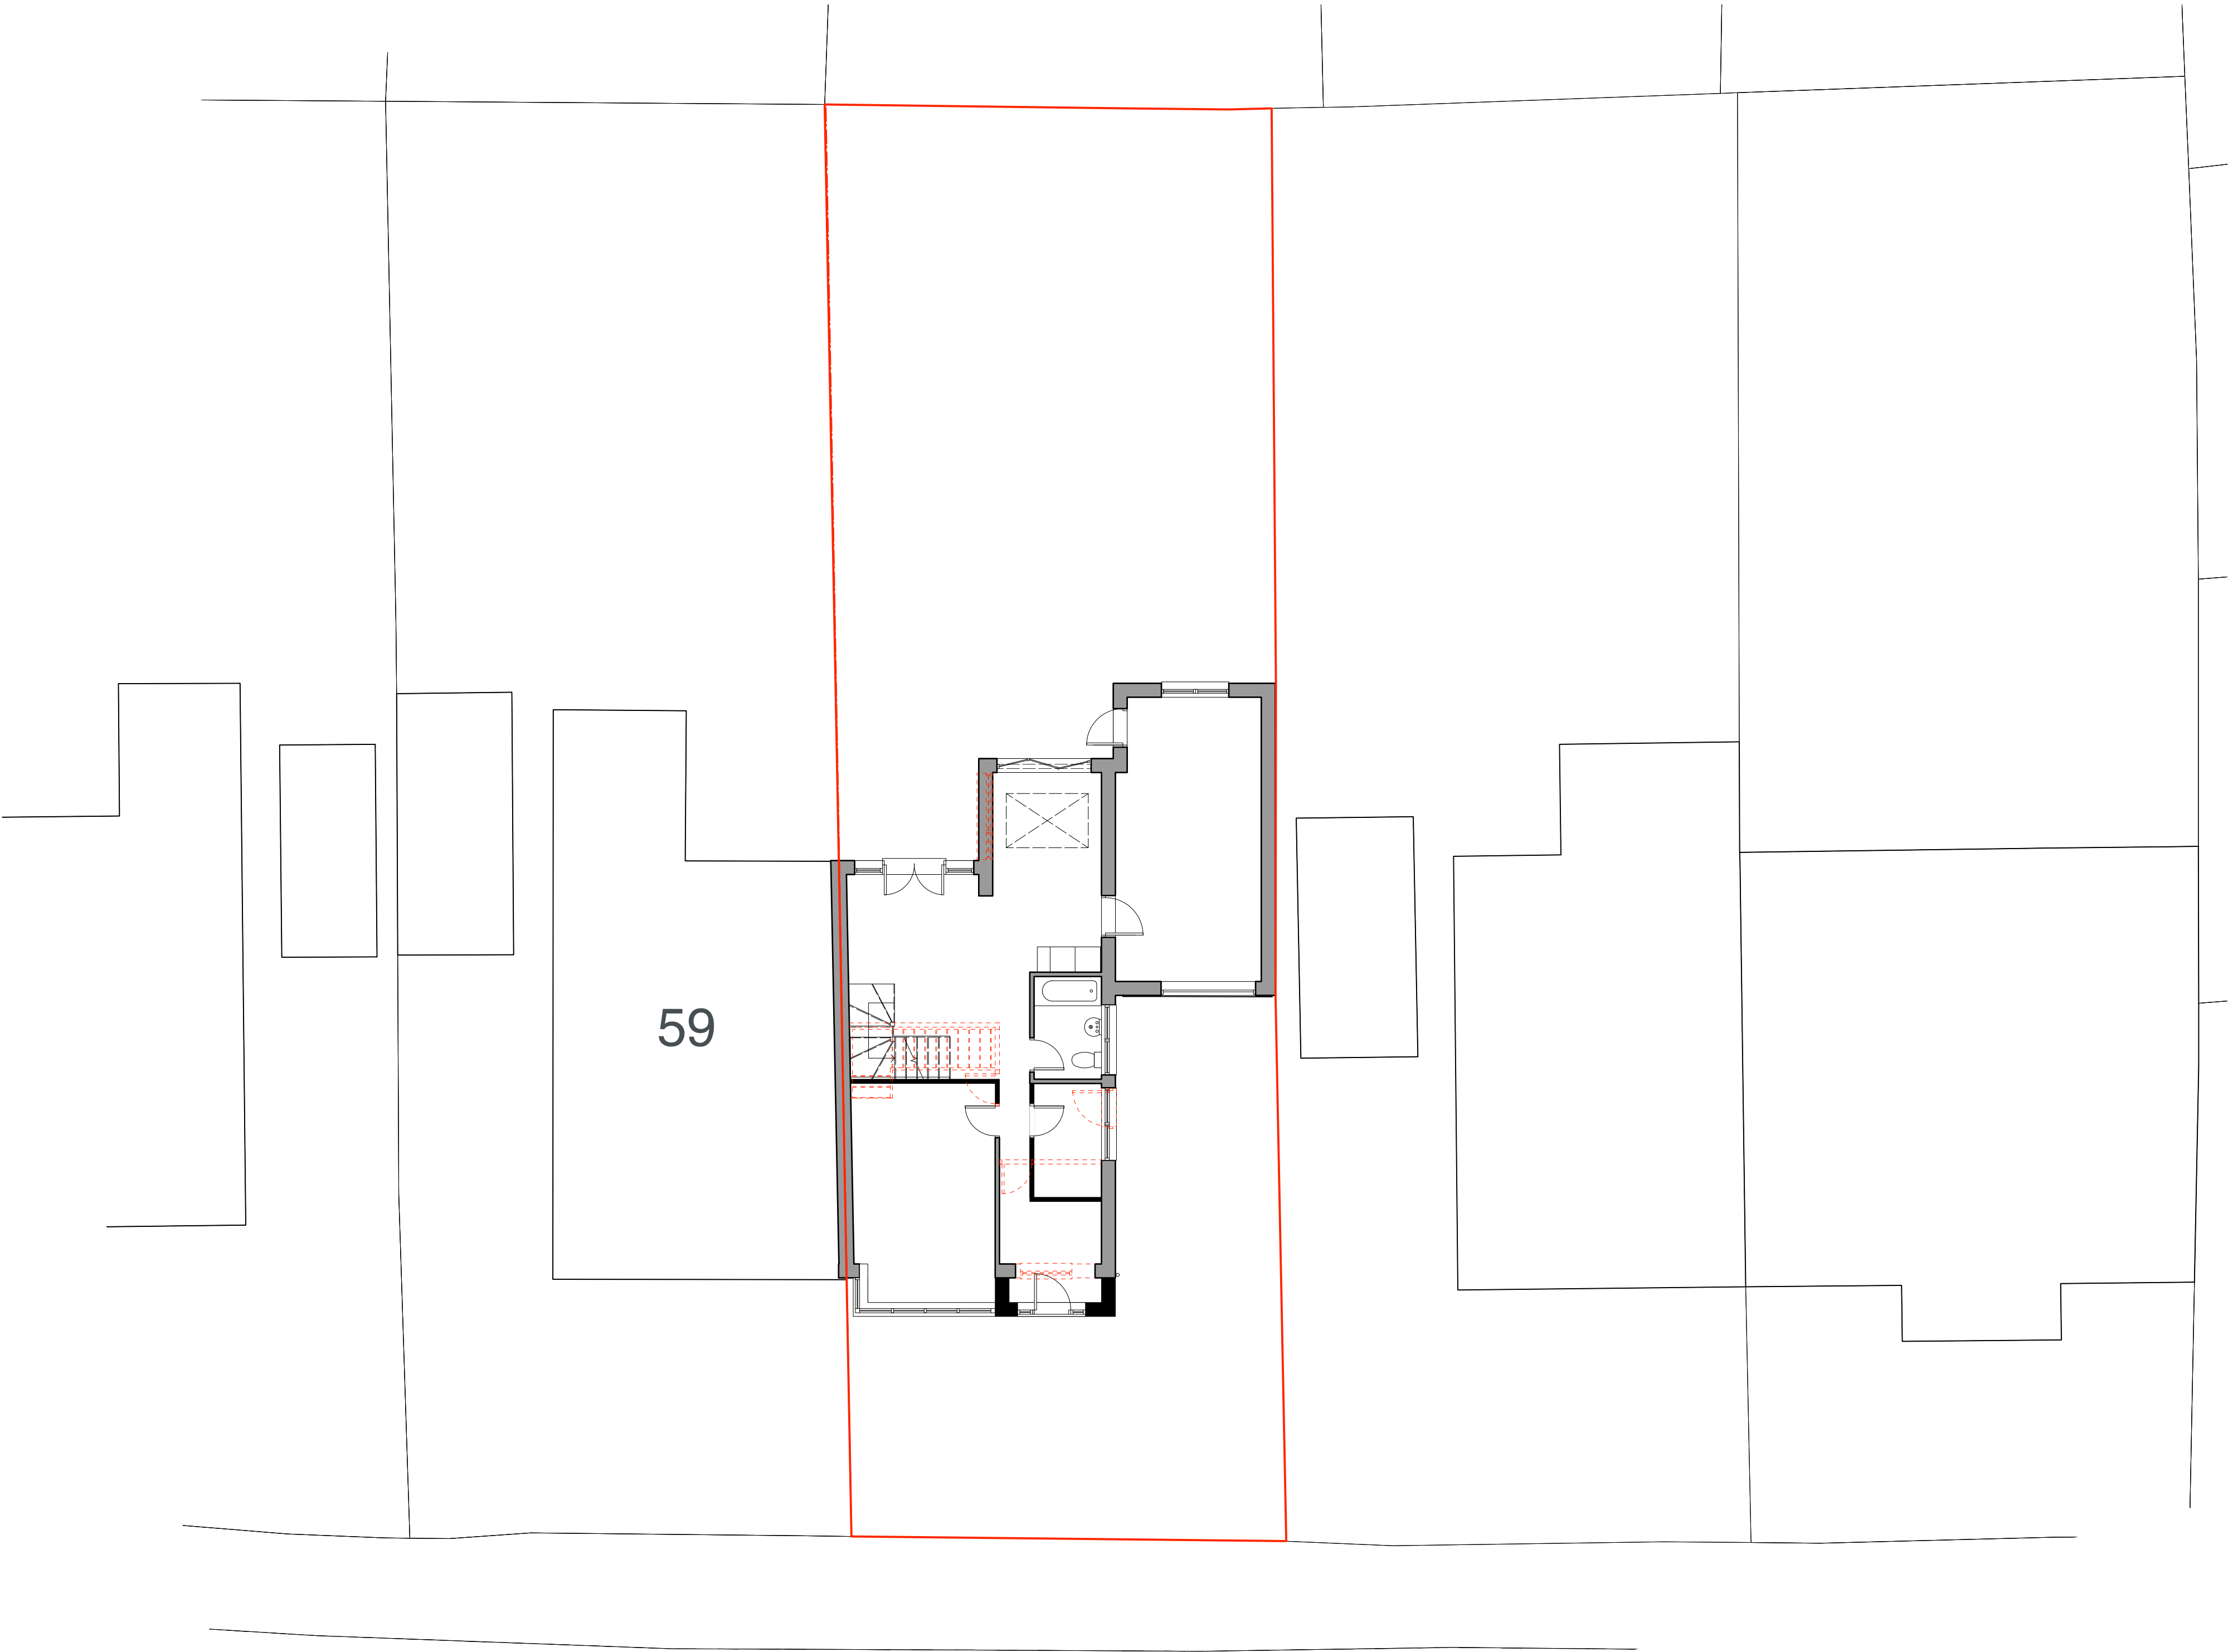

Pitsmead Road

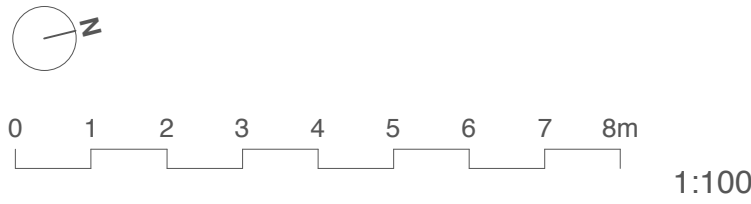

Planning

Project Title:	Pitsmead Road
Client:	Mandy Chong
Drawing Number:	P272_203
Drawing Title:	Proposed Site Plan
Date:	16.04.21
Scale:	1:50 @ A1
Drawn by: SA	Checked by: LW

Proposed Site Plan
Scale 1.100