



- Existing Wall
- Proposed Wall
- Demolished

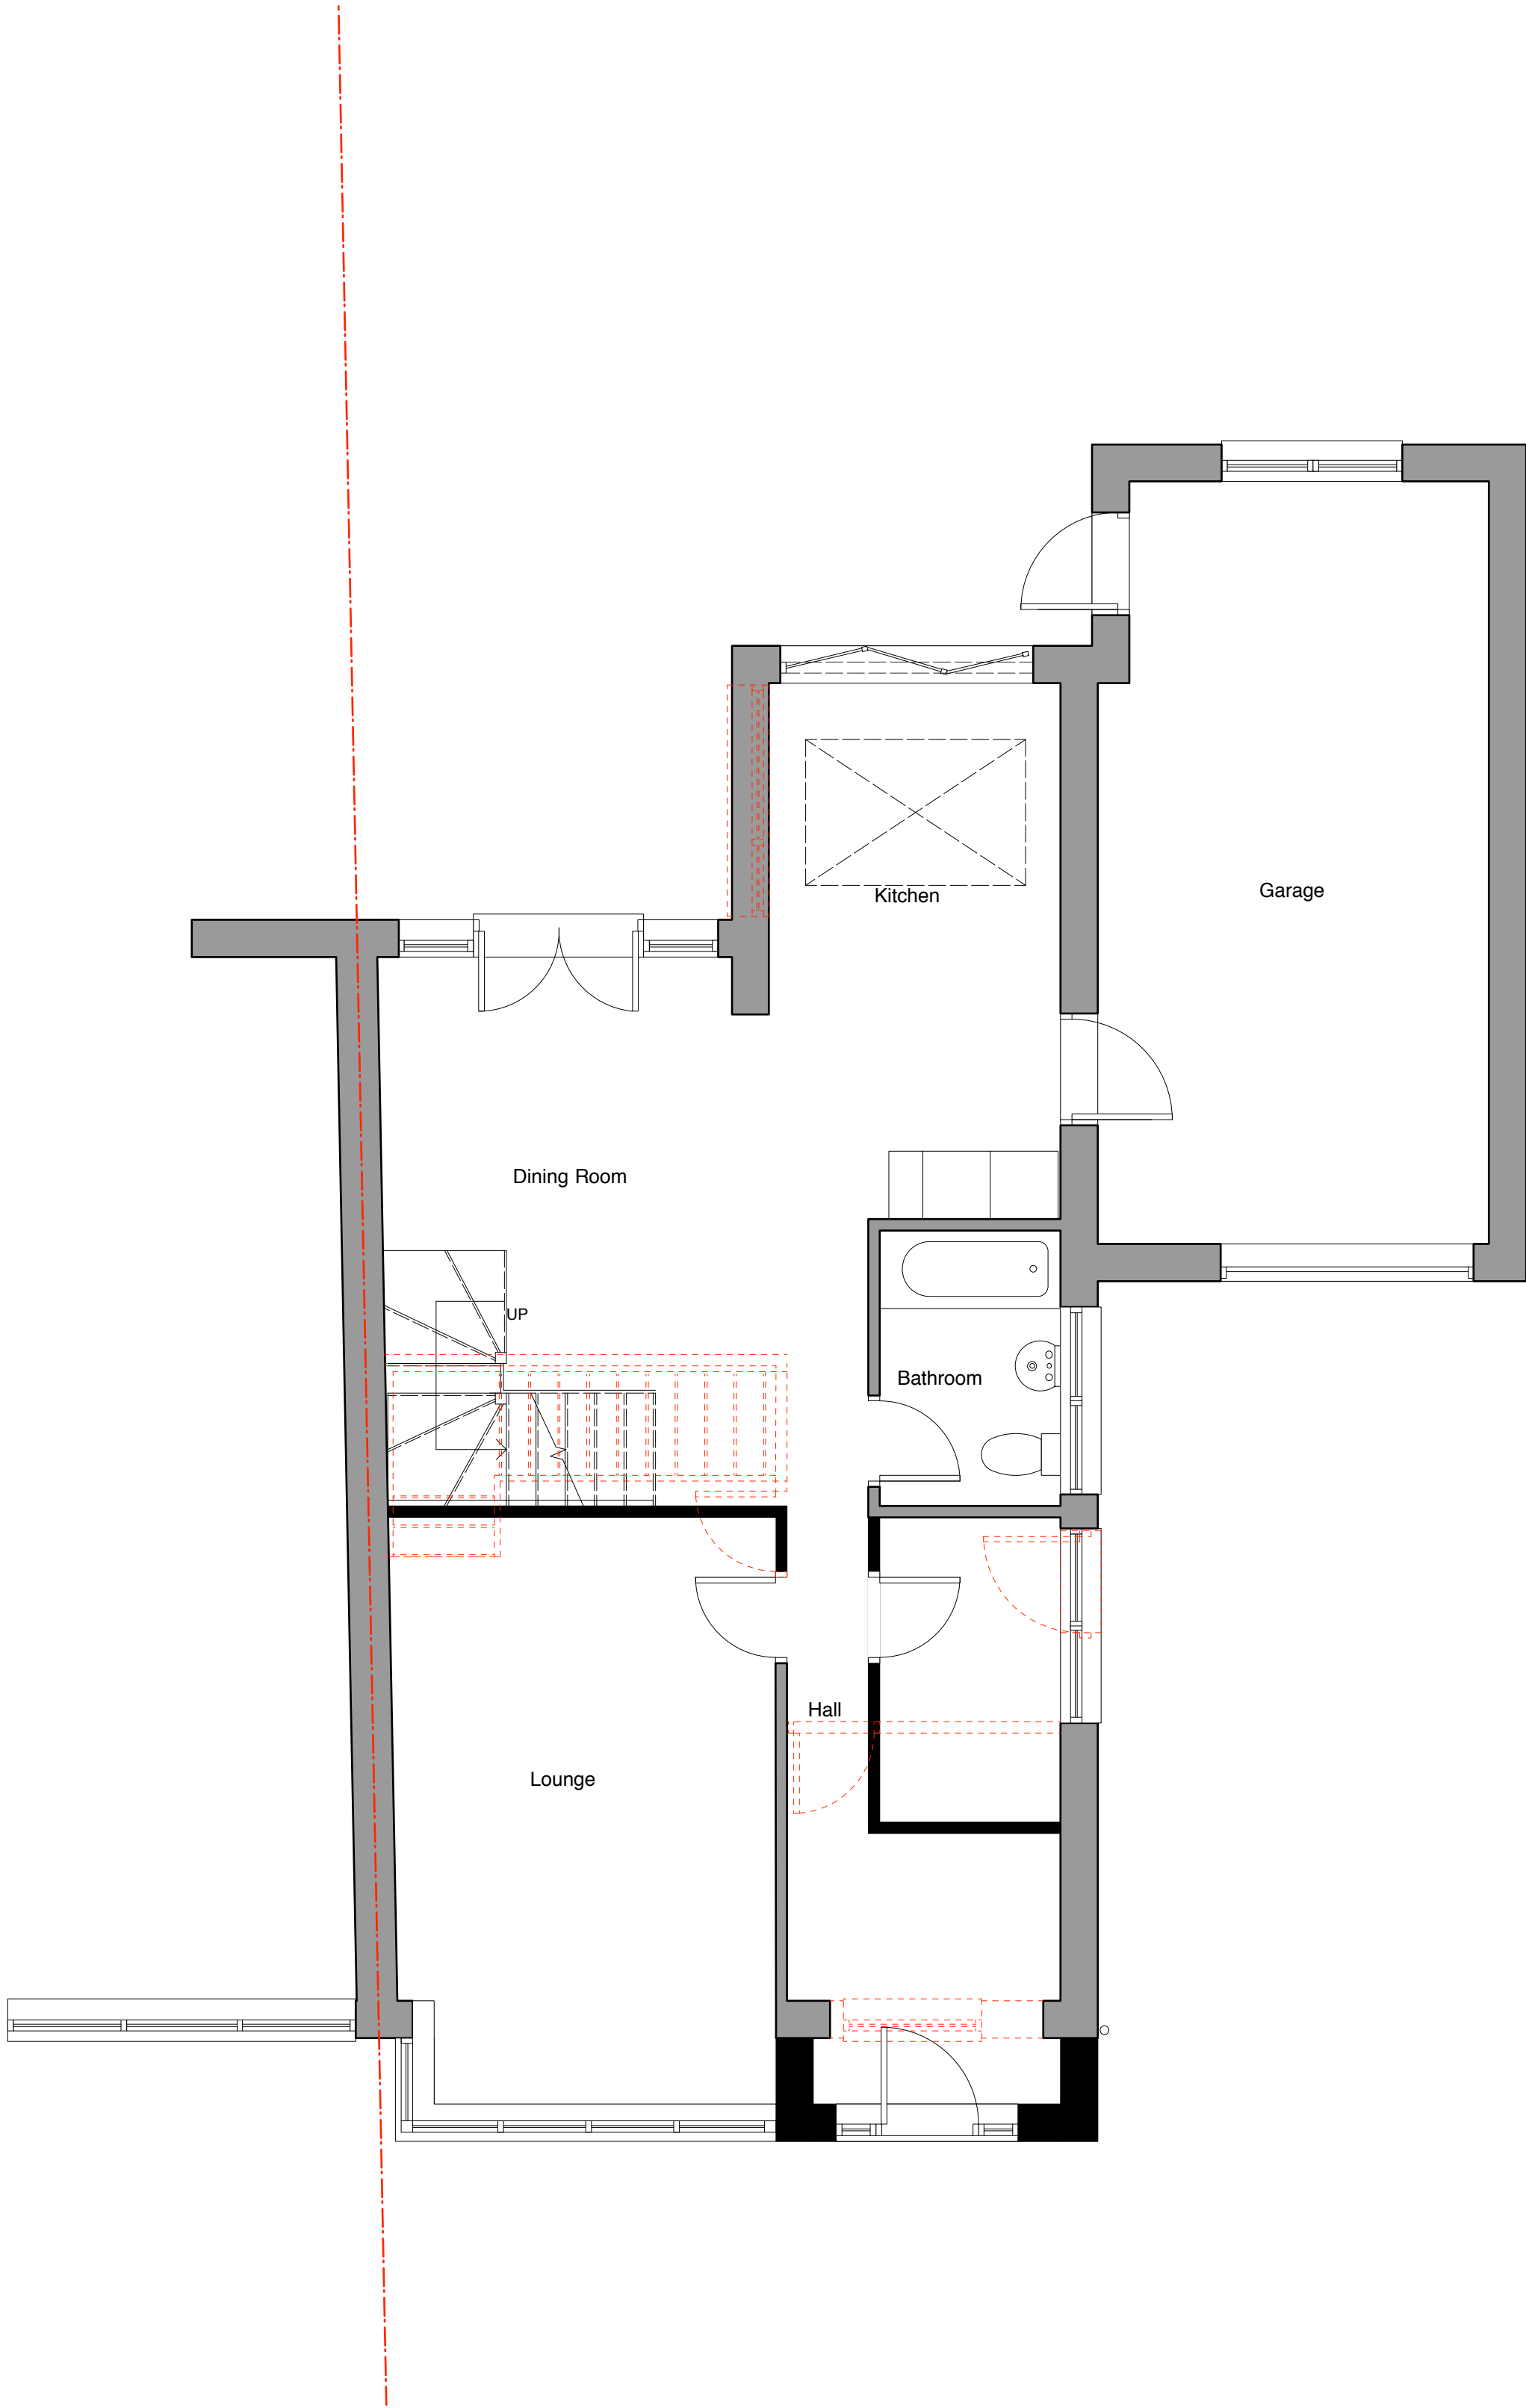


Proposed Ground Floor Plan

Scale 1:50

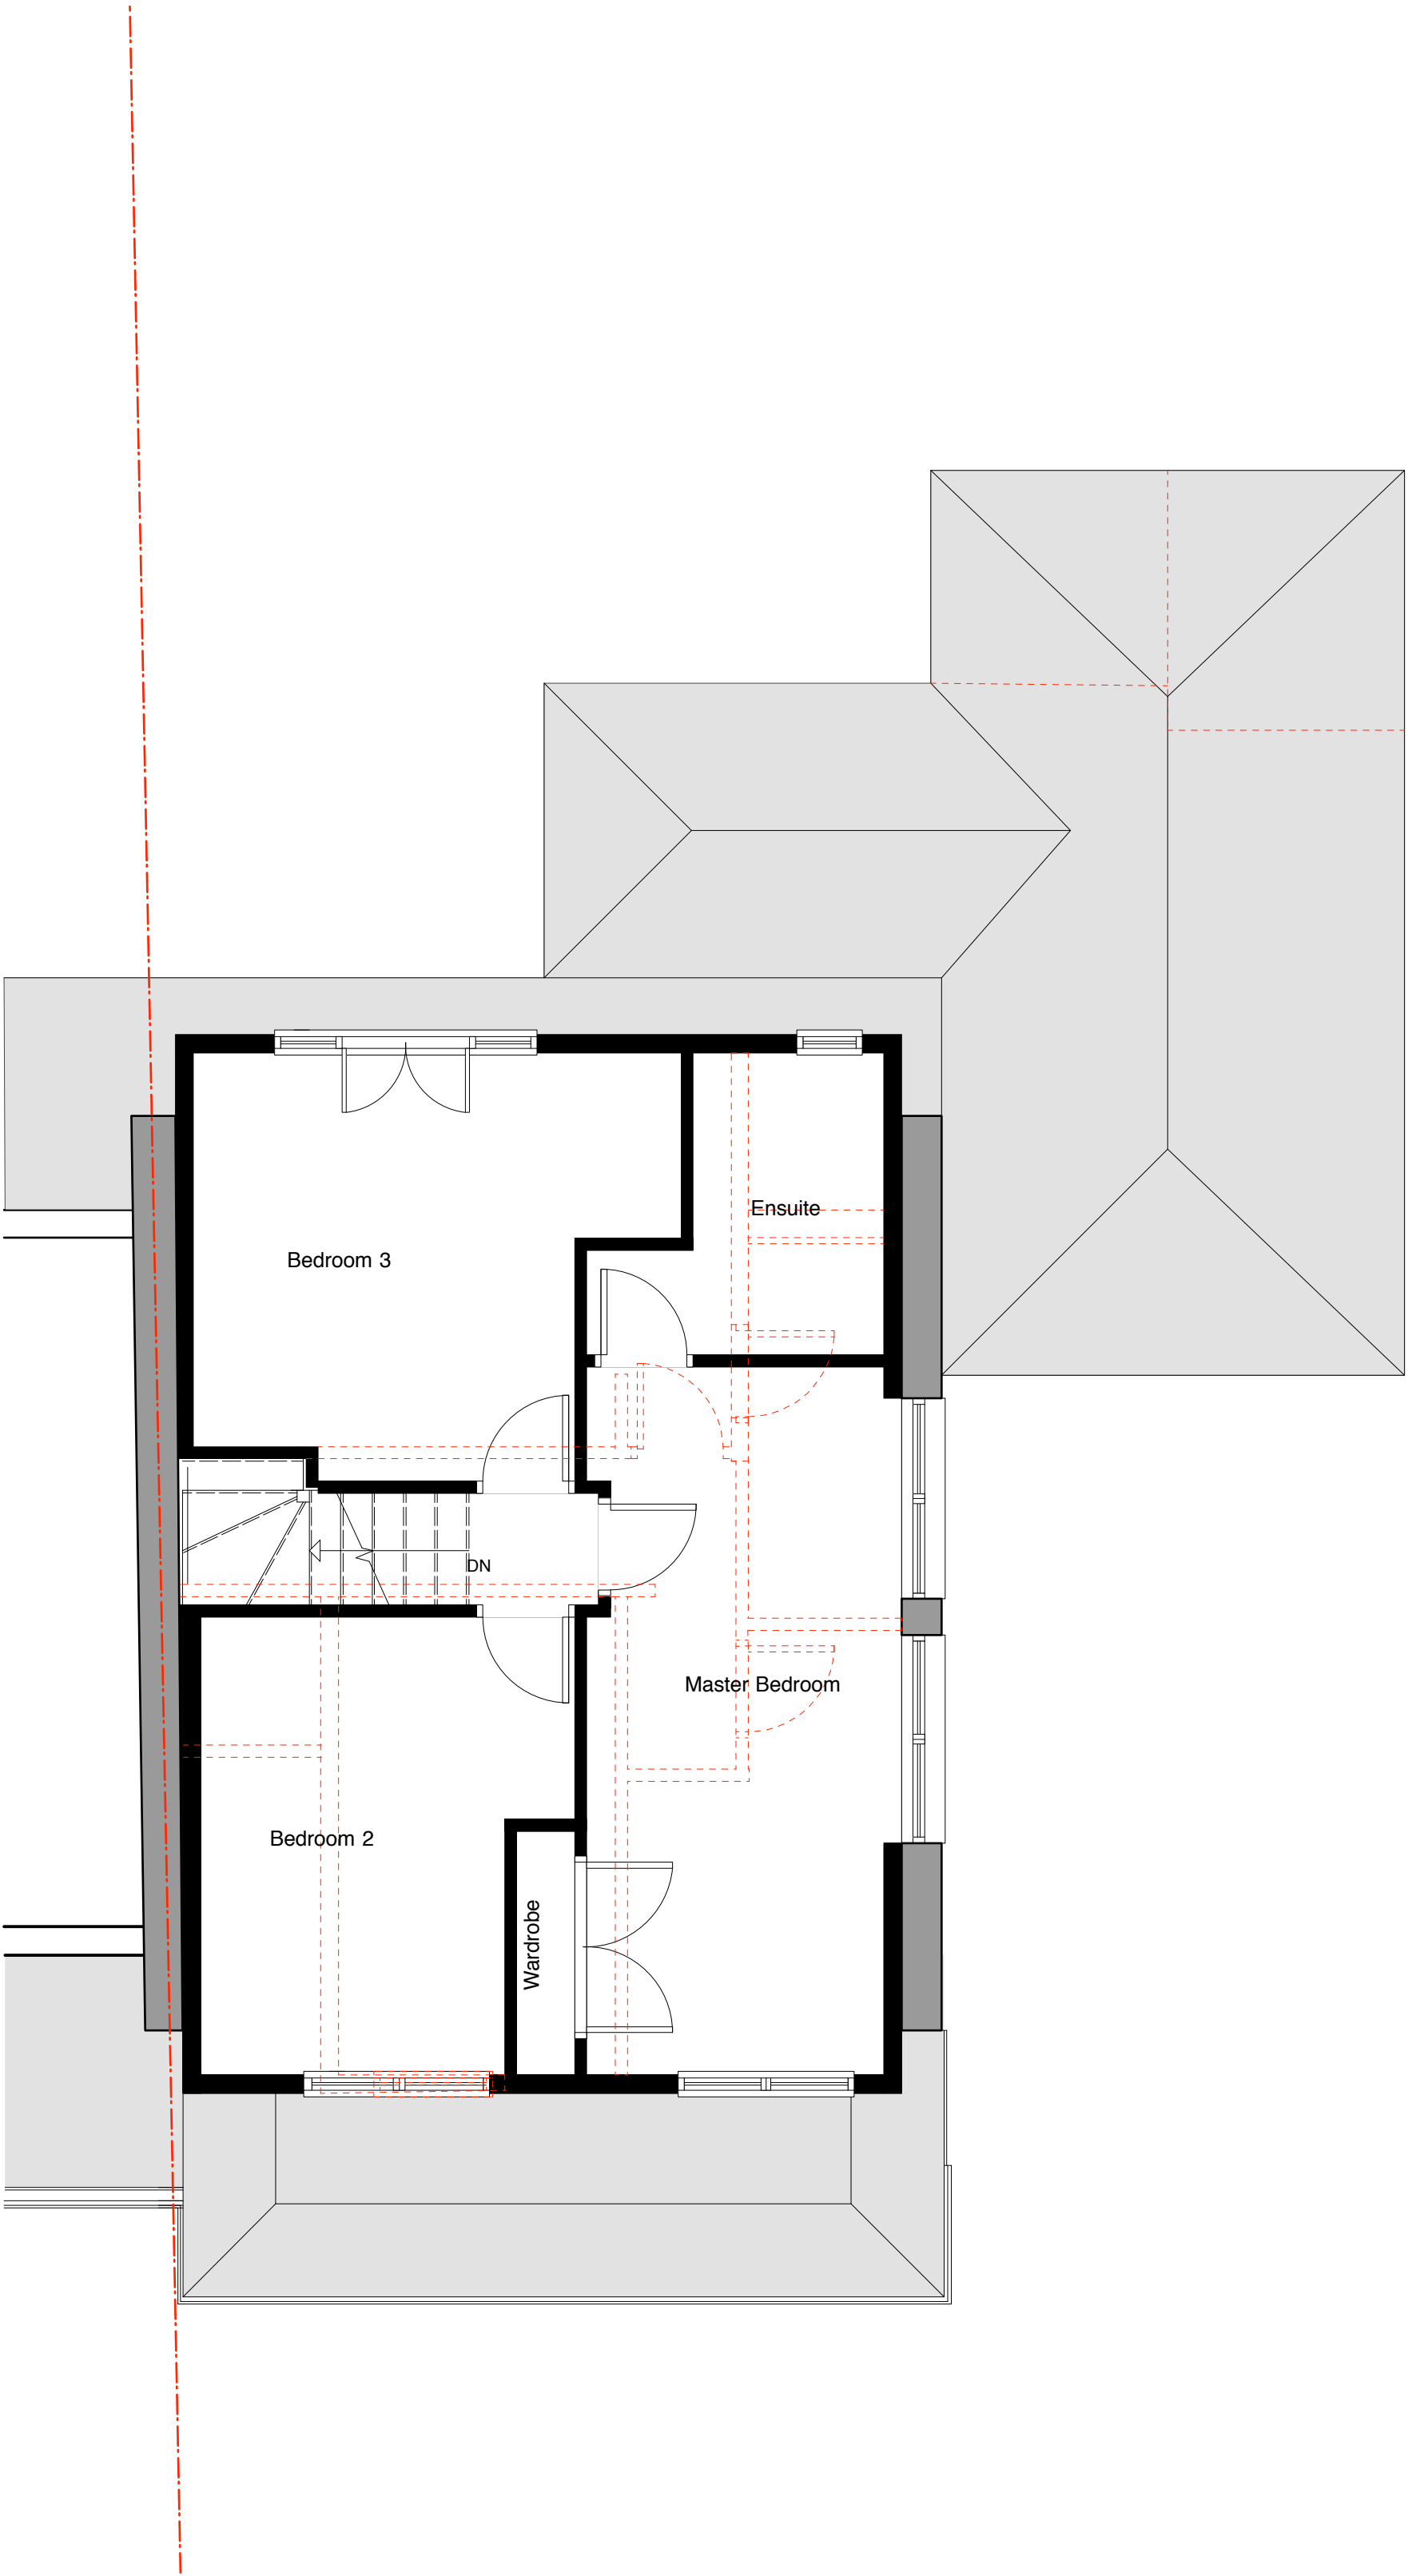

Proposed First Floor Plan

Scale 1:50

 

Planning

Project Title:	Pitsmead Road
Client:	Mandy Chong
Drawing Number:	P272_204
Drawing Title:	Proposed Floor Plans
Date:	16.04.21
Scale:	1:50 @ A1
Drawn by: SA	Checked by: LW