




Proposed Gable Elevation

Scale 1.50



Proposed Rear Elevation

Scale 1.50

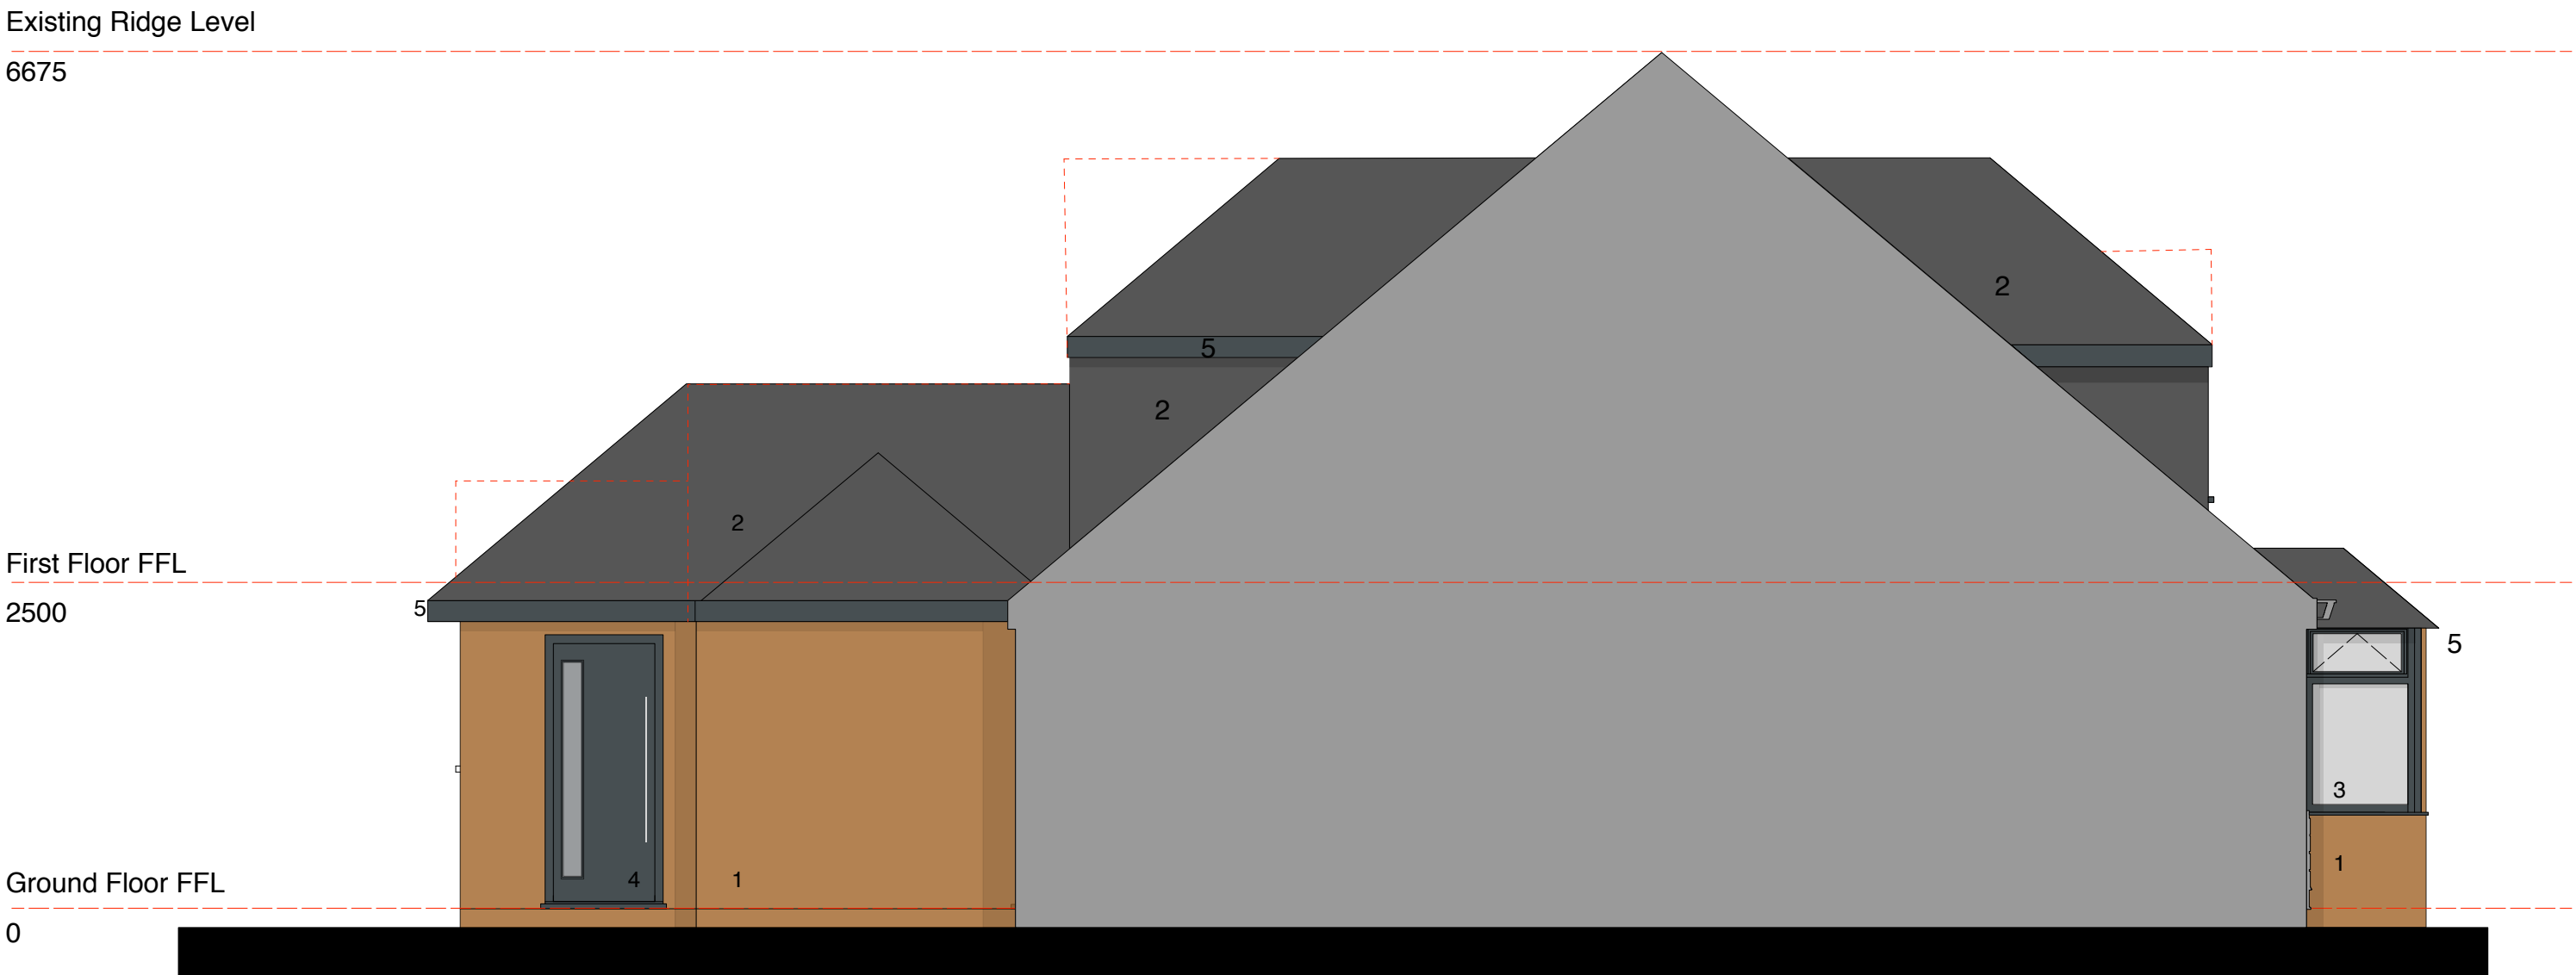

Proposed Rear Side Elevation

Scale 1.50



Proposed Front Elevation

Scale 1.50

Materials Key

- 1 Facing brickwork
- 2 Fibre cement tiles
- 3 Powder coated aluminium window frame
- 4 Anthracite grey composite door
- 5 Anthracite grey rainwater goods to match window and door frames
- 6 Toughened glass balustrade

REAR

SIDE

FRONT

GABLE

Elevation Key
nts

0 1 2 3 4m

1:50

Planning

Project Title: Pitsmead Road

Client: Mandy Chong

Drawing Number: P272_205

Drawing Title: Proposed Elevations

Date: 16.04.21

Scale: 1:50 @ A1

Drawn by: SA

Checked by: LW

LU LJ Architects Ltd
Office 2 | Cottage 5 | Clock Tower Park | Liverpool | L10 1LD
T: +44 (0)151 601 3190 | E: lee@lj-architects.co.uk | W: www.lj-architects.co.uk