



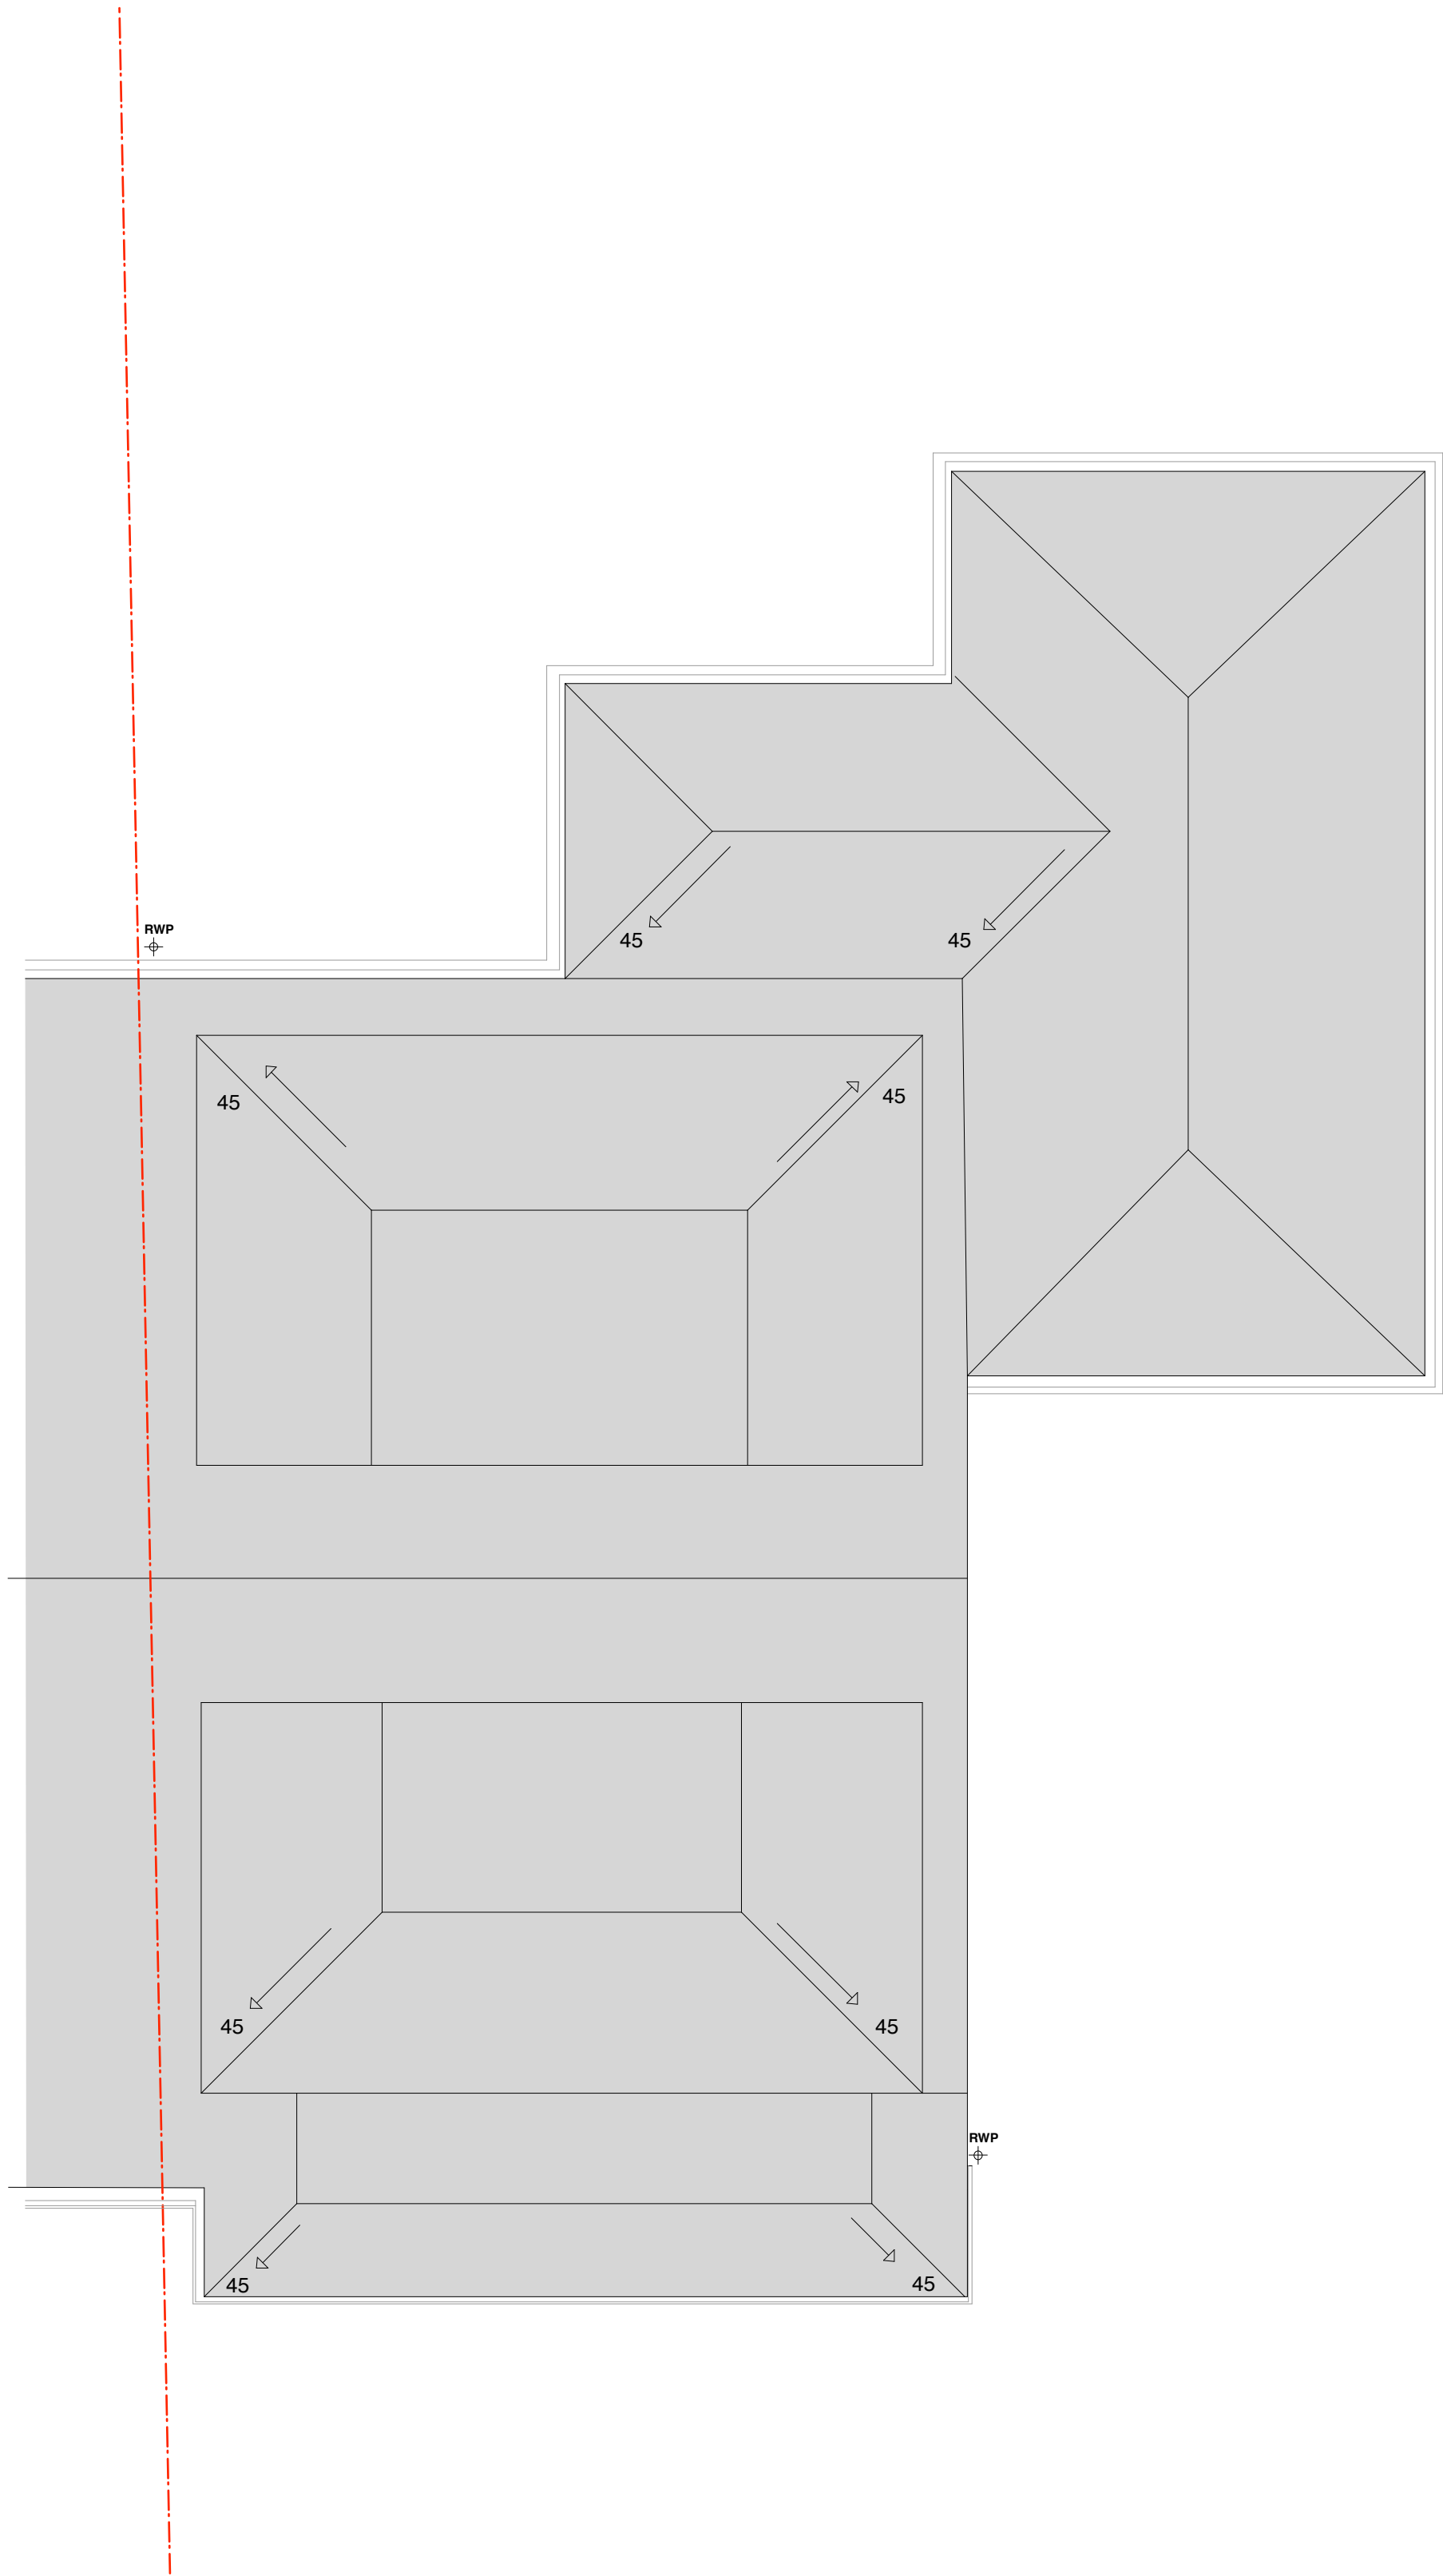

Proposed Roof Plan

Scale 1:50

 

Planning

Project Title:	Pitsmead Road
Client:	Mandy Chong
Drawing Number:	P272_206
Drawing Title:	Proposed Roof Plan
Date:	16.04.21
Scale:	1:50 @ A1
Drawn by: SA	Checked by: LW