


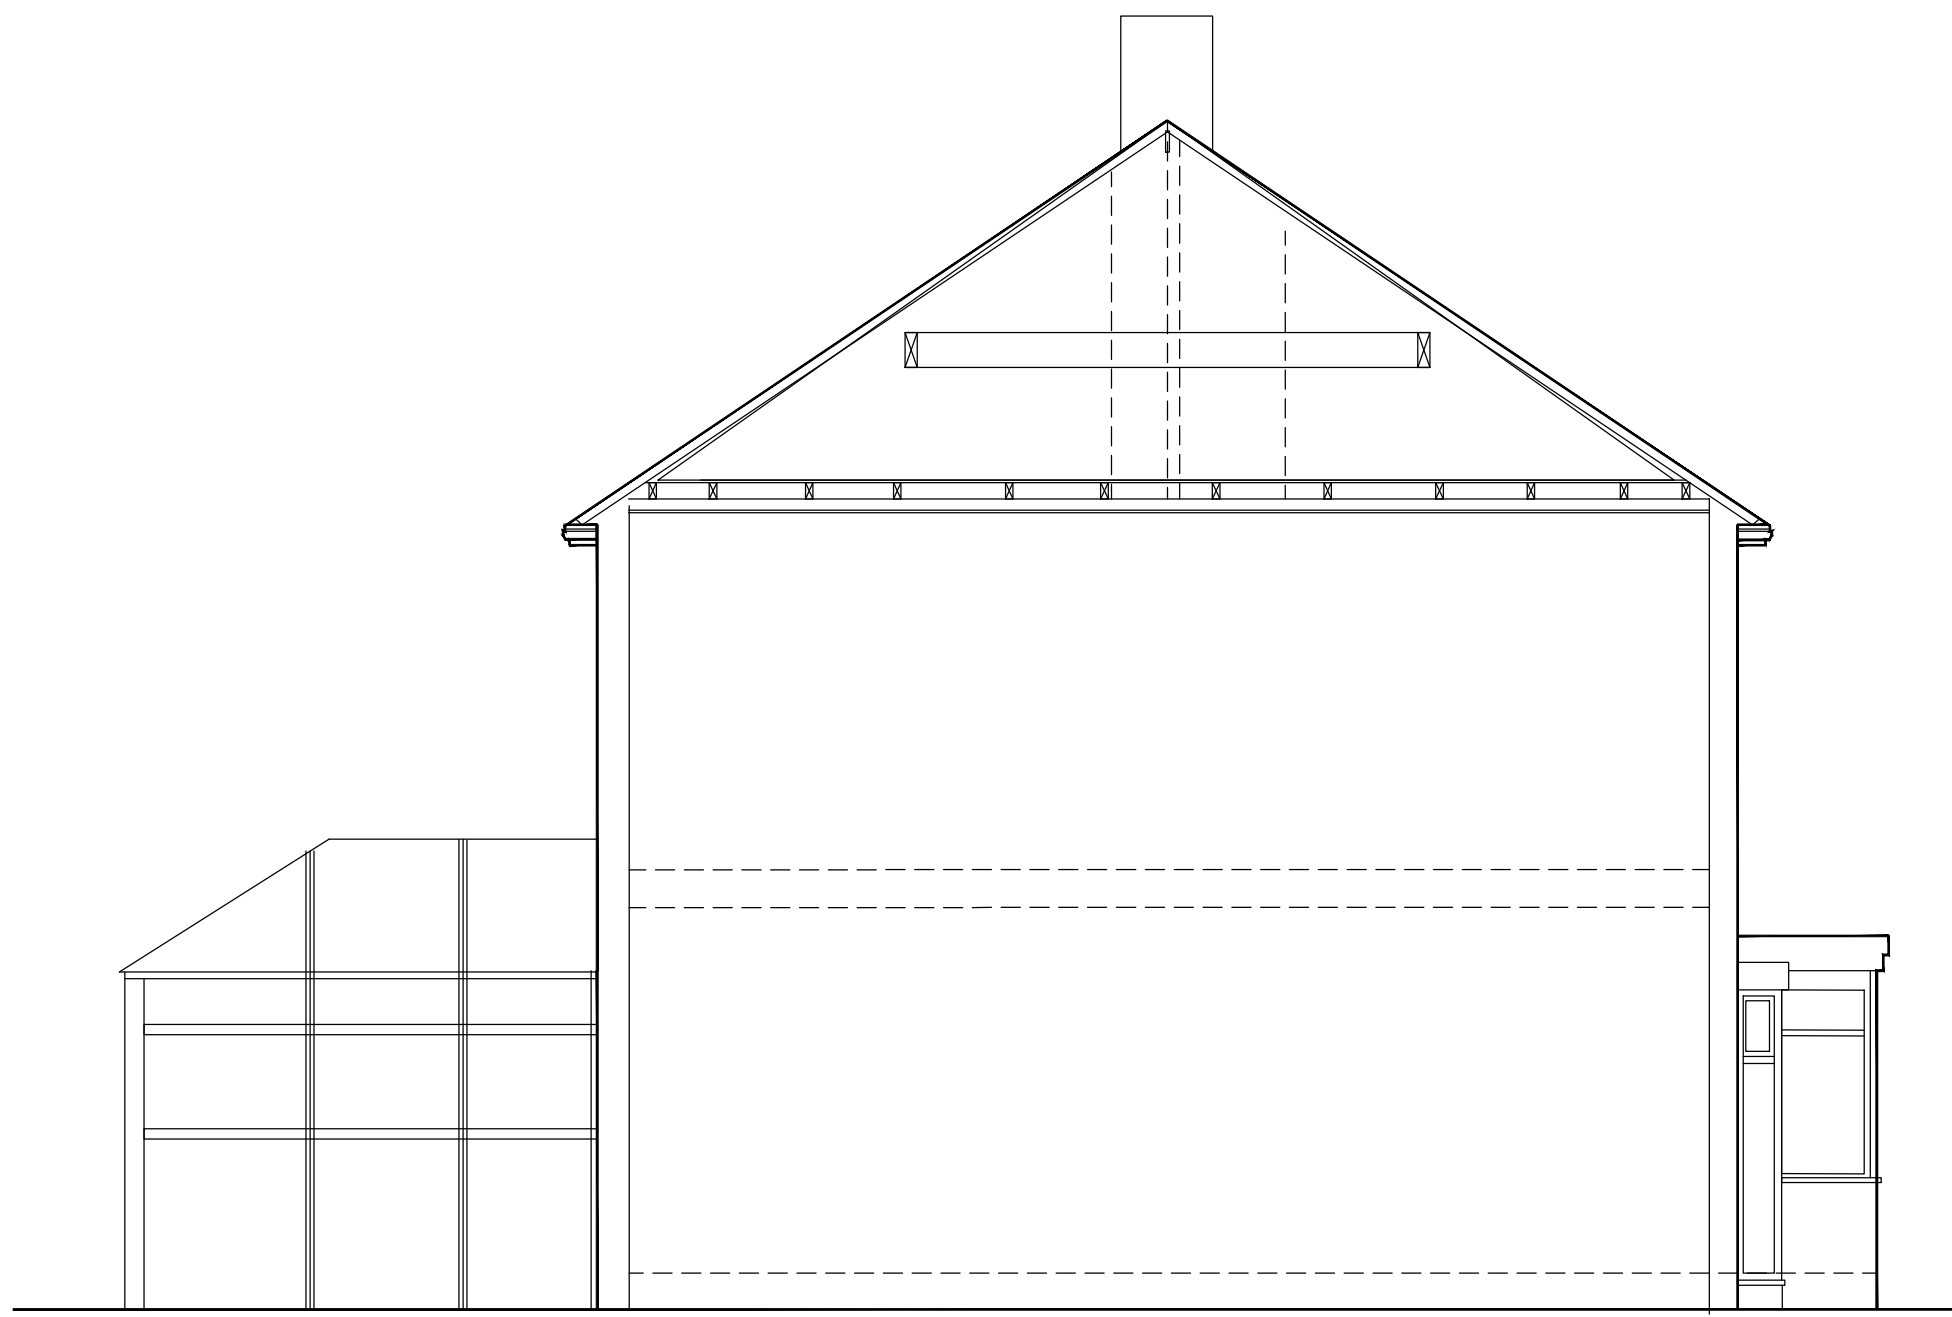


EXISTING SW SIDE ELEVATION
Scale 1:50 @ A1




EXISTING SE FRONT ELEVATION
Scale 1:50 @ A1




EXISTING NW REAR ELEVATION
Scale 1:50 @ A1

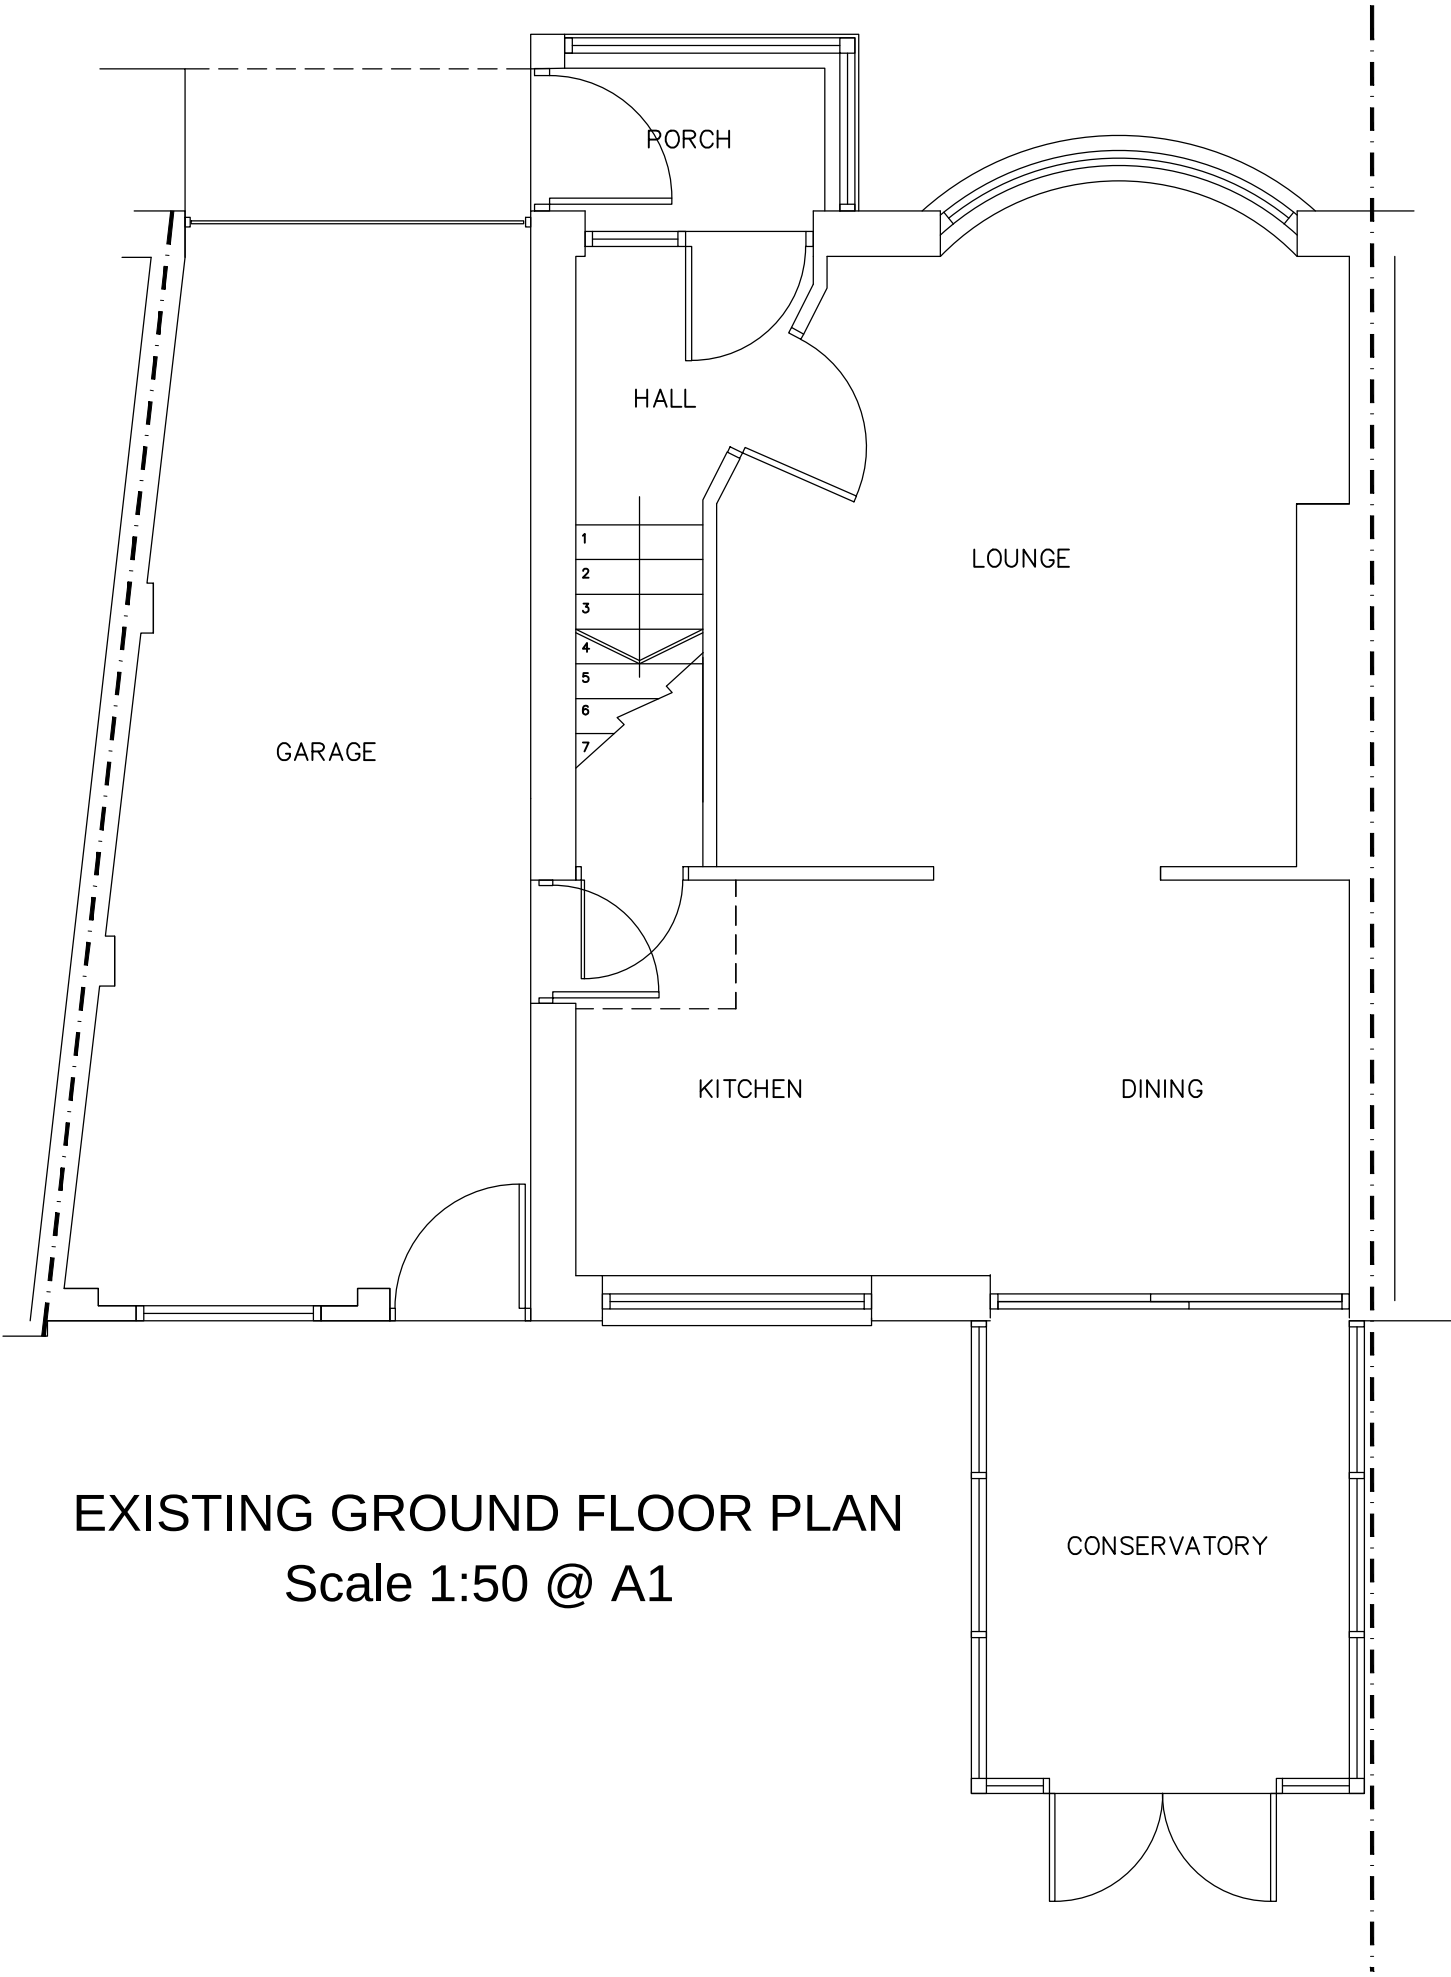


EXISTING GROUND FLOOR PLAN
Scale 1:50 @ A1

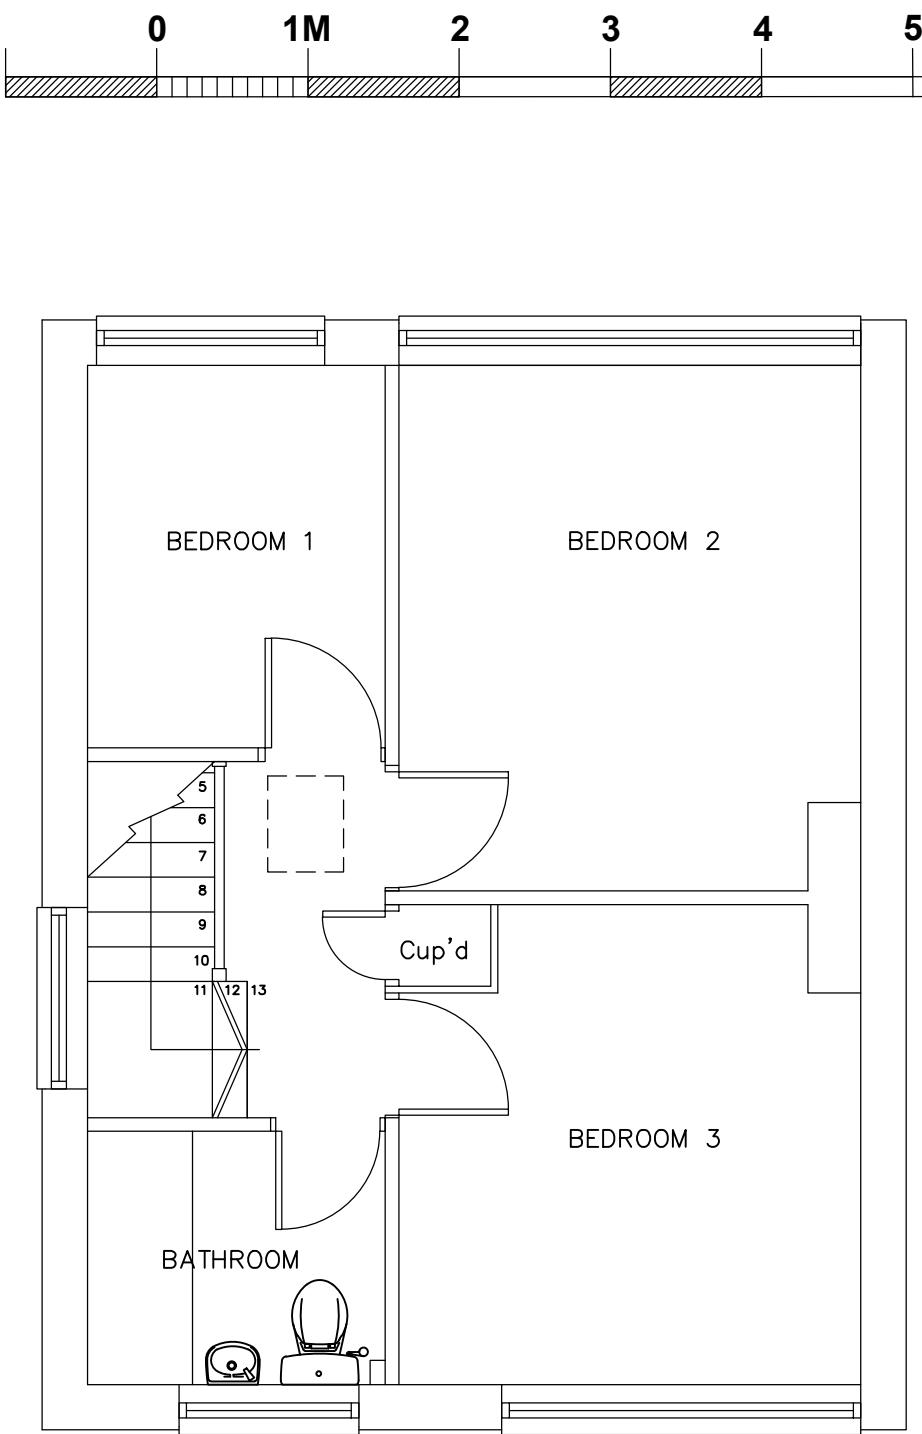

EXISTING FIRST FLOOR PLAN
Scale 1:50 @ A1

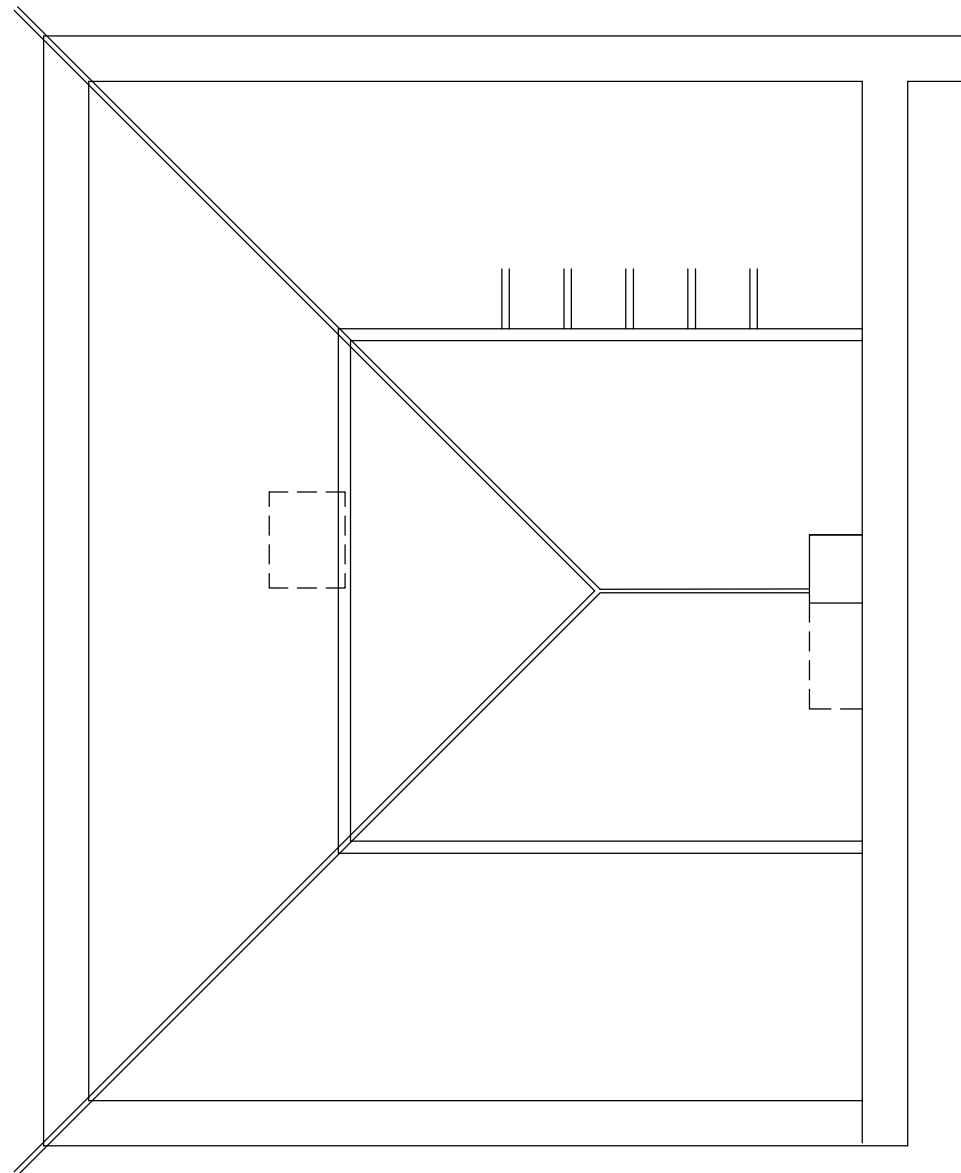


EXISTING LOFT FLOOR PLAN
Scale 1:50 @ A1

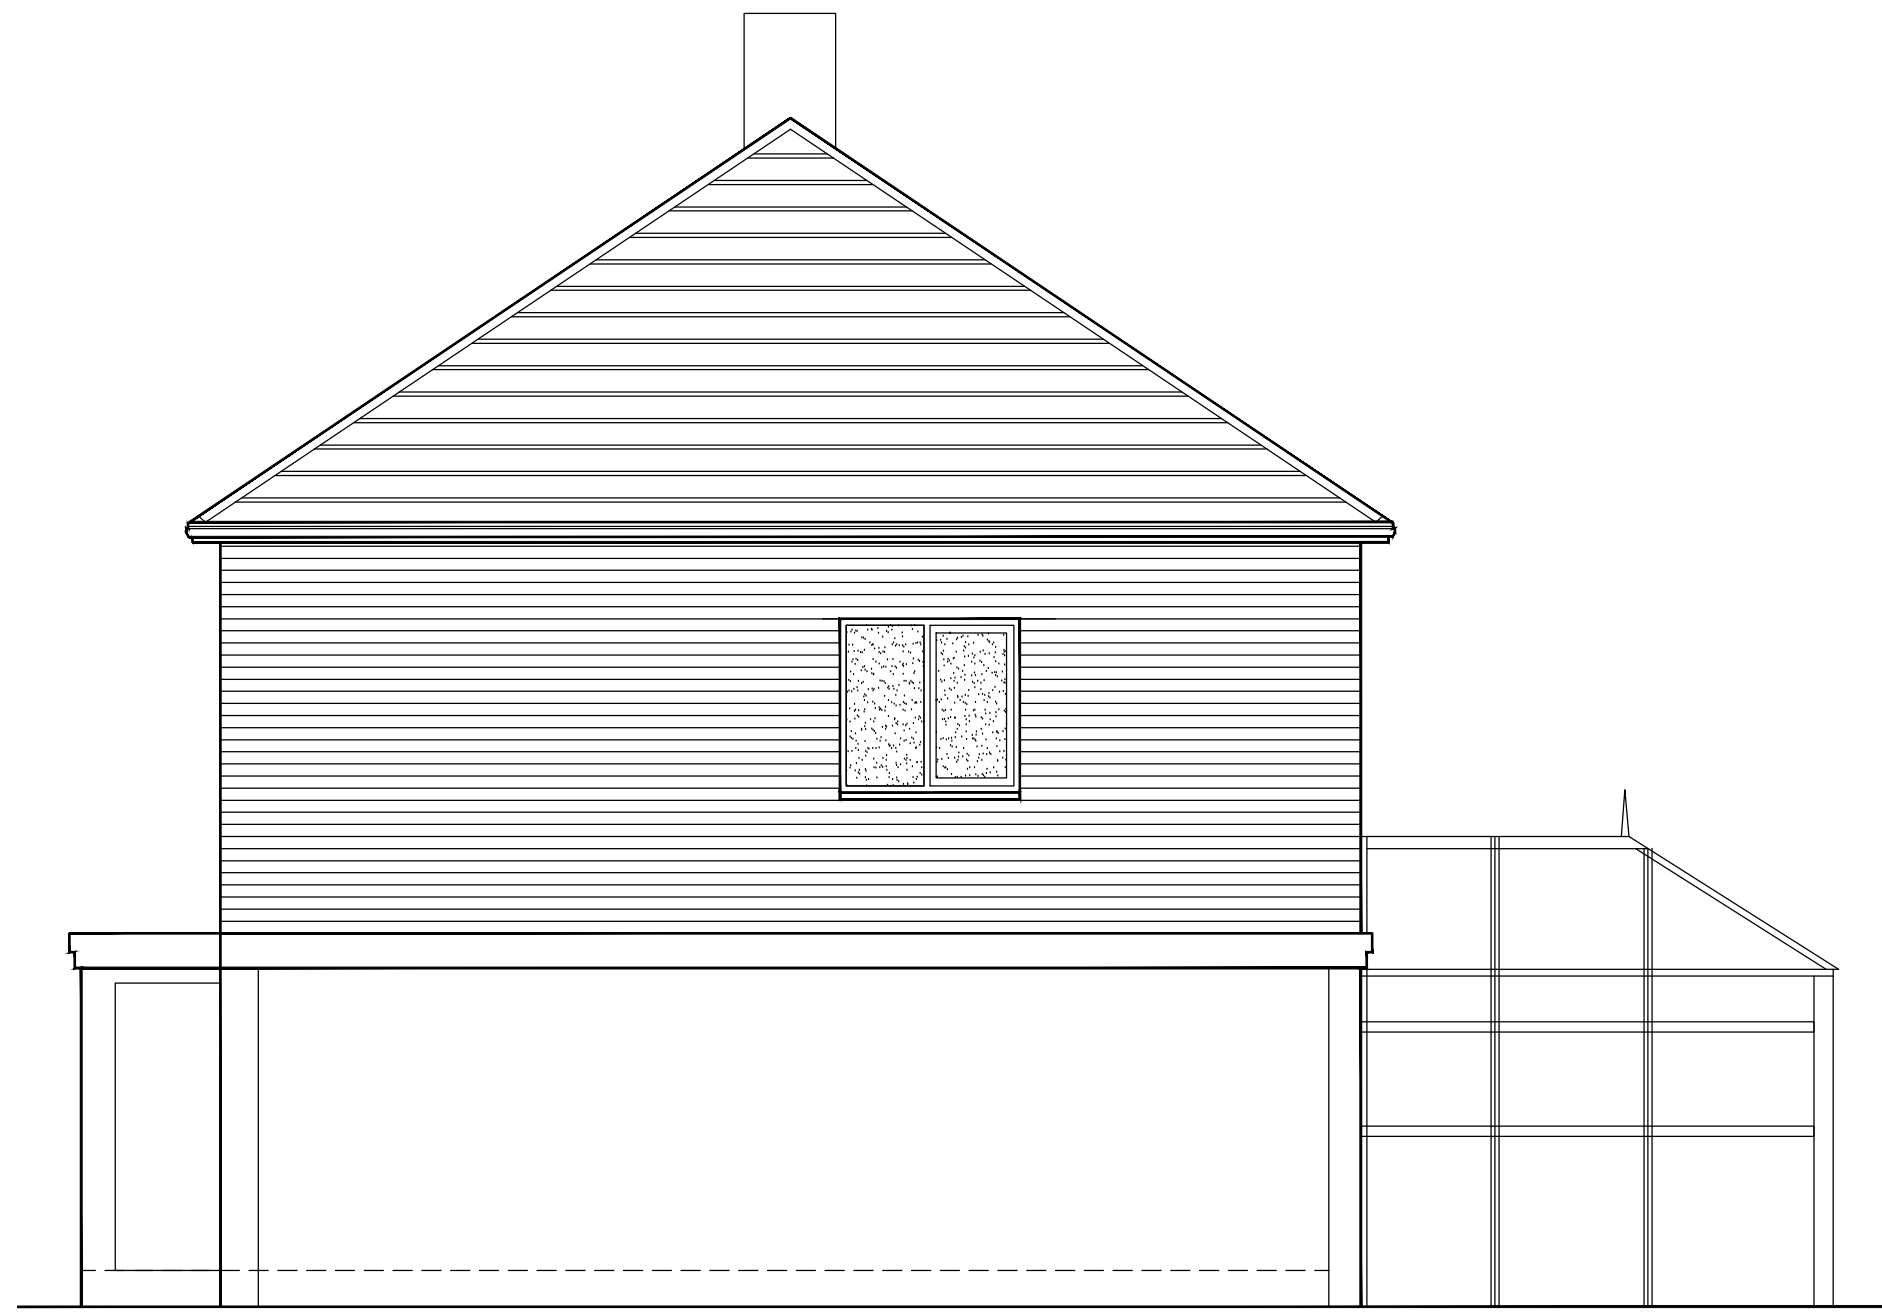

EXISTING NE REAR ELEVATION
Scale 1:50 @ A1

EXISTING BLOCK PLAN
Scale 1:250 @ A1

 

PLANNING

Job: Proposed 2 Storey Side, Single Storey Rear, Garage & Loft Conversion And Front Porch Extensions
33 Rowan Drive, Kirkby.
Liverpool L32 0SJ
For Mr & Mrs Davies

Title: EXISTING PLANS AND ELEVATIONS

Scale: 1:50 @ A1 Date: April 2021

Job No.: 1878 Dwg No.: 01 Rev.: A