


Elevation Key

- Wall - Pressed Zinc - 3000mm long cassettes
- Coloured coated aluminium panels
- VariAL-CF3 Aluminium Cladding System. H92/120 Type D
- NaturAL-X Brick Slip Cladding System. H92/120 Type C
- Composite Panel
- Curtain Walling Satin Anodised Aluminium
- Steel Security Doorset
- 5 - Steel Profile Screening to Rooftop plant areas
32mm Plastisol Sheeting
Colour BS10A05 - Profile Code C32-1000
- 5 - Steel Profile Additional Screening to Rooftop plant areas
34mm Plastisol Sheeting
Colour RAL 7016 - Profile Code C34-1000
- Glass Look-alike Panels
- Glass Look-alike Panels (Between Floors)
- Vertical Timber Cladding
- Glass Balustrade


These elevations have been produced for illustration purpose only
and are subject to further detailed coordination with specialist
suppliers to establish the support system including structure, fixing
details, interfaces, reveals etc

Area of remedial works following previous site
investigations to be removed. Balfour Beatty to reconfirm.


Elevations - Proposed B&W_OP2 Planning
1 : 200

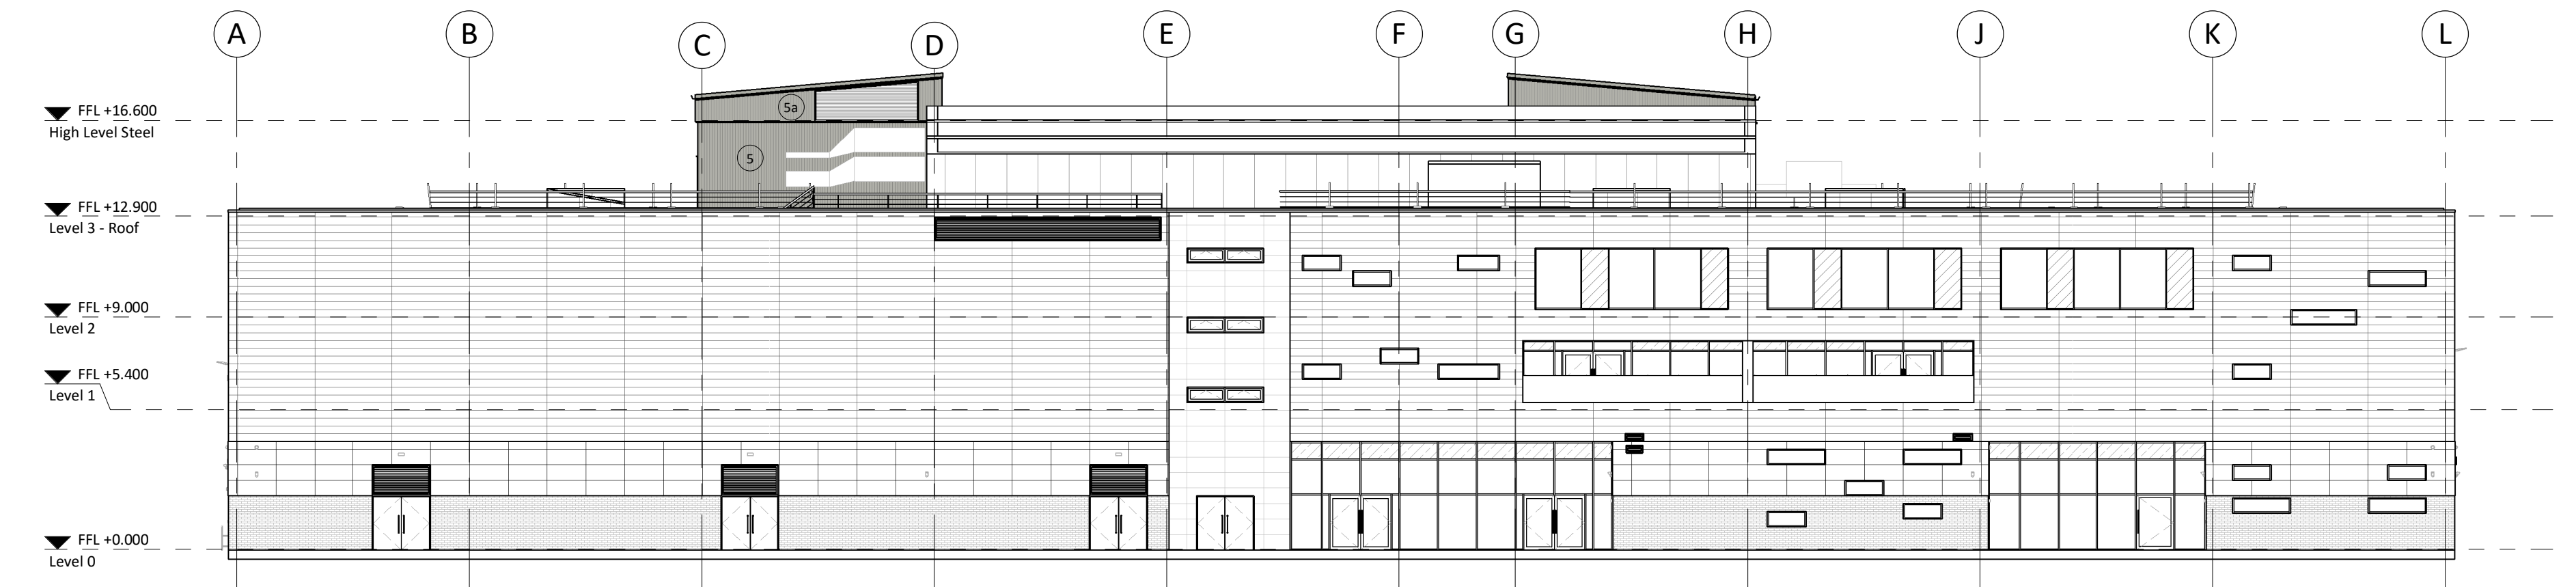


1 Proposed West Elevation
1 : 200

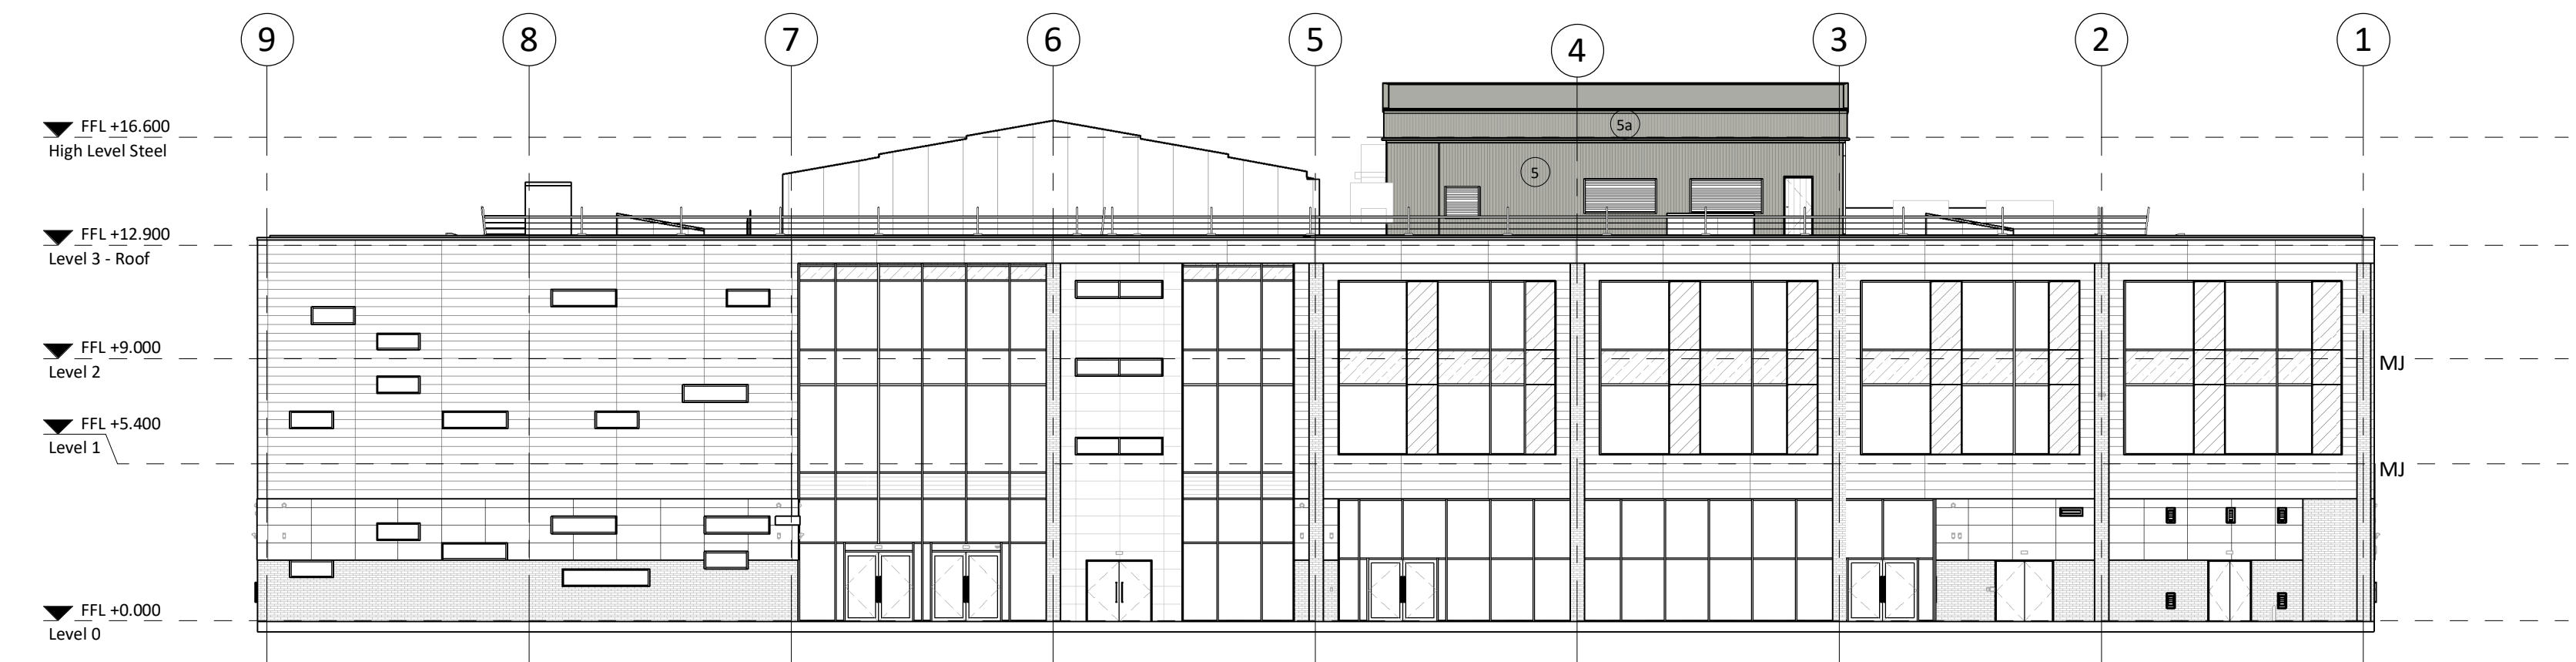


2 Proposed South Elevation
1 : 200

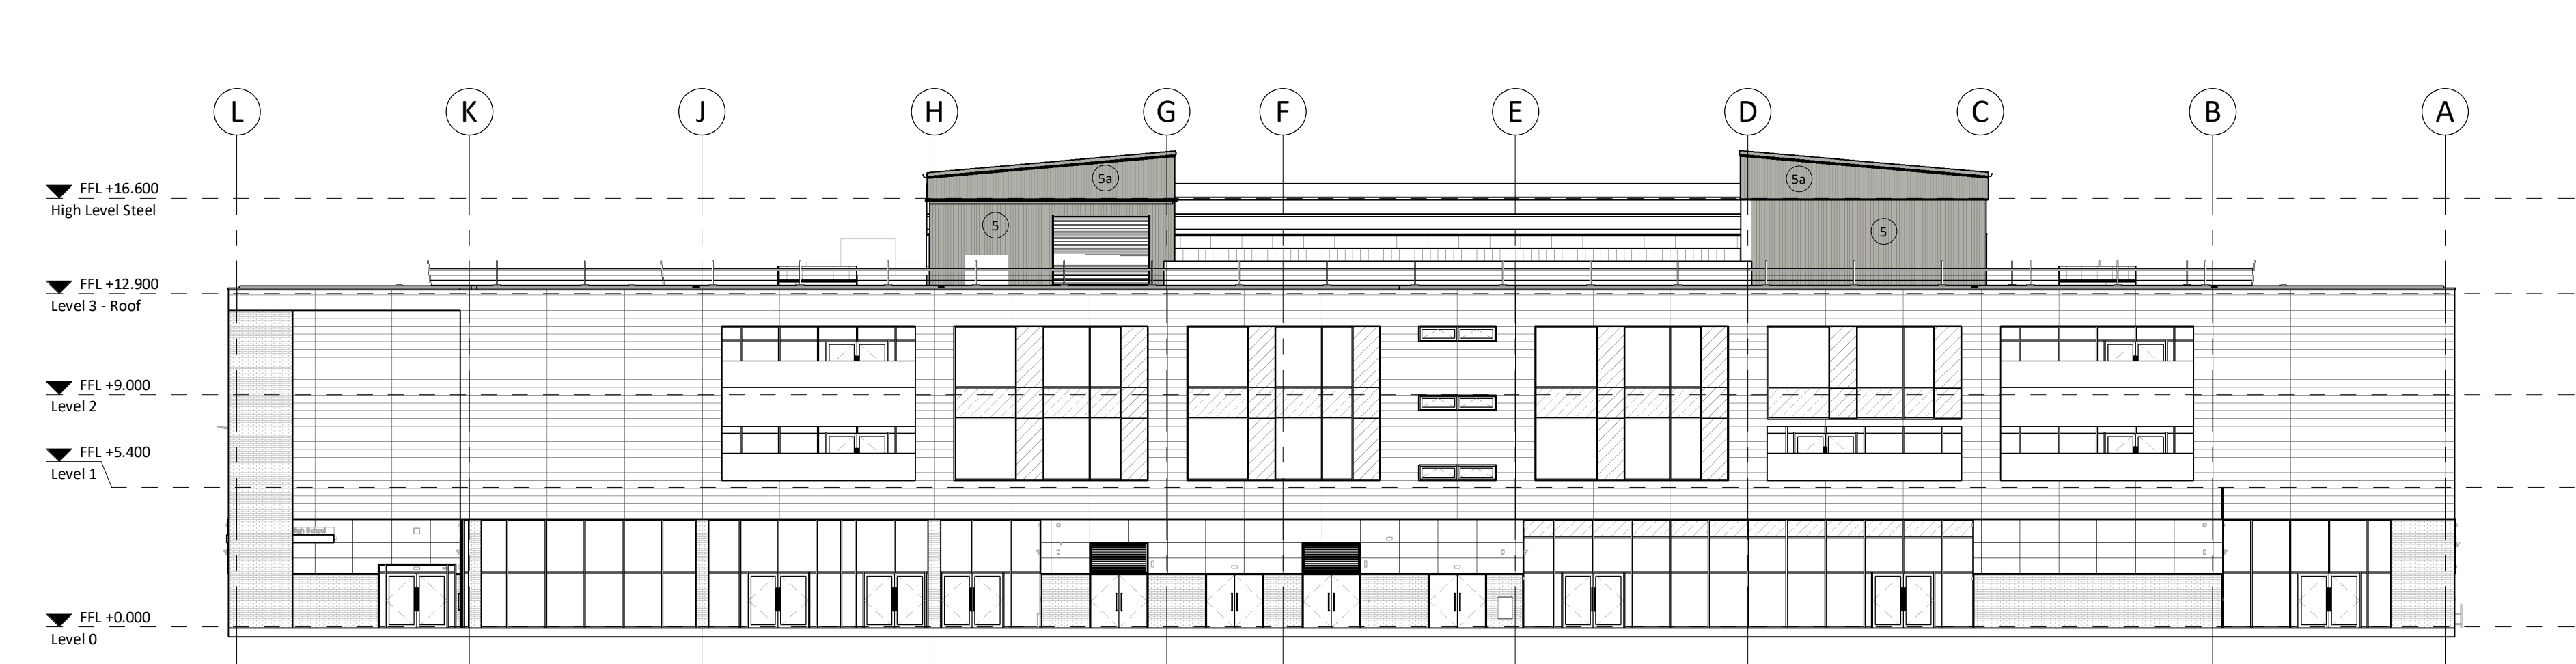


3 Proposed East Elevation
1 : 200

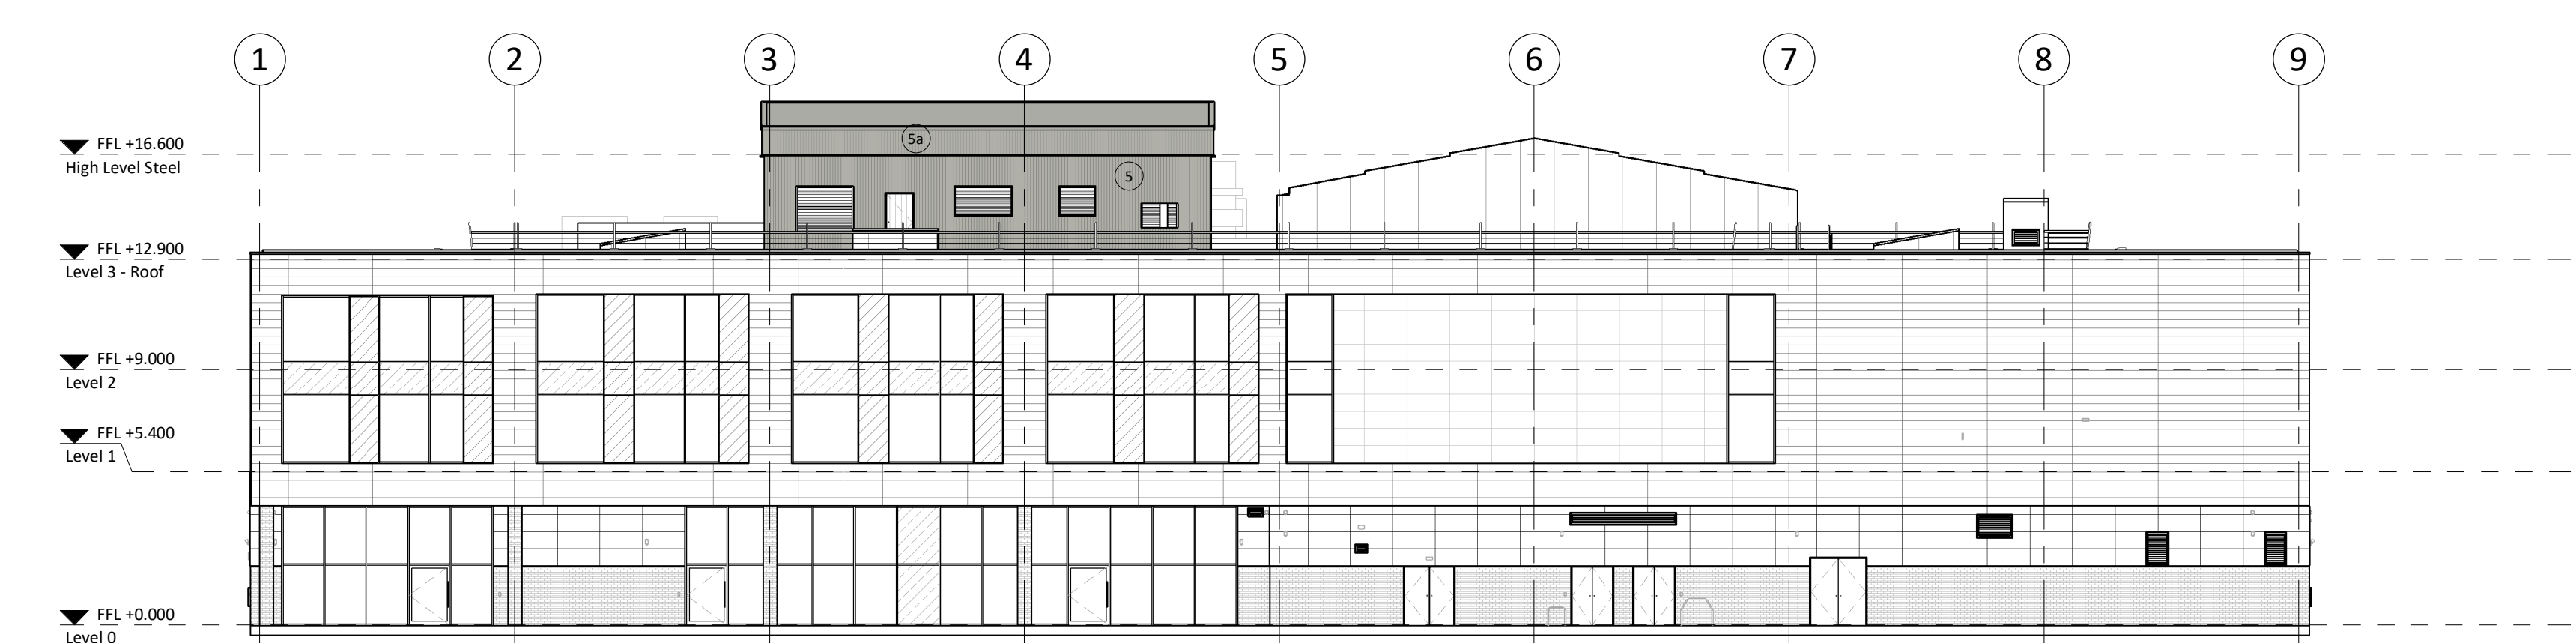


4 Proposed North Elevation
1 : 200

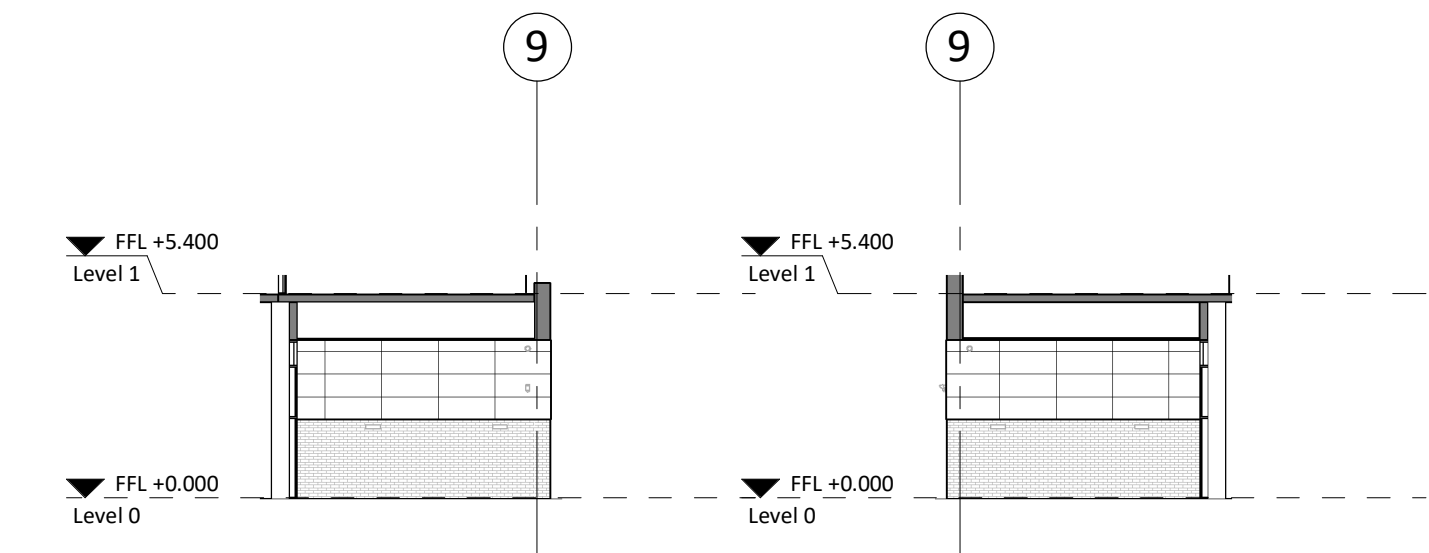




6 BRICK SLIP TO RETURN ELEVATION ON G.L Ga
1 : 200

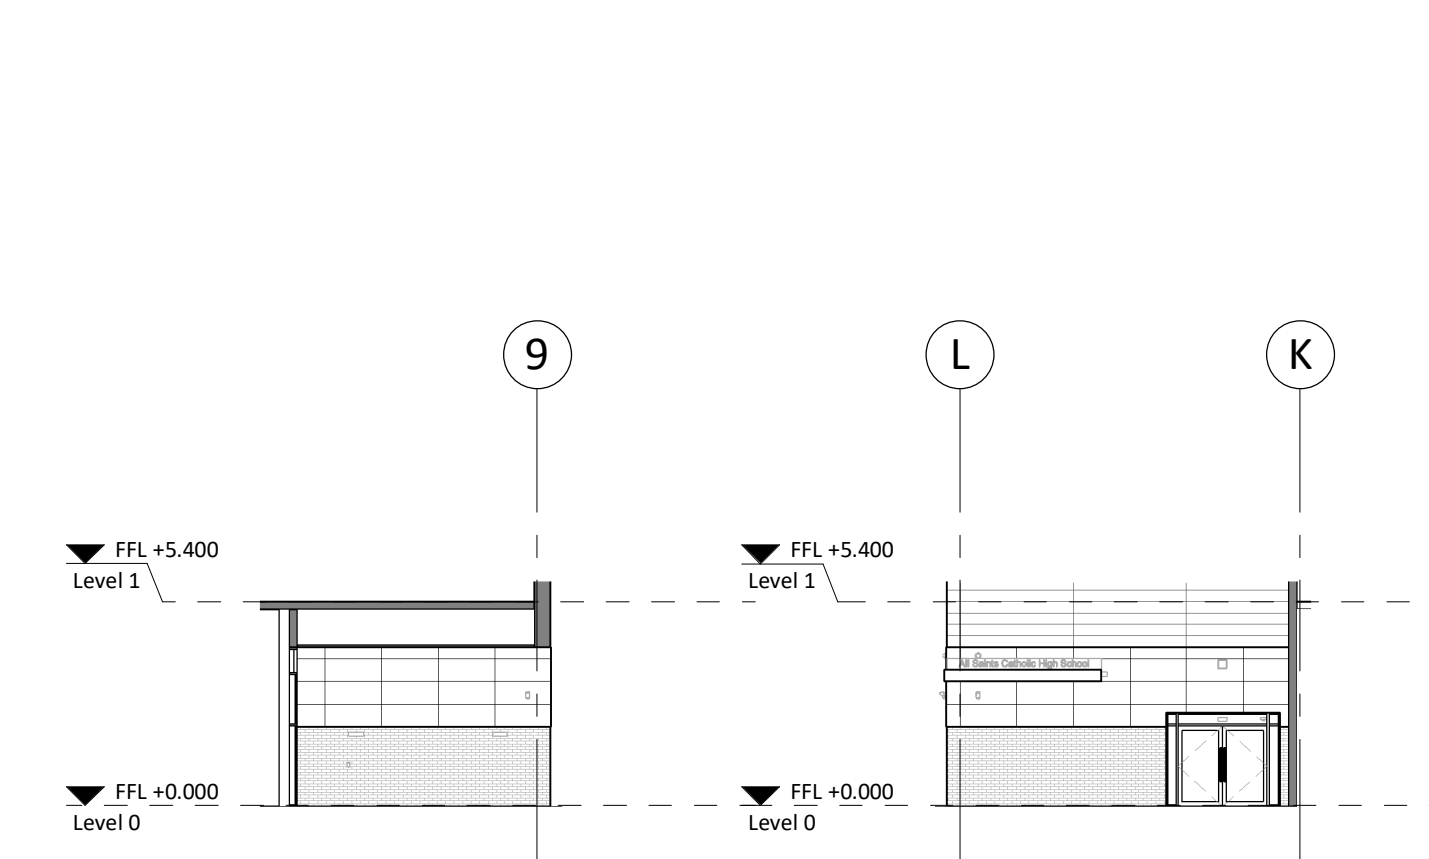

8 BRICK SLIP TO RETURN ELEVATION ON G.L K
1 : 200

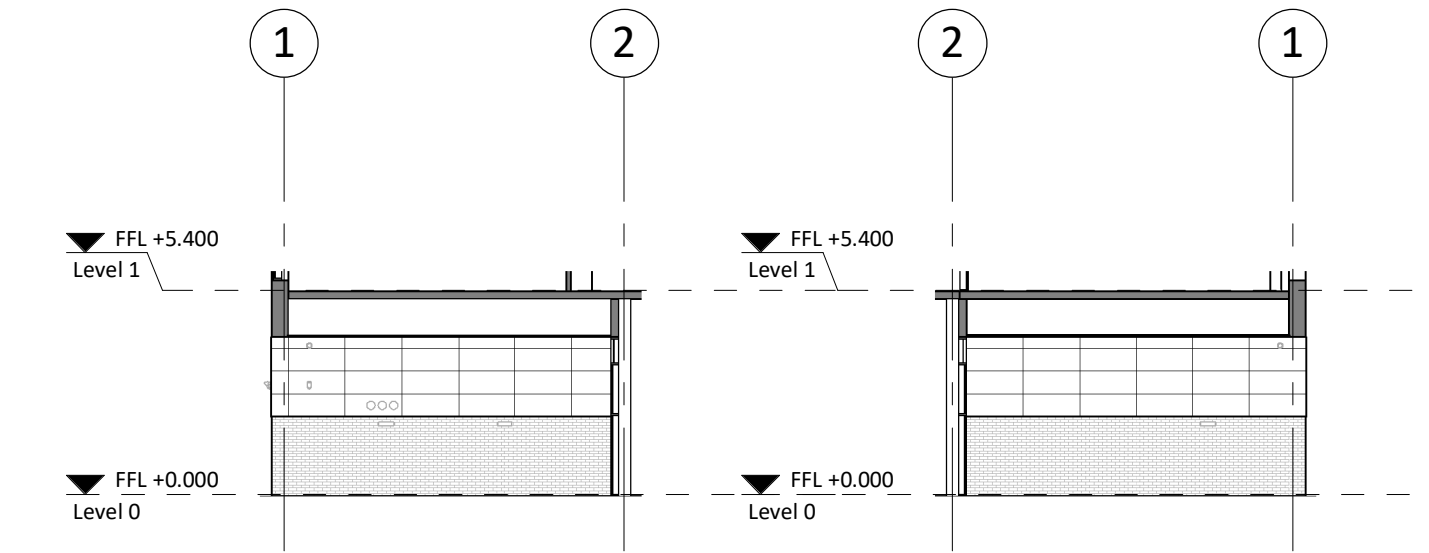

10 BRICK SLIP TO RETURN ELEVATION ON G.L E
1 : 200

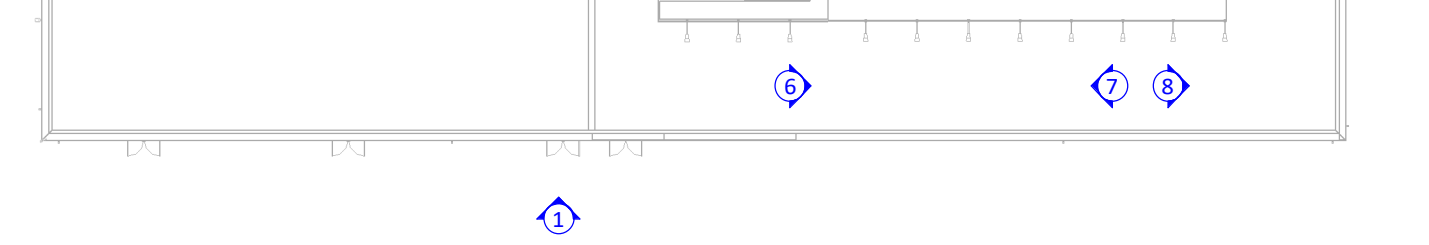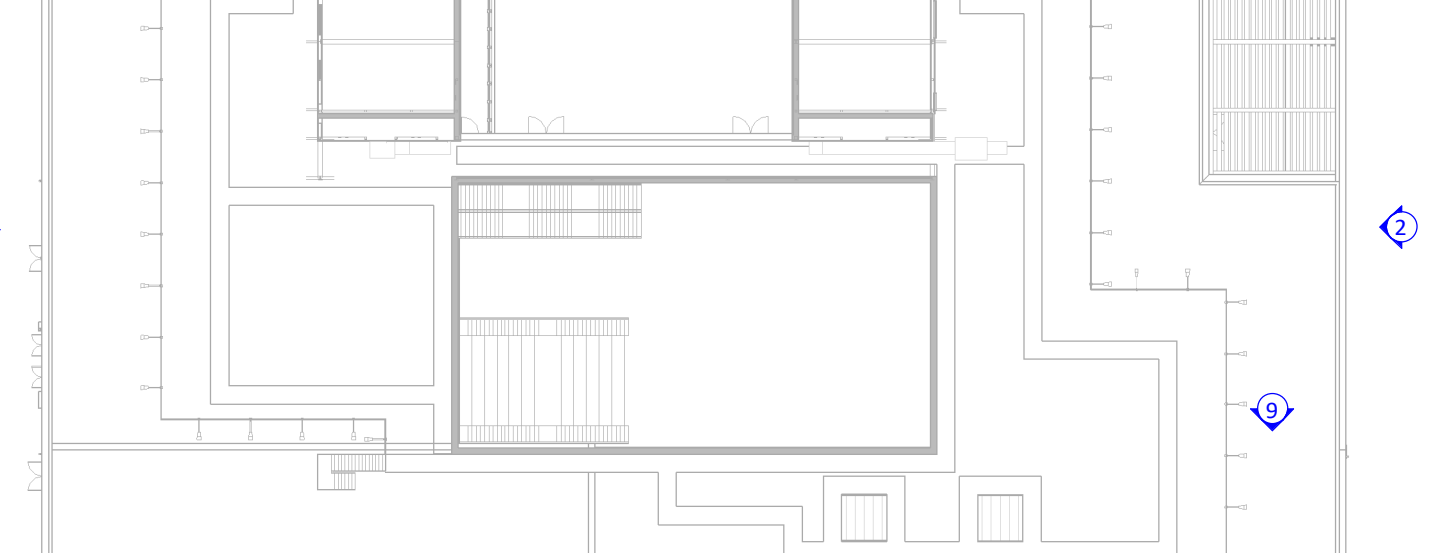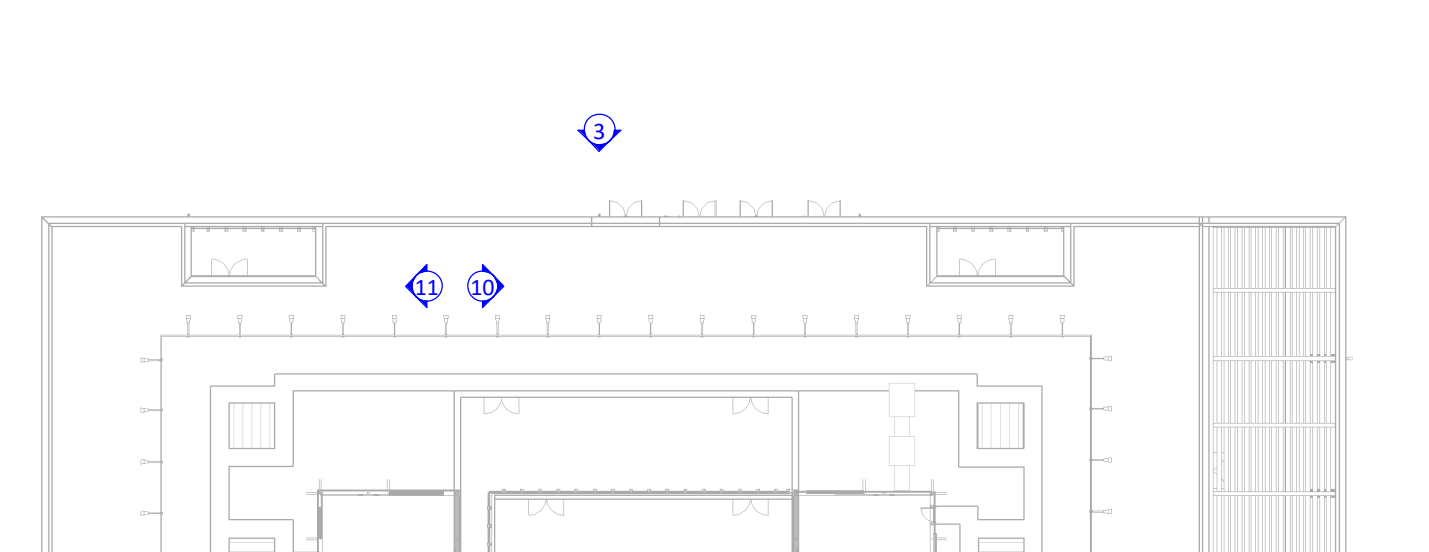

Note: All dimensions and levels are indicative and to be checked on site by SFC prior to
fabrication of cladding and associated components



PL	PL06	26/06/2026	Planning re-submission
S3	PL05	08/12/2023	Building Regulations submission
PL	PL03	25/10/2023	Planning
	PO2	22/05/2023	Option 1 3D view and title blocks corrected
	PO1	19/05/2023	First issue for client presentation

STATUS	REV	DATE	DESCRIPTION	REVISED BY
CLIENT				MGL

Balfour Beatty

CONSULTANT

STRIDE TREGLOWN

www.stridetreglow.com © Stride Treglow Limited 2020

PROJECT

LC2a, All Saints Catholic High School

Roughwood Drive, Kirkby, L33 8XF

DRAWING TITLE

Proposed Elevations - Option 2

STATUS CODE

PL : Planning Issue

SCALE

As indicated@A1

DRAWING USAGE: **Planning**

PROJECT - ORIGINATOR - VOLUME - LEVEL - TYPE - ROLE - CLASS - NUMBER

156165-STL-XX-ZZ-DR-A-20203

STATUS _ REVISION

PL_PL06