





Proposed Front Elevation.
(1:50)

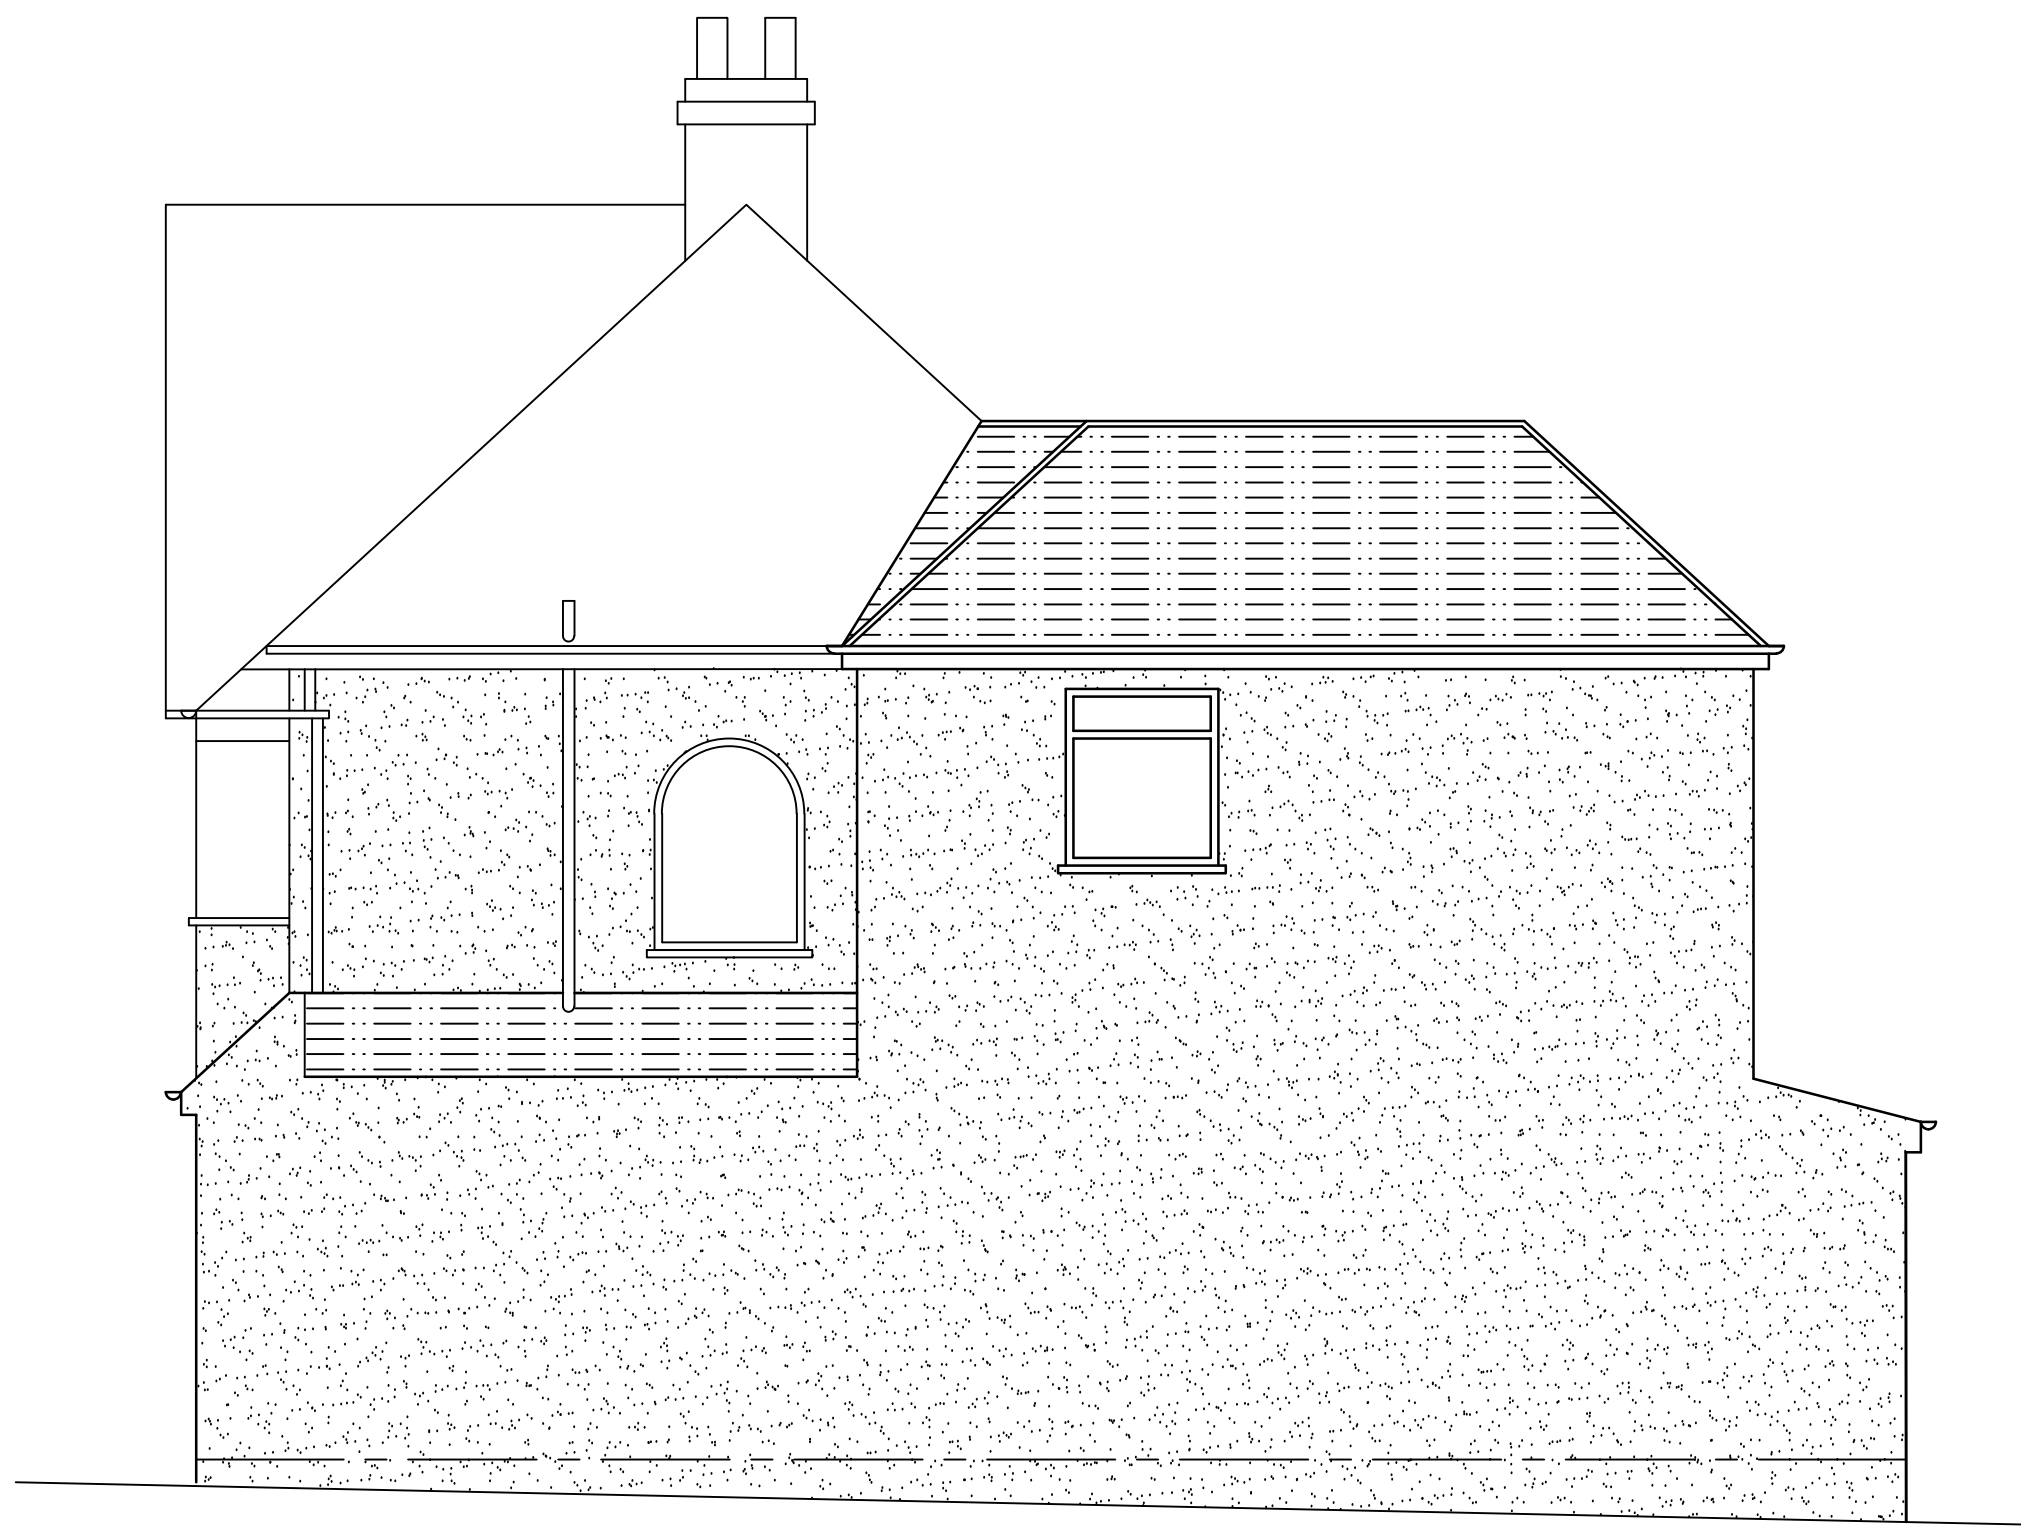

Proposed Side Elevation.
(1:50)



Proposed Rear Elevation.
(1:50)

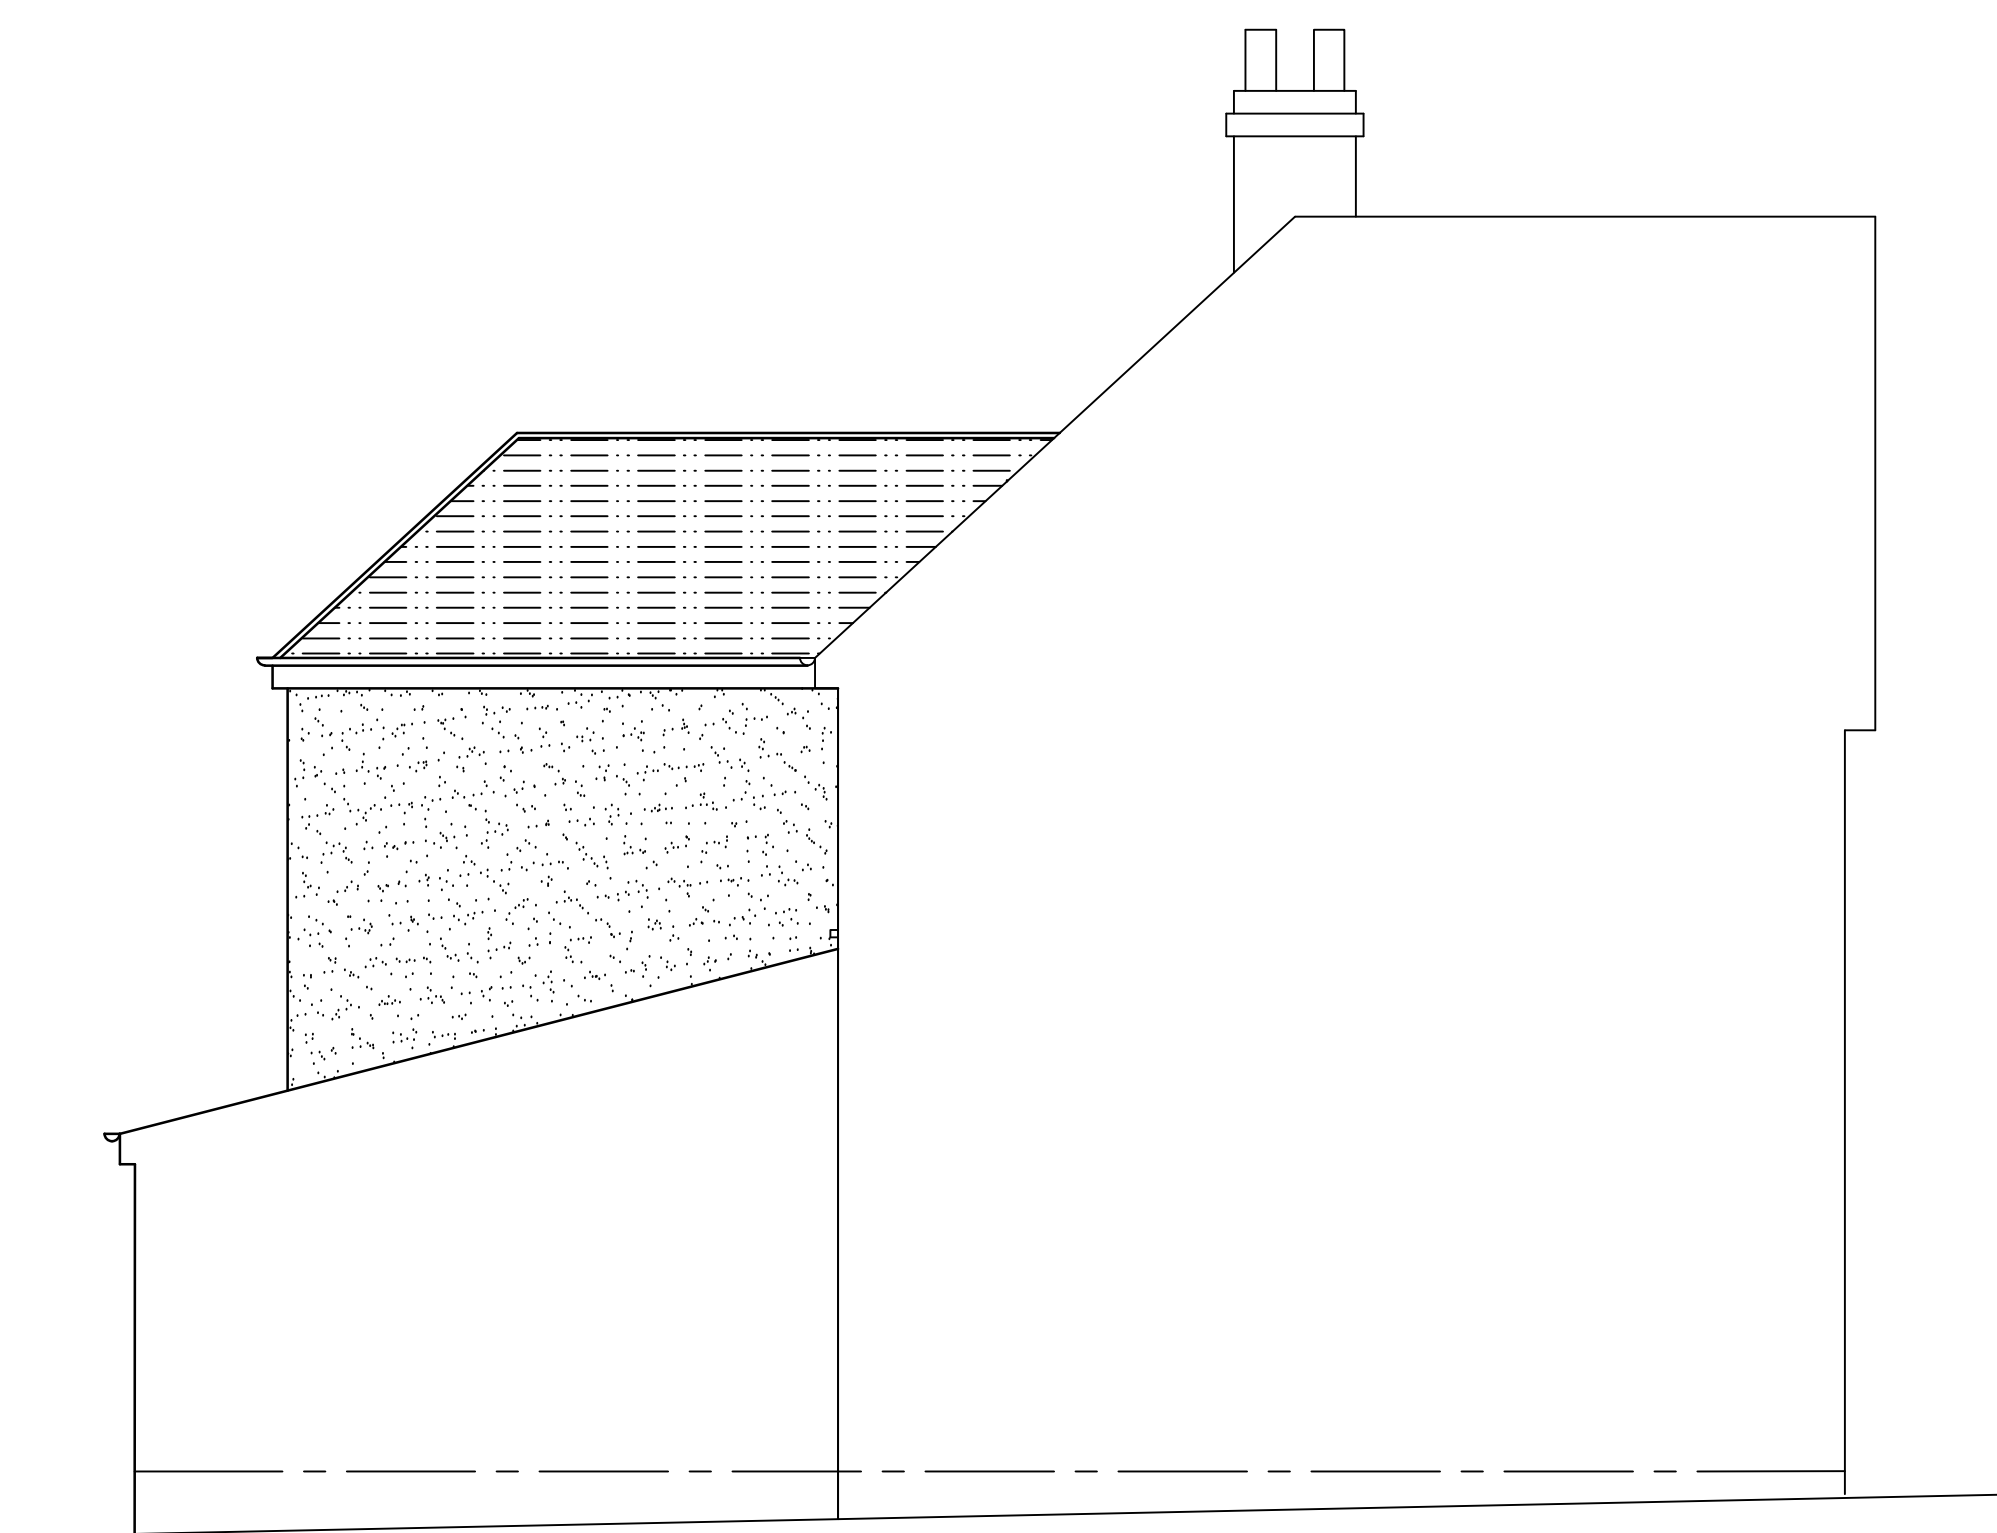

Proposed Side Elevation.
(1:50)

Finishes.
Roof Tiles: Grey profiled tiles to match existing
Fascia and soffit: 19mm plywood painted White
Rainwater goods: 110 Dia White half round uPVC Gutter with 68 Dia uPVC down pipes
Walls: Brickwork outerleaf to match existing. All exposed brickwork to be 'K' rendered Colour: Limestone White
Windows: White uPVC
Rear Extension Folding/ Sliding Doors: White uPVC

SCALE (METRES) - 1:50
0.5 0 1 2 3

Revision		
A	25.10.2022	Rear first floor extension reduced to 3.0m
CLIENT	MR W CAVE & MISS J WHITEHEAD	
PROJECT	47 BOWRING PARK AVE, LIVERPOOL, L16 2NH SIDE AND REAR EXTENSION	
DRG. TITLE	PROPOSED ELEVATIONS PLANNING	
Scale: As shown @ A1		Date: 01.09.2022
Drawing Number		Rev
A 104		A