


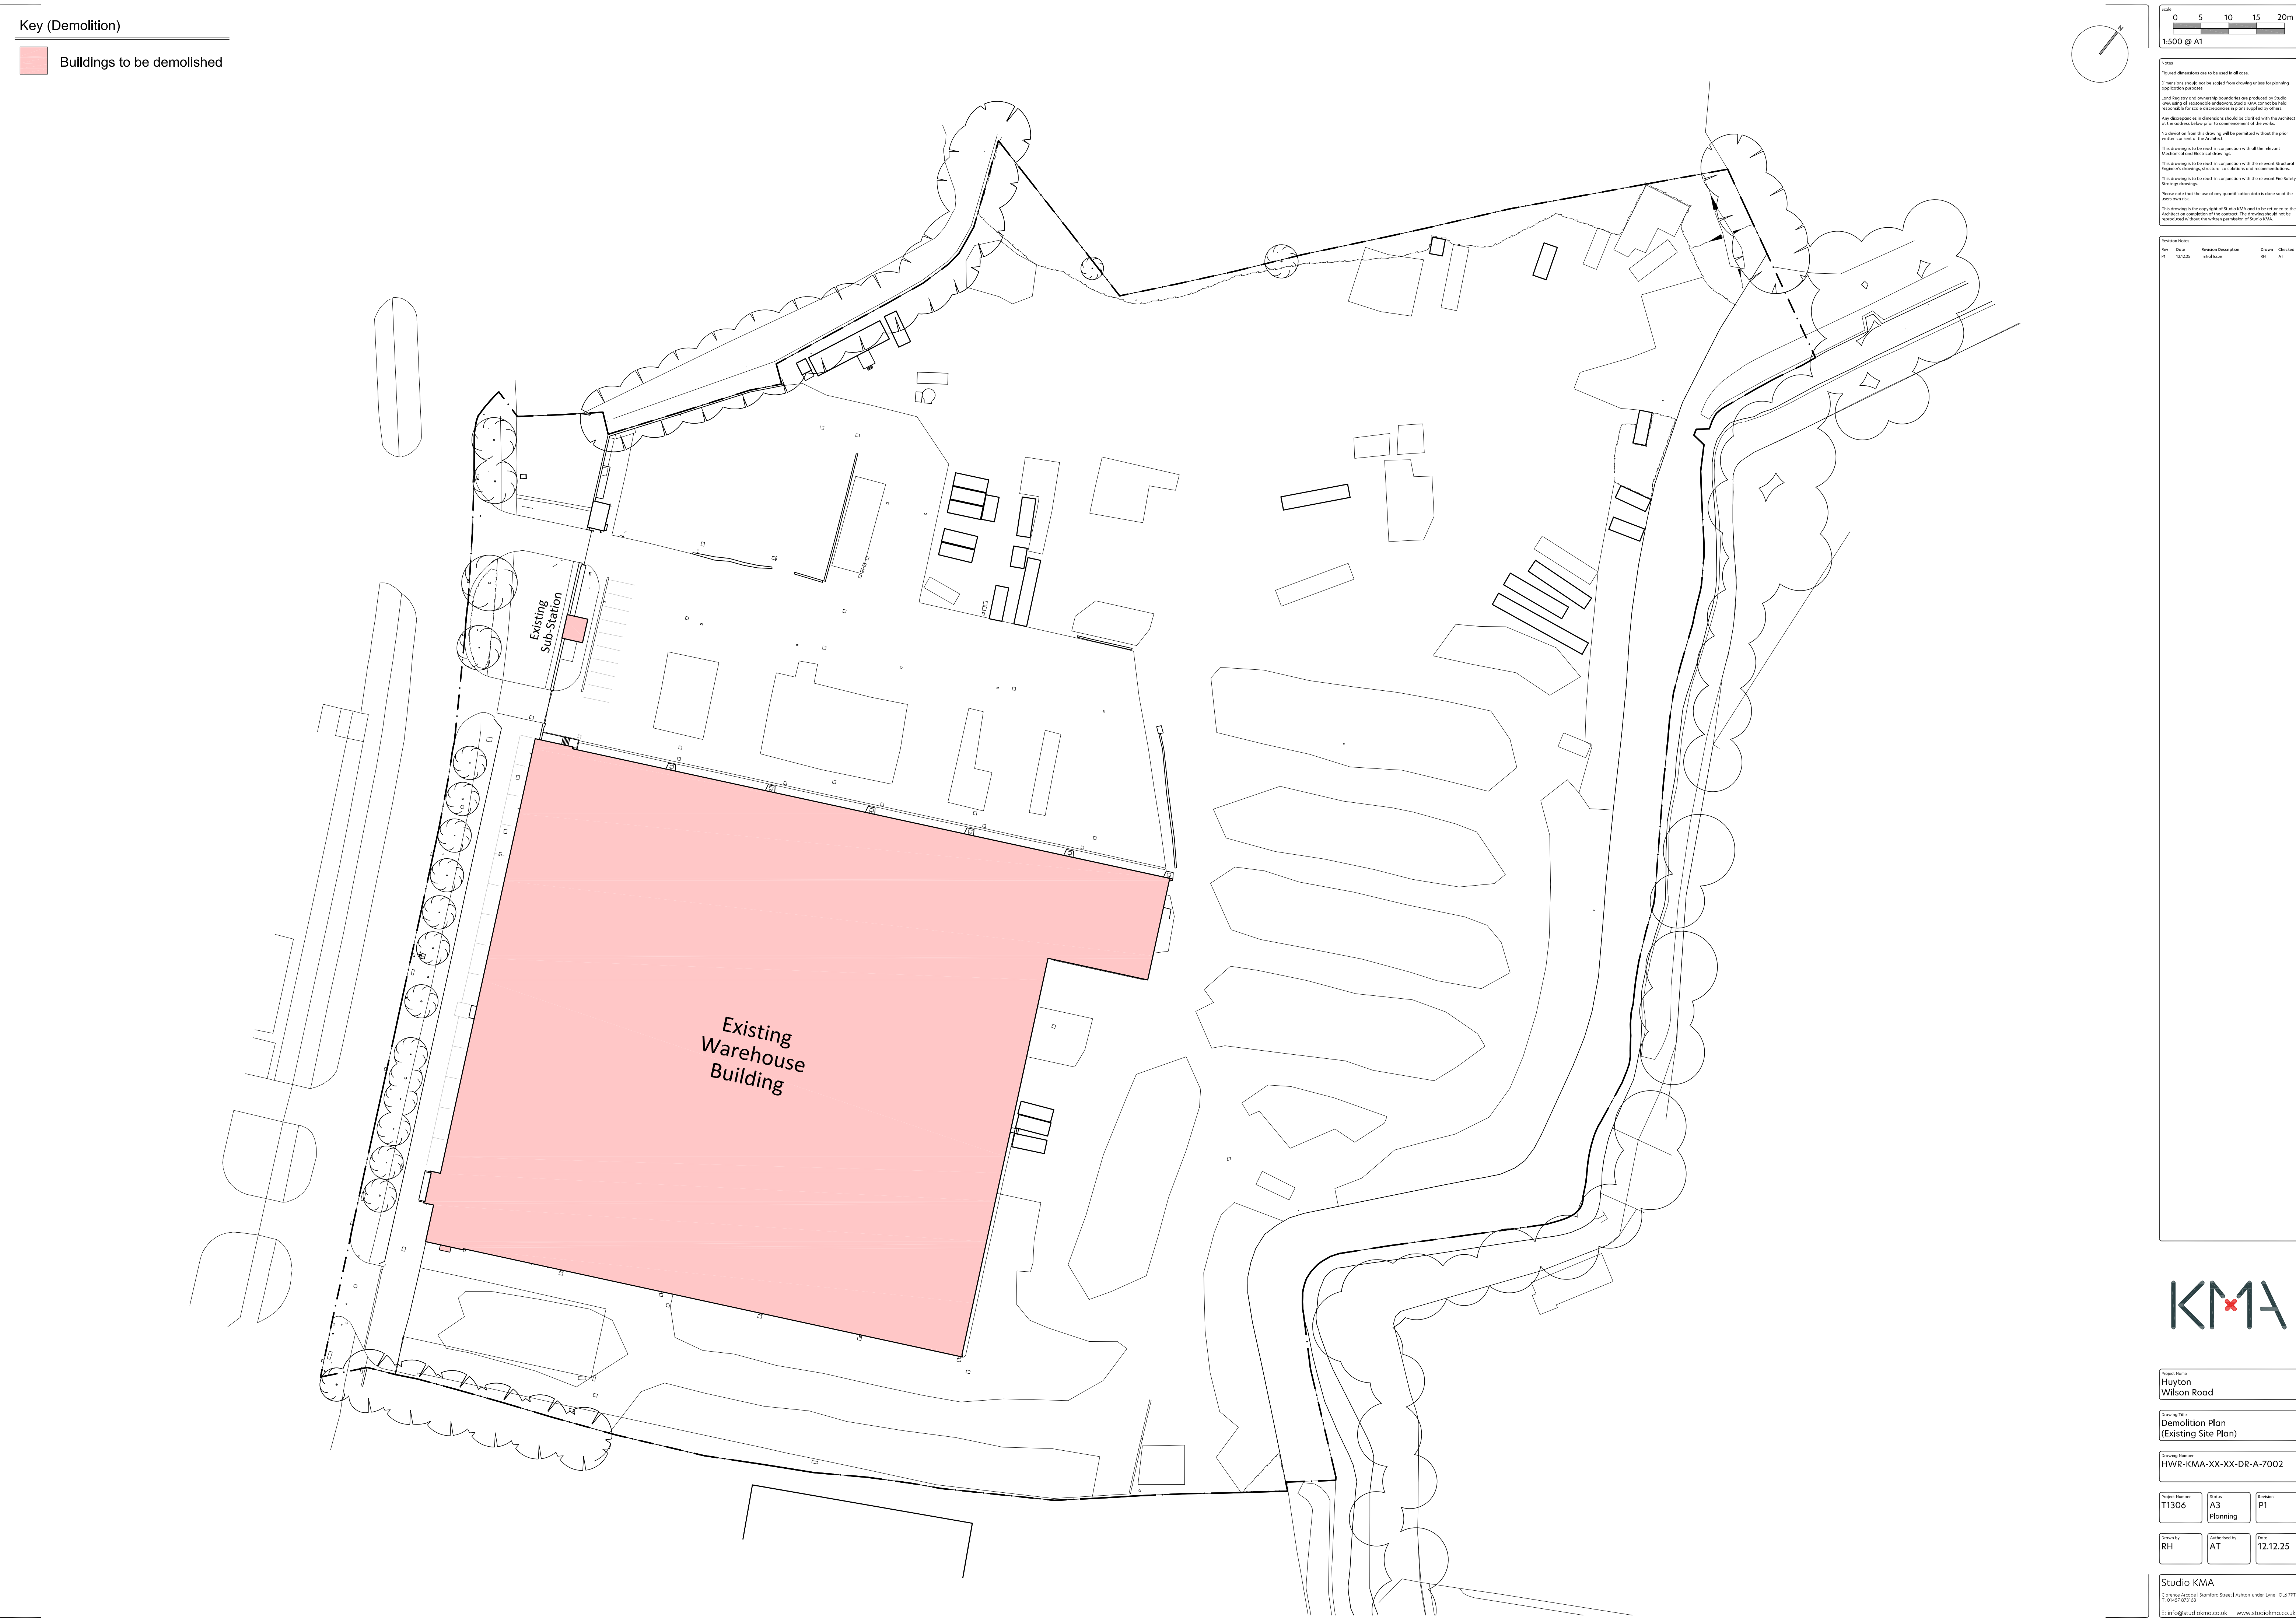

Key (Demolition)

Buildings to be demolished

Scale

05101520m

1:500 @ A1

Notes

Figured dimensions are to be used in all cases.

Dimensions should not be used from drawing unless for planning application purposes.

Level Heights and coverable boundaries are provided by Studio KMA using all reasonable endeavours. Studio KMA cannot be held responsible for scale discrepancies in plans supplied by others.

Any discrepancies in dimensions should be clarified with the Architect at the address below prior to commencement of the works.

No variation from this drawing will be permitted without the prior written consent of the Architect.

This drawing is to be used in conjunction with all the relevant Mechanical and Electrical drawings.

This drawing is to be used in conjunction with the relevant Structural Engineer's drawings, structural calculations and recommendations.

This drawing is to be used in conjunction with the relevant Fire Safety Strategy drawings.

Please note that the use of any quantification data is done so at the users own risk.

This drawing is the copyright of Studio KMA and is to be returned to the Architect on completion of the contract. The drawing should not be reproduced without the written permission of Studio KMA.

Revision Notes					
Rev	Date	Revision Description	Drawn By	Checked By	
P1	12.12.25	Initial Issue			

KMA

Project Name

Huyton
Wilson Road

Drawing Title

Demolition Plan
(Existing Site Plan)

Drawing Number

HWR-KMA-XX-XX-DR-A-7002

Project Number

T1306

Status

A3
Planning

Revision

P1

Drawn By

RH

Authorised By

AT

Date

12.12.25

Studio KMA

Clarence Arcade | Stanford Street | Ashton-under-Lyne | OL6 9PT
T: 01457 87346
E: info@studiokma.co.uk www.studiokma.co.uk