


Existing Trees (single)

Existing Trees (Groups)

Proposed Trees

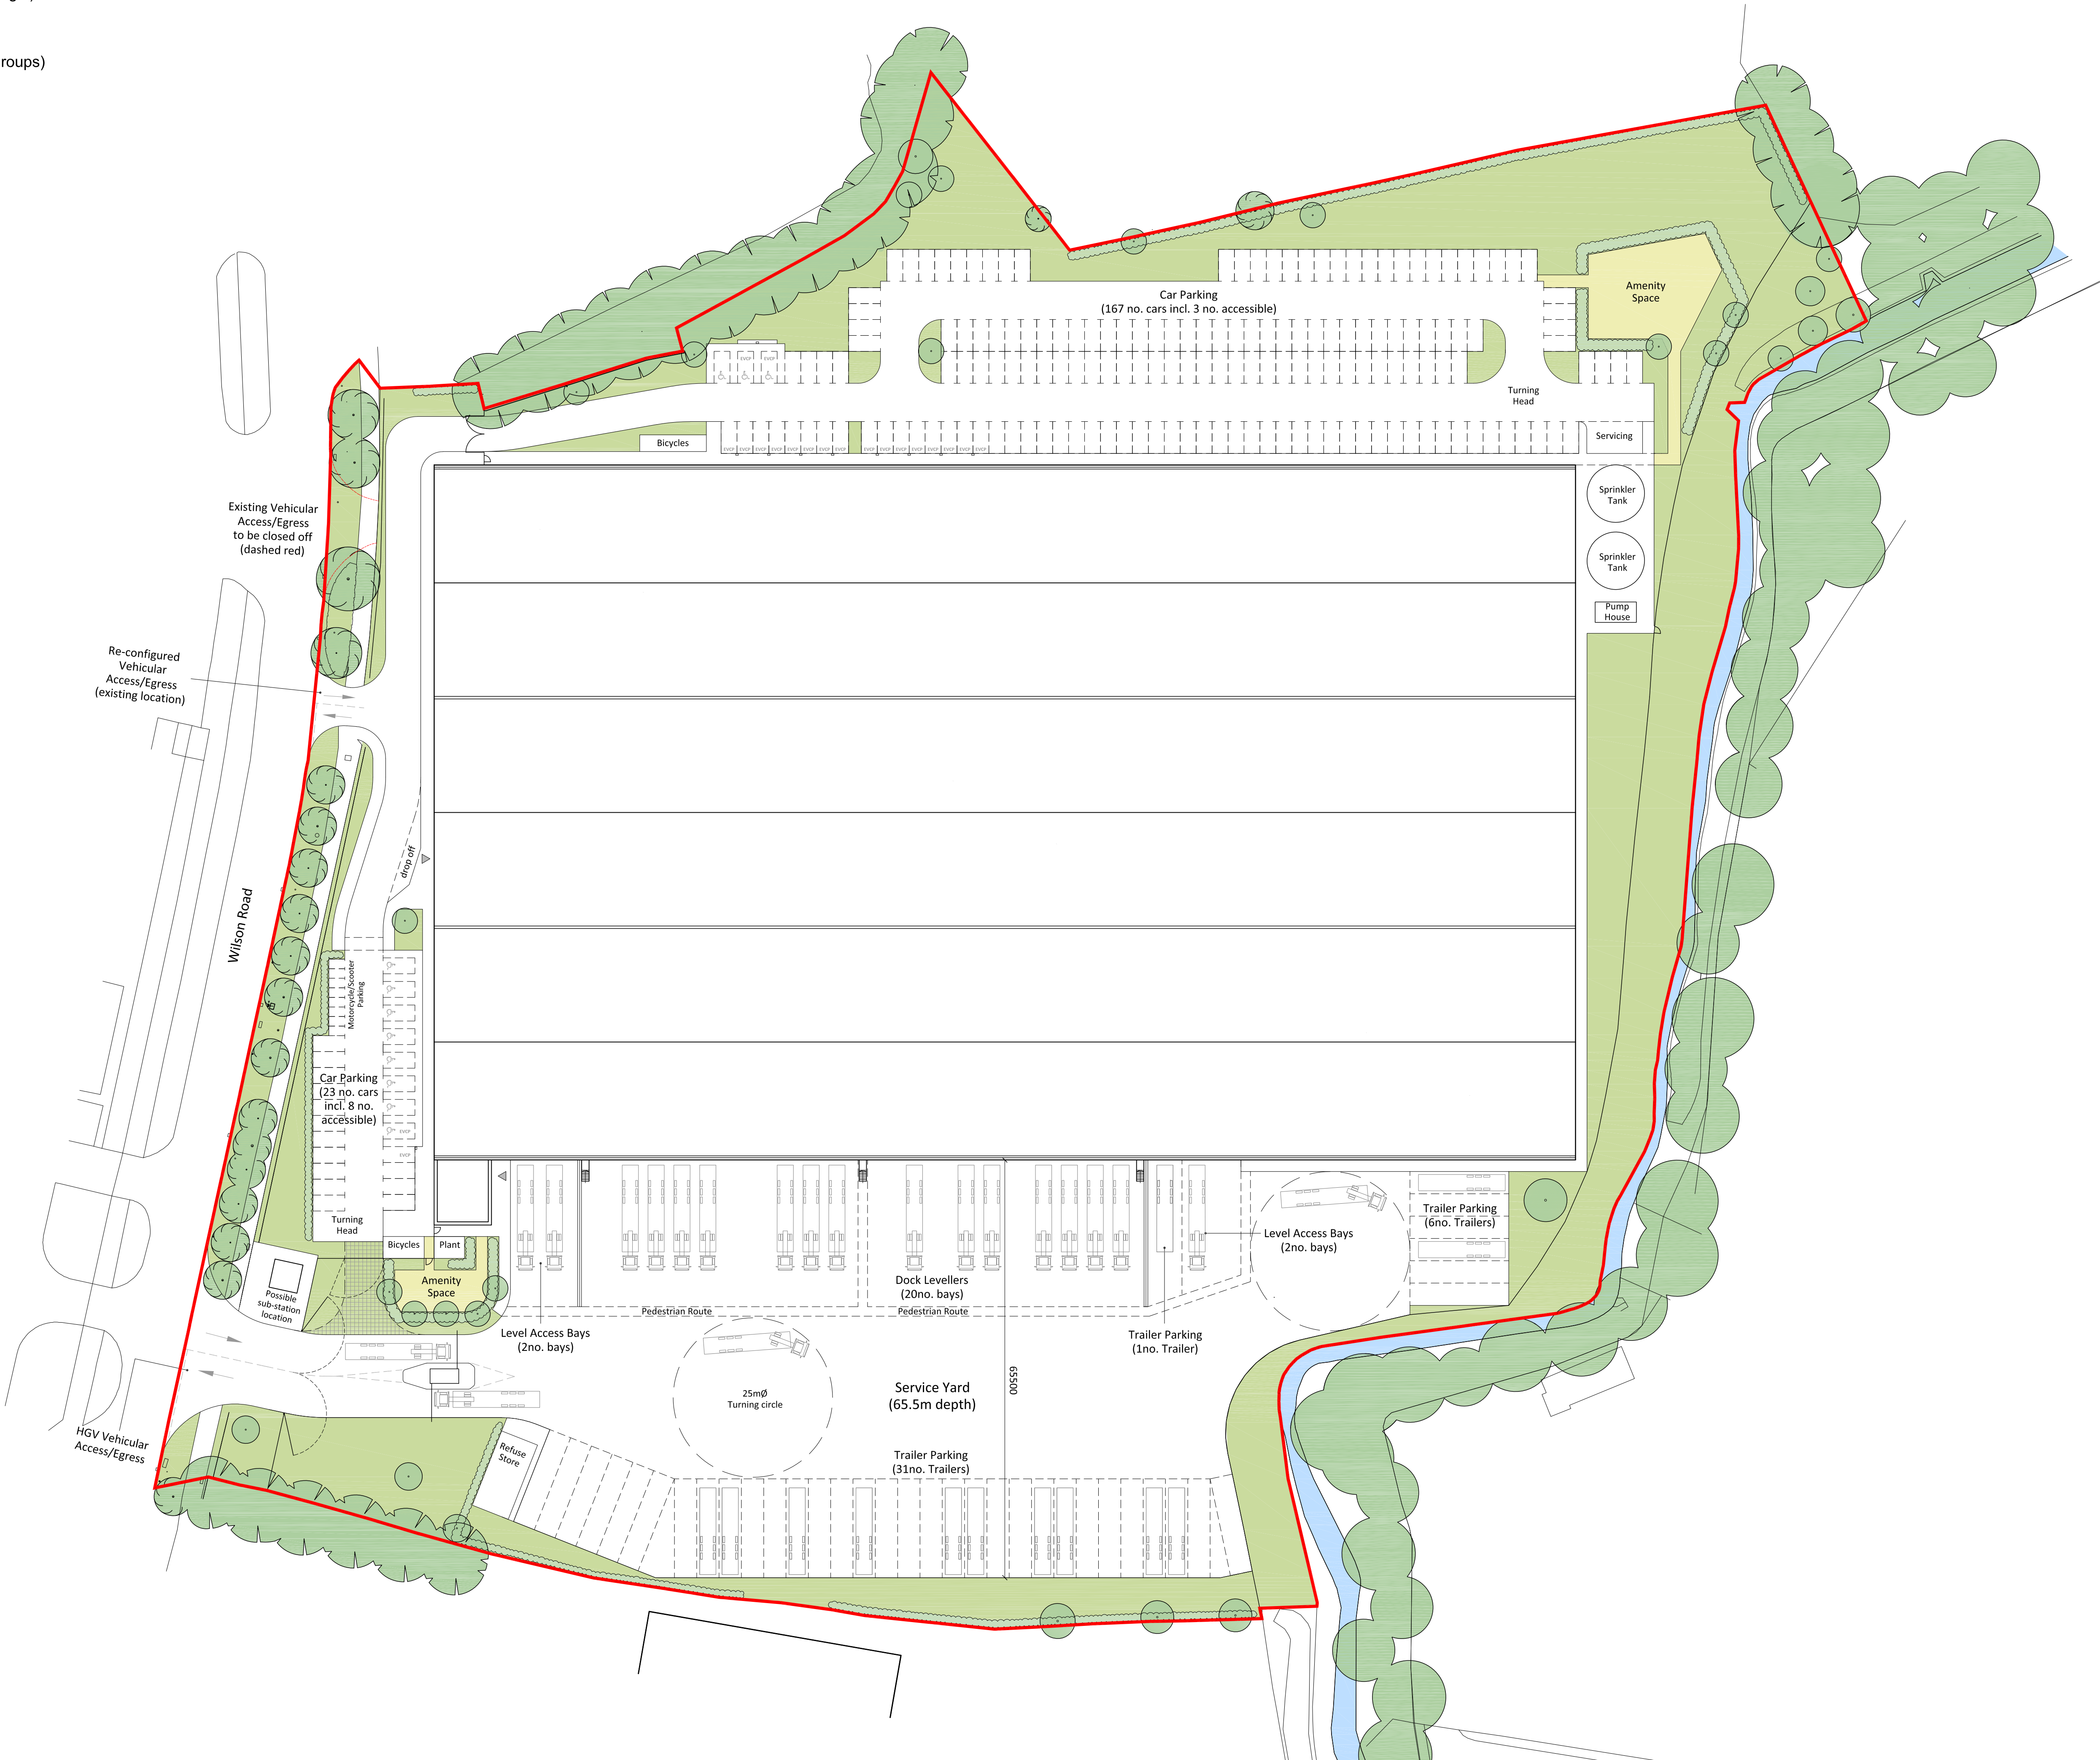

Scale: 0 5 10 15 20m
1:500 @ A1

Notes:
Figured dimensions are to be used in all cases.
Dimensions should not be used from drawing unless for planning application purposes.
Land Rights and ownership boundaries are indicated by Studio KMA using all reasonable endeavours. Studio KMA cannot be held responsible for title discrepancies if plans supplied by others.
Any discrepancies in dimensions should be clarified with the Architect at the address below prior to commencement of the works.
No deviation from this drawing will be permitted without the prior written consent of the Architect.
This drawing is to be used in conjunction with all the relevant Mechanical and Electrical drawings.
This drawing is to be used in conjunction with the relevant Structural Engineer's drawings, structural calculations and recommendations.
This drawing is to be used in conjunction with the relevant Fire Safety Strategy drawings.
Please note that the use of any quantification data is done so at the users own risk.
This drawing is the copyright of Studio KMA and is to be returned to the Architect on completion of the contract. The drawing should not be reproduced without the written permission of Studio KMA.

Rev	Date	Revision Description	Drawn	Checked
P1	12.12.25	General Amendment	SH	AT
P2	01.12.25	General Amendment	SH	AT
P3	08.12.25	General Amendment	SH	AT
P4	08.12.25	General Amendment	SH	AT
P5	08.12.25	General Amendment	SH	AT
P6	07.12.25	Initial Issue	SH	AT

KMA

Project Name
Huyton
Wilson Road

Drawing Title
Proposed
Site Plan

Drawing Number
HWR-KMA-XX-XX-DR-A-7004

Project Number T1306	Status A3 Planning	Revision P6
-------------------------	--------------------------	----------------

Drawn by RH	Authorised by AT	Date 12.12.25
----------------	---------------------	------------------

Studio KMA
Clarence Arcade | Stanford Street | Ashton-under-Lyne | OL6 9PT
T: 0161 857 9734
E: info@studiokma.co.uk www.studiokma.co.uk