


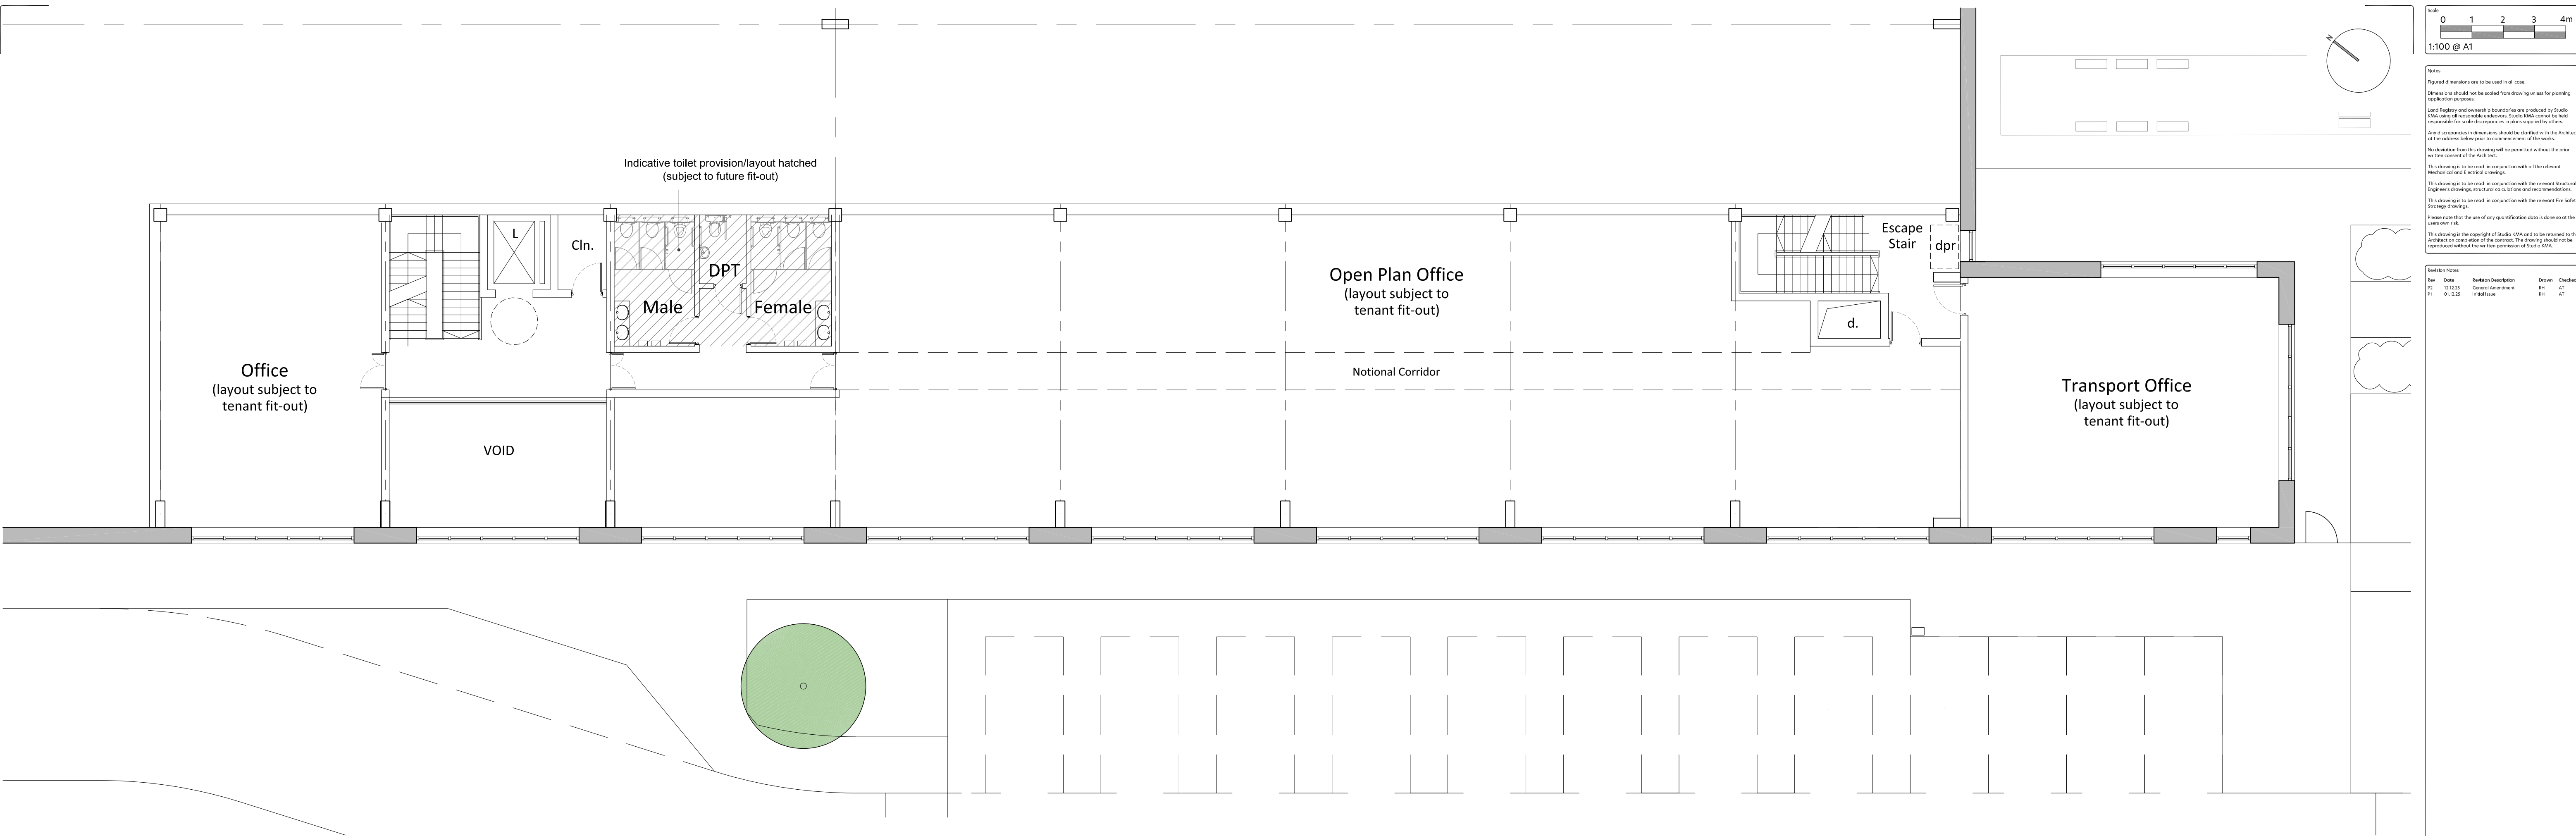

Proposed First Floor Plan (Office Excerpt)



Proposed Ground Floor Plan (Office Excerpt)

Scale: 0 1 2 3 4m
1:100 @ A1

Notes:
Figured dimensions are to be used in all cases.
Dimensions should not be scaled from drawing prints for planning application purposes.
Level heights and overall boundaries are provided by Studio KMA using all reasonable endeavours. Studio KMA cannot be held responsible for scale discrepancies in plans supplied by others.
Any discrepancies in dimensions should be clarified with the Architect at the address below prior to commencement of the works.
No deviation from the drawing will be permitted without the prior written consent of the Architect.
This drawing is to be used in conjunction with all the relevant Mechanical and Electrical drawings.
This drawing is to be used in conjunction with the relevant Structural Engineer's drawings, structural calculations and recommendations.
This drawing is to be used in conjunction with the relevant Fire Safety Strategy drawings.
Please note that the use of any quantification data is done so at the user's own risk.
This drawing is the copyright of Studio KMA and is to be returned to the Architect on completion of the contract. The drawing should not be reproduced without the written permission of Studio KMA.

Rev	Date	Revision Description	Drawn	Checked
P1	12.12.25	General Arrangement	RH	AT
P2	12.12.25	Initial Issue	RH	AT

Project Name: Huyton Wilson Road
Drawing Title: Proposed Floor Plans (Office Excerpts)
Drawing Number: HWR-KMA-XX-XX-DR-A-7007
Project Number: T1306
Scale: A3
Revision: P2
Drawn by: RH
Authorised by: AT
Date: 12.12.25
Studio KMA
Cheshire Ancles | Stafford Street | Ashton-under-Lyne | OL6 7HT
T: 0161 872363
E: info@studiokma.co.uk www.studiokma.co.uk