



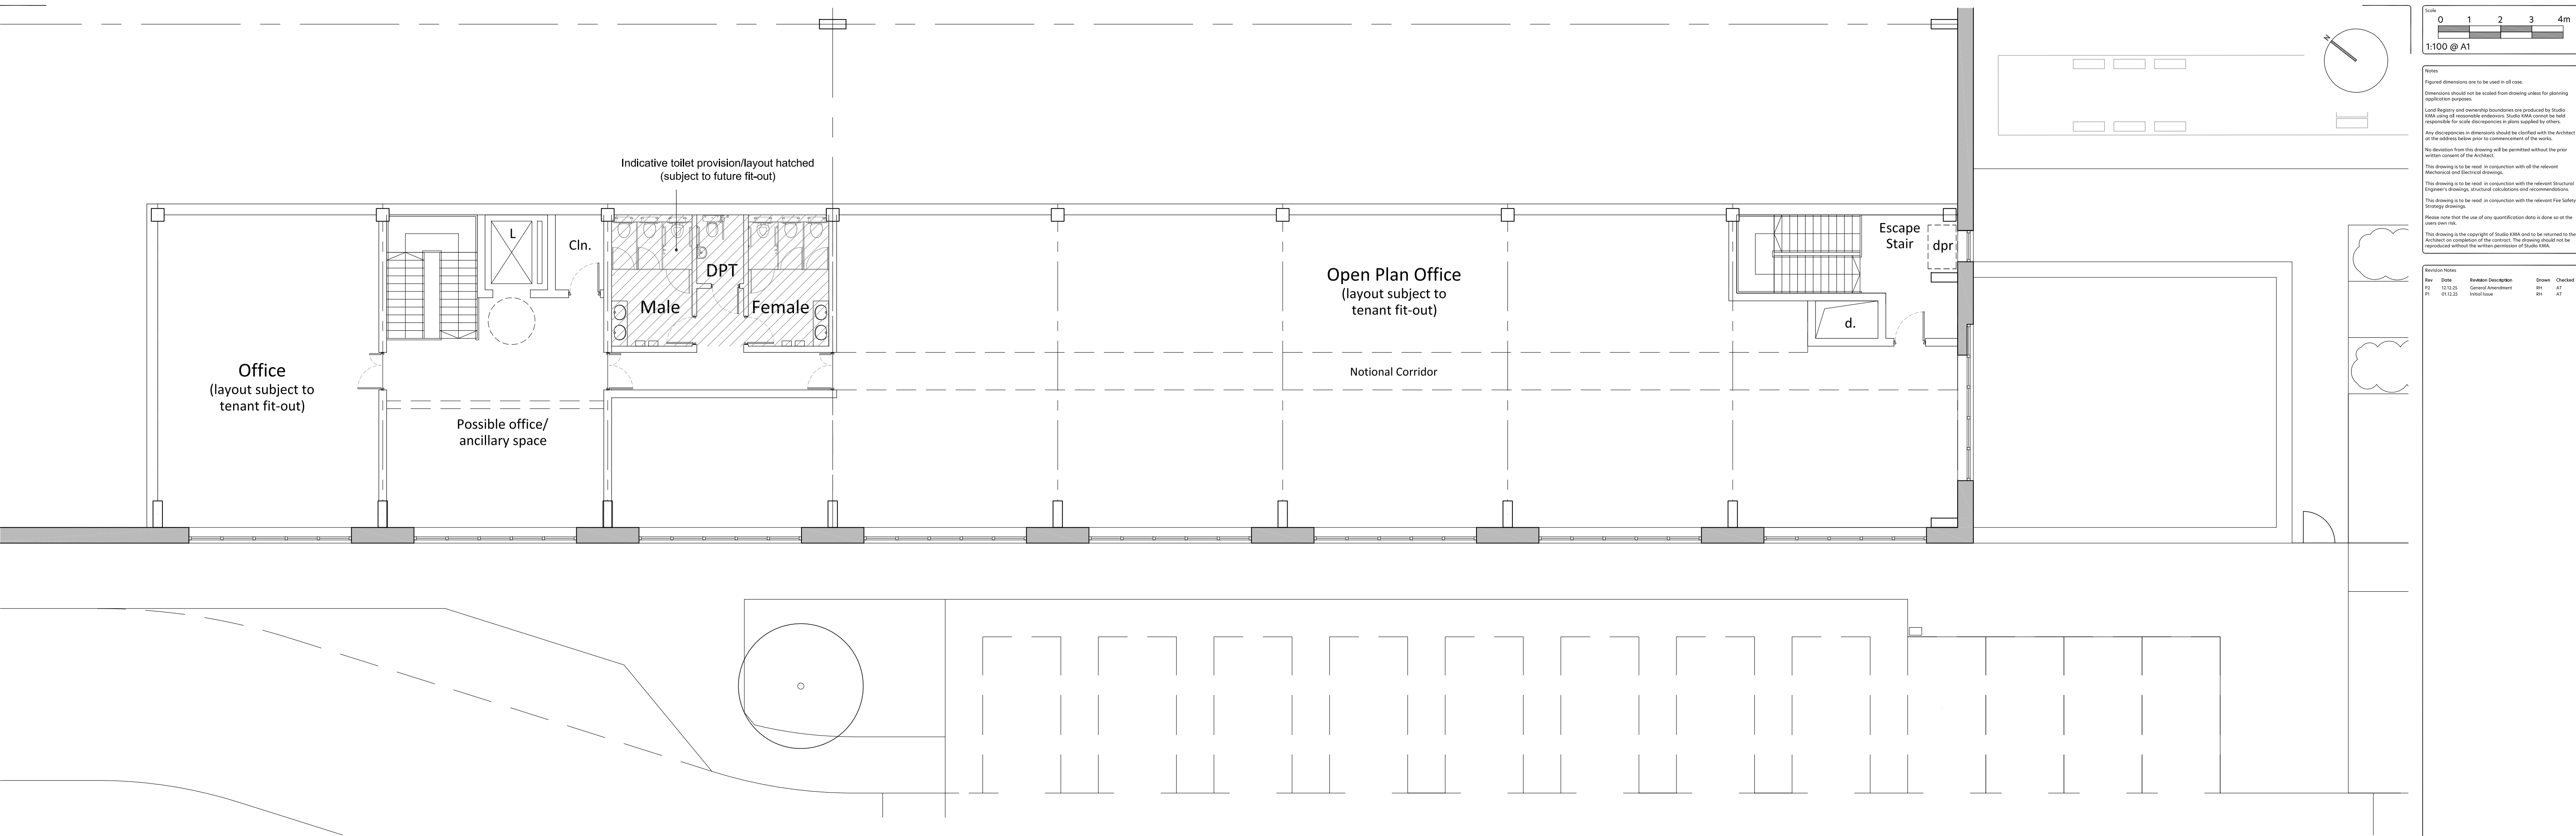

Proposed Third Floor Plan (Office Excerpt)

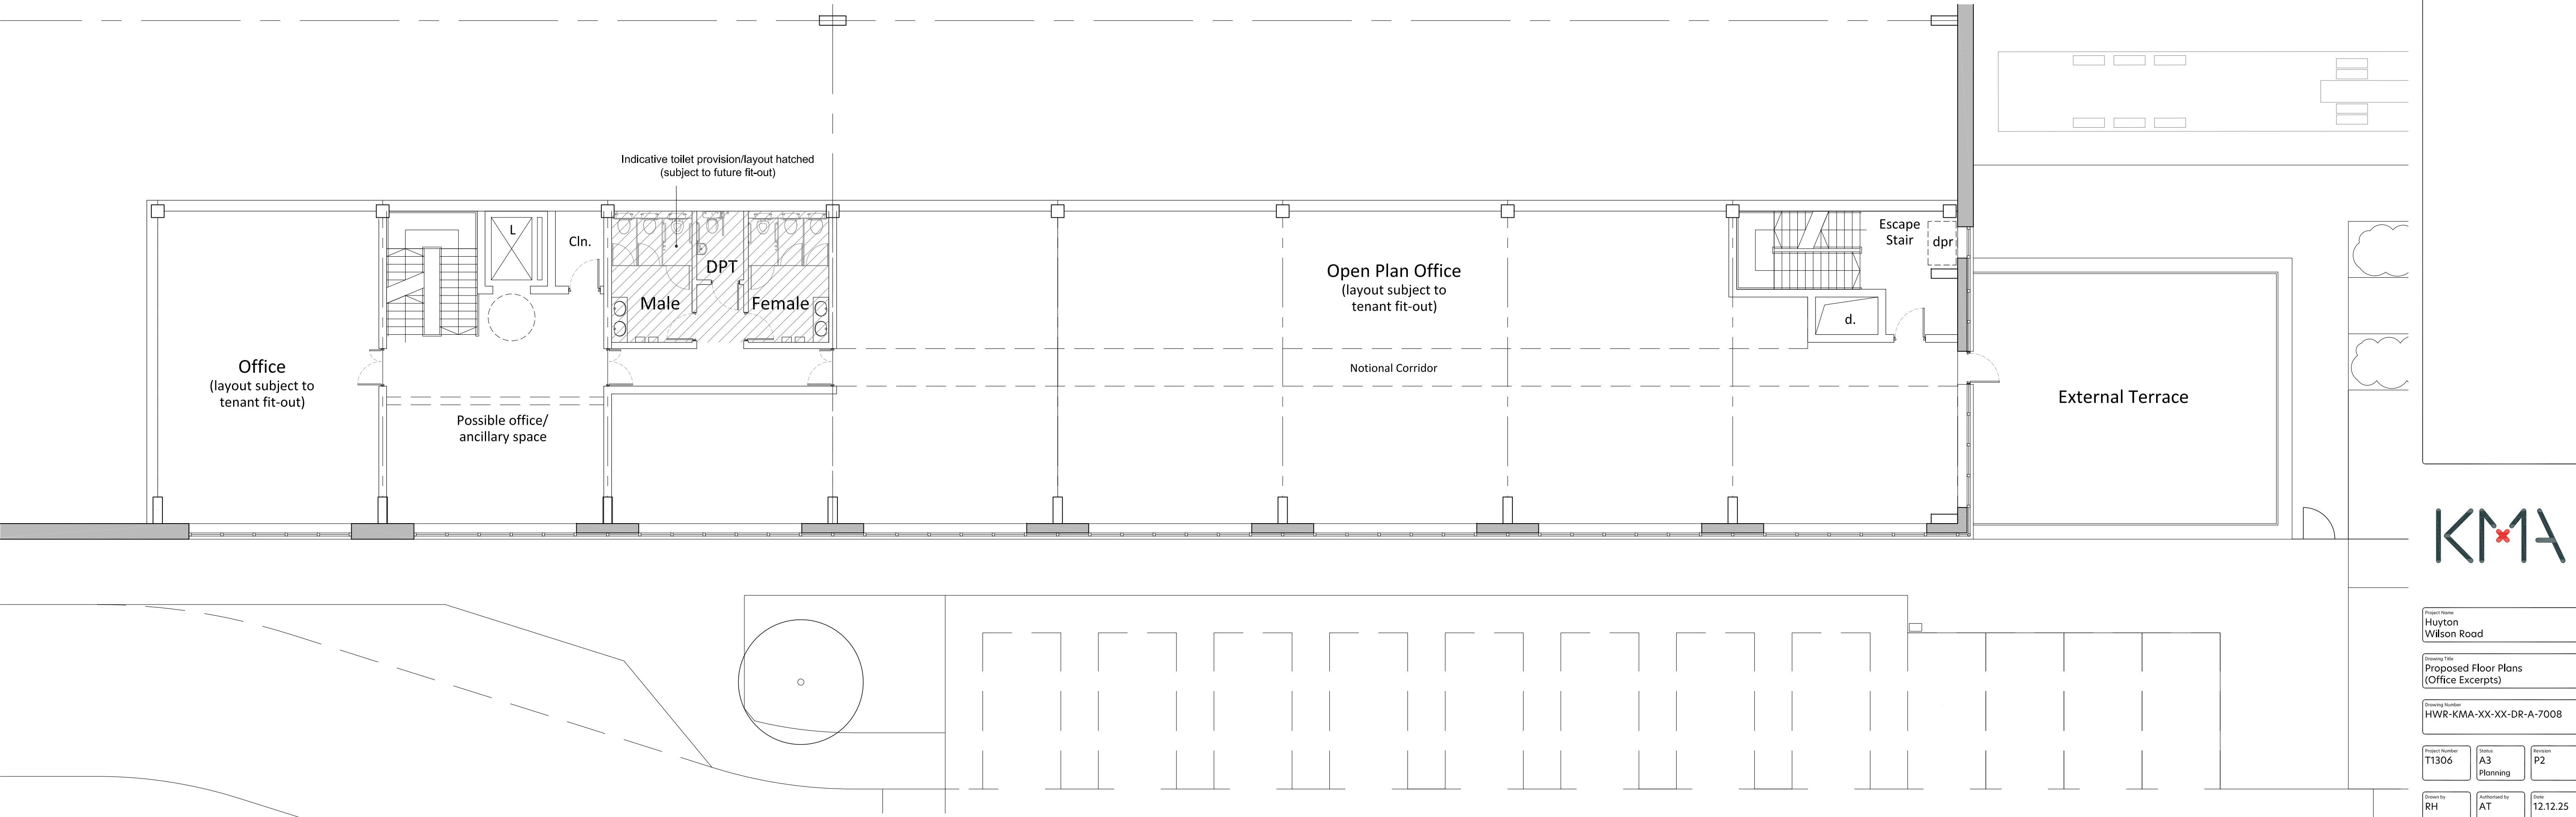

Proposed Second Floor Plan (Office Excerpt)

Scale
0 1 2 3 4m
1:100 @ A1

Notes
Figured dimensions are to be used in all cases.
Dimensions should not be used from drawing unless for planning application purposes.
Level heights and overall dimensions are indicated by Studio KMA using self-measurable dimensions. Studio KMA cannot be held responsible for scale discrepancies in plans supplied by others.
Any discrepancies in dimensions should be clarified with the Architect at the address below prior to commencement of the works.
No deviation from this drawing will be permitted without the prior written consent of the Architect.
This drawing is to be used in conjunction with all the relevant Mechanical and Electrical drawings.
This drawing is to be used in conjunction with the relevant Structural Engineer's drawings, structural calculations and recommendations.
This drawing is to be used in conjunction with the relevant Fire Safety Strategy drawings.
Please note that the use of any quantification data is done so at the client's own risk.
This drawing is the copyright of Studio KMA and is to be returned to the Architect on completion of the contract. The drawing should not be reproduced without the written permission of Studio KMA.

Revision Notes		Revision Description		Drawn	Checked
P2	12.12.25	General Dimensions	RM	AT	
P1	01.12.25	Initial Issue	RM	AT	

Project Name
Huyton
Wilson Road

Drawing Title
Proposed Floor Plans
(Office Excerpts)

Drawing Number
HWR-KMA-XX-XX-DR-A-7008

Project Number T1306	Status A3 Planning	Revision P2
-------------------------	--------------------------	----------------

Drawn by RH	Authorised by AT	Date 12.12.25
----------------	---------------------	------------------

Studio KMA
Clarence Arcade | Stanford Street | Ashton-under-Lyne | OL6 9PT
T: 01457 877342
E: info@studiokma.co.uk www.studiokma.co.uk