



Proposed Southeast Elevation




Proposed Southwest Elevation

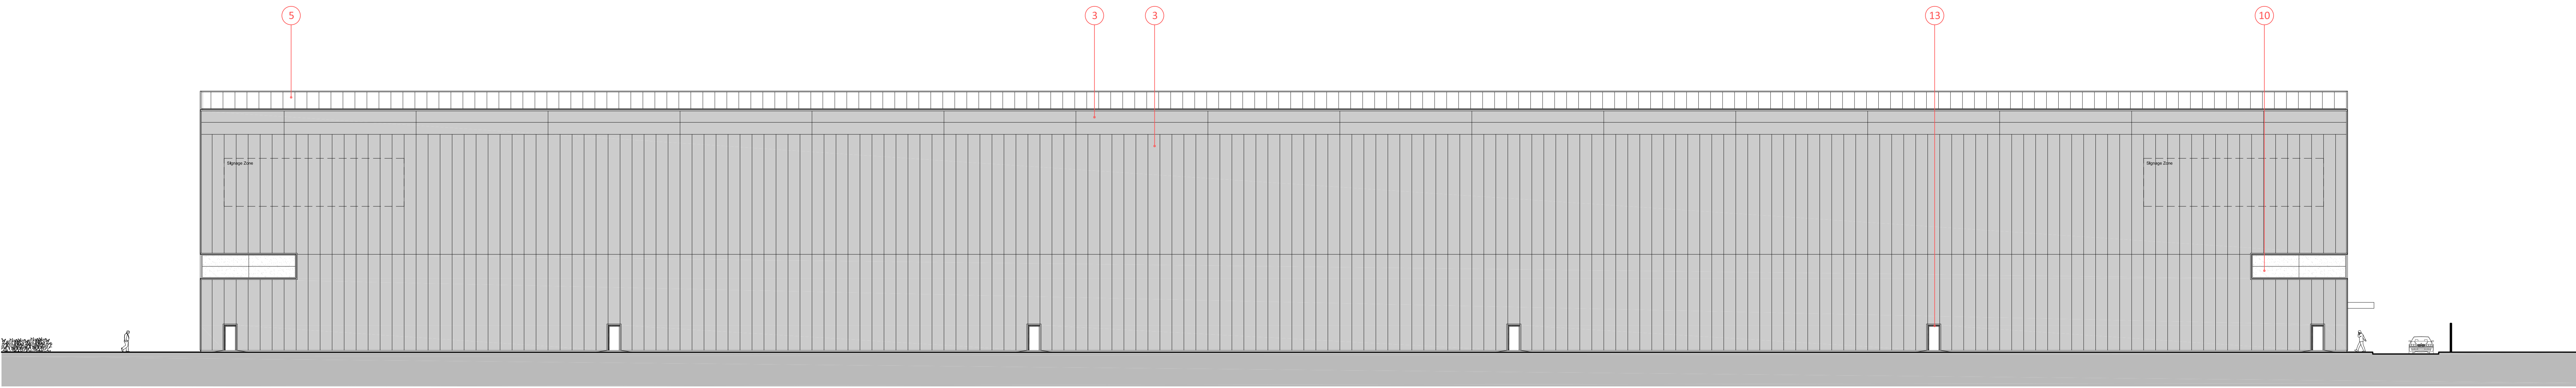

Proposed Northwest Elevation

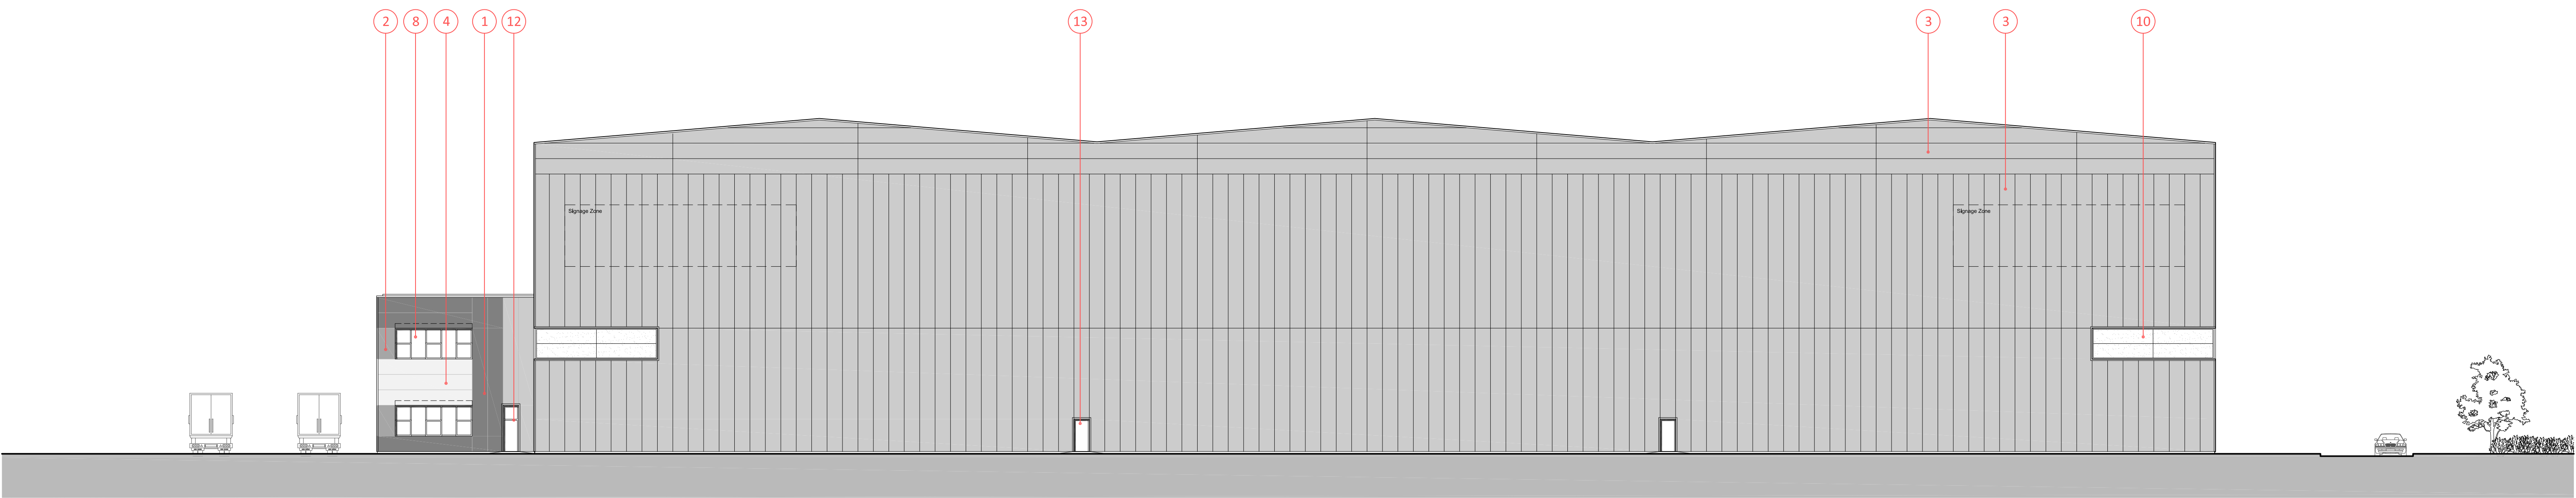

Proposed Northeast Elevation

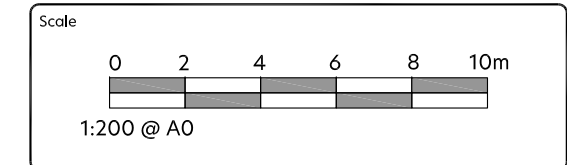

Notes:

Figured dimensions are to be used in all cases.

Dimensions should not be scaled from drawing unless for planning application purposes.

Local planning and ownership boundaries are marked by Studio KMA using off-responsible evidence. Studio KMA cannot be held responsible for scale discrepancies in this regard for others.

Any discrepancies in dimensions should be clarified with the Architect on the drawings before prior to commencement of the works.

No deviation from this drawing will be permitted without the prior written consent of the Architect.

This drawing is to be read in conjunction with all the relevant Structural, Mechanical and Electrical drawings.

This drawing is to be read in conjunction with the relevant Structural Engineer's drawings, Structural calculations and recommendations.

This drawing is to be read in conjunction with the relevant Fire Safety drawings.

Please note that the use of any quantification data is done so at the users own risk.

This drawing is the copyright of Studio KMA and is to be returned to the Architect on completion of the contract. The drawing should not be reproduced without the written permission of Studio KMA.

Revision Notes			
Rev.	Date	Revision Description	Drawn / Checked
01	12.12.22	General Assessment	RH / AT
02	01.12.23	Revised	

PROPOSED MATERIALS (or similar subject to Local Authority approval)

Walls

1. PPC Profiled metal cladding panels (colour: Merlin Grey, RAL 180 40 05).
2. PPC Flat metal cladding panels (colour: Goosewing Grey, RAL 7038).
3. PPC Profiled metal cladding panels (colour: Grey White, RAL 9002).
4. PPC Flat metal cladding panels (colour: Pastel Green, RAL 6019).

Roof

5. PPC Profiled metal roof cladding System (colour: Grey White, RAL 9002).
6. Trapezoidal Rooflight System (location, layout and amount tbc).
7. Photovoltaic Panels (location, layout and amount tbc).

Windows/Glazing

8. Aluminium powder coated double glazed window system (frame colour: Anthracite, RAL 7016).
9. Aluminium powder coated double glazed curtain walling system (frame colour: Anthracite, RAL 7016).
10. Translucent wall panel system

Doors

11. Steel roller shutter doors (colour: Goosewing Grey, RAL 7038).
12. Aluminium powder coated double glazed doors (colour: Anthracite, RAL 7016; with toughened glass).
13. Galvanised steel escape/access doors (colour: Anthracite, RAL 7016).

Canopy

14. Metal box section canopy over main reception/office entrance (colour: Pastel Green, RAL 6019).

KMA

Project Name:
**Huyton
Wilson Road**

Project Title:
**Proposed
Elevations**

Drawing Number:
HWR-KMA-XX-XX-DR-A-7009

Project Number: T1306	Status: A3 Planning	Revision: P2
---------------------------------	-----------------------------------	------------------------

Drawn by: RH	Reviewed by: AT	Date: 12.12.25
------------------------	---------------------------	--------------------------

Studio KMA
Clarence Arcade | Stamford Street | Kohnson-under-wood | D16 9YF
T: 01457 872343
E: info@studiokma.co.uk | www.studiokma.co.uk