



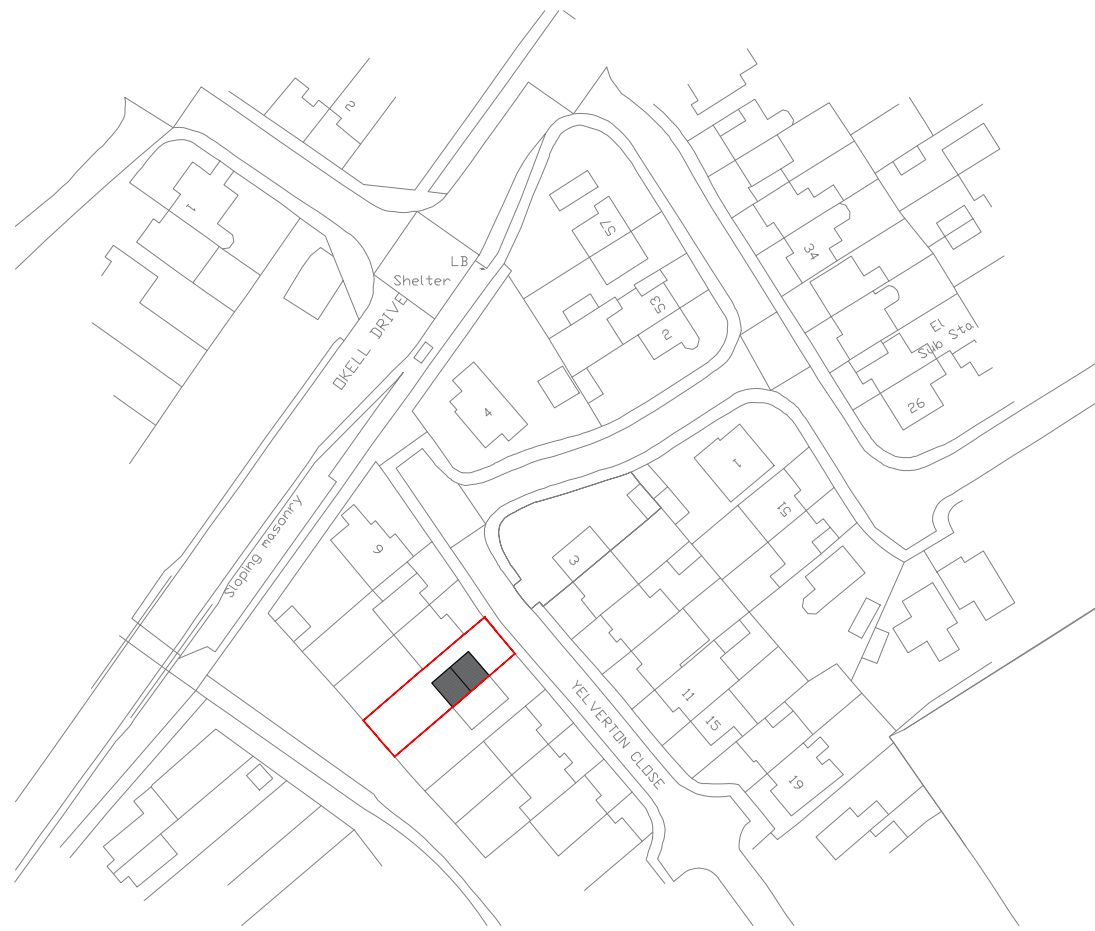

SITE LOCATION PLAN | SCALE 1:1250

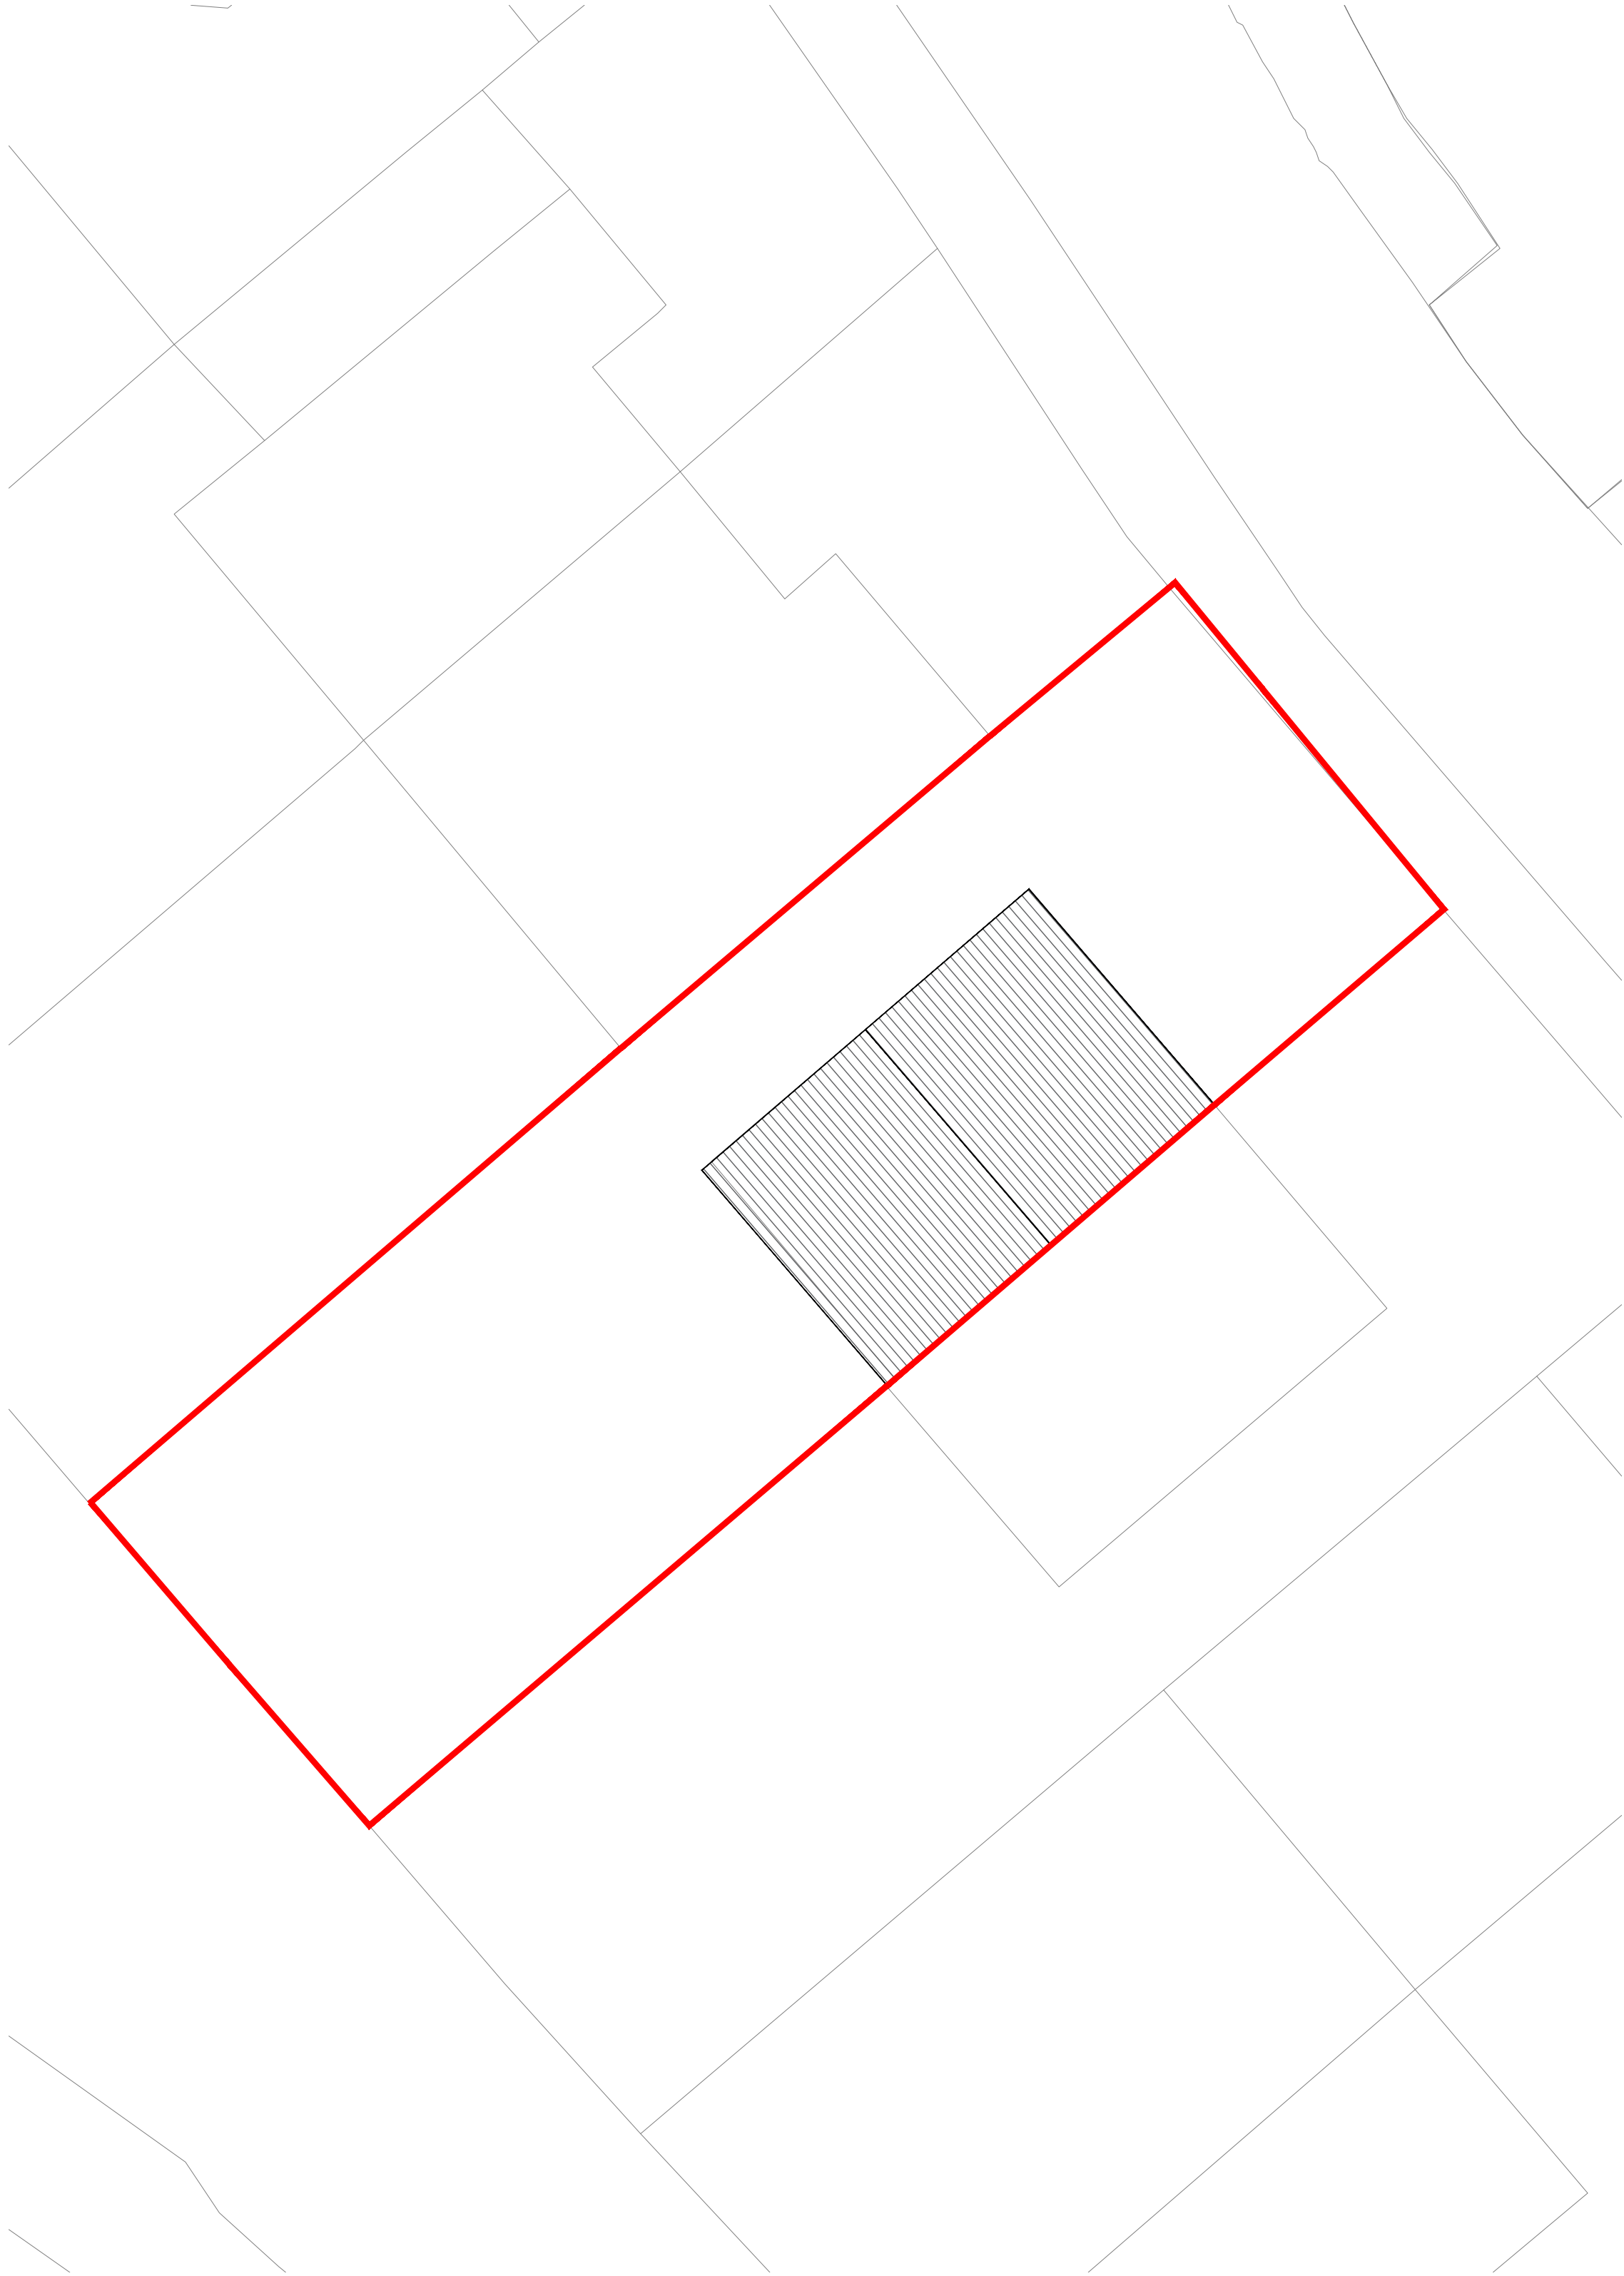

EXISTING SITE PLAN | SCALE 1:100



PROPOSED SITE PLAN | SCALE 1:100

