
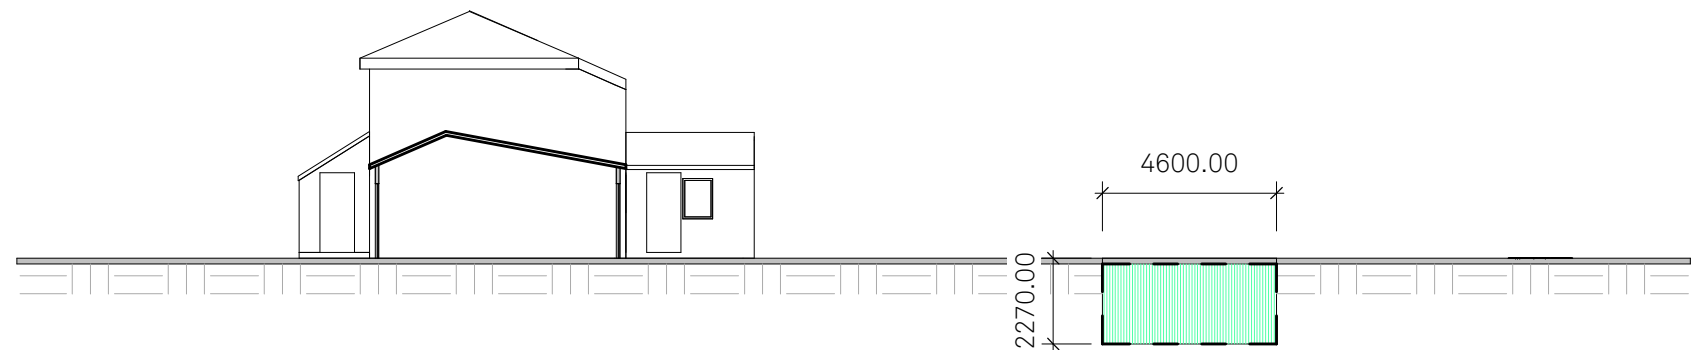


NOTES:


PLANNING DRAWINGS

These drawings are to be used for planning only. These drawings are not to be used as construction drawings. Any other surrounding buildings and roads are not to be scaled off these drawings. All drawing measurements shall not be obtained by scaling. Any discrepancies on this document to be immediately reported to the Architect. Verify all dimensions and levels prior to construction. This Document shall be read in conjunction with related documents, specifications and associated models.

 

3 Proposed Section
Scale @ 1 : 200

Proposed Sewage Treatment Plant to be installed below ground level. Excavate trenches as required. Supply and lay 110mm poly pipe drains to required falls. All drains are to be laid on and surround by gravel

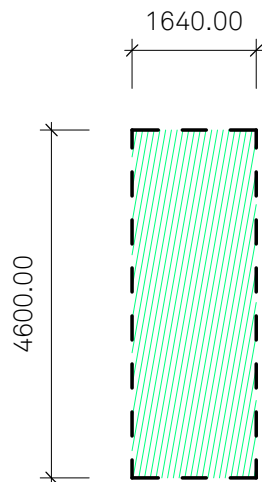

Approx Site Area
848.6 m²
0.08486 Ha


Property Boundary

Existing Septic Tank to be cleaned and back filled with selected materials from site.

Existing property line

Existing Septic Tank below ground level
Assumed dimensions - 1500x2000x3000

Existing property line

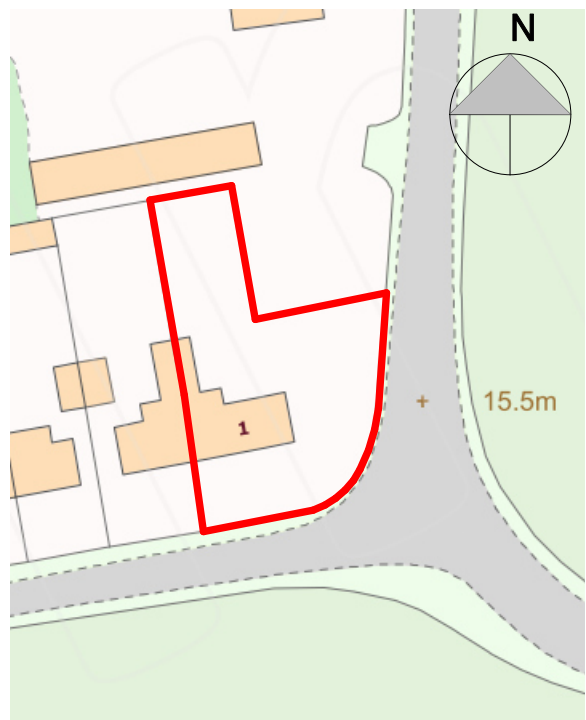

Site Location
Scale @ 1 : 1000

1 Existing Ground Floor Plan
Scale @ 1 : 100

2 Proposed Ground Floor Plan
Scale @ 1 : 100

SPL PLANS + DESIGN	
ARCHITECTURAL SERVICES NORTHWEST SPLPLANSANDDESIGN@OUTLOOK.CO.UK	
Client:	Mike McCormack
Project:	Decommission existing septic tank and replace with proposed sewage treatment plant.
Location:	1 Cross Hillocks Lane Widnes WAS 47N
Sheet Name:	Existing and Proposed Floor Plans and Section
Sheet Number:	MMCK_SPL_BA_XX_DR_A_0010
Date:	20/11/2021
Scale (@ A1):	As indicated