



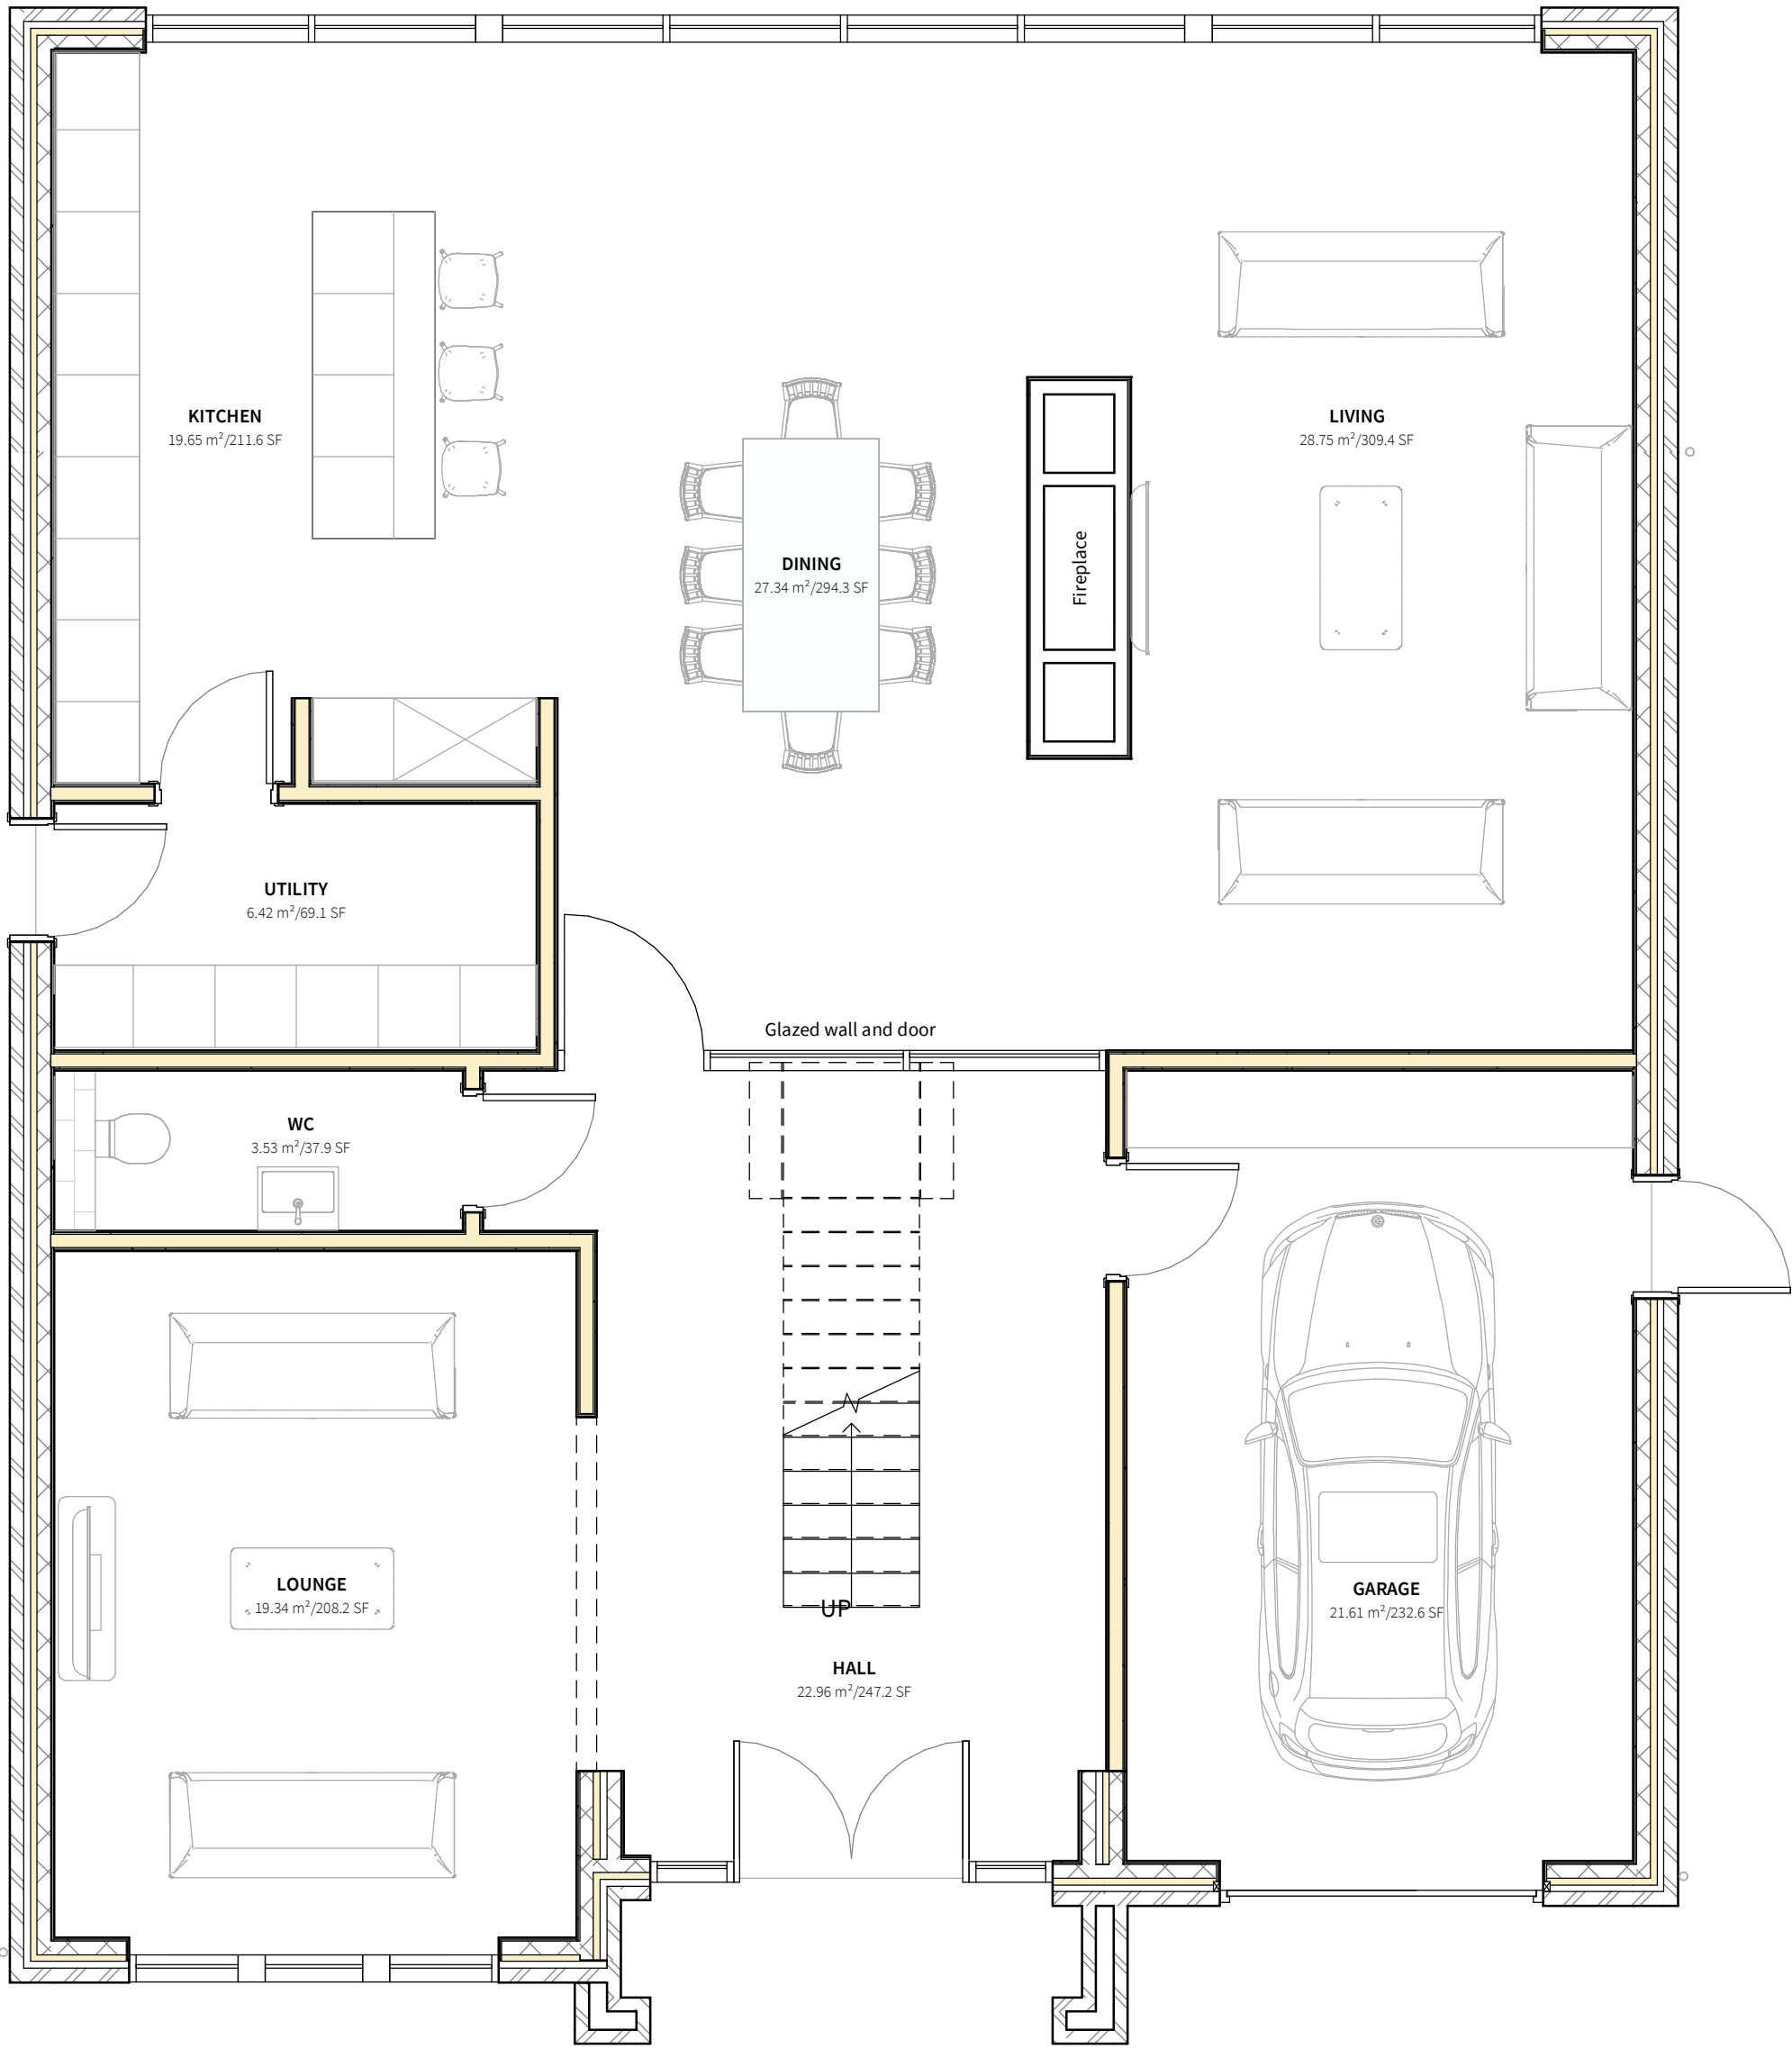

1 00-Ground Floor Plan  
1:50

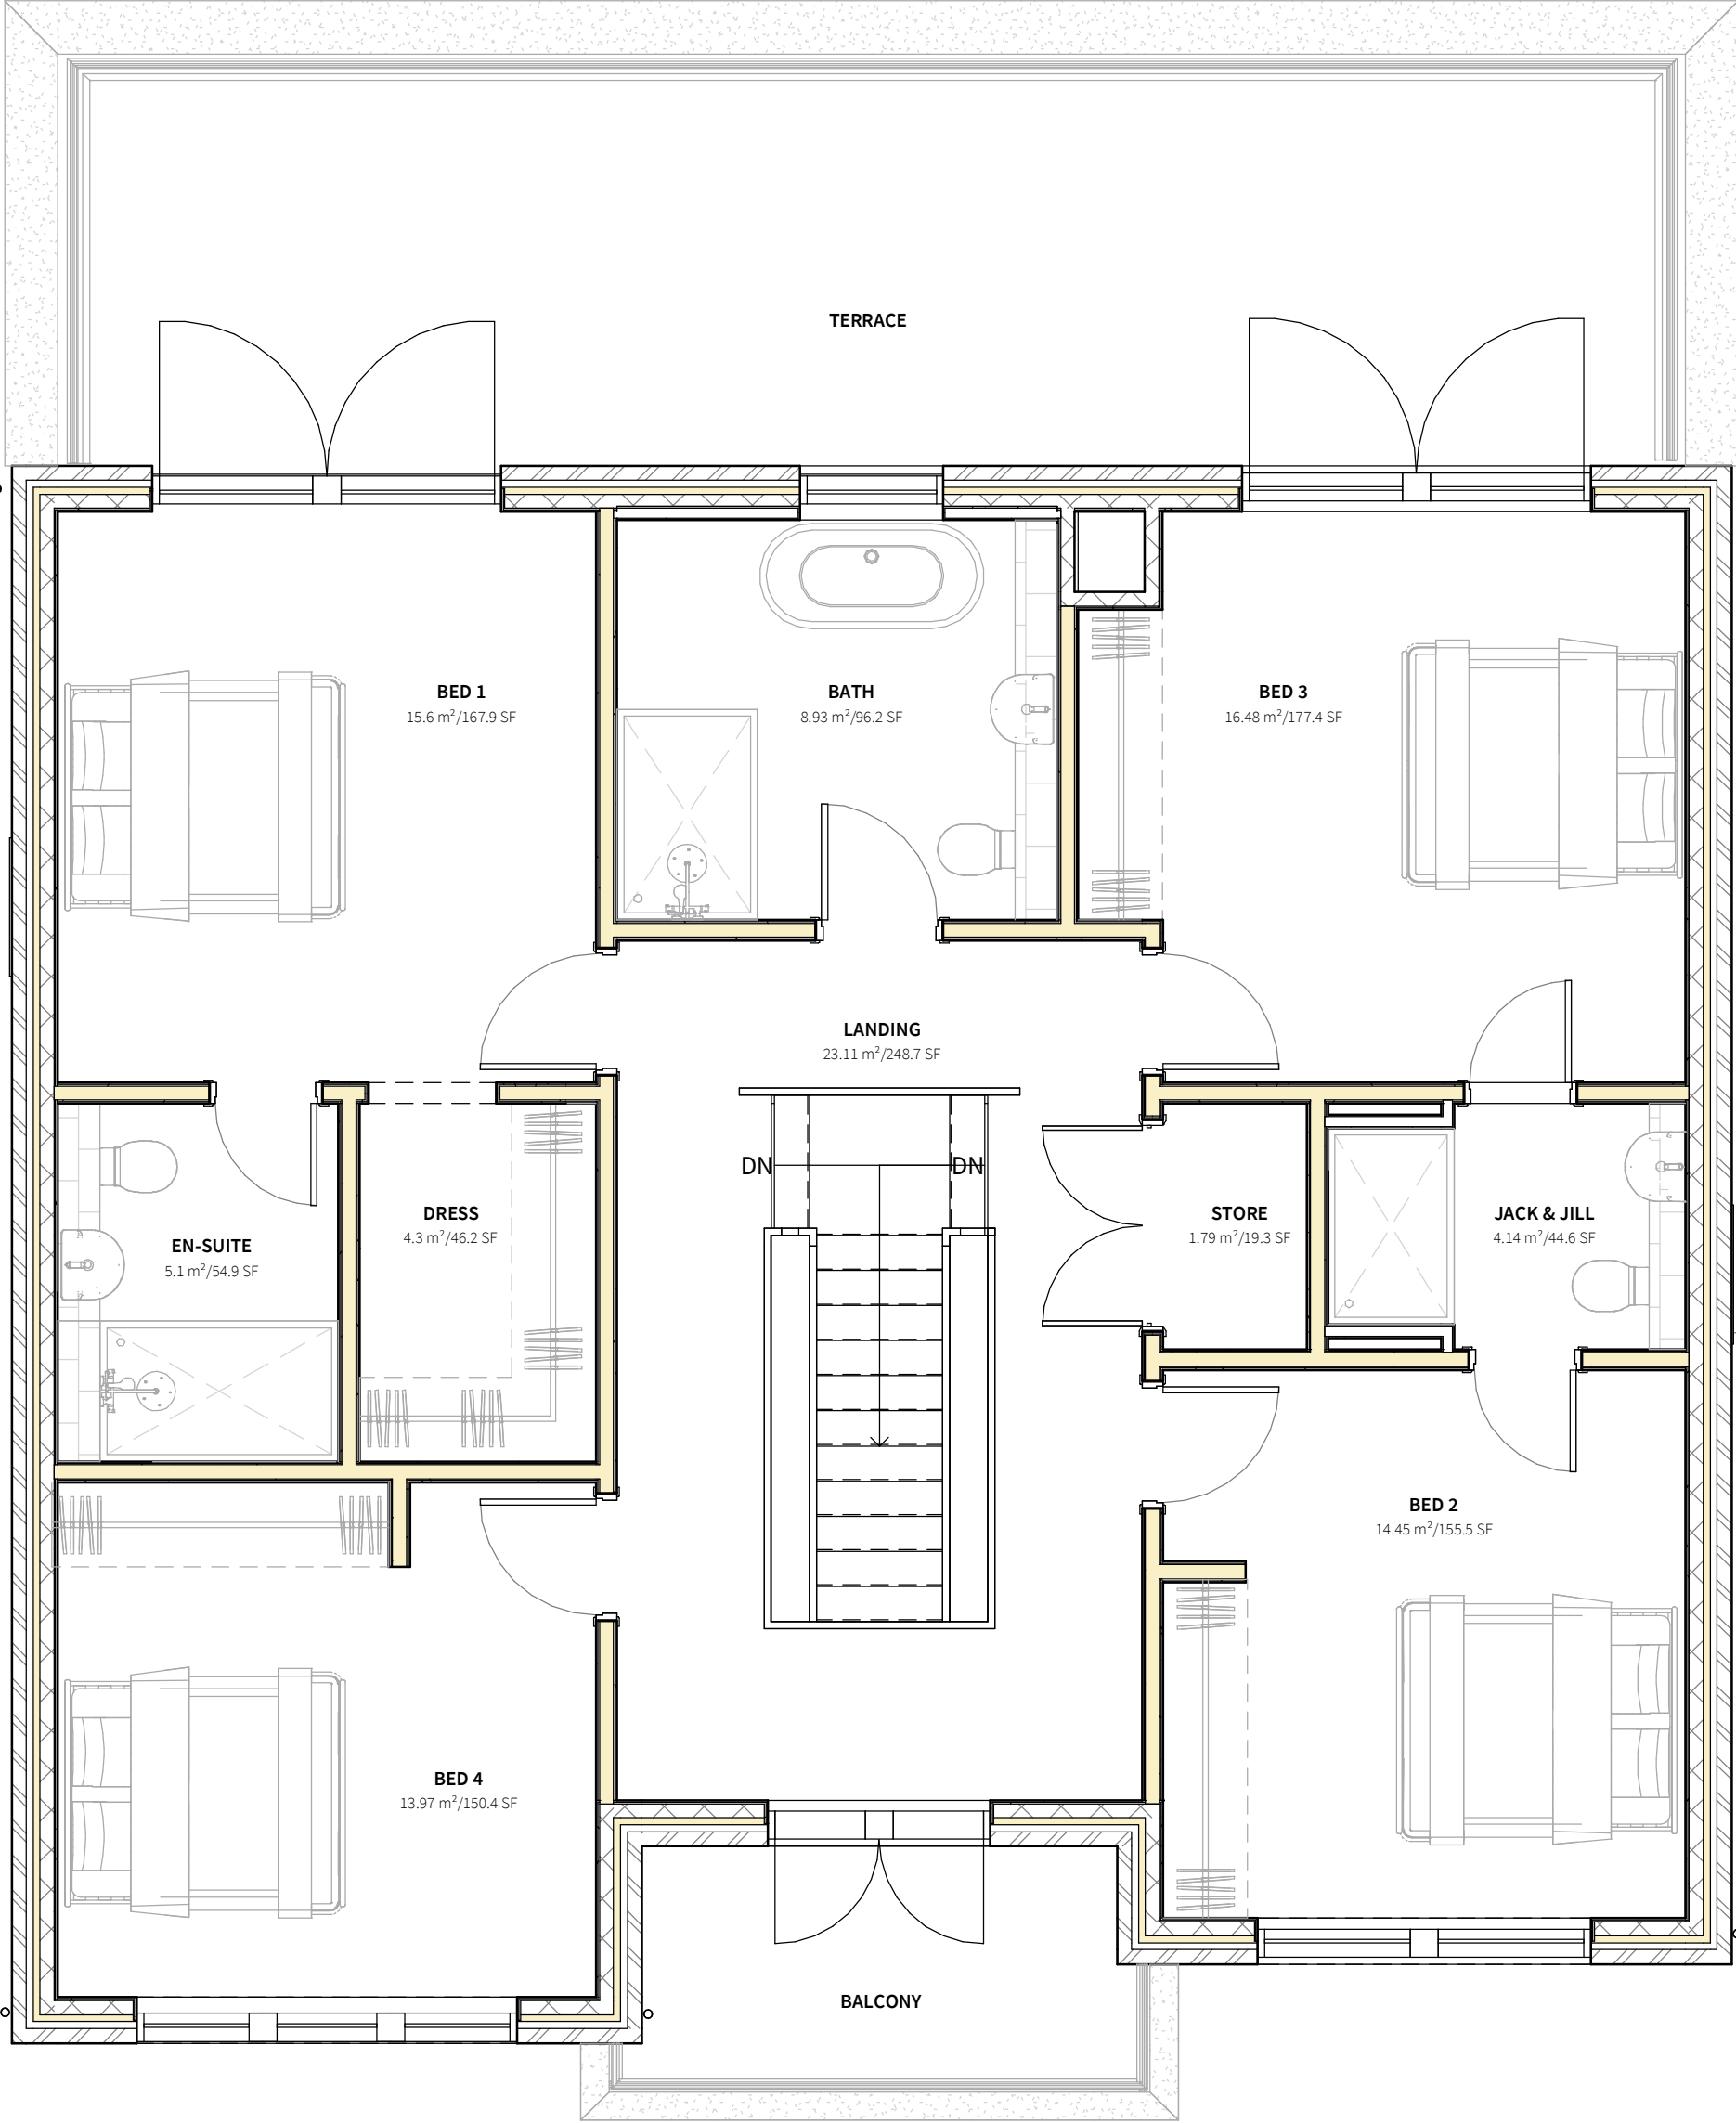

2 01-First Floor Plan  
1:50

Four Architects Limited (11613893)  
Note:  
This drawing is copyright.  
Do not scale dimensions from drawings.  
All dimensions must be checked on site by  
contractor or suitable qualified individual.  
Contractor to report any discrepancies, errors  
or omissions prior to commencing work.

Notes:

|                |                                    |  |  |
|----------------|------------------------------------|--|--|
| Project Title: | Gerrards Lane - House Type 1       |  |  |
| Location:      | HALEWOOD                           |  |  |
| Drawing title: | General-Arrangement_Plans_Sheet-01 |  |  |

|             |             |                 |              |
|-------------|-------------|-----------------|--------------|
| Status:     | PRELIMINARY |                 |              |
| Scale:      | 1 : 50      |                 | Date:        |
| Job Number: | 21-002-A    | Drawing Number: | FA-DR-03-201 |
| Revision:   | P1          |                 |              |

F

Four  
Architects  
113 Portland Street, Manchester, M1 6DW  
Tel. 01614707989 Email. info@fourarchitects.co.uk