



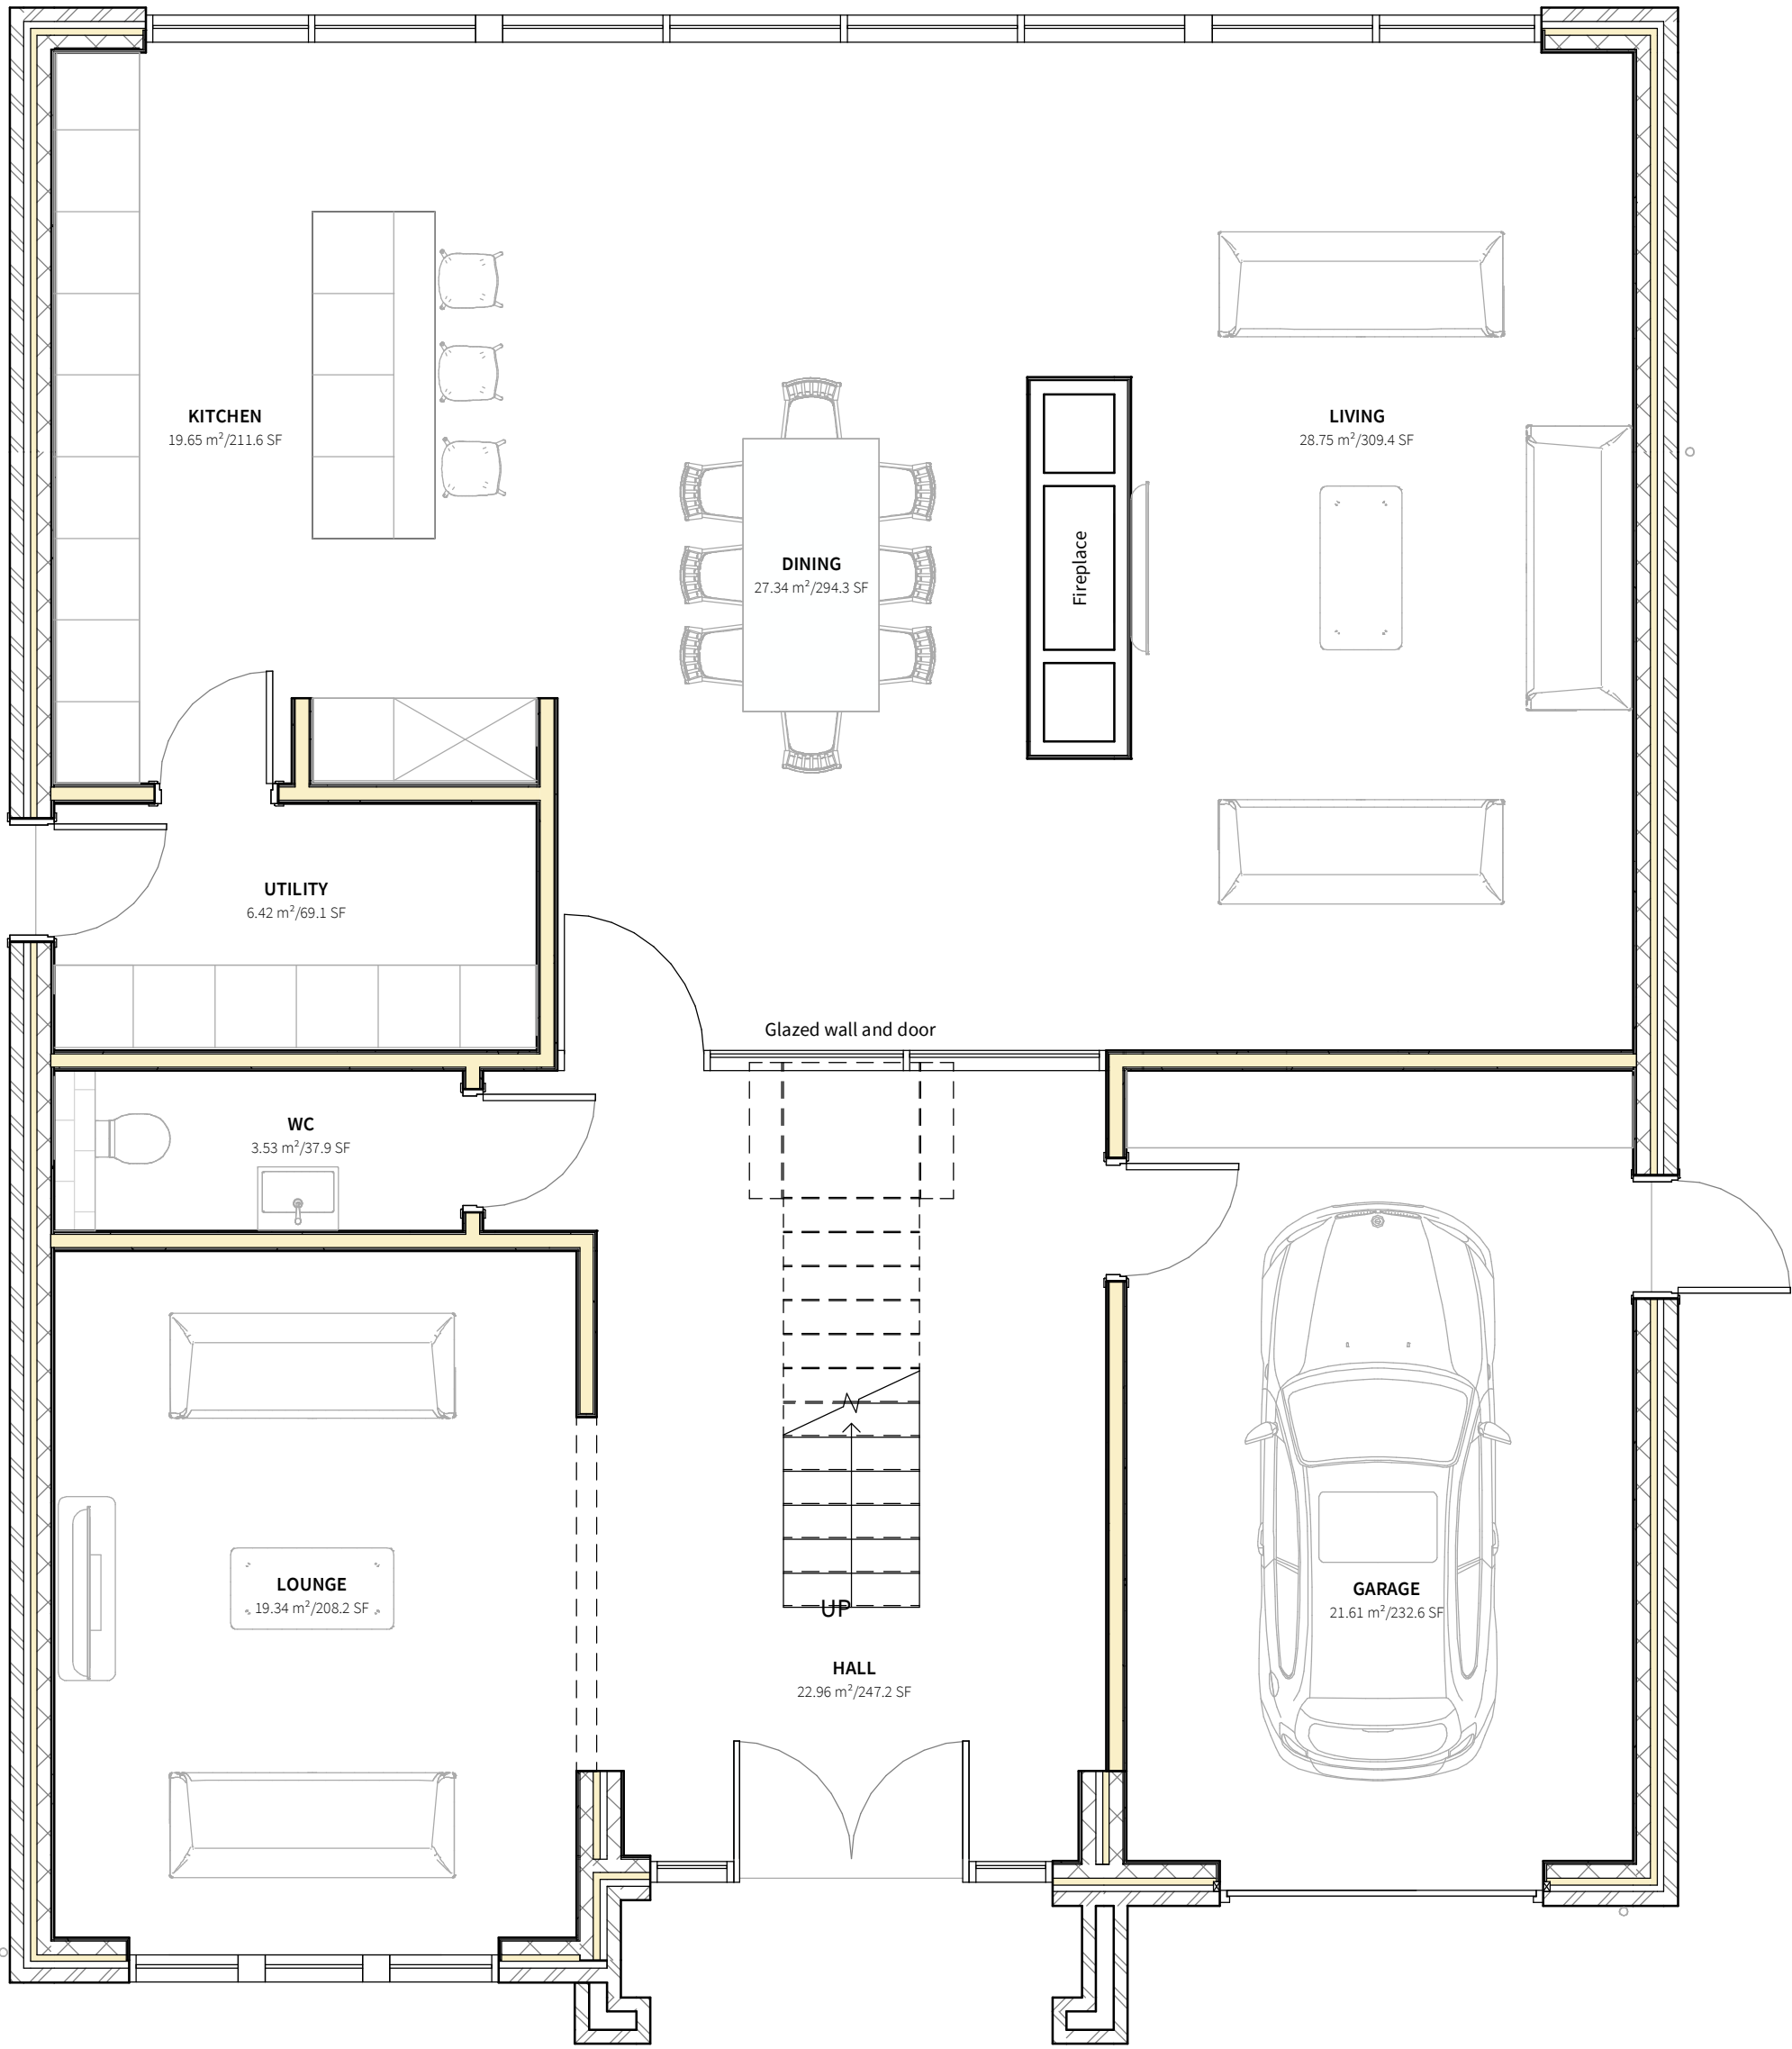

1 00-Ground Floor Plan
1:50

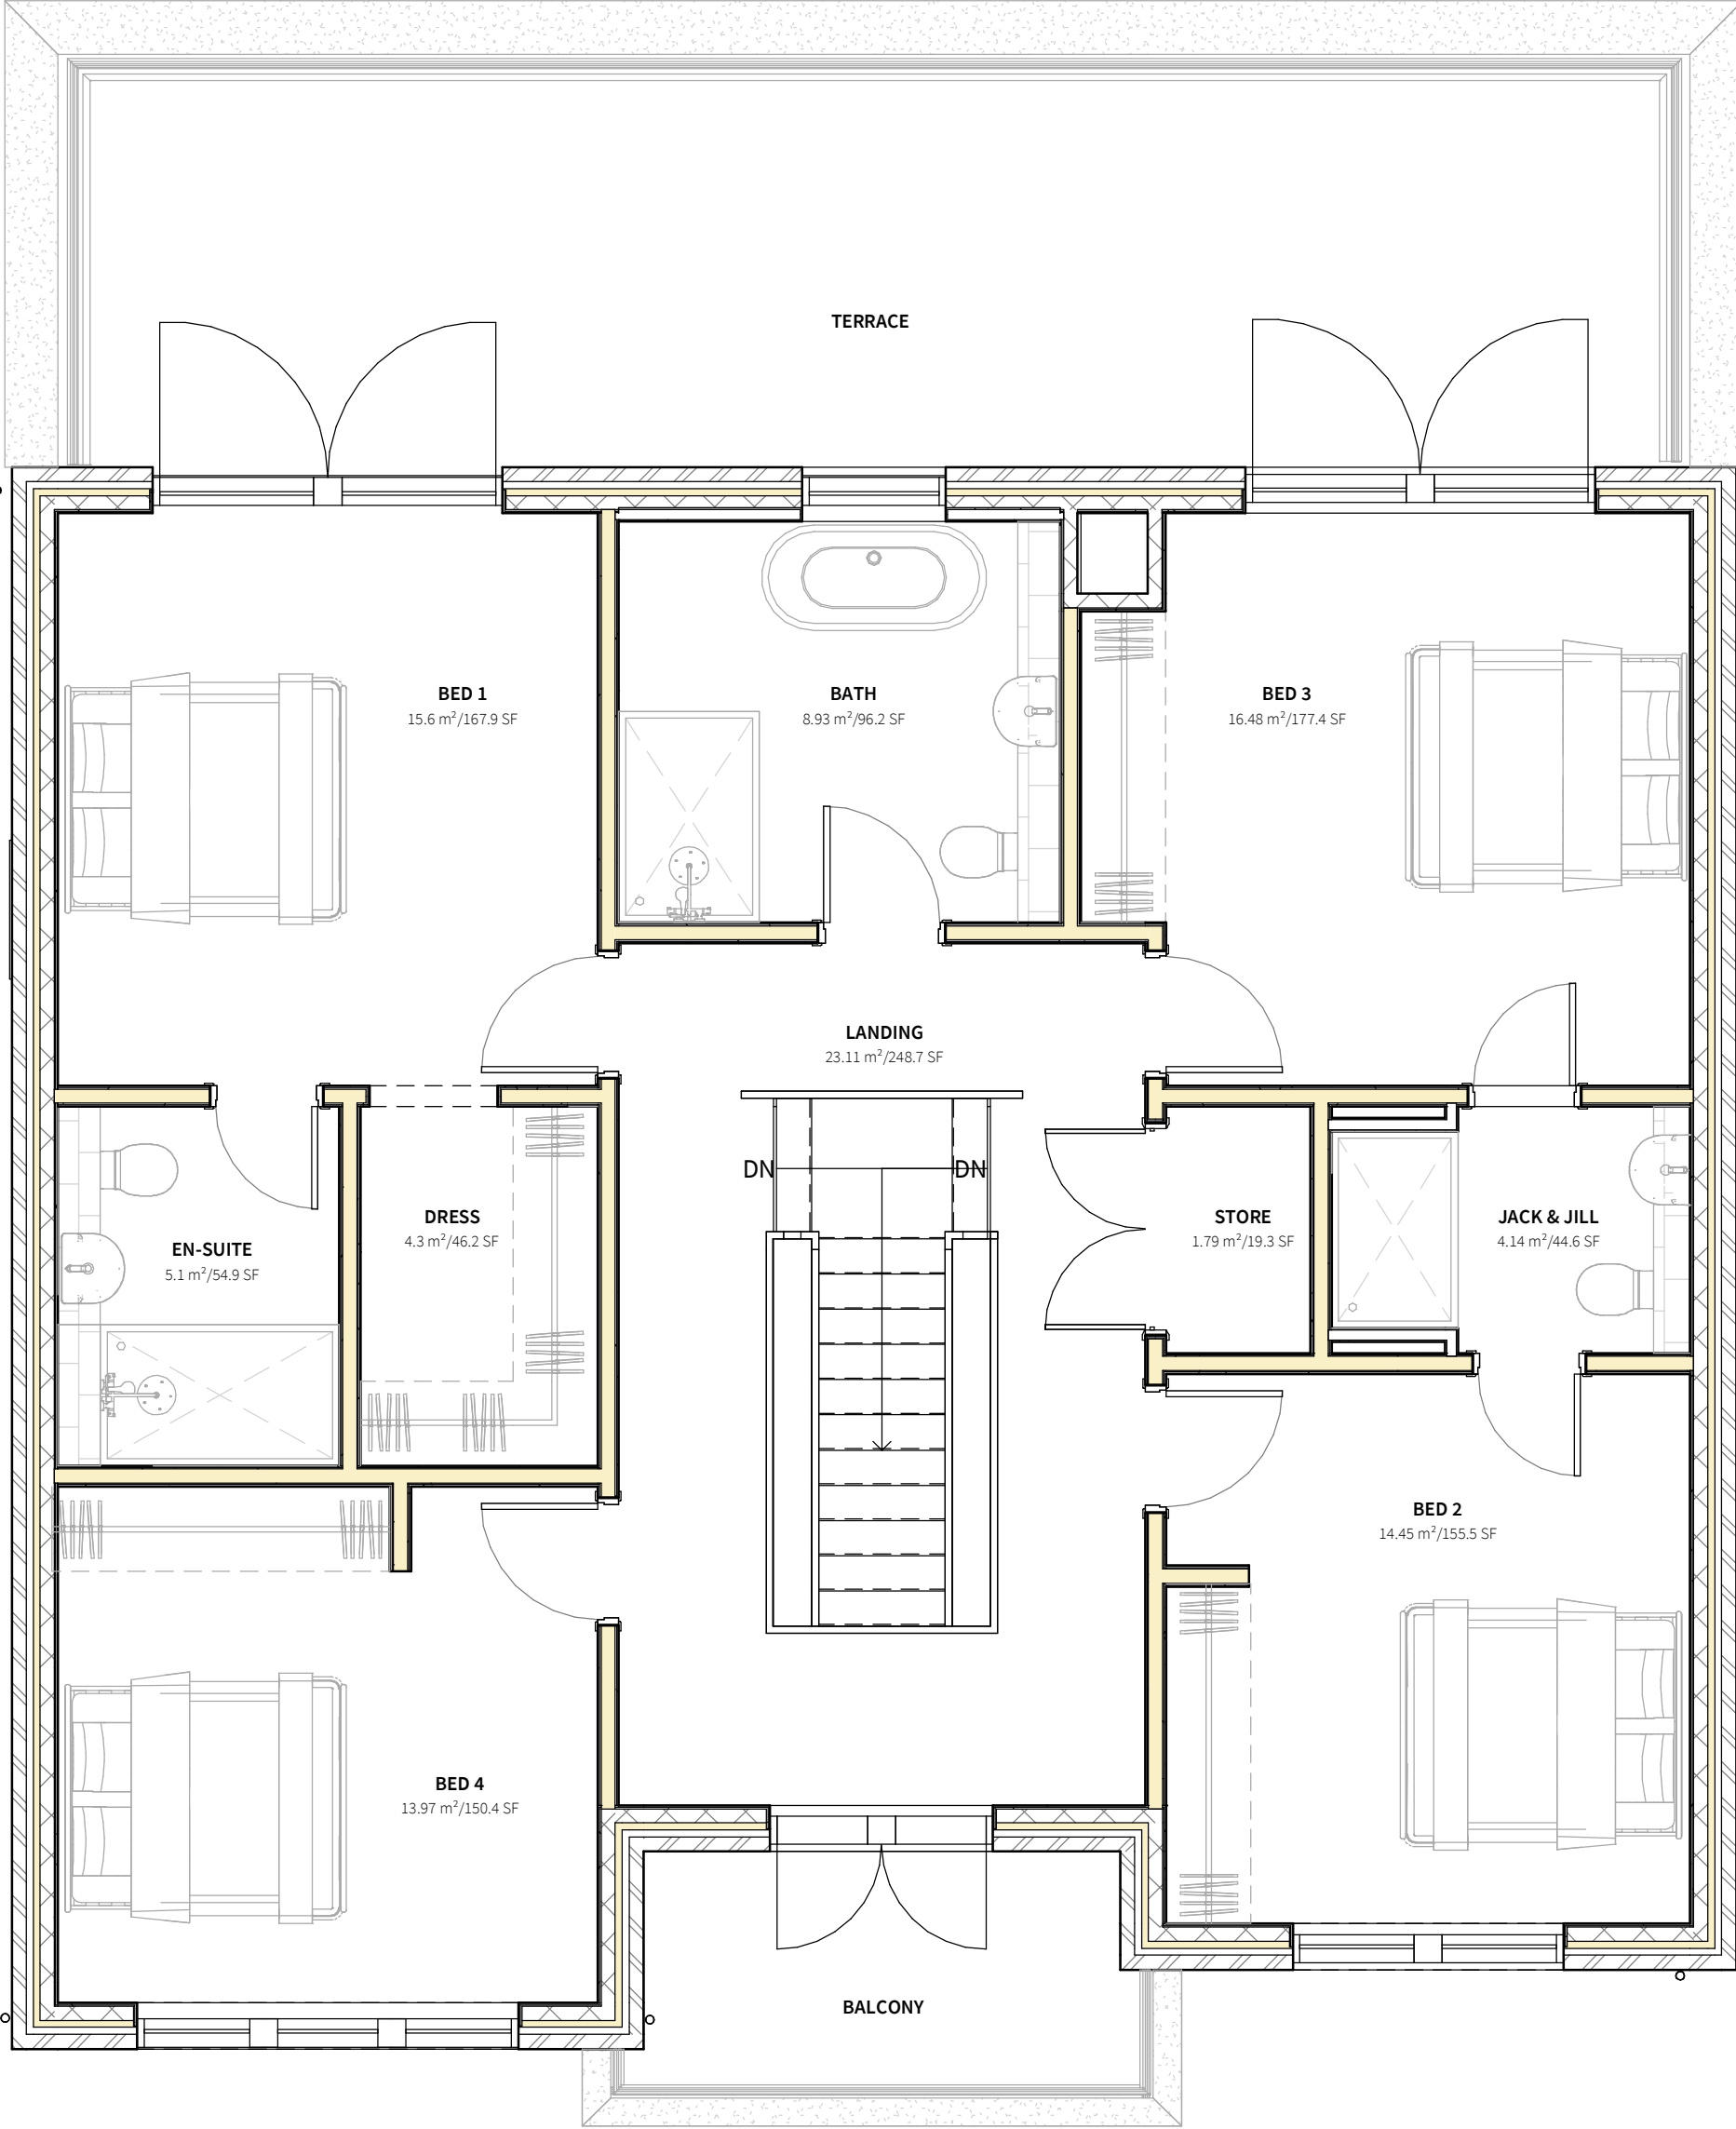

2 01-First Floor Plan
1:50

Four Architects Limited (11613893)
Note:
This drawing is copyright.
Do not scale dimensions from drawings.
All dimensions must be checked on site by
contractor or suitable qualified individual.
Contractor to report any discrepancies, errors
or omissions prior to commencing work.

Notes:

Project Title:
Gerrards Lane - House Type 2
Location:
HALEWOOD
Drawing title:
General-Arrangement_Plans_Sheet-01

Status:
PRELIMINARY

Scale:
1 : 50

Date:
17/03/2021

Job Number:
21-002-B

Drawing Number:
FA-DR-03-201

Revision:
P1

F

Four
Architects
113 Portland Street, Manchester, M1 6DW
Tel. 01614707989 Email. info@fourarchitects.co.uk