




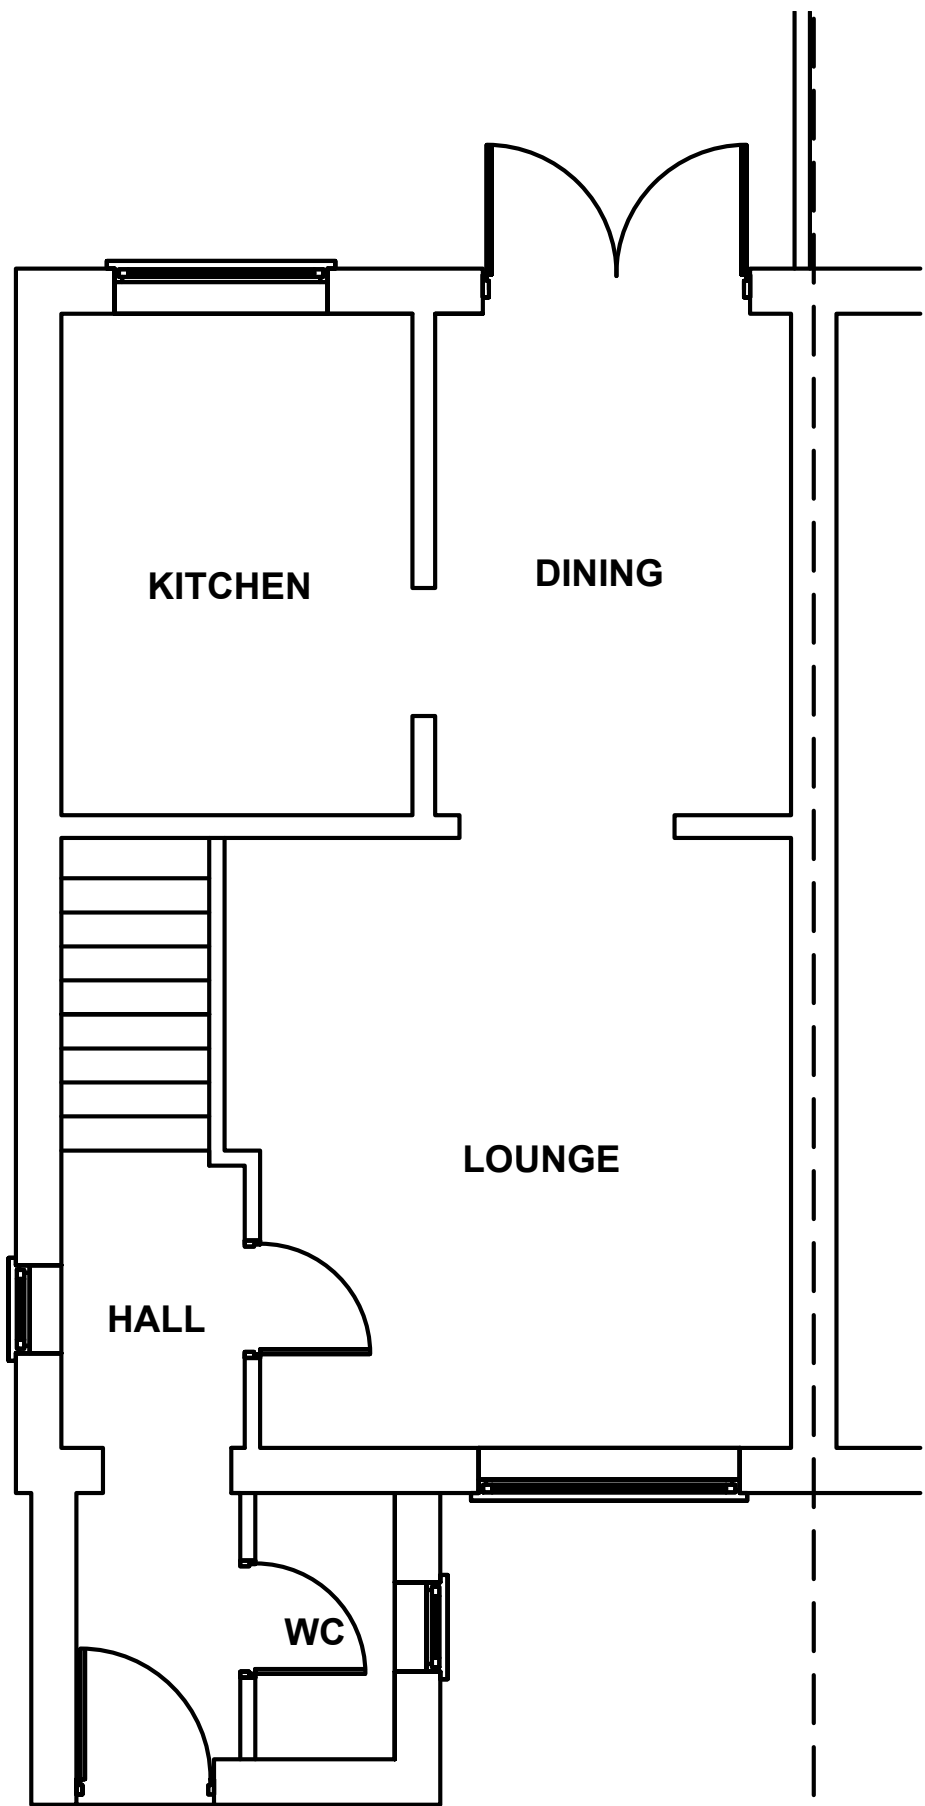


EXISTING GROUND FLOOR PLAN 1 : 50

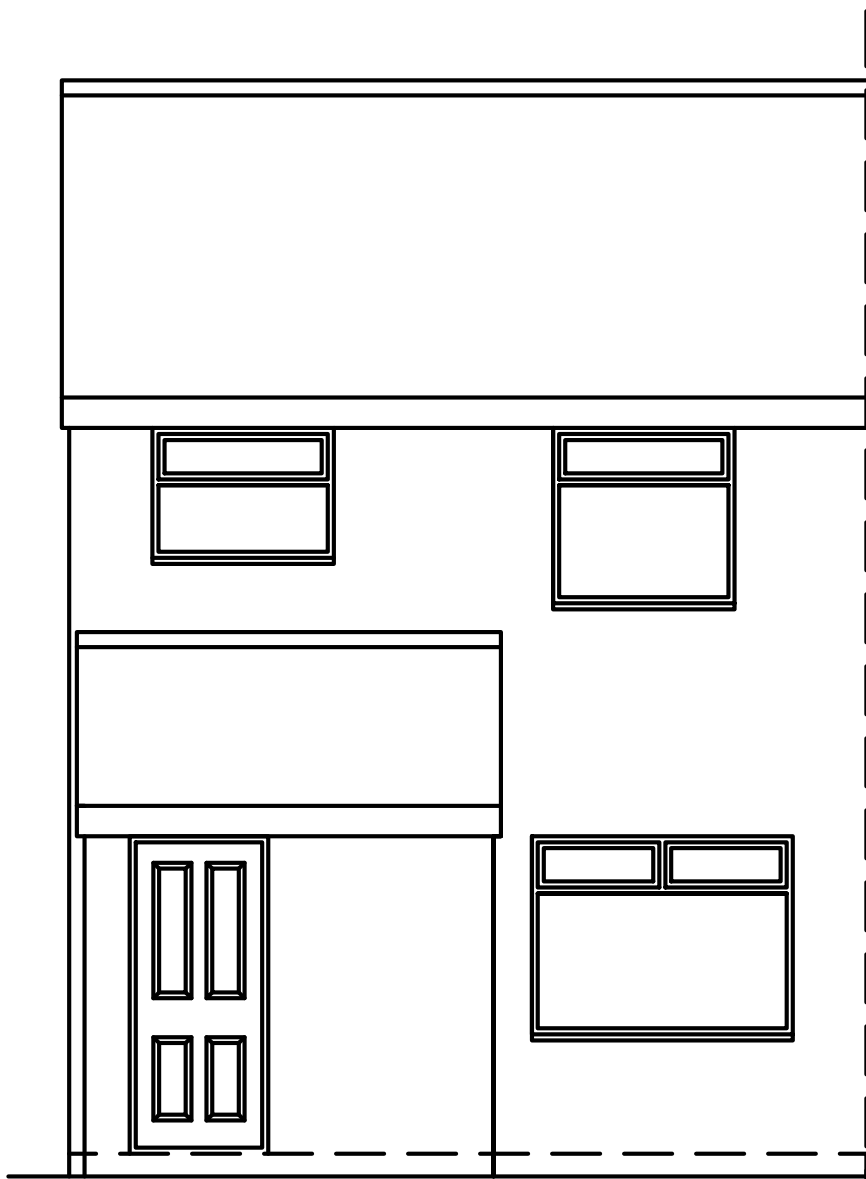


EXISTING FRONT ELEVATION 1 : 50

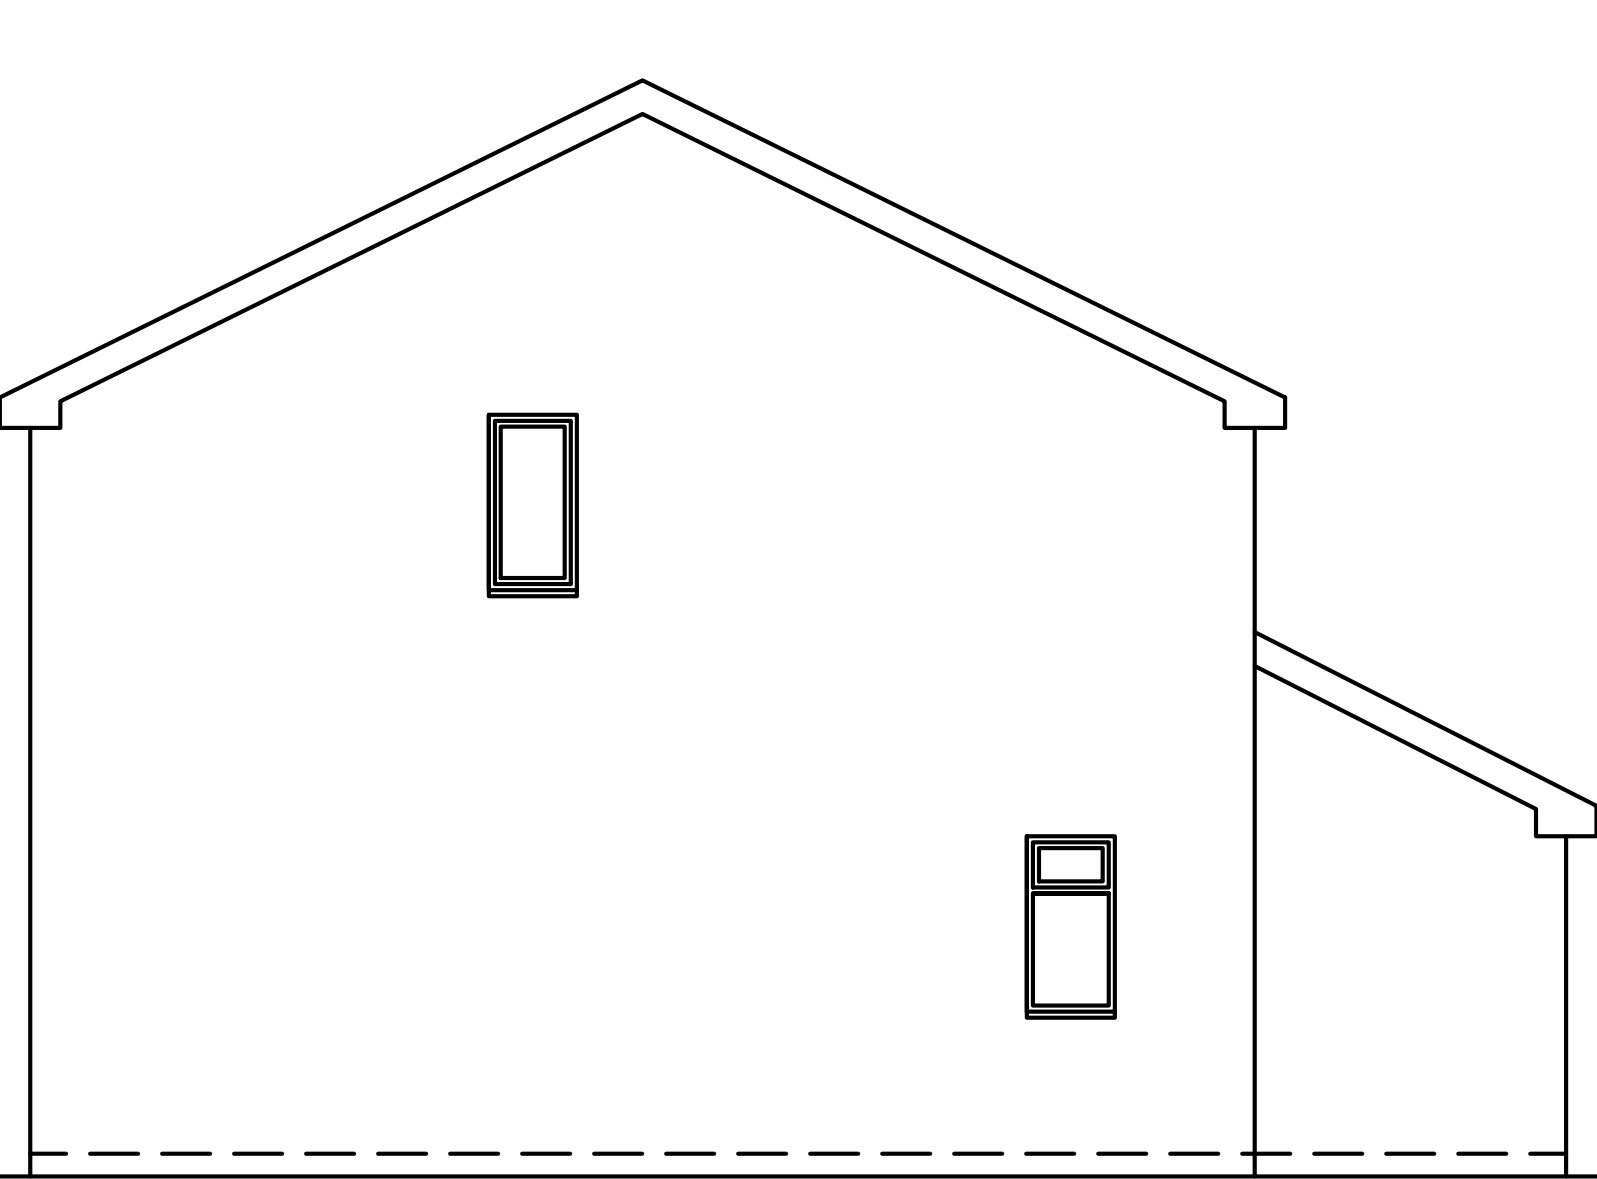


EXISTING SIDE ELEVATION 1 : 50

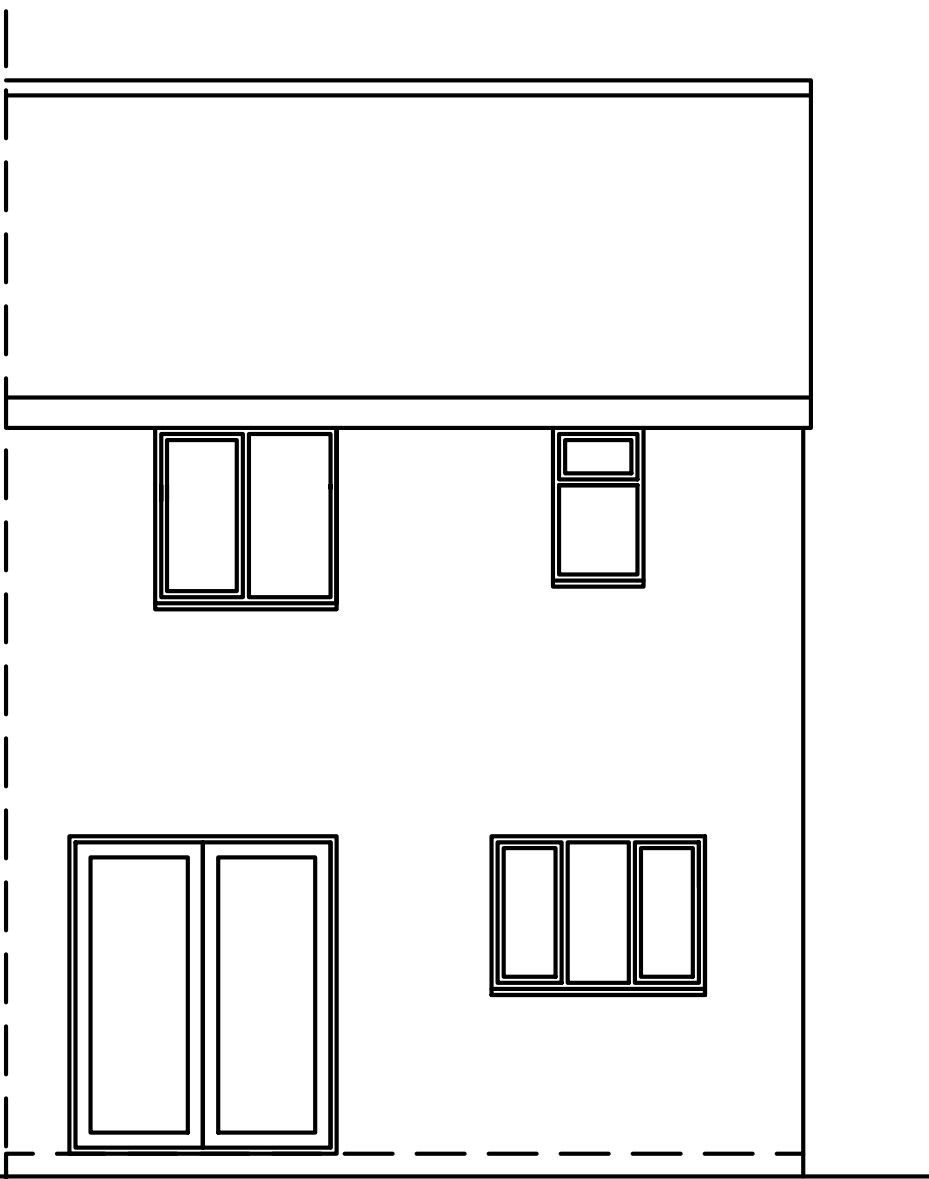

EXISTING REAR ELEVATION 1 : 50

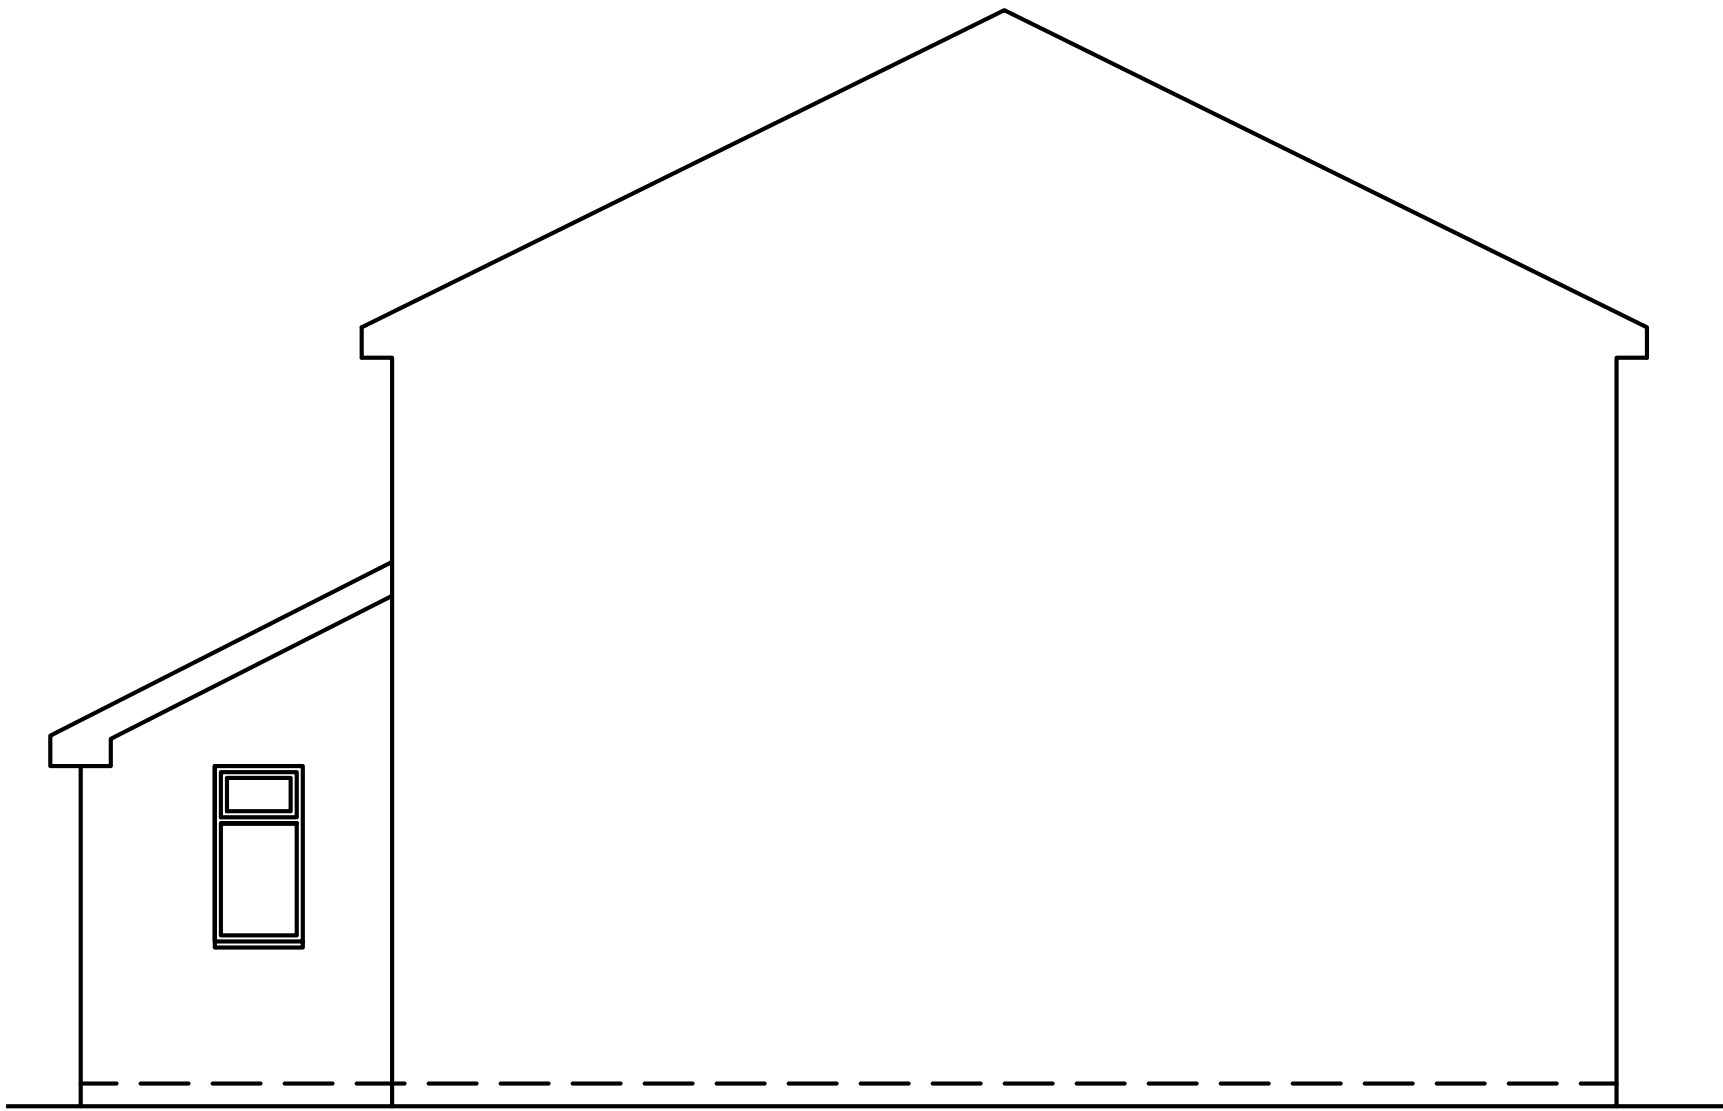


EXISTING SIDE ELEVATION 1 : 50

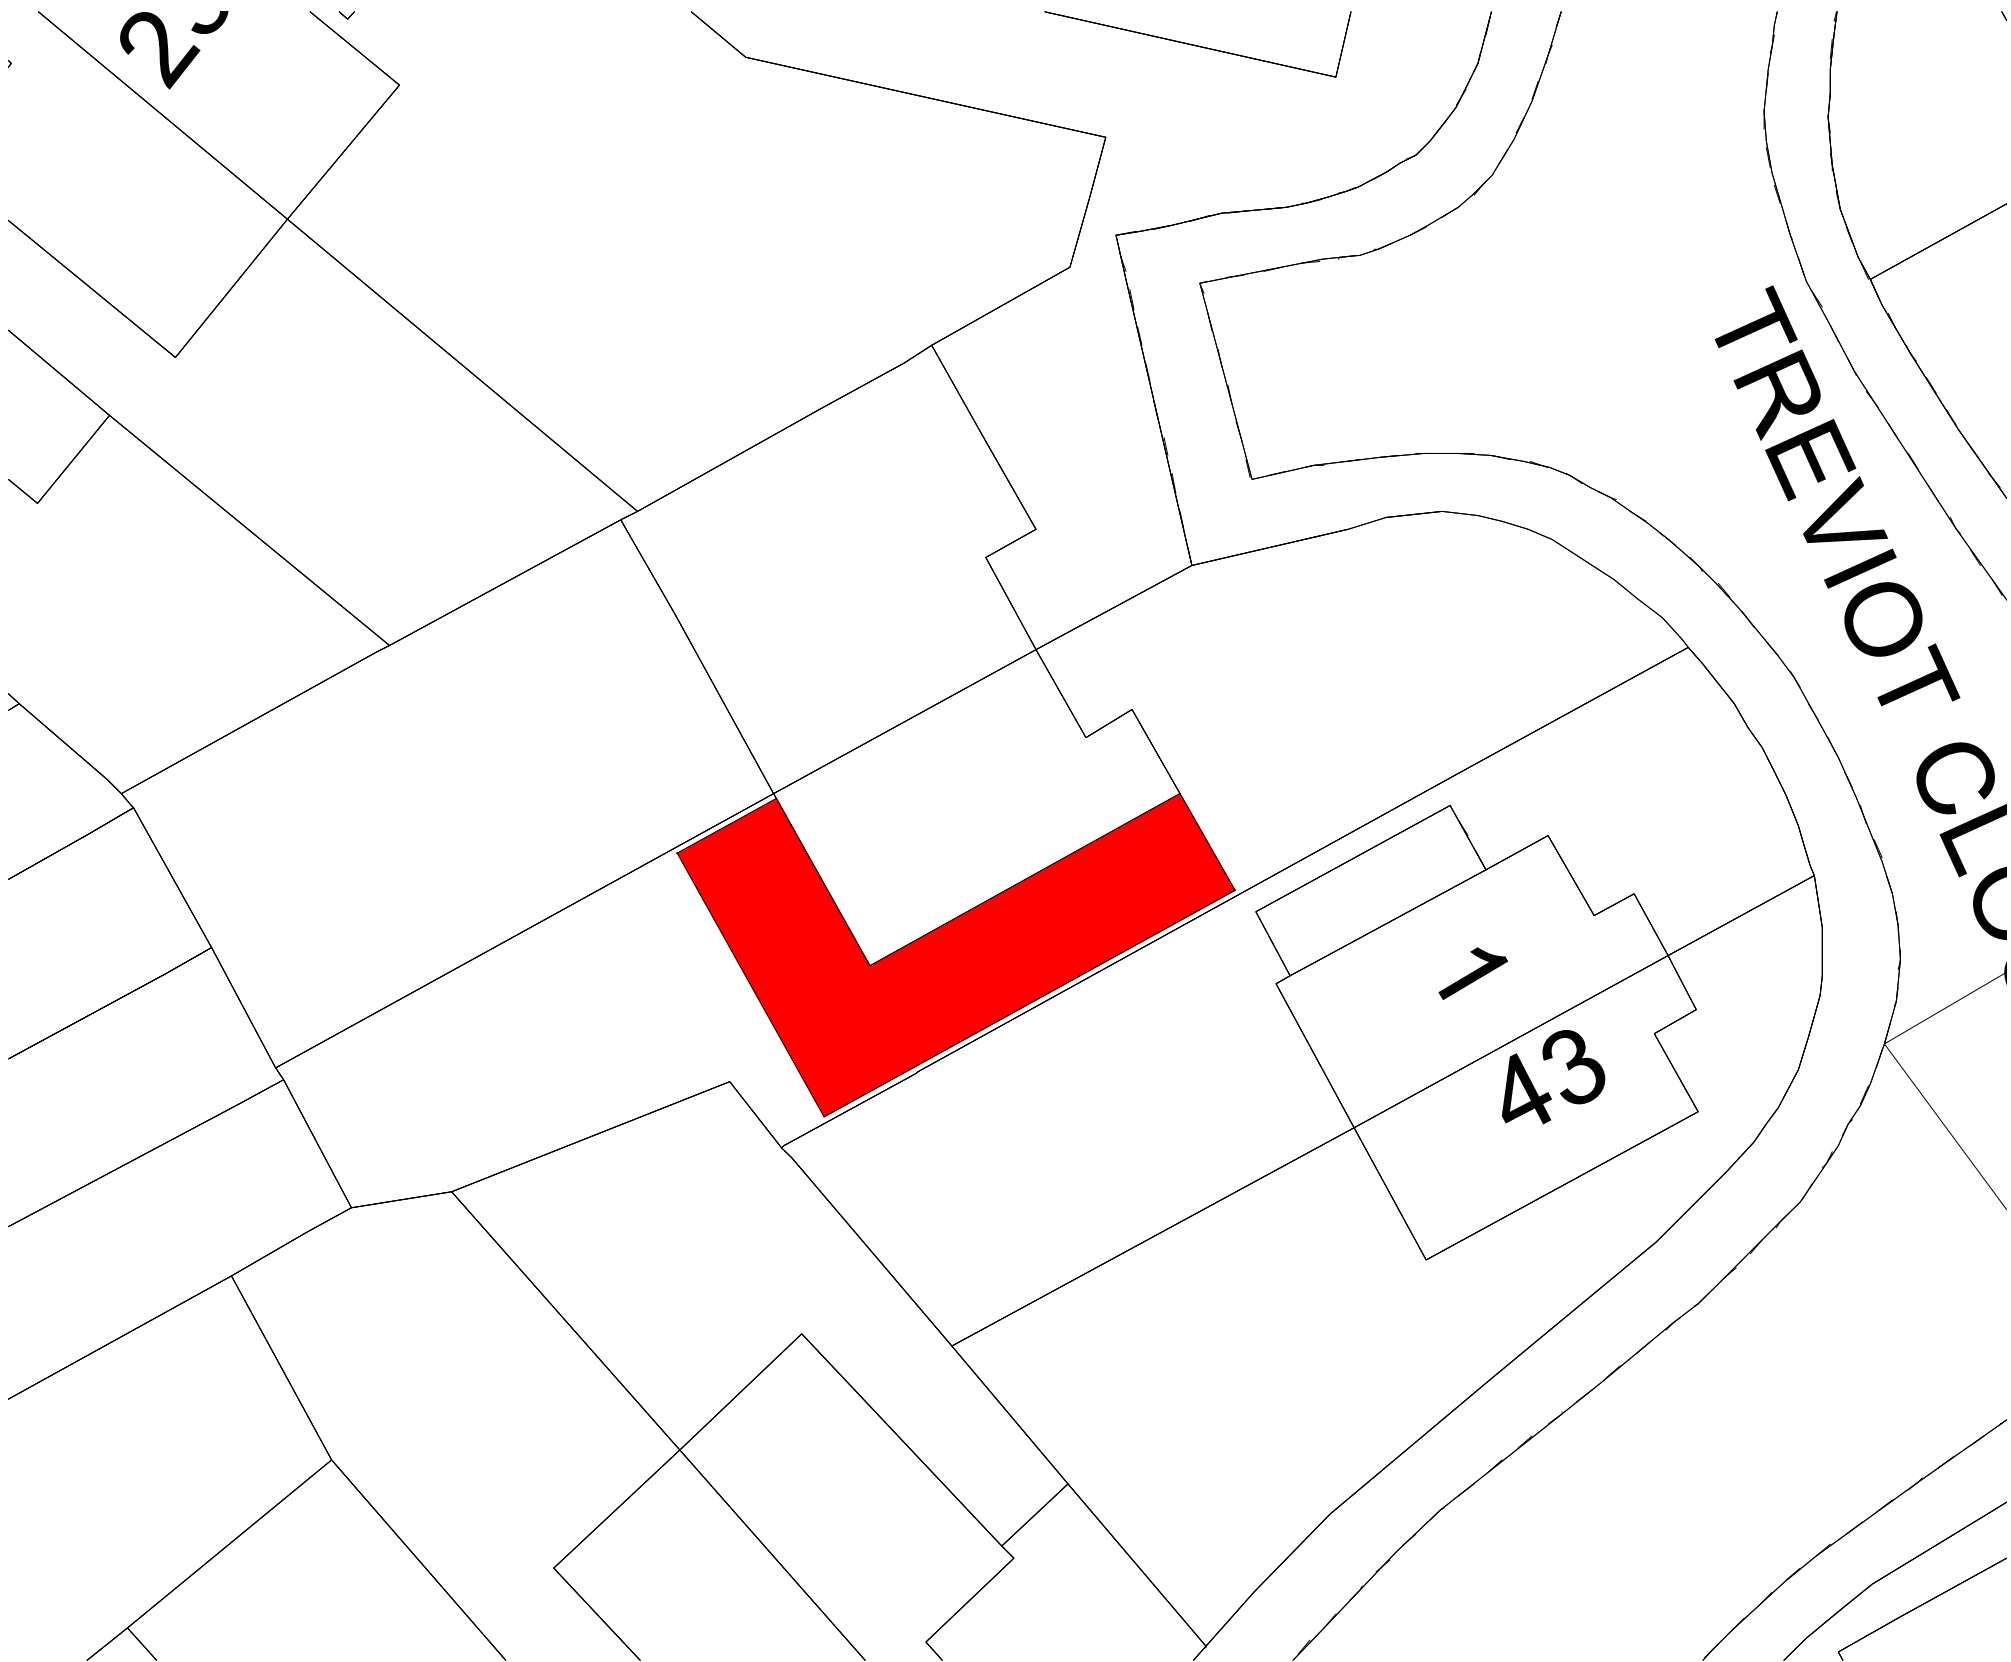

Proposed Block Plan 1:200



Location Plan 1:1250

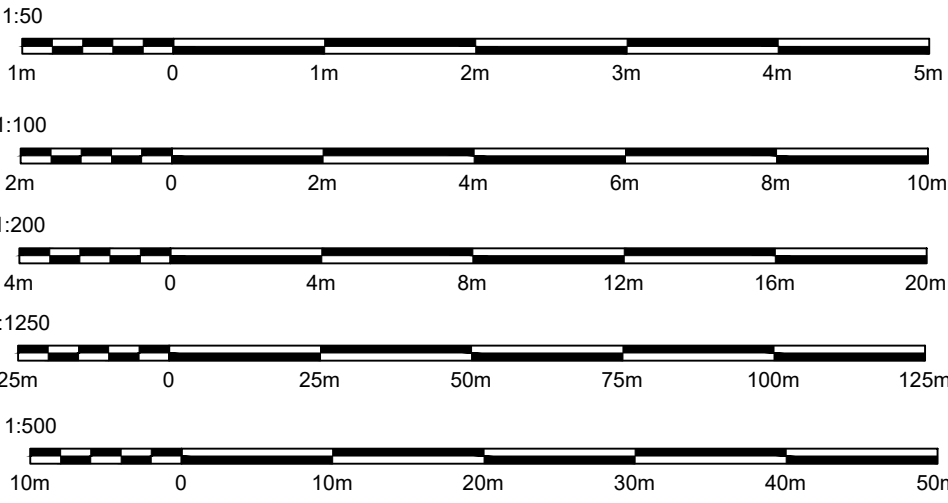

rev	Revision details			Date
This drawing is not authorised unless signed as checked & approved				
Address				
3 Treviot Close				
Kirkby				
Job Title				
Single Storey Extension to				
Side and Rear				
Drawing title				
Existing Plans and Elevations				
Chkd	Appvd	date	scale	drawn
		Mar 25	1:50@A1	rs
DRAWING No			200501/01	rev *