




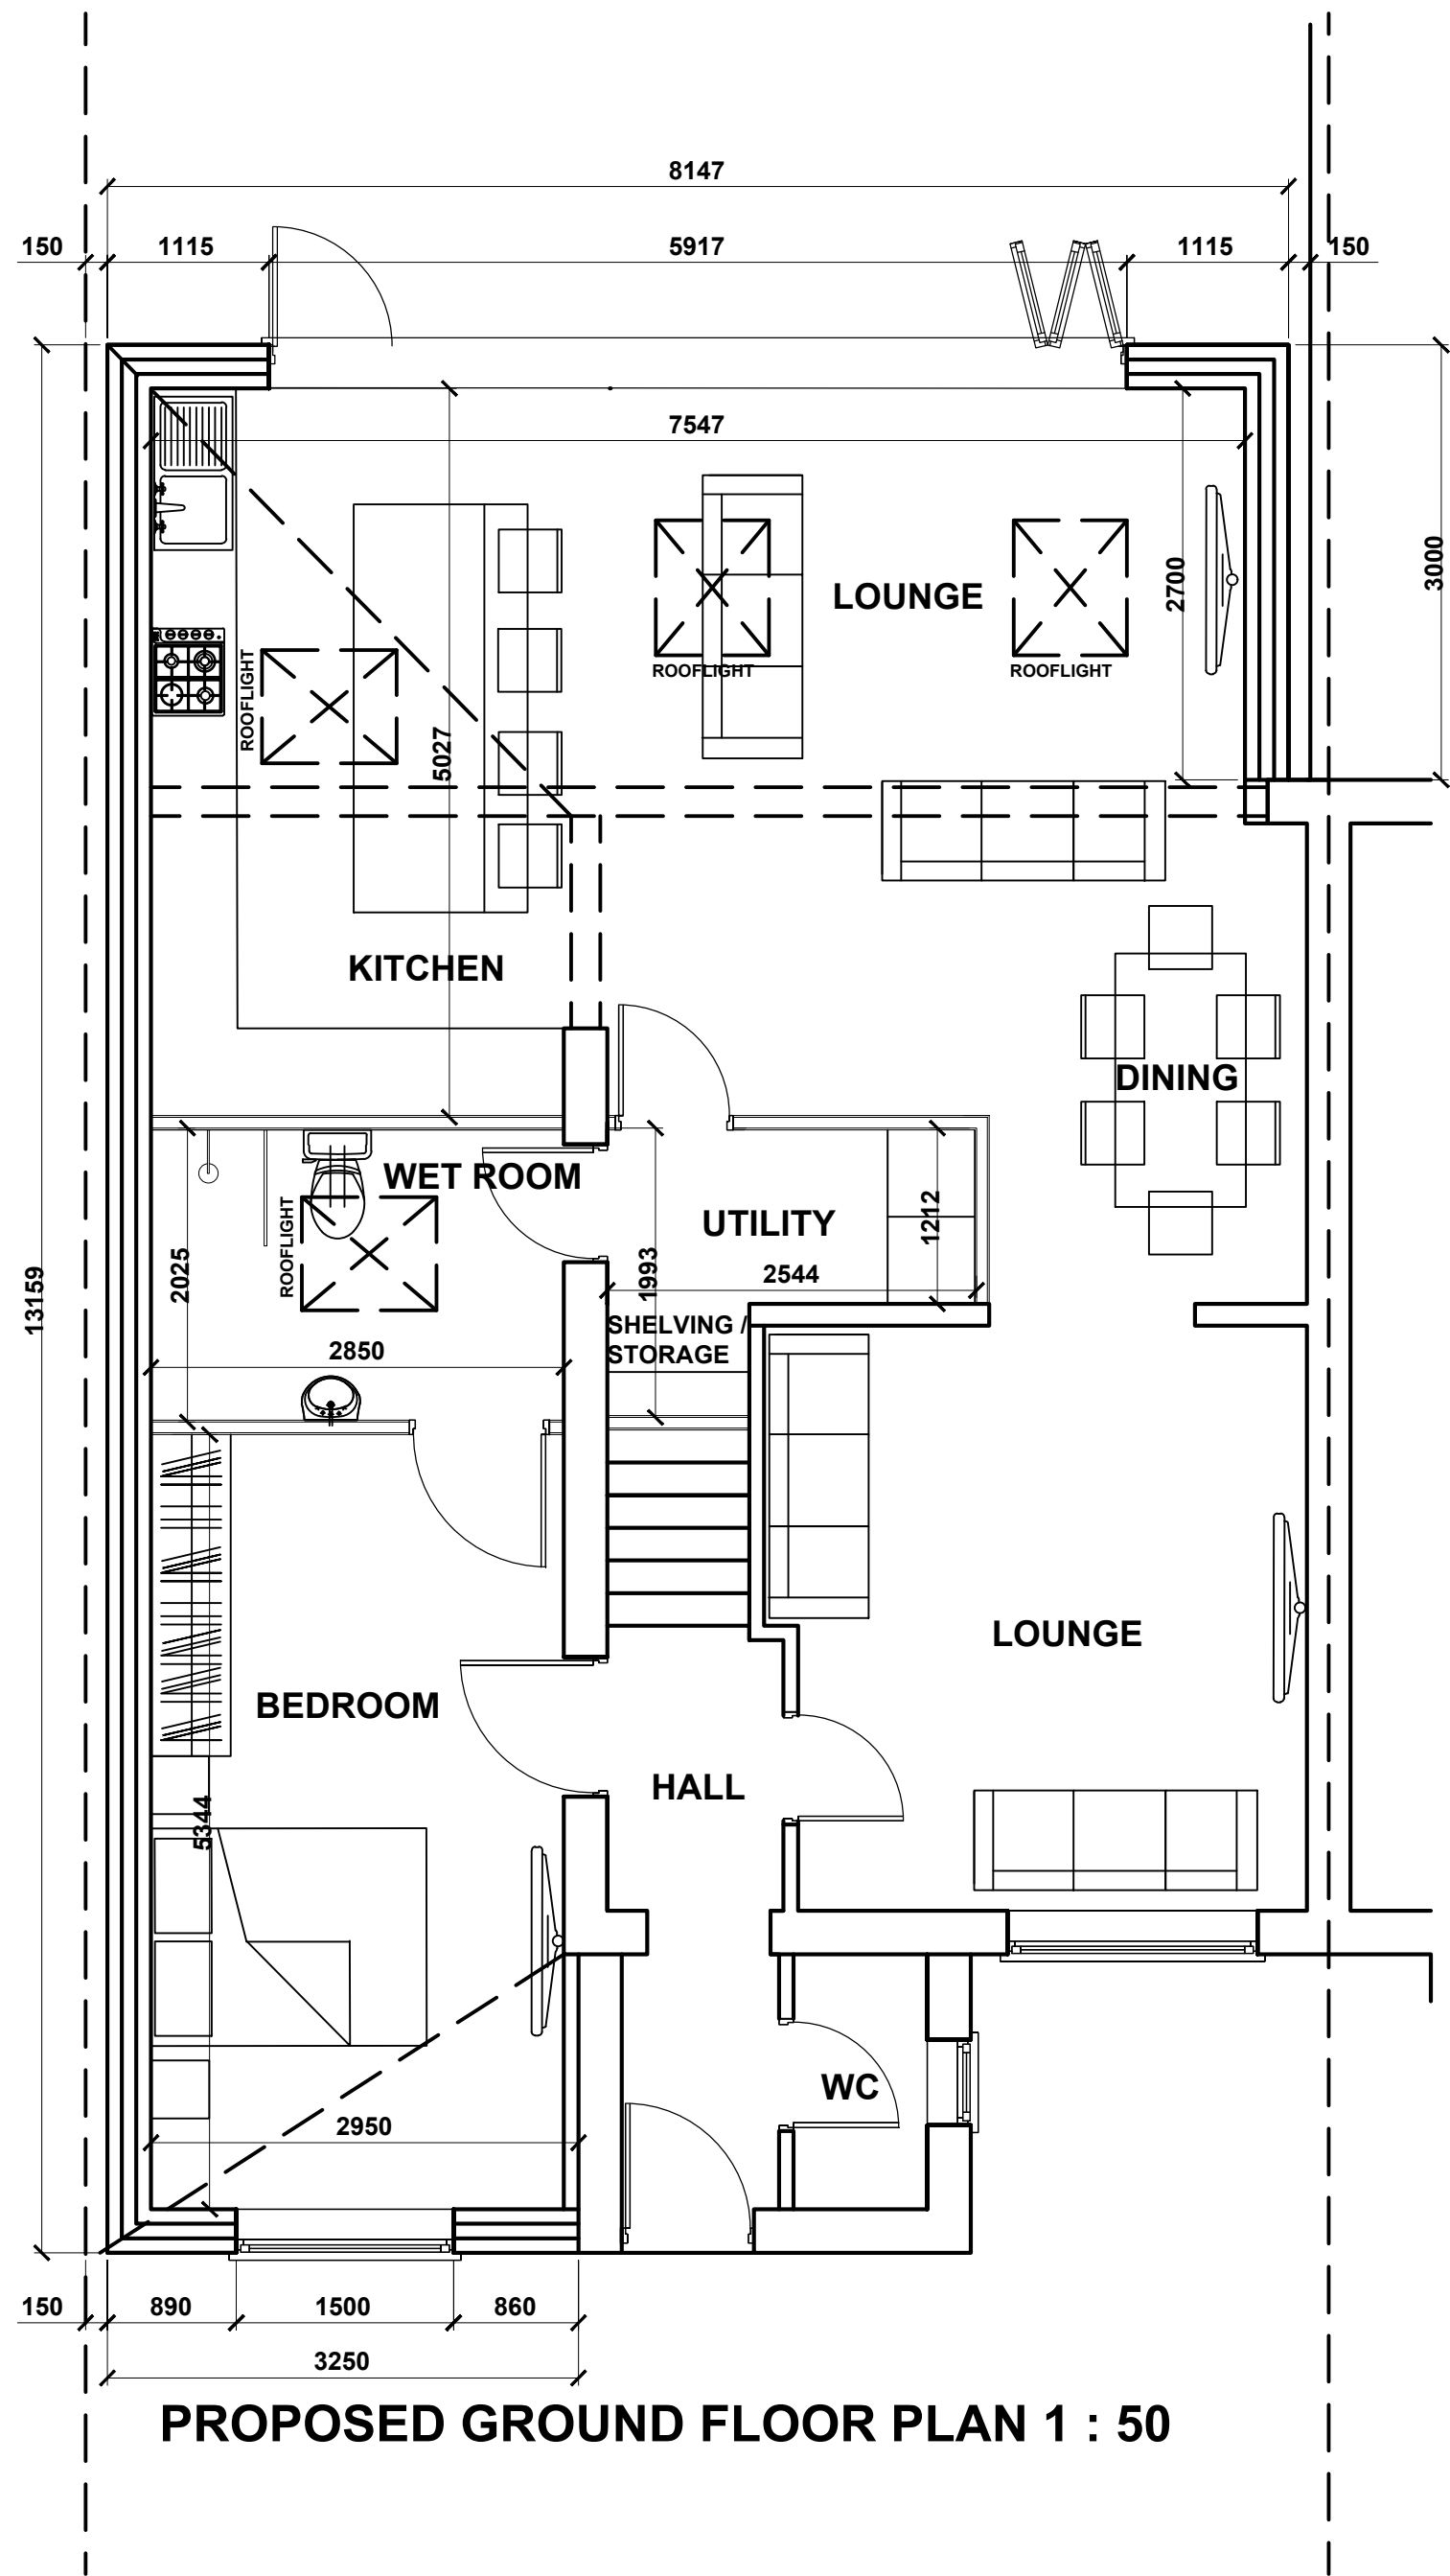


PROPOSED GROUND FLOOR PLAN 1 : 50

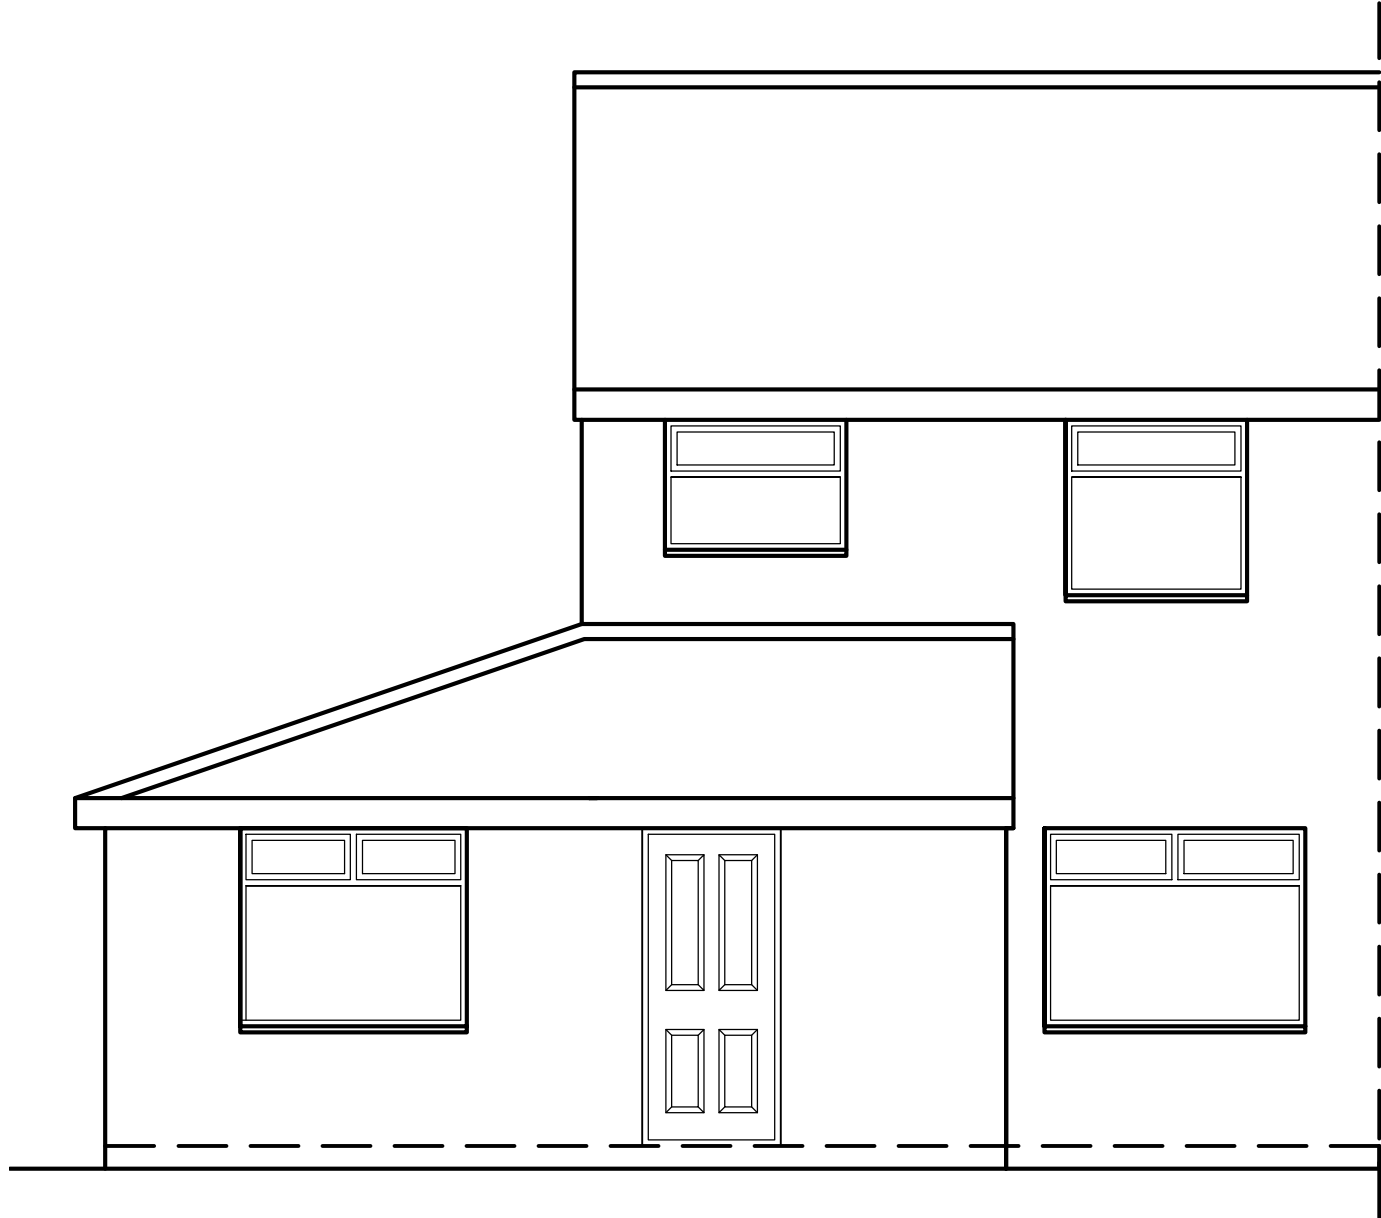


PROPOSED FRONT ELEVATION 1 : 50

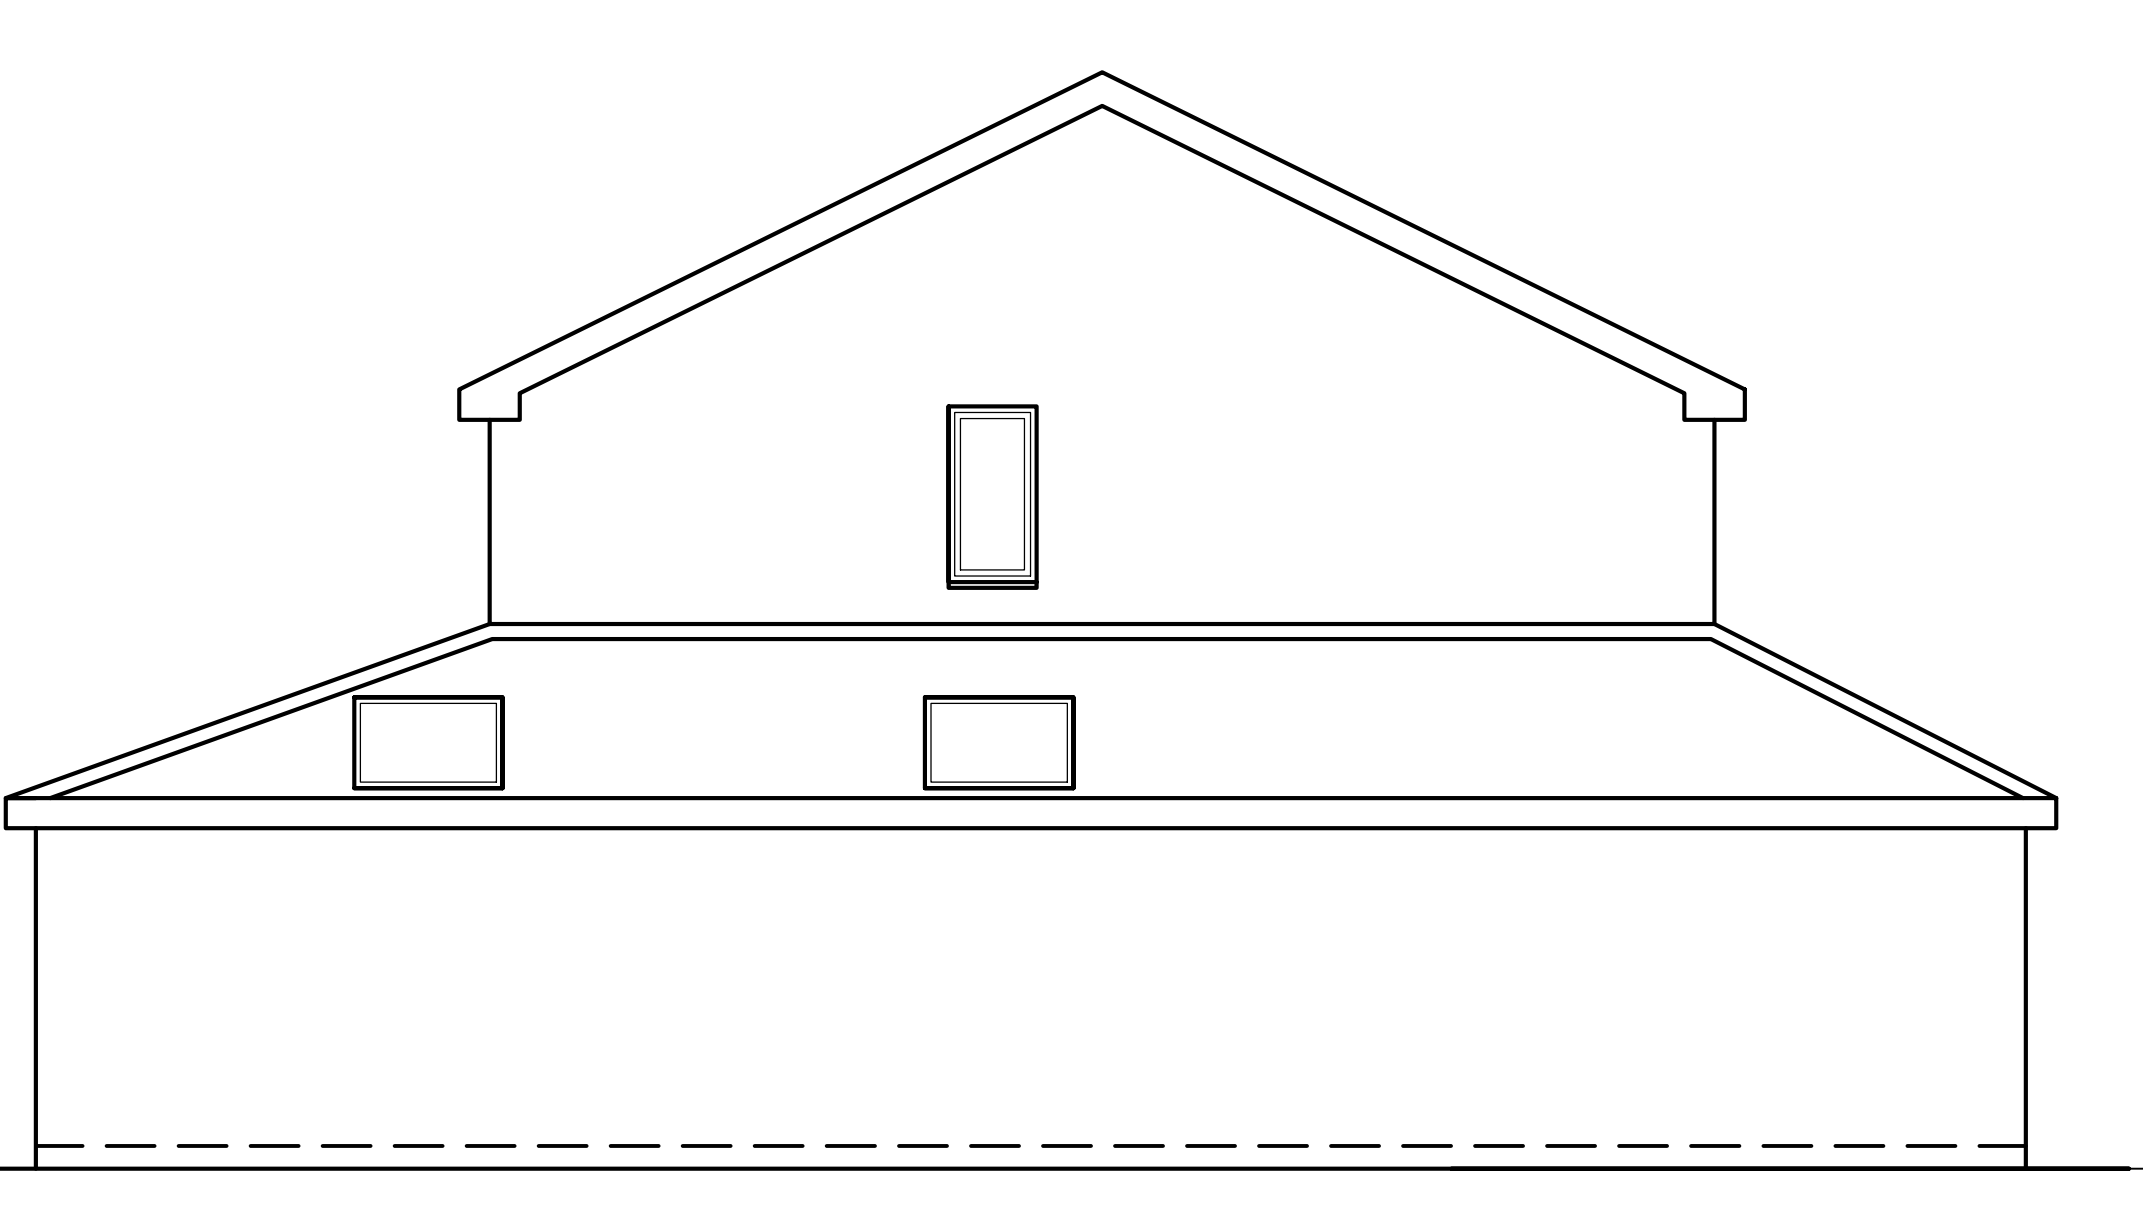


PROPOSED SIDE ELEVATION 1 : 50

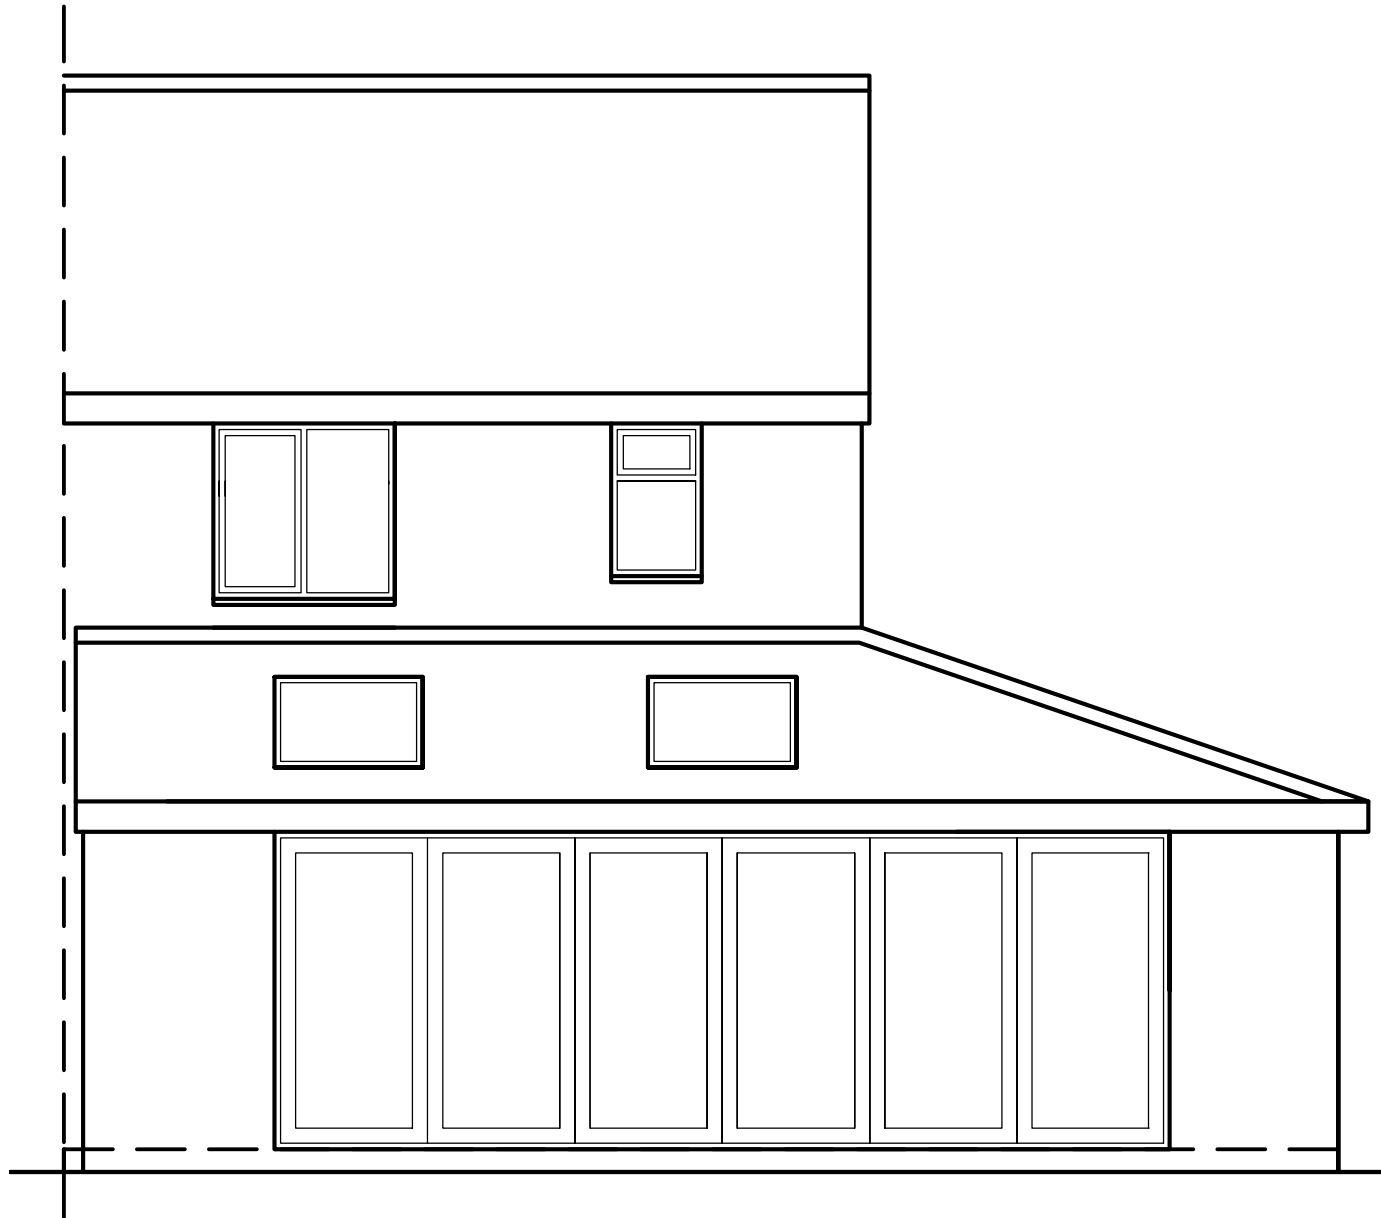

PROPOSED REAR ELEVATION 1 : 50

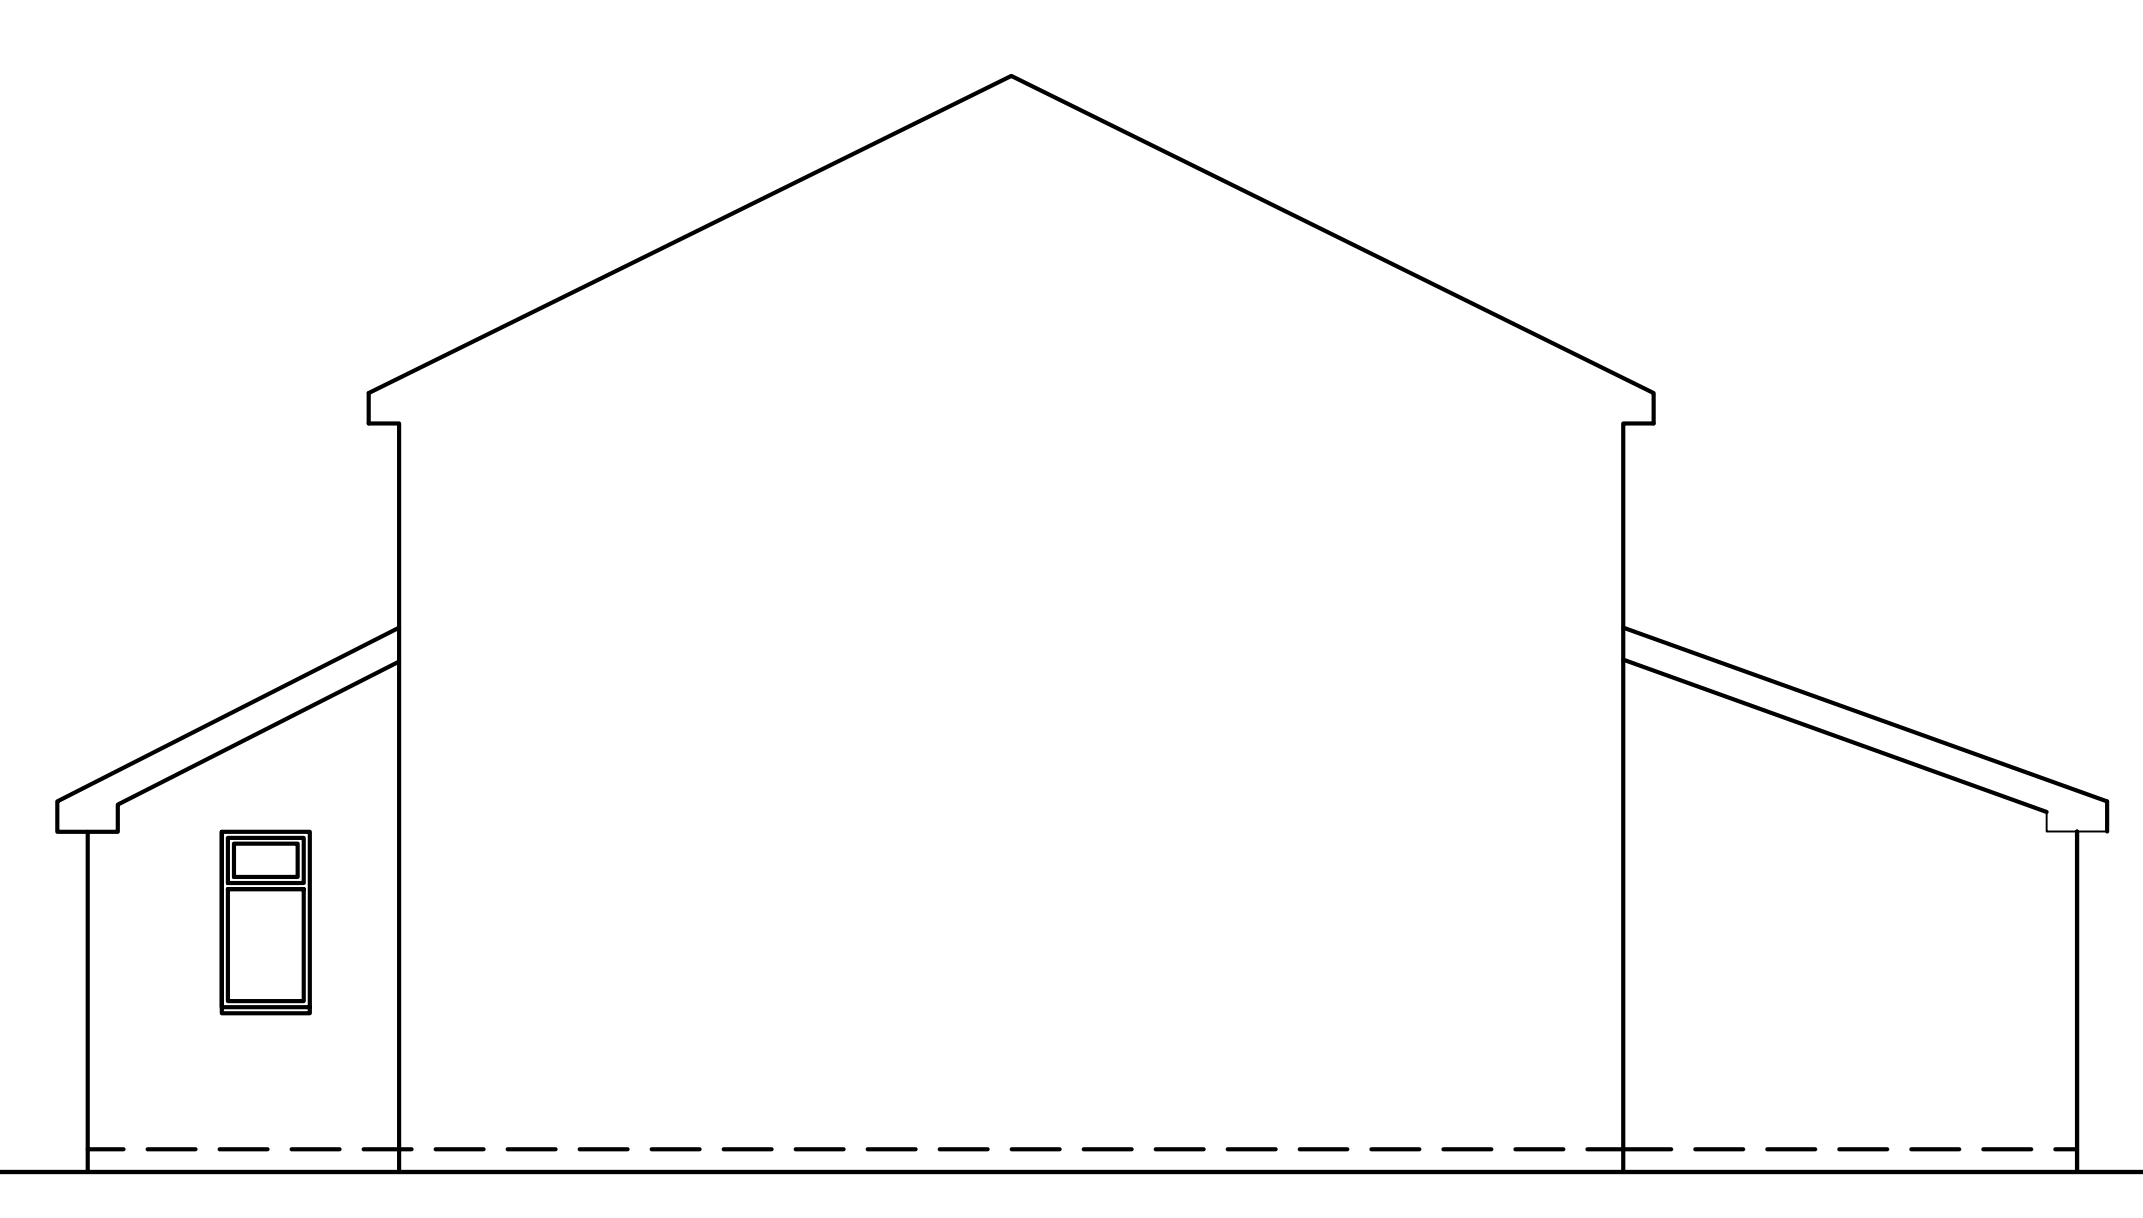

PROPOSED SIDE ELEVATION 1 : 50

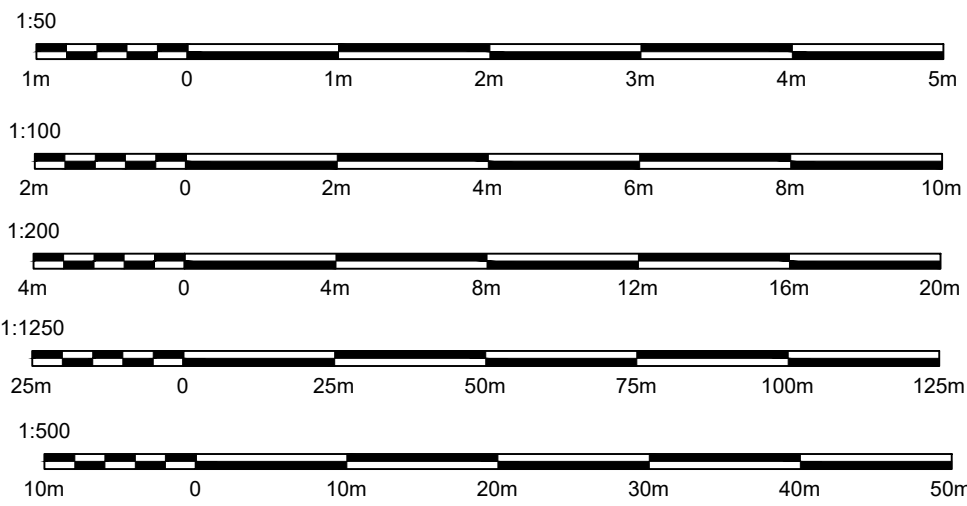

rev	Revision details			Date
This drawing is not authorised unless signed as checked & approved				
Address				
3 Treviot Close Kirkby				
Job Title				
Single Storey Extension to Side and Rear				
Drawing title				
Proposed Plans and Elevations				
Chkd	Appvd	date	scale	drawn
		Mar 25	1:50@A1	rs
DRAWING No			200501/03	rev ★