



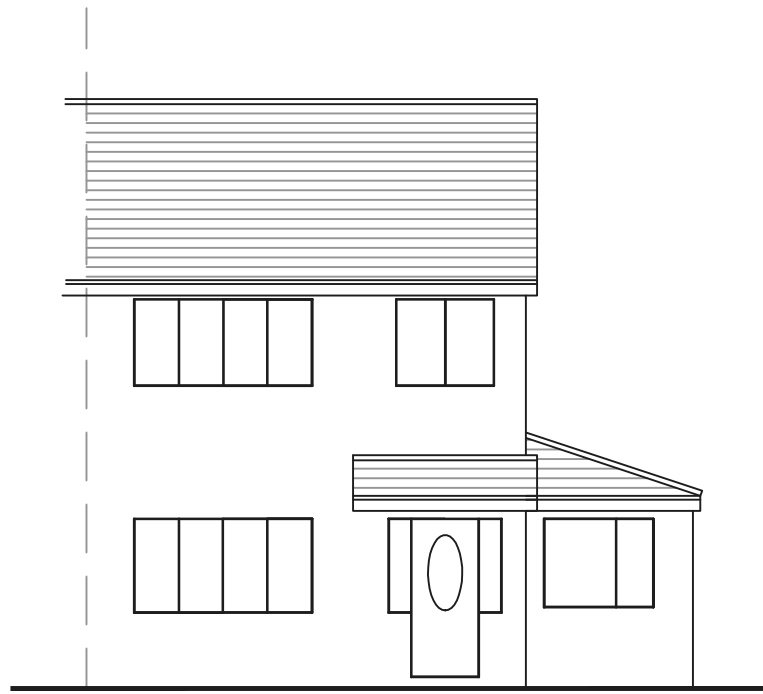


Existing Front Elevation

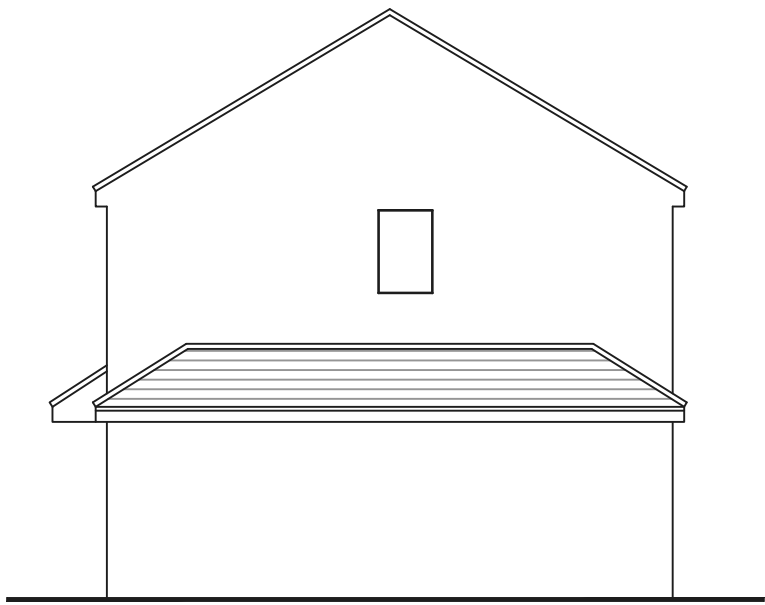


Existing Side Elevation




Existing Rear Elevation

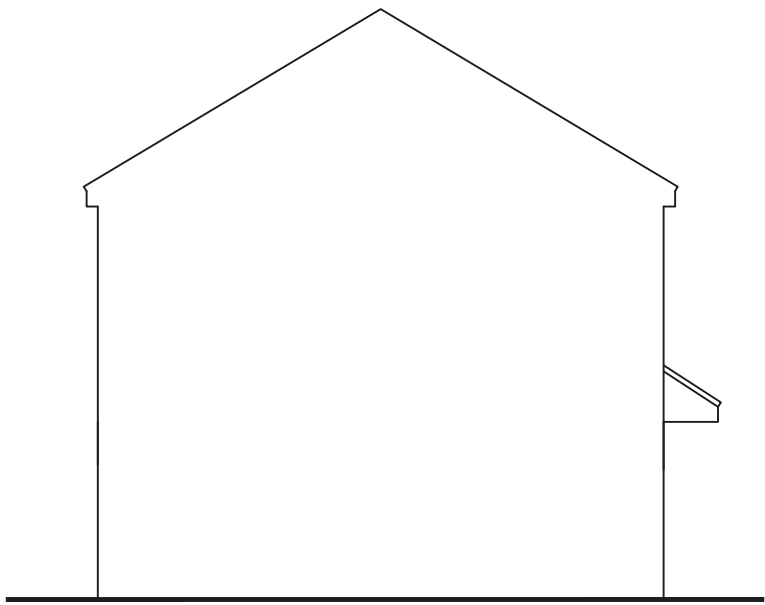

Existing Other Side Elevation

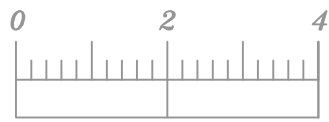

Scale Bar (m)

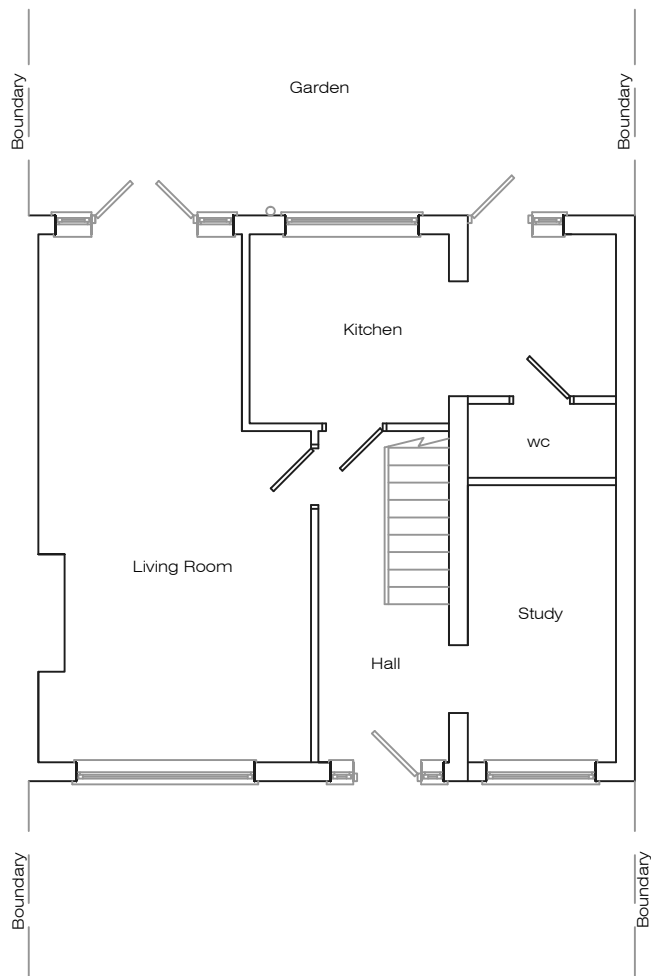

Existing Ground Floor Plan

Address 64 Rutland Ave, L26				
Job Title Single storey extension to rear				
Drawing title Existing Plans				
Chkd	Appvd	date March '25	scale 1:100 @ A2	Dwg No. 001