



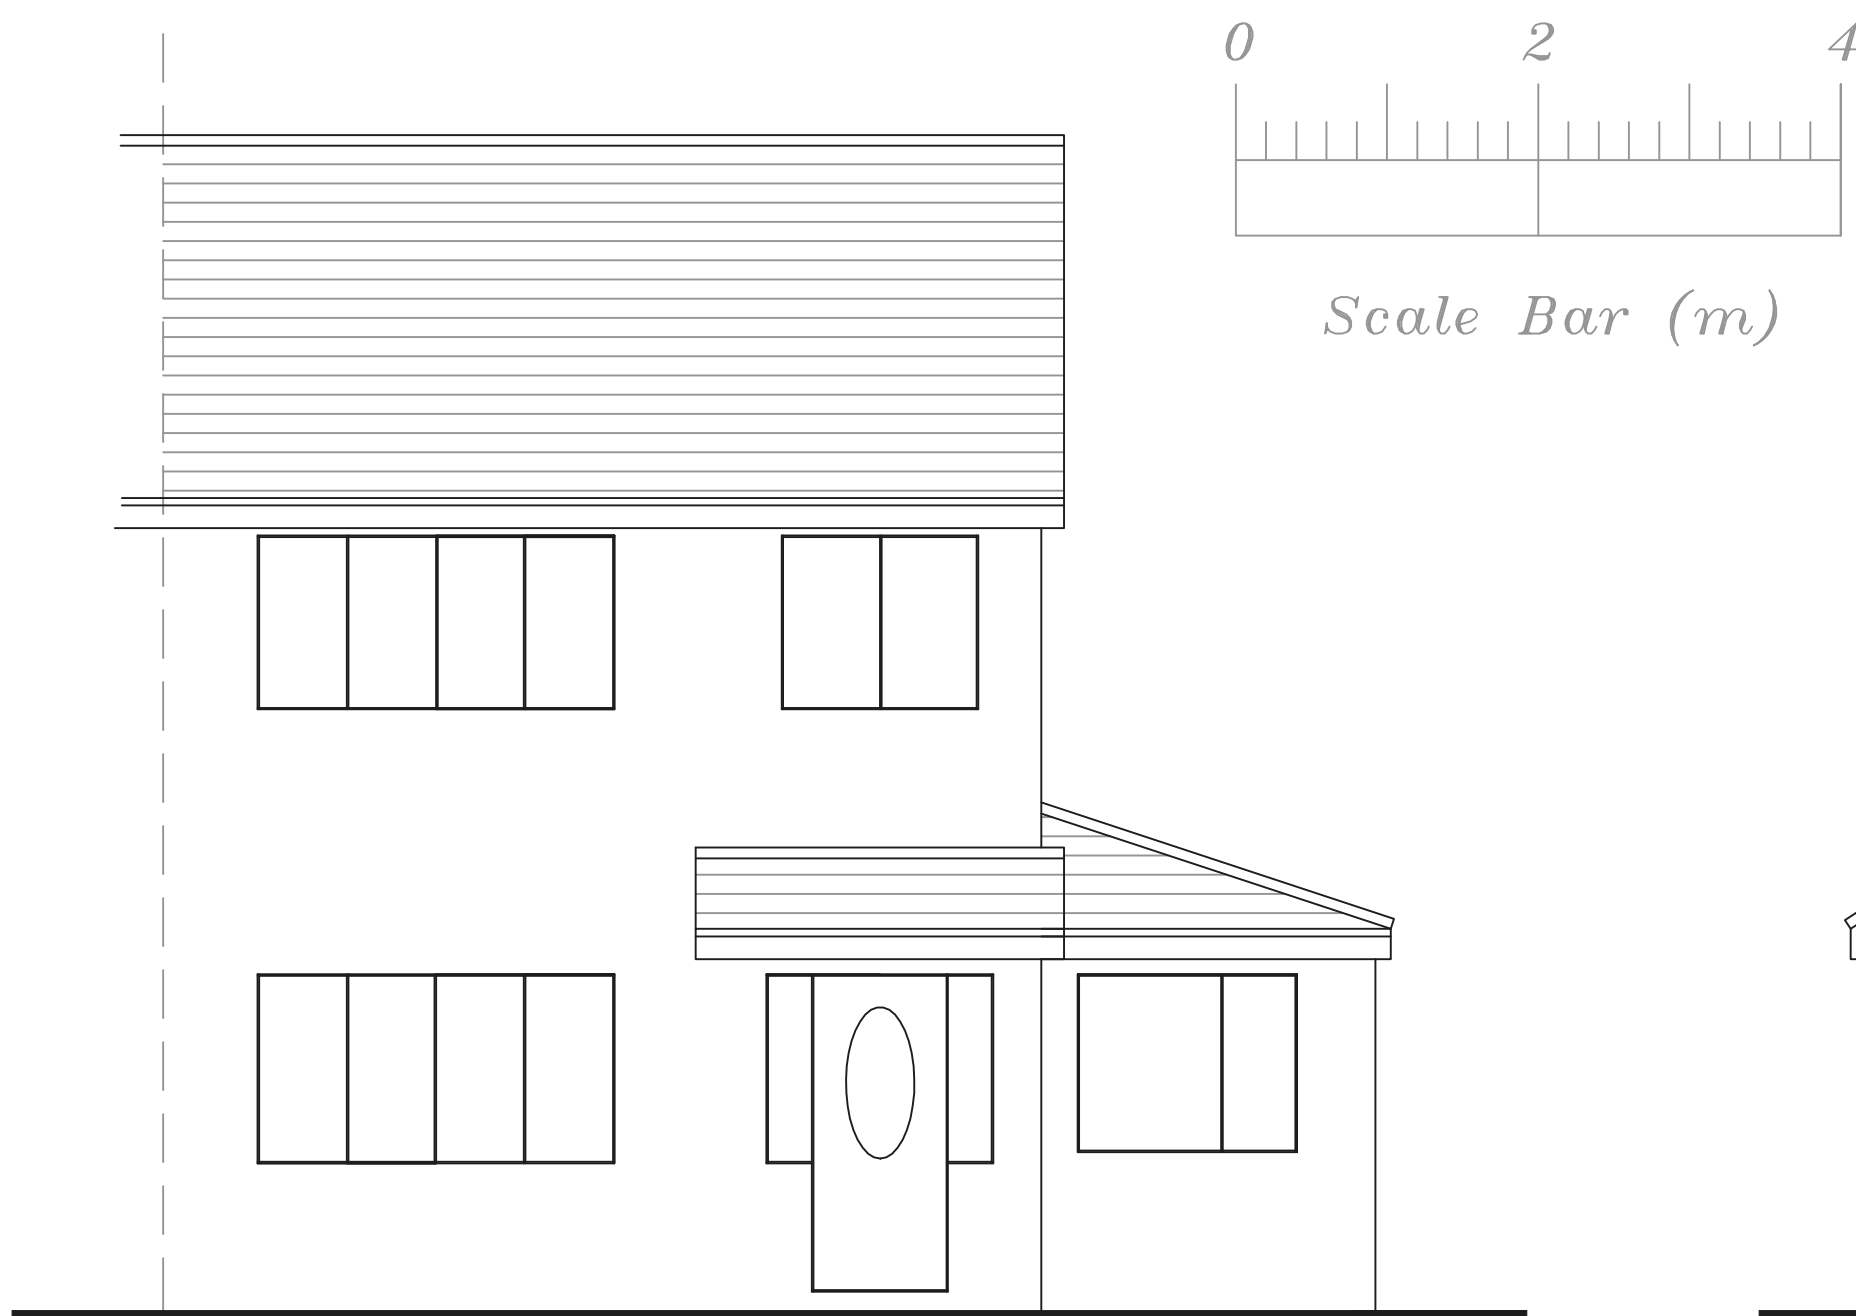

Proposed Front Elevation

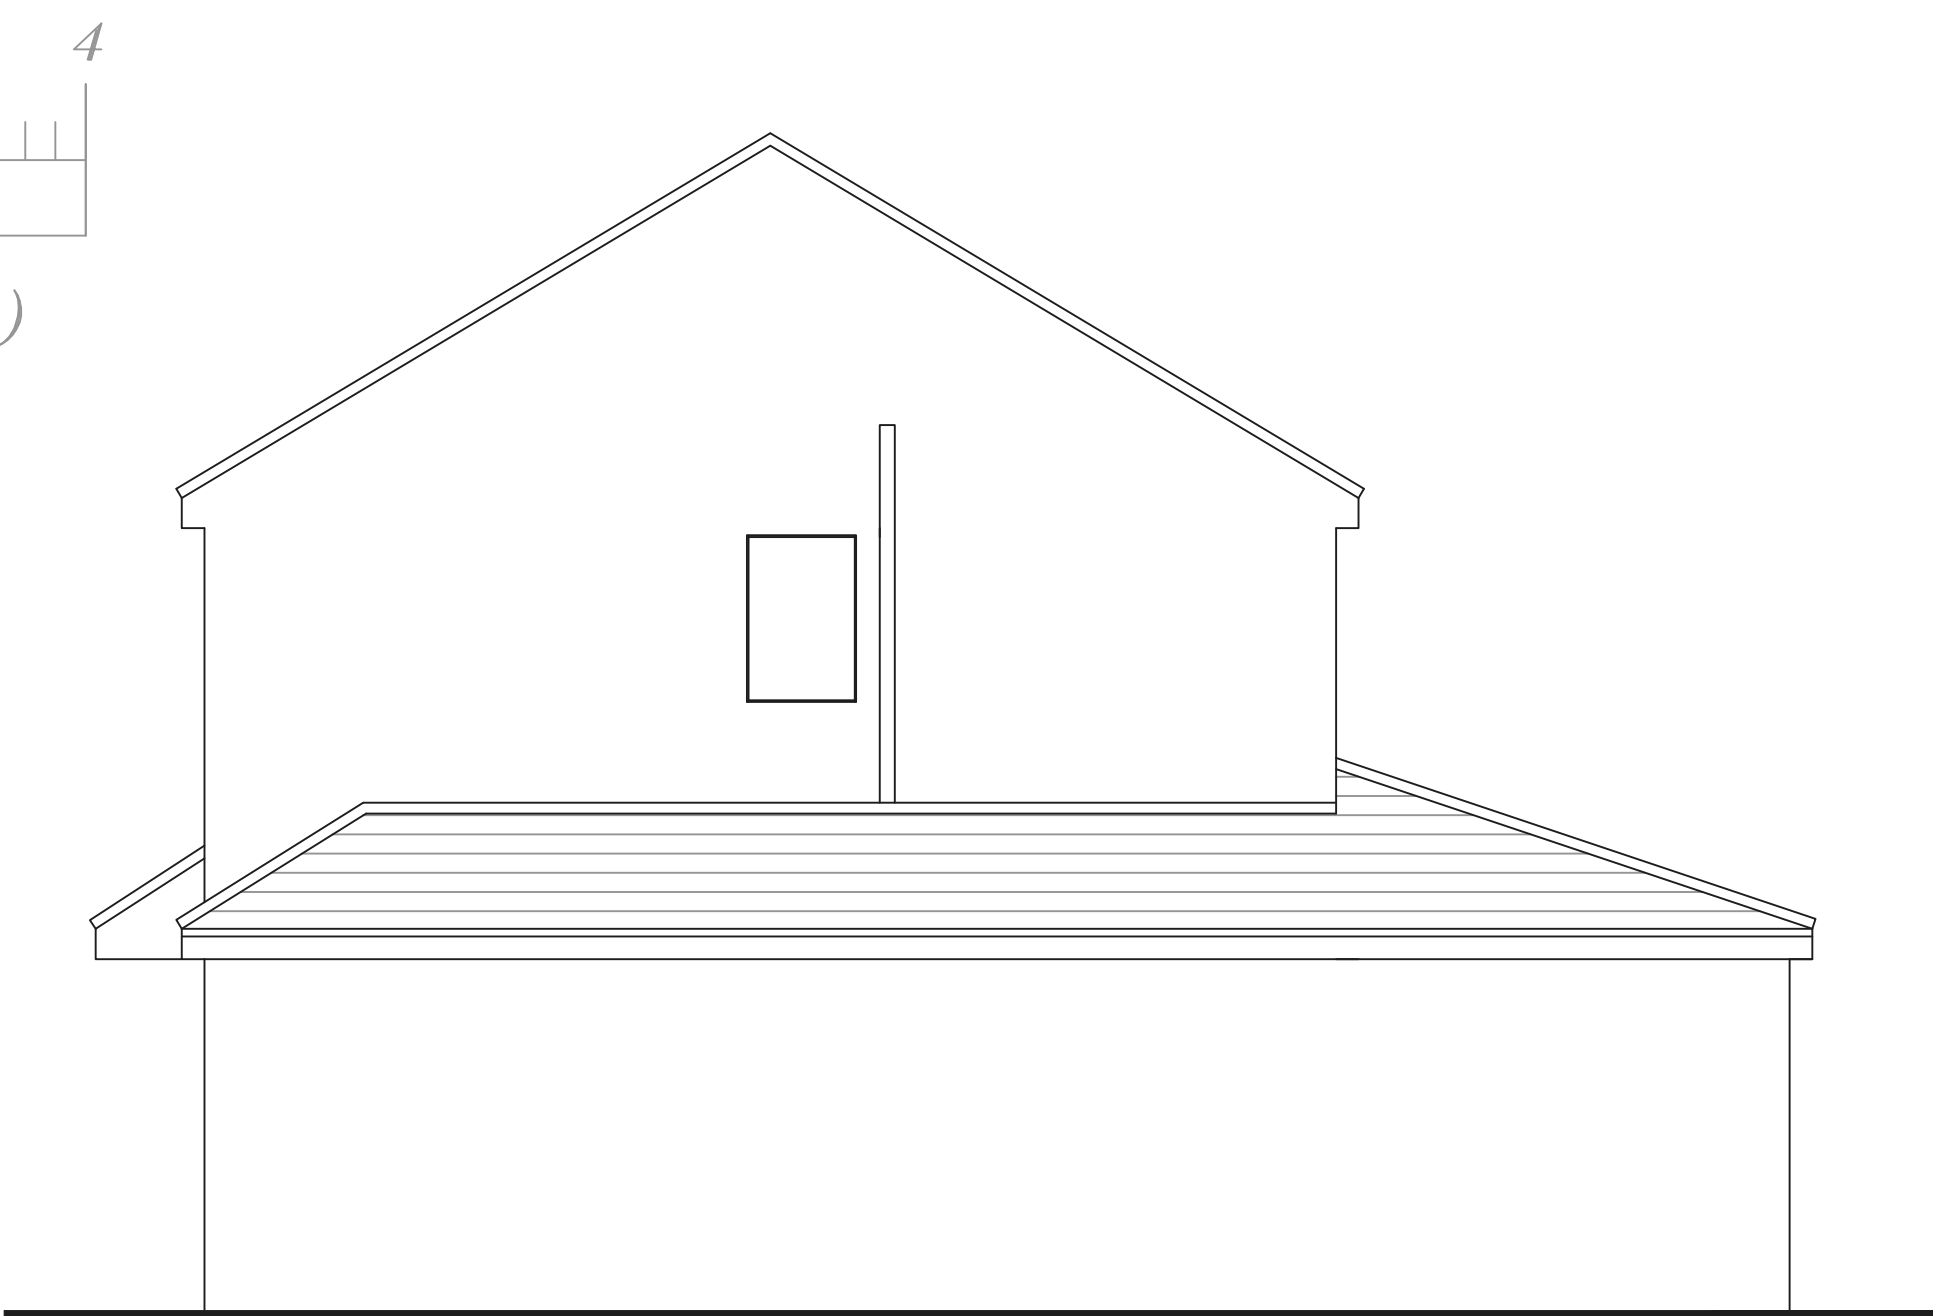


Proposed Side Elevation




Proposed Rear Elevation


Standard Details 1:20

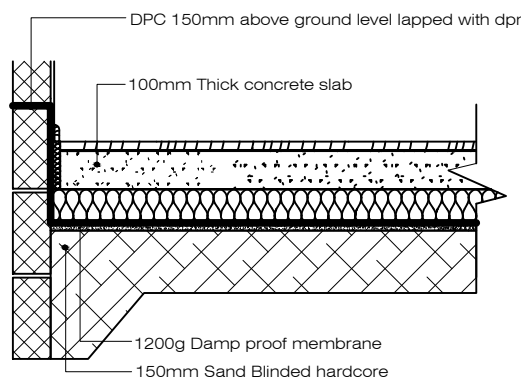


Solid Ground Floor

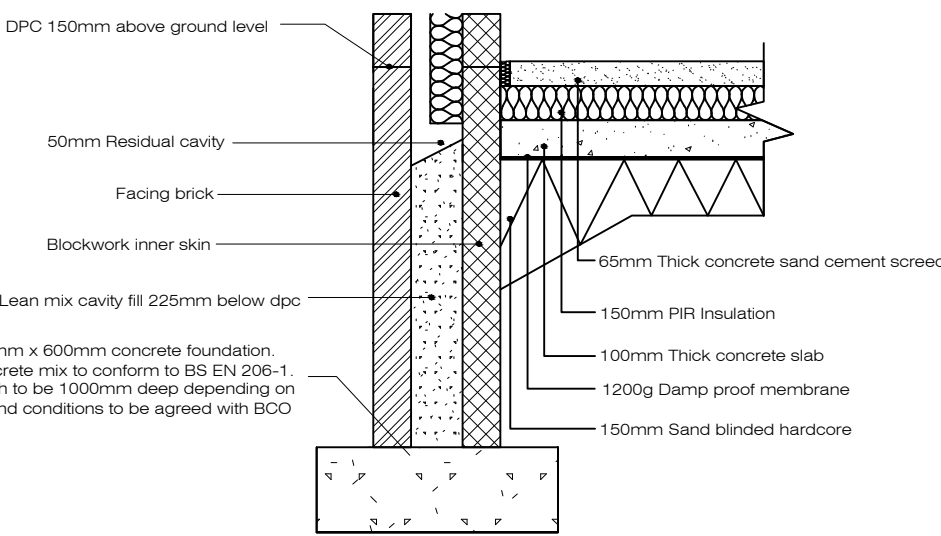


Strip Foundation

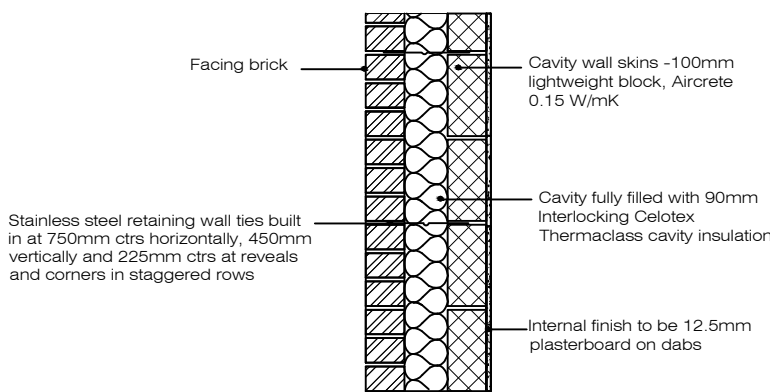

Full Fill Cavity Wall

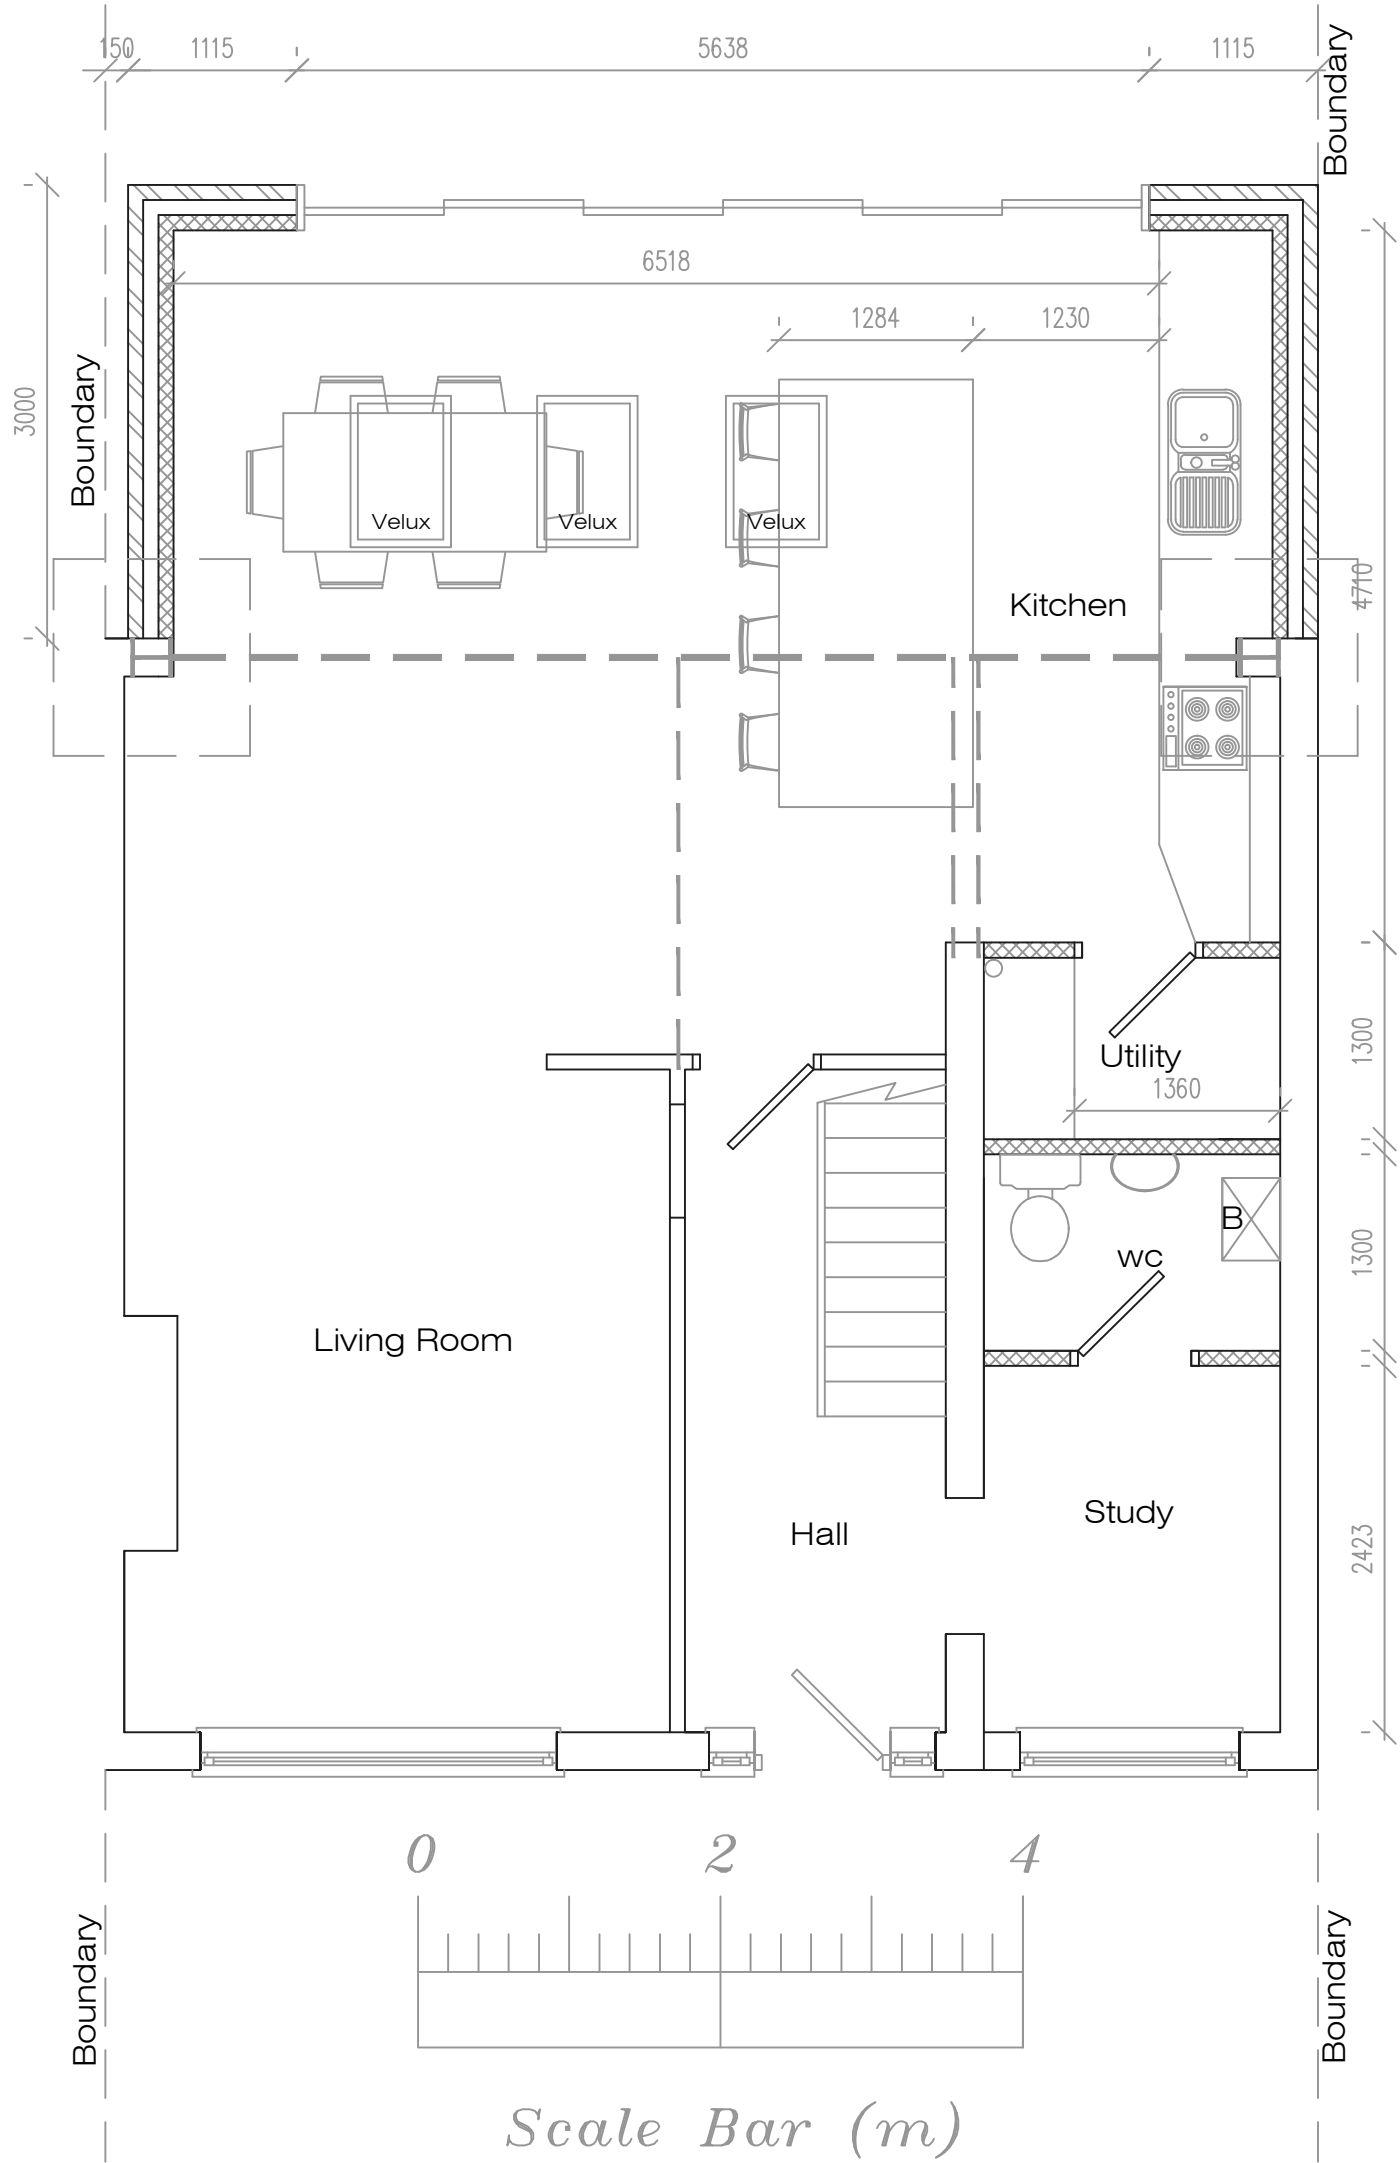

Proposed Ground Floor Plan

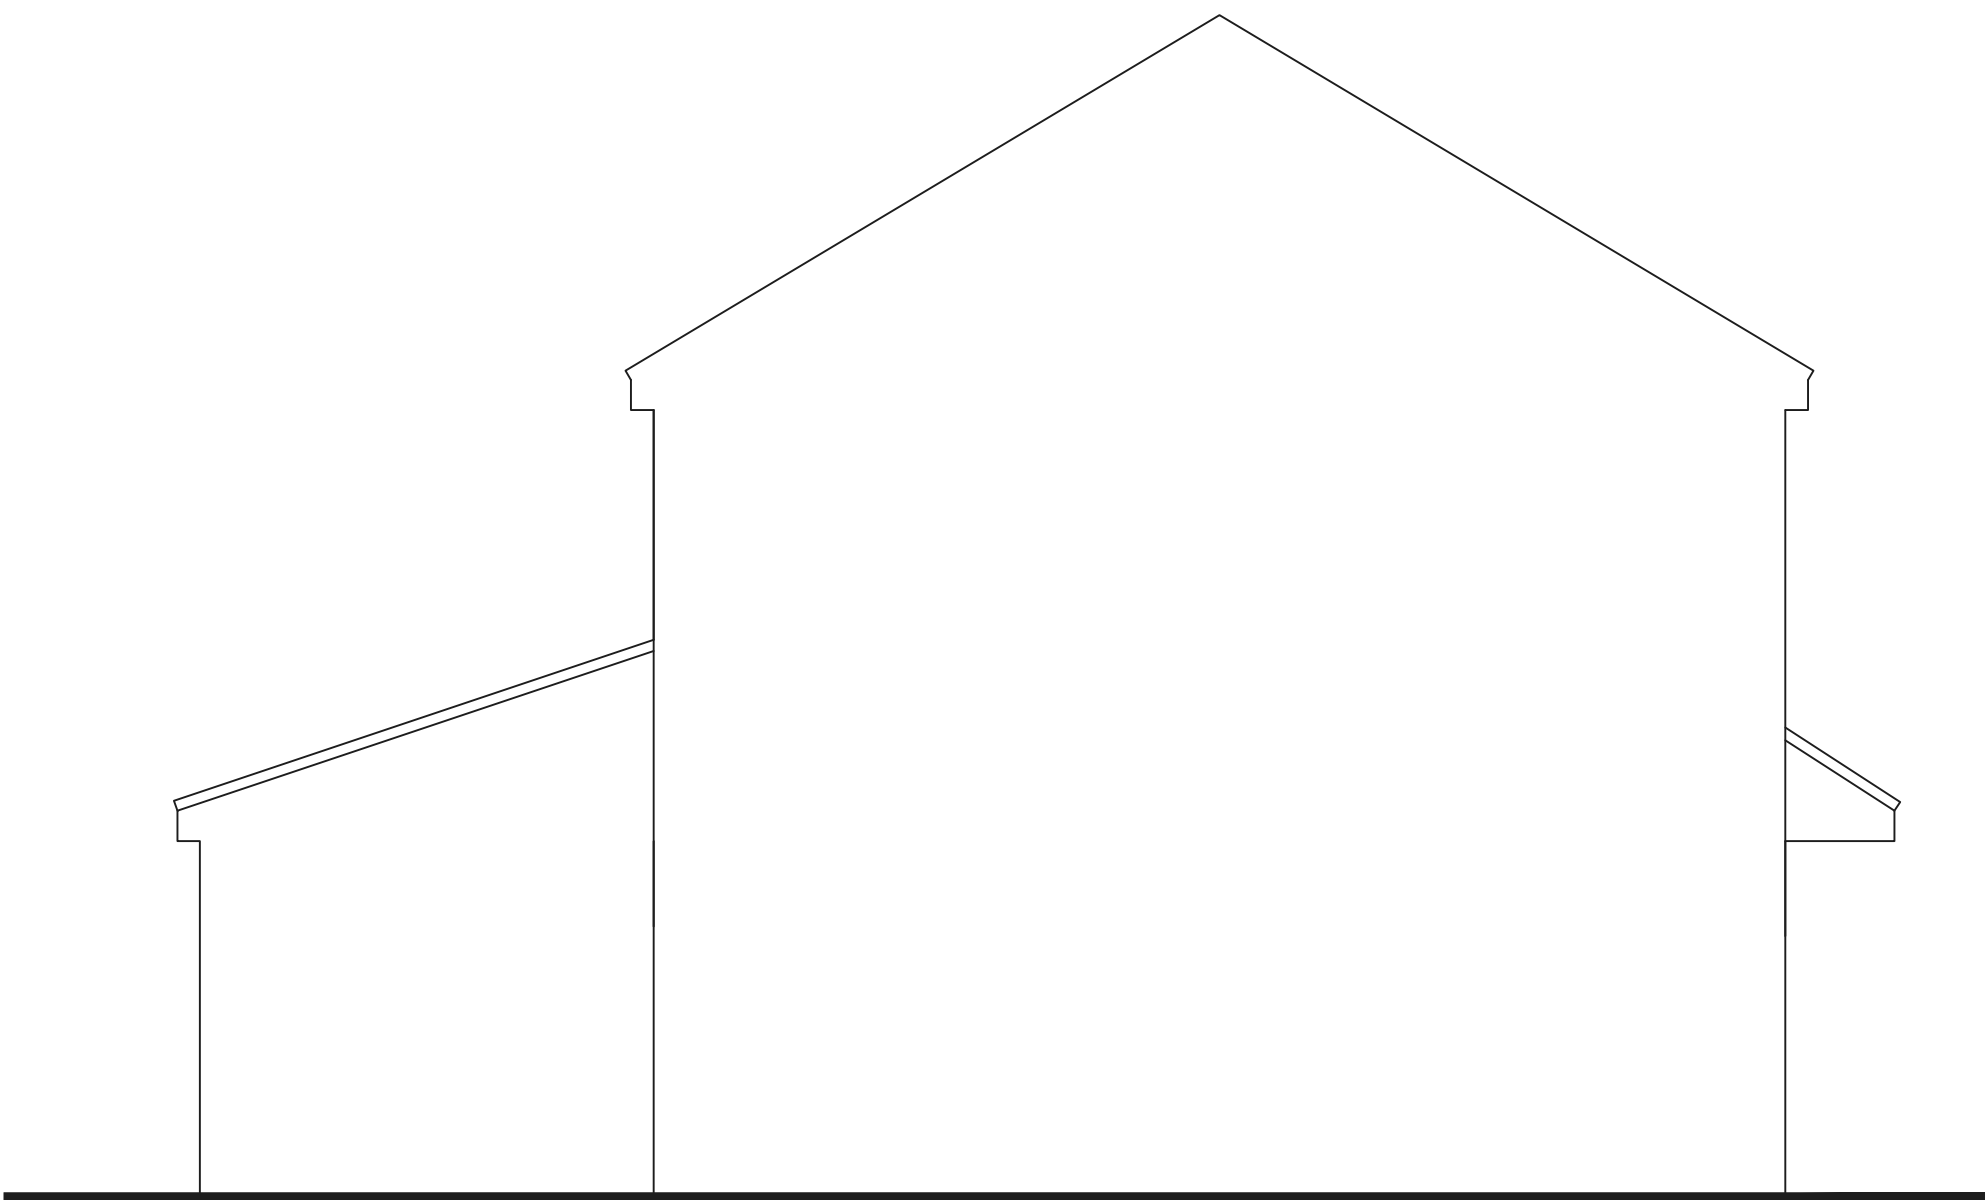

Proposed Other Side Elevation

Address		64 Rutland Ave, L26	
Job Title		Single storey extension to rear	
Drawing title		Proposed Plans	
Chkd	Appvd	date	scale
		April '25	1:50/1:20 ● A1
Dwg No.		002	