




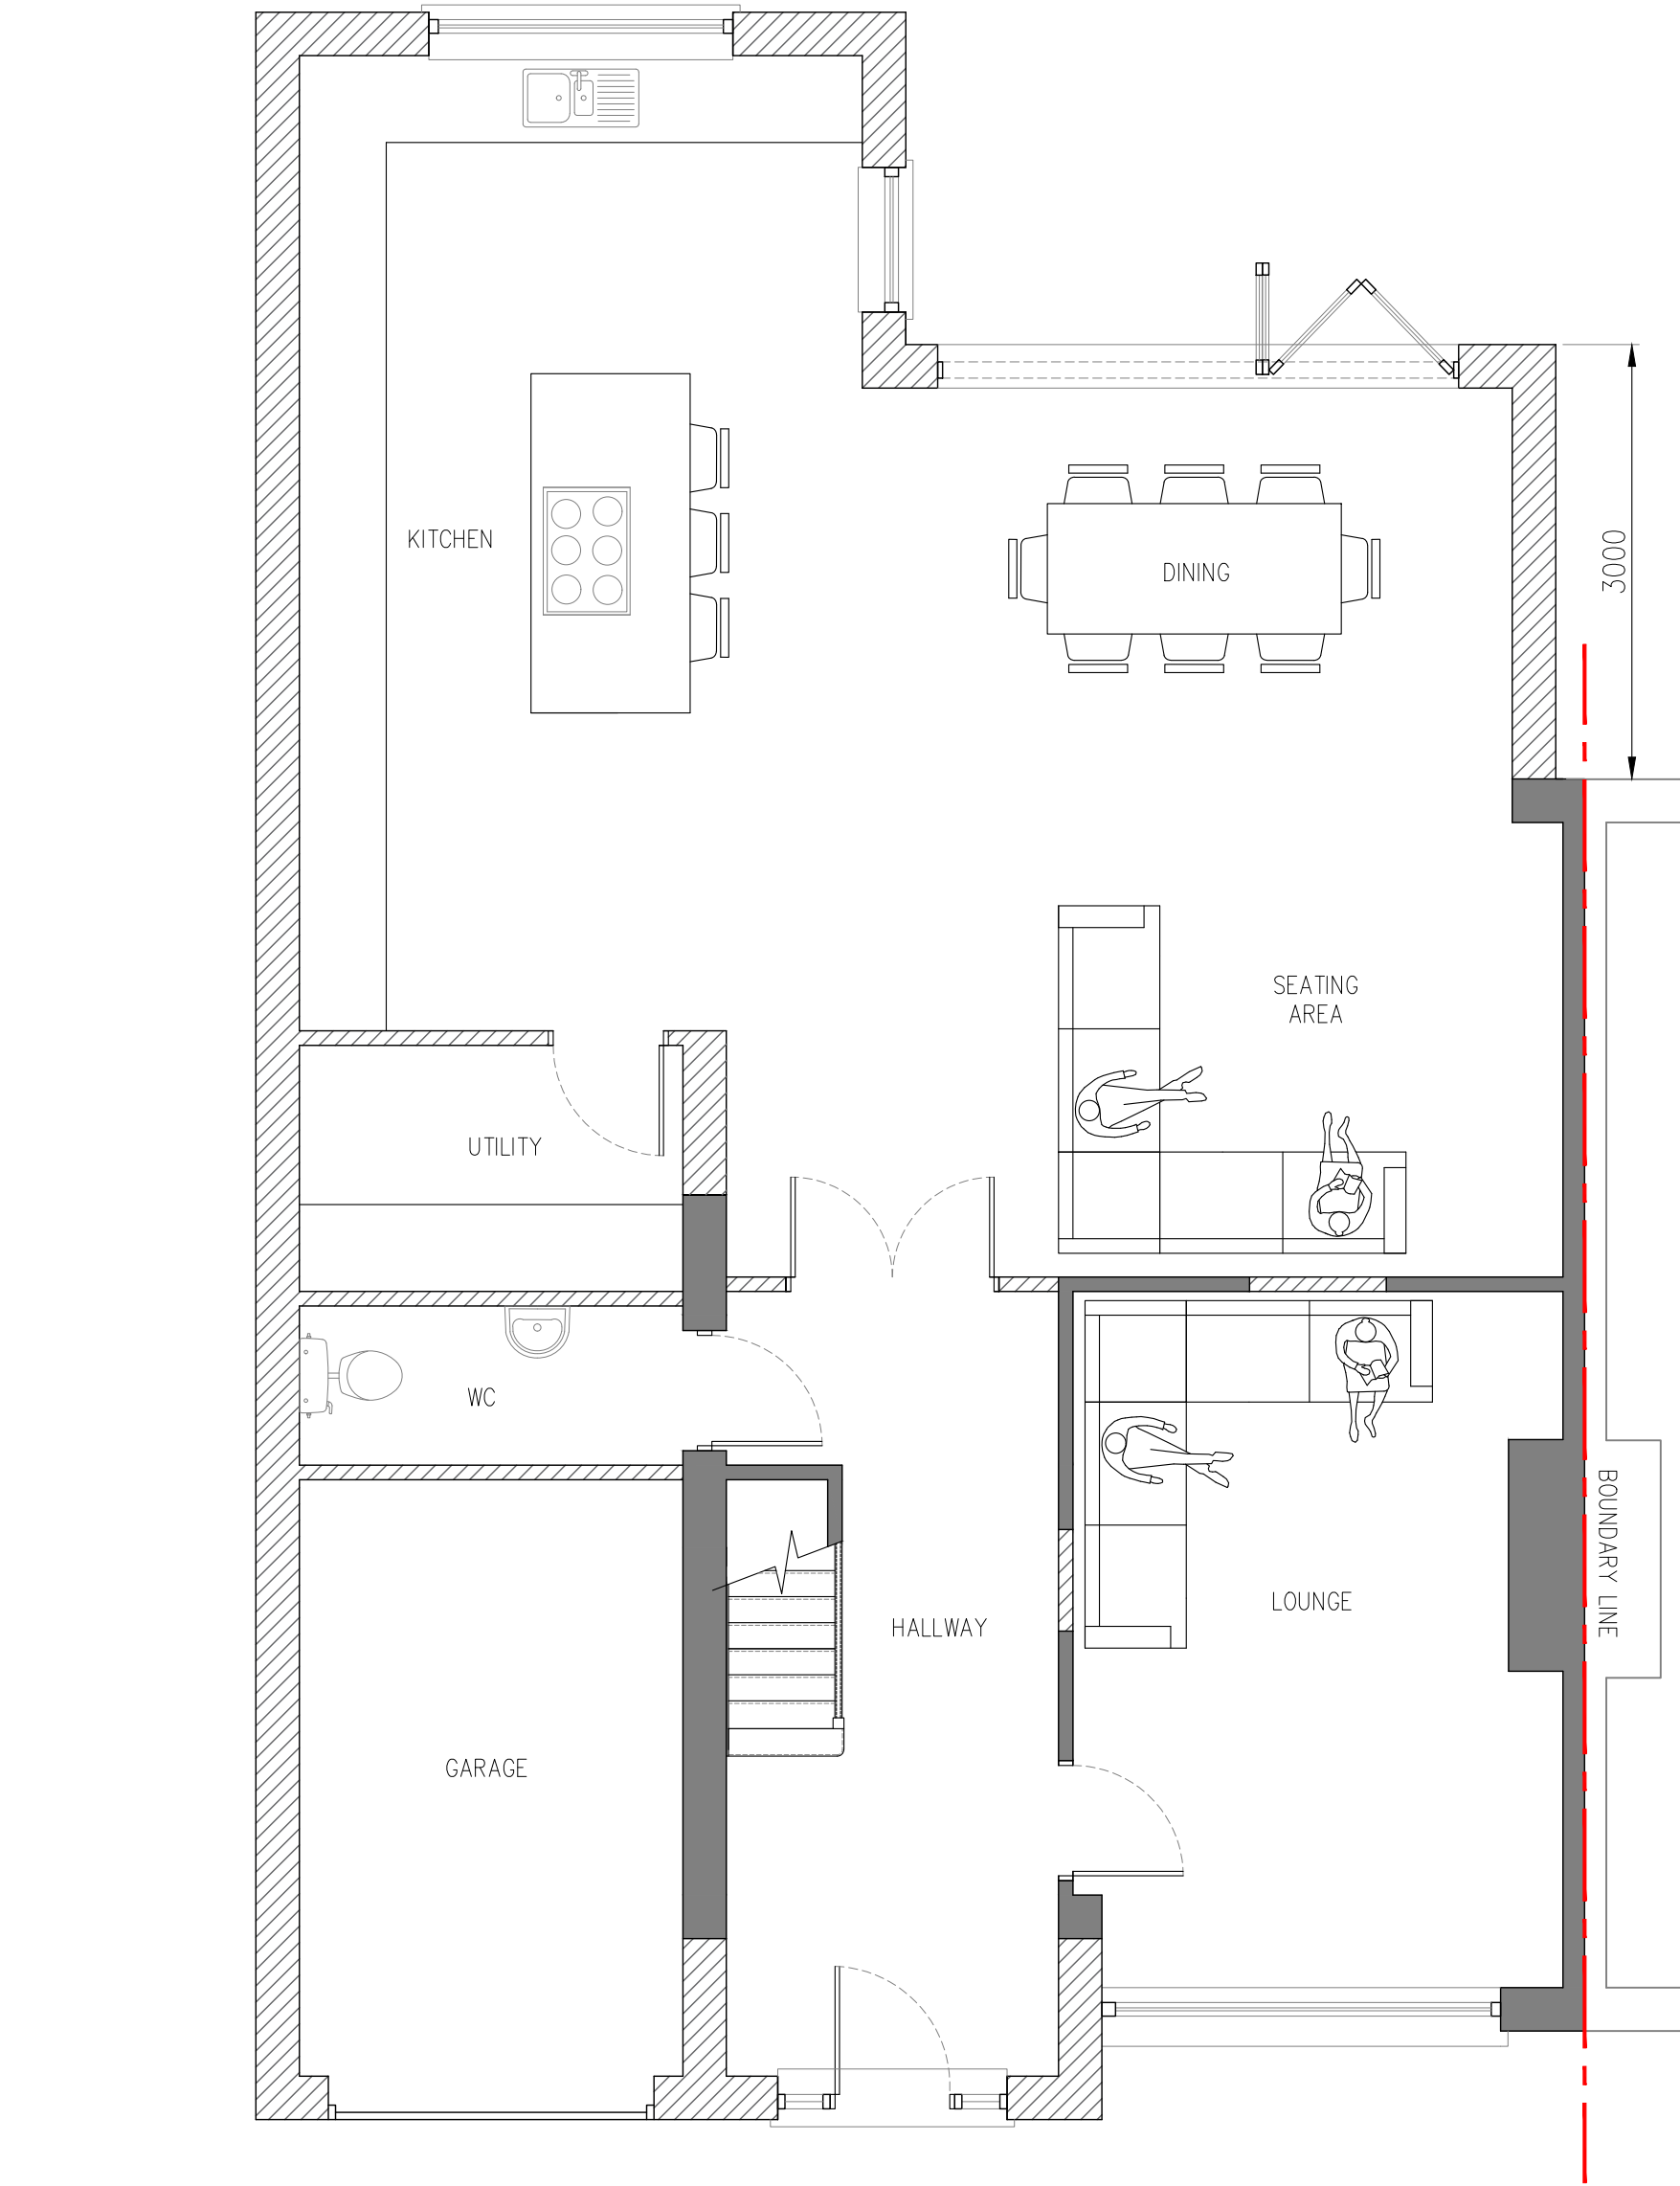


PROPOSED GROUND FLOOR | SCALE 1:50

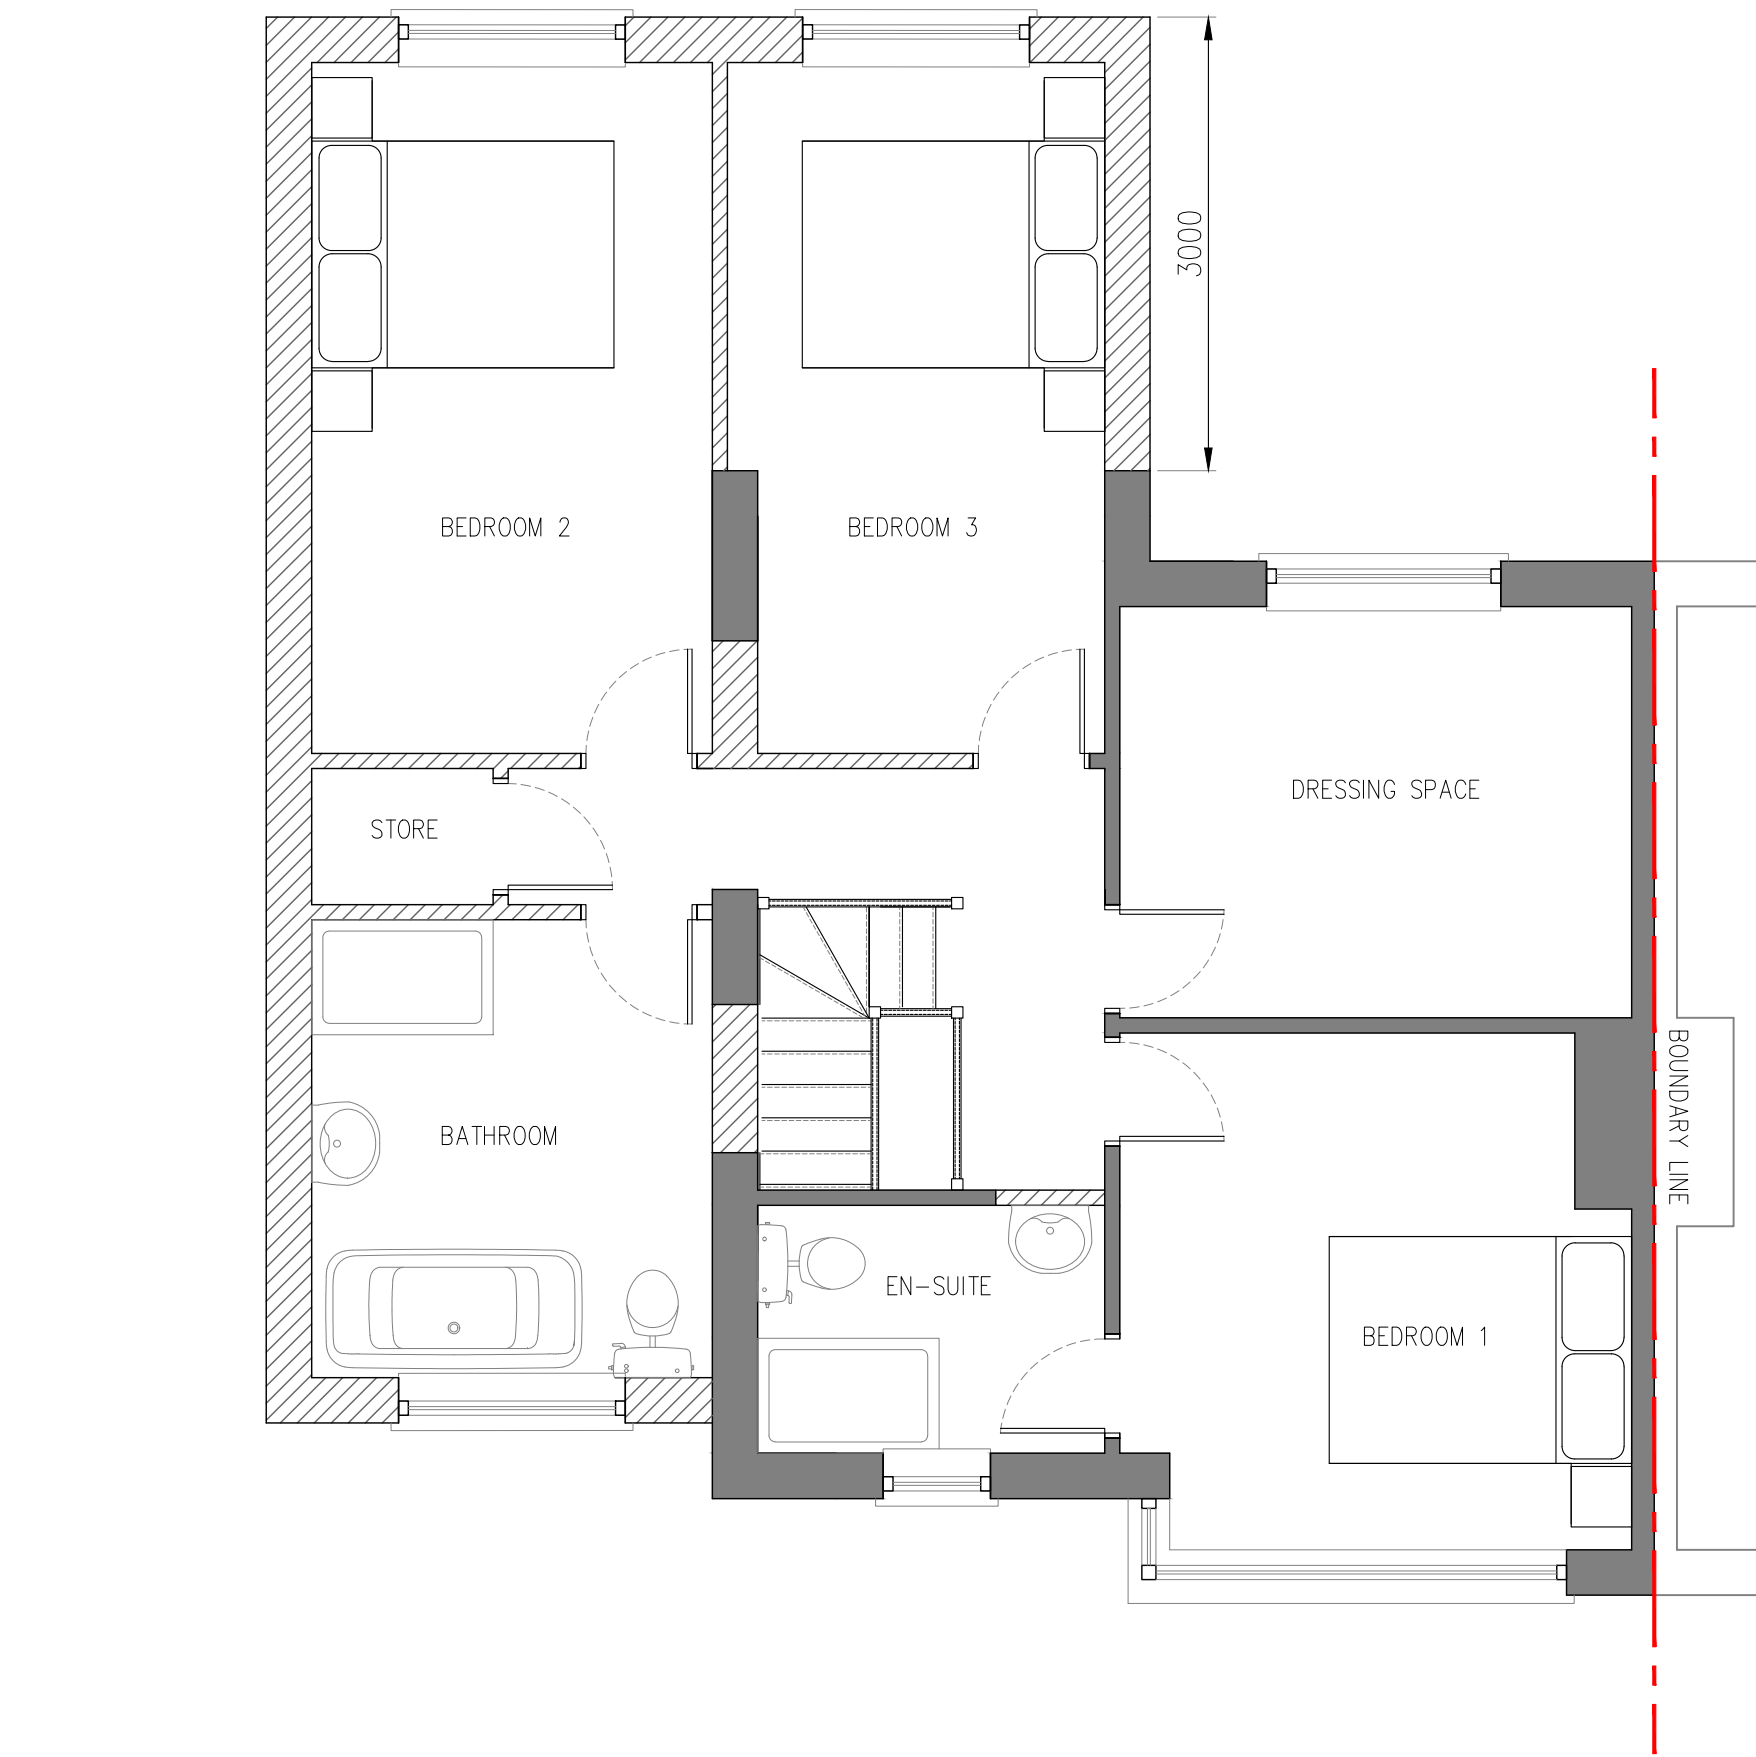

PROPOSED FIRST FLOOR | SCALE 1:50

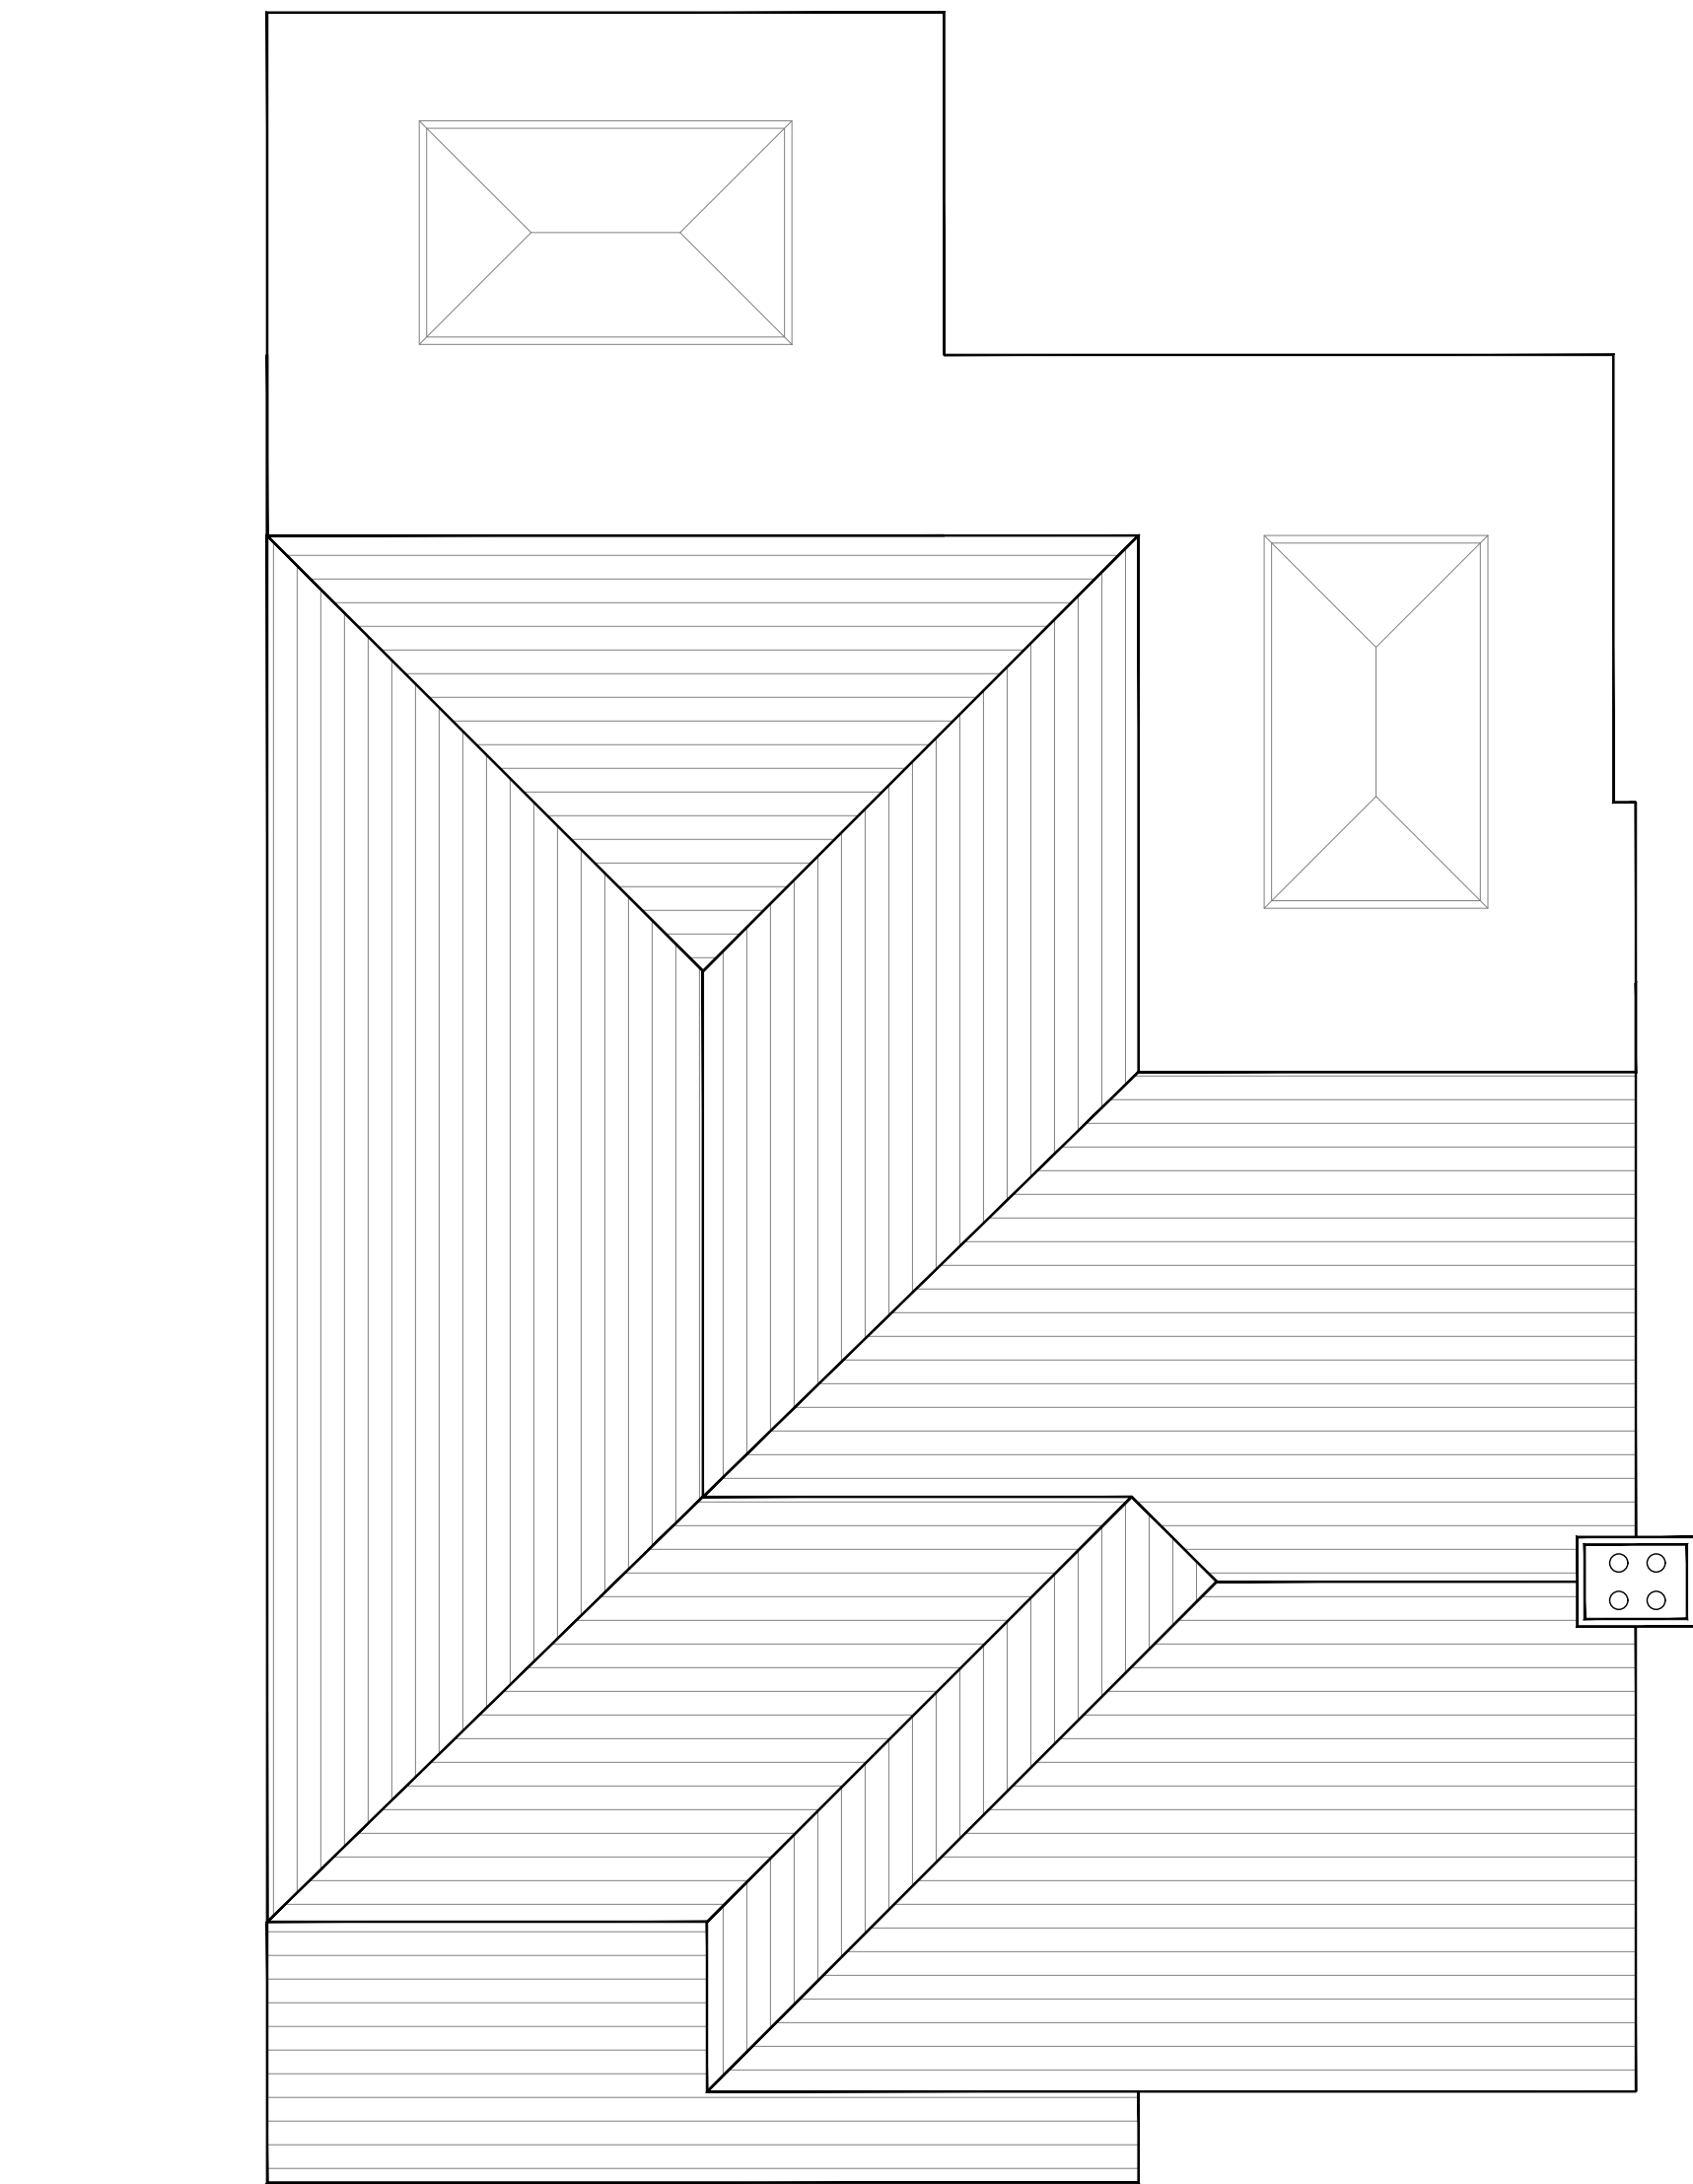

PROPOSED ROOF PLAN | SCALE 1:50

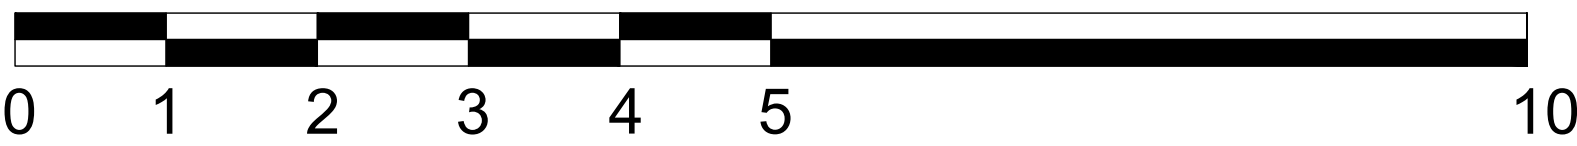

SCALE BAR 1:50

