


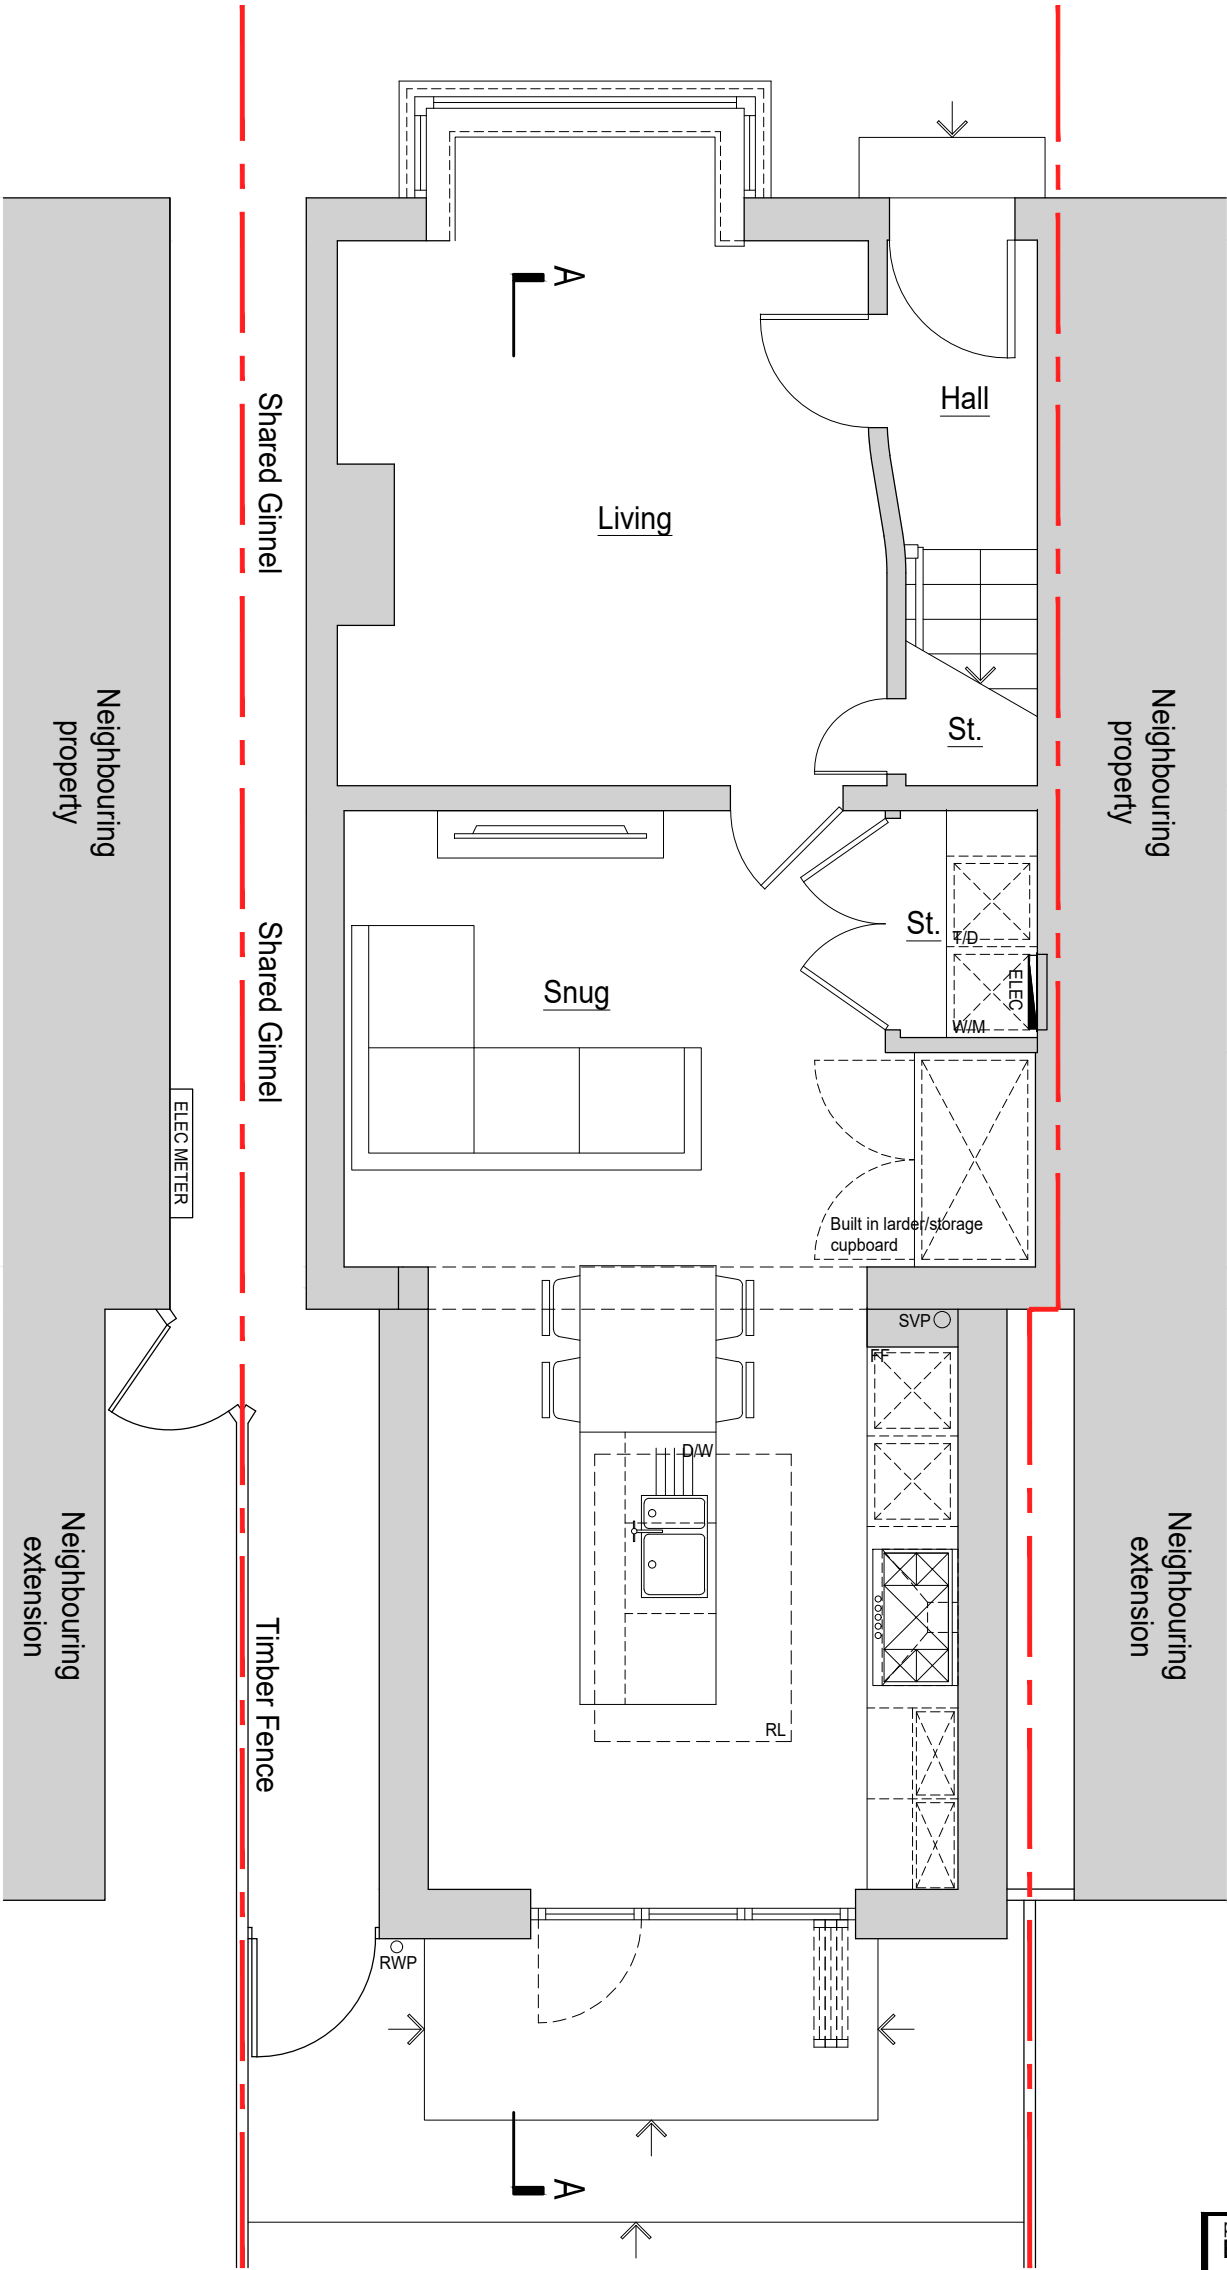

project Extension and Alterations to, 7 Coral Avenue, Liverpool, L36 2PY		
title Ground Floor Plan as Proposed		
client Mr and Mrs Ashton		
status planning		
job number 057	drawing 210	revision B
scale 1:50@ A3	date 08.04.21	
rev B	description Overall projection increased, rear doors amended and rooflight position amended.	date 17.06.21

Do not scale. Use figured dimensions only.