



NOTES

All dimensions to be checked on site. Figured dimensions to be read in preference to scaled. Drawing author accepts no responsibility for any unauthorised amendments to the drawing and does not permit unauthorised copying of the drawing. This drawing is copyright and remains the property of drawing author unless otherwise agreed.

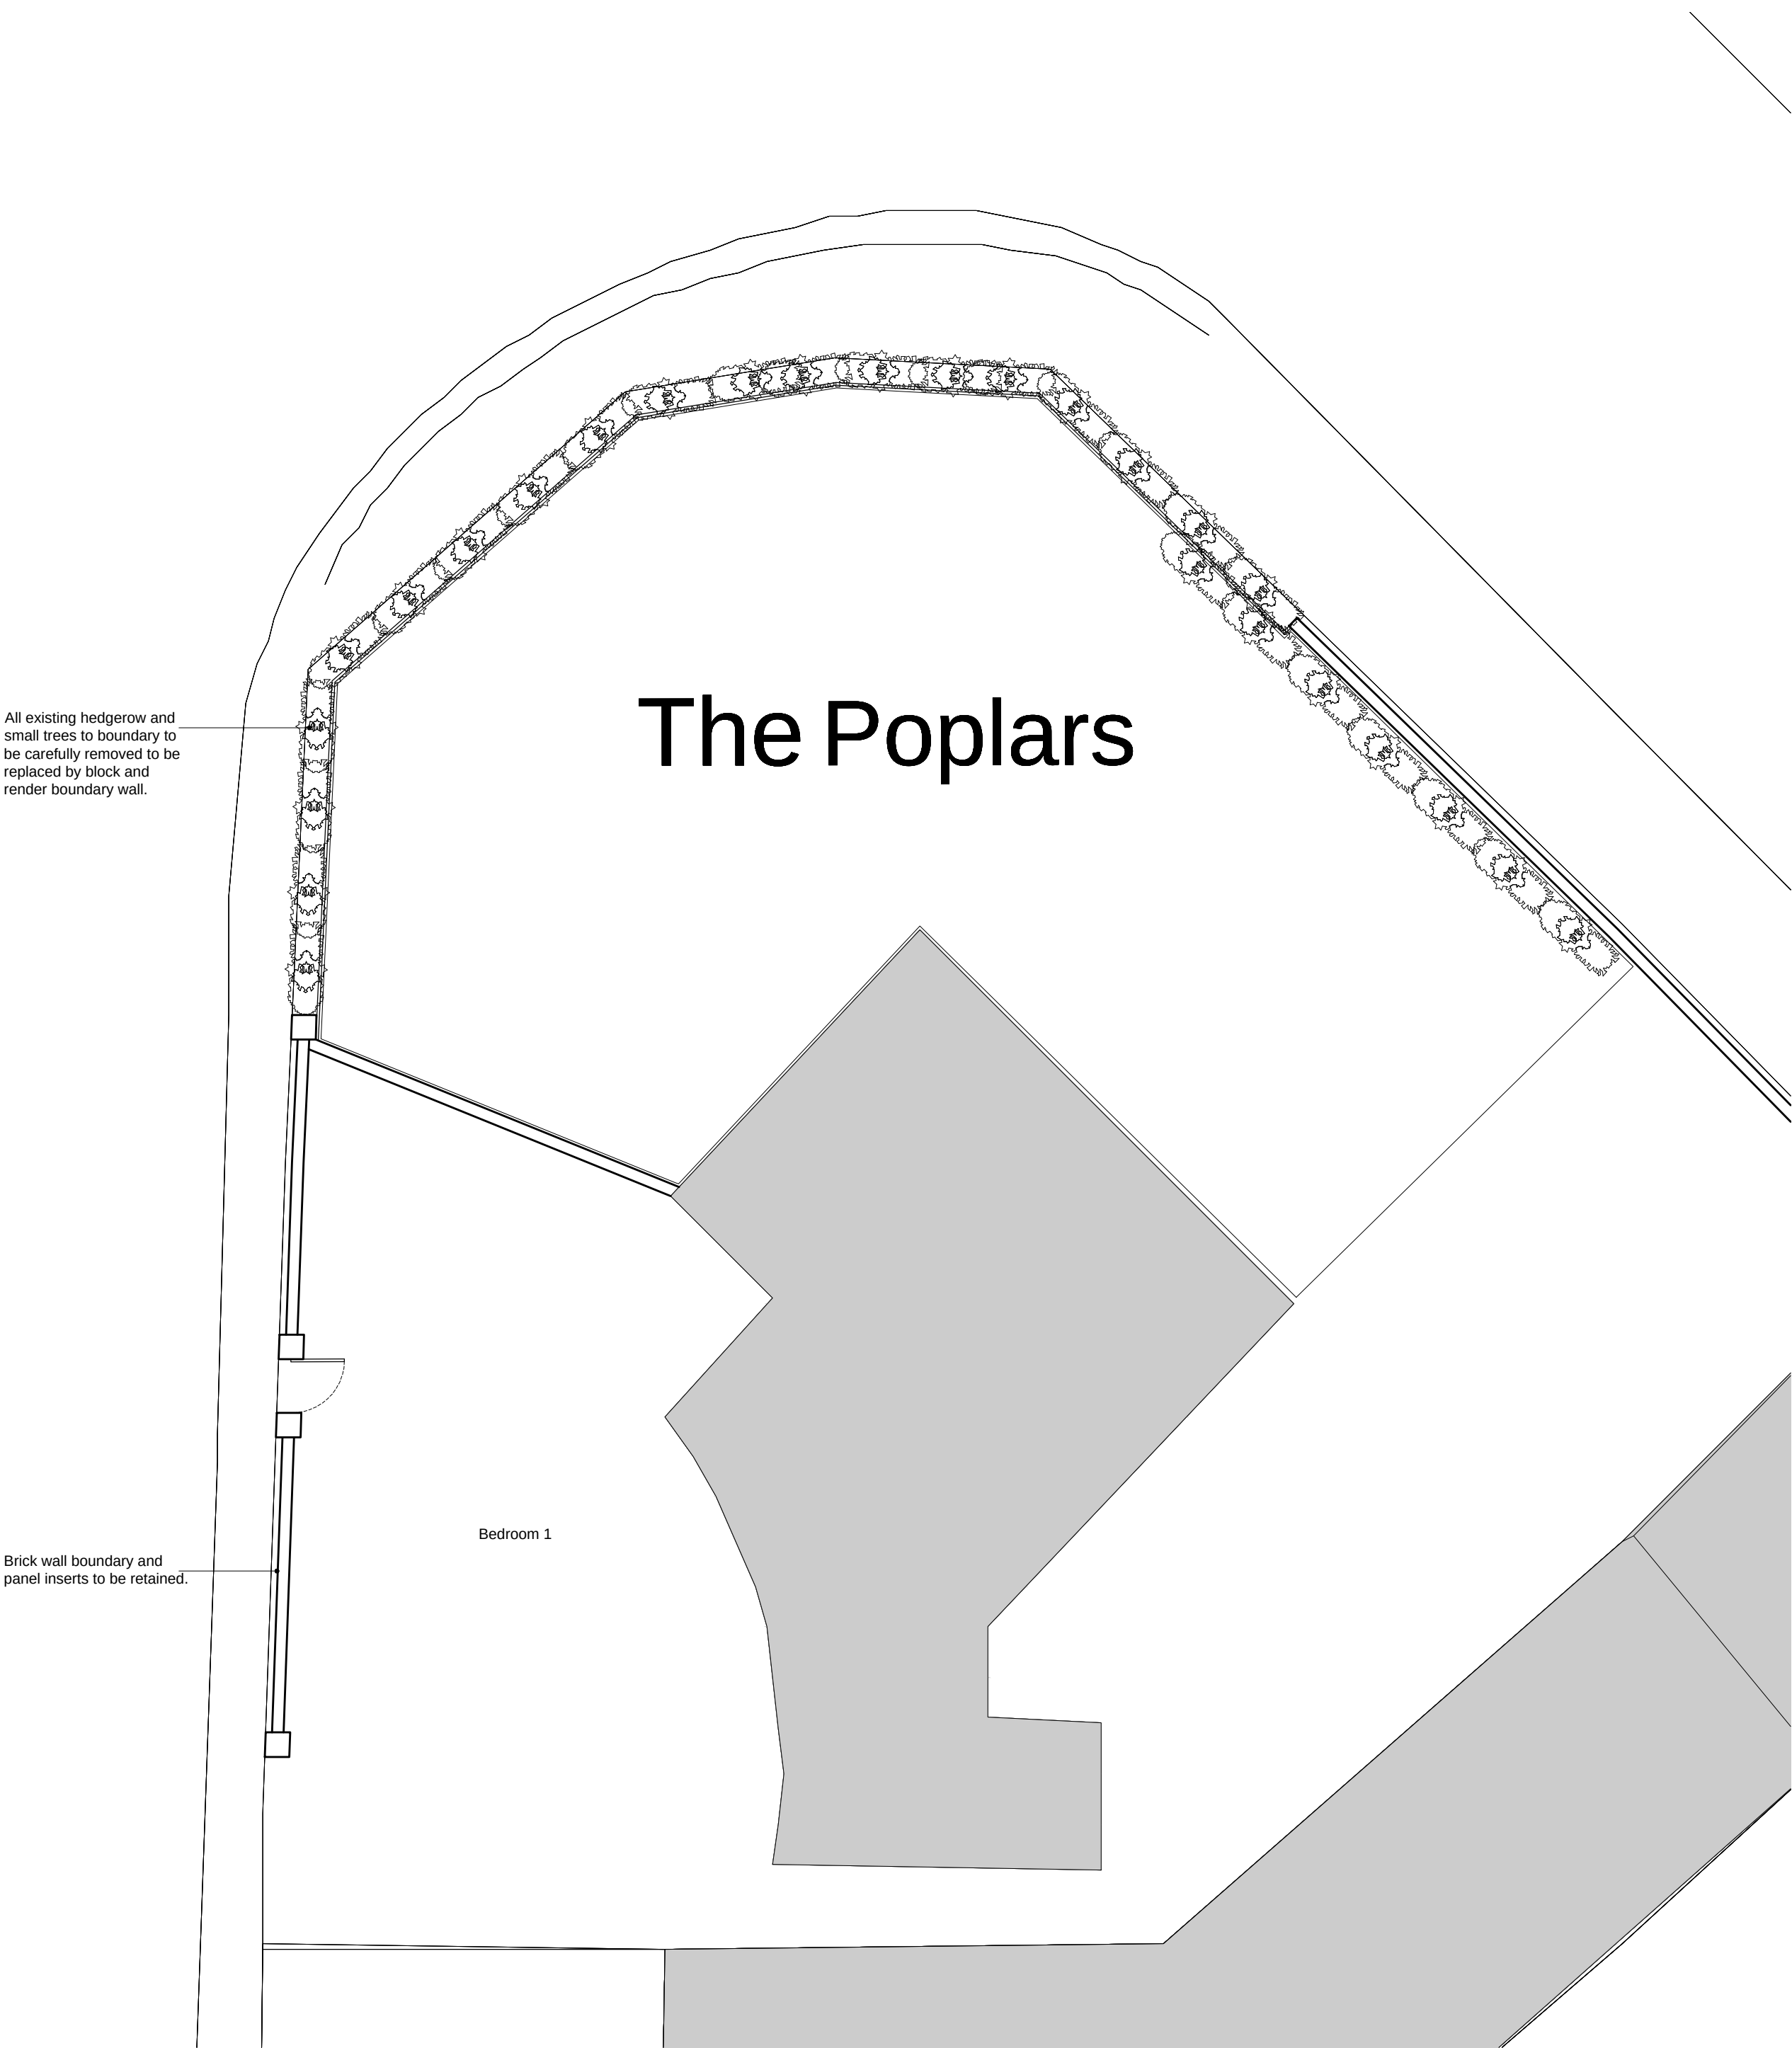


Existing Ground Floor (Site Plan)  
Scale 1:100

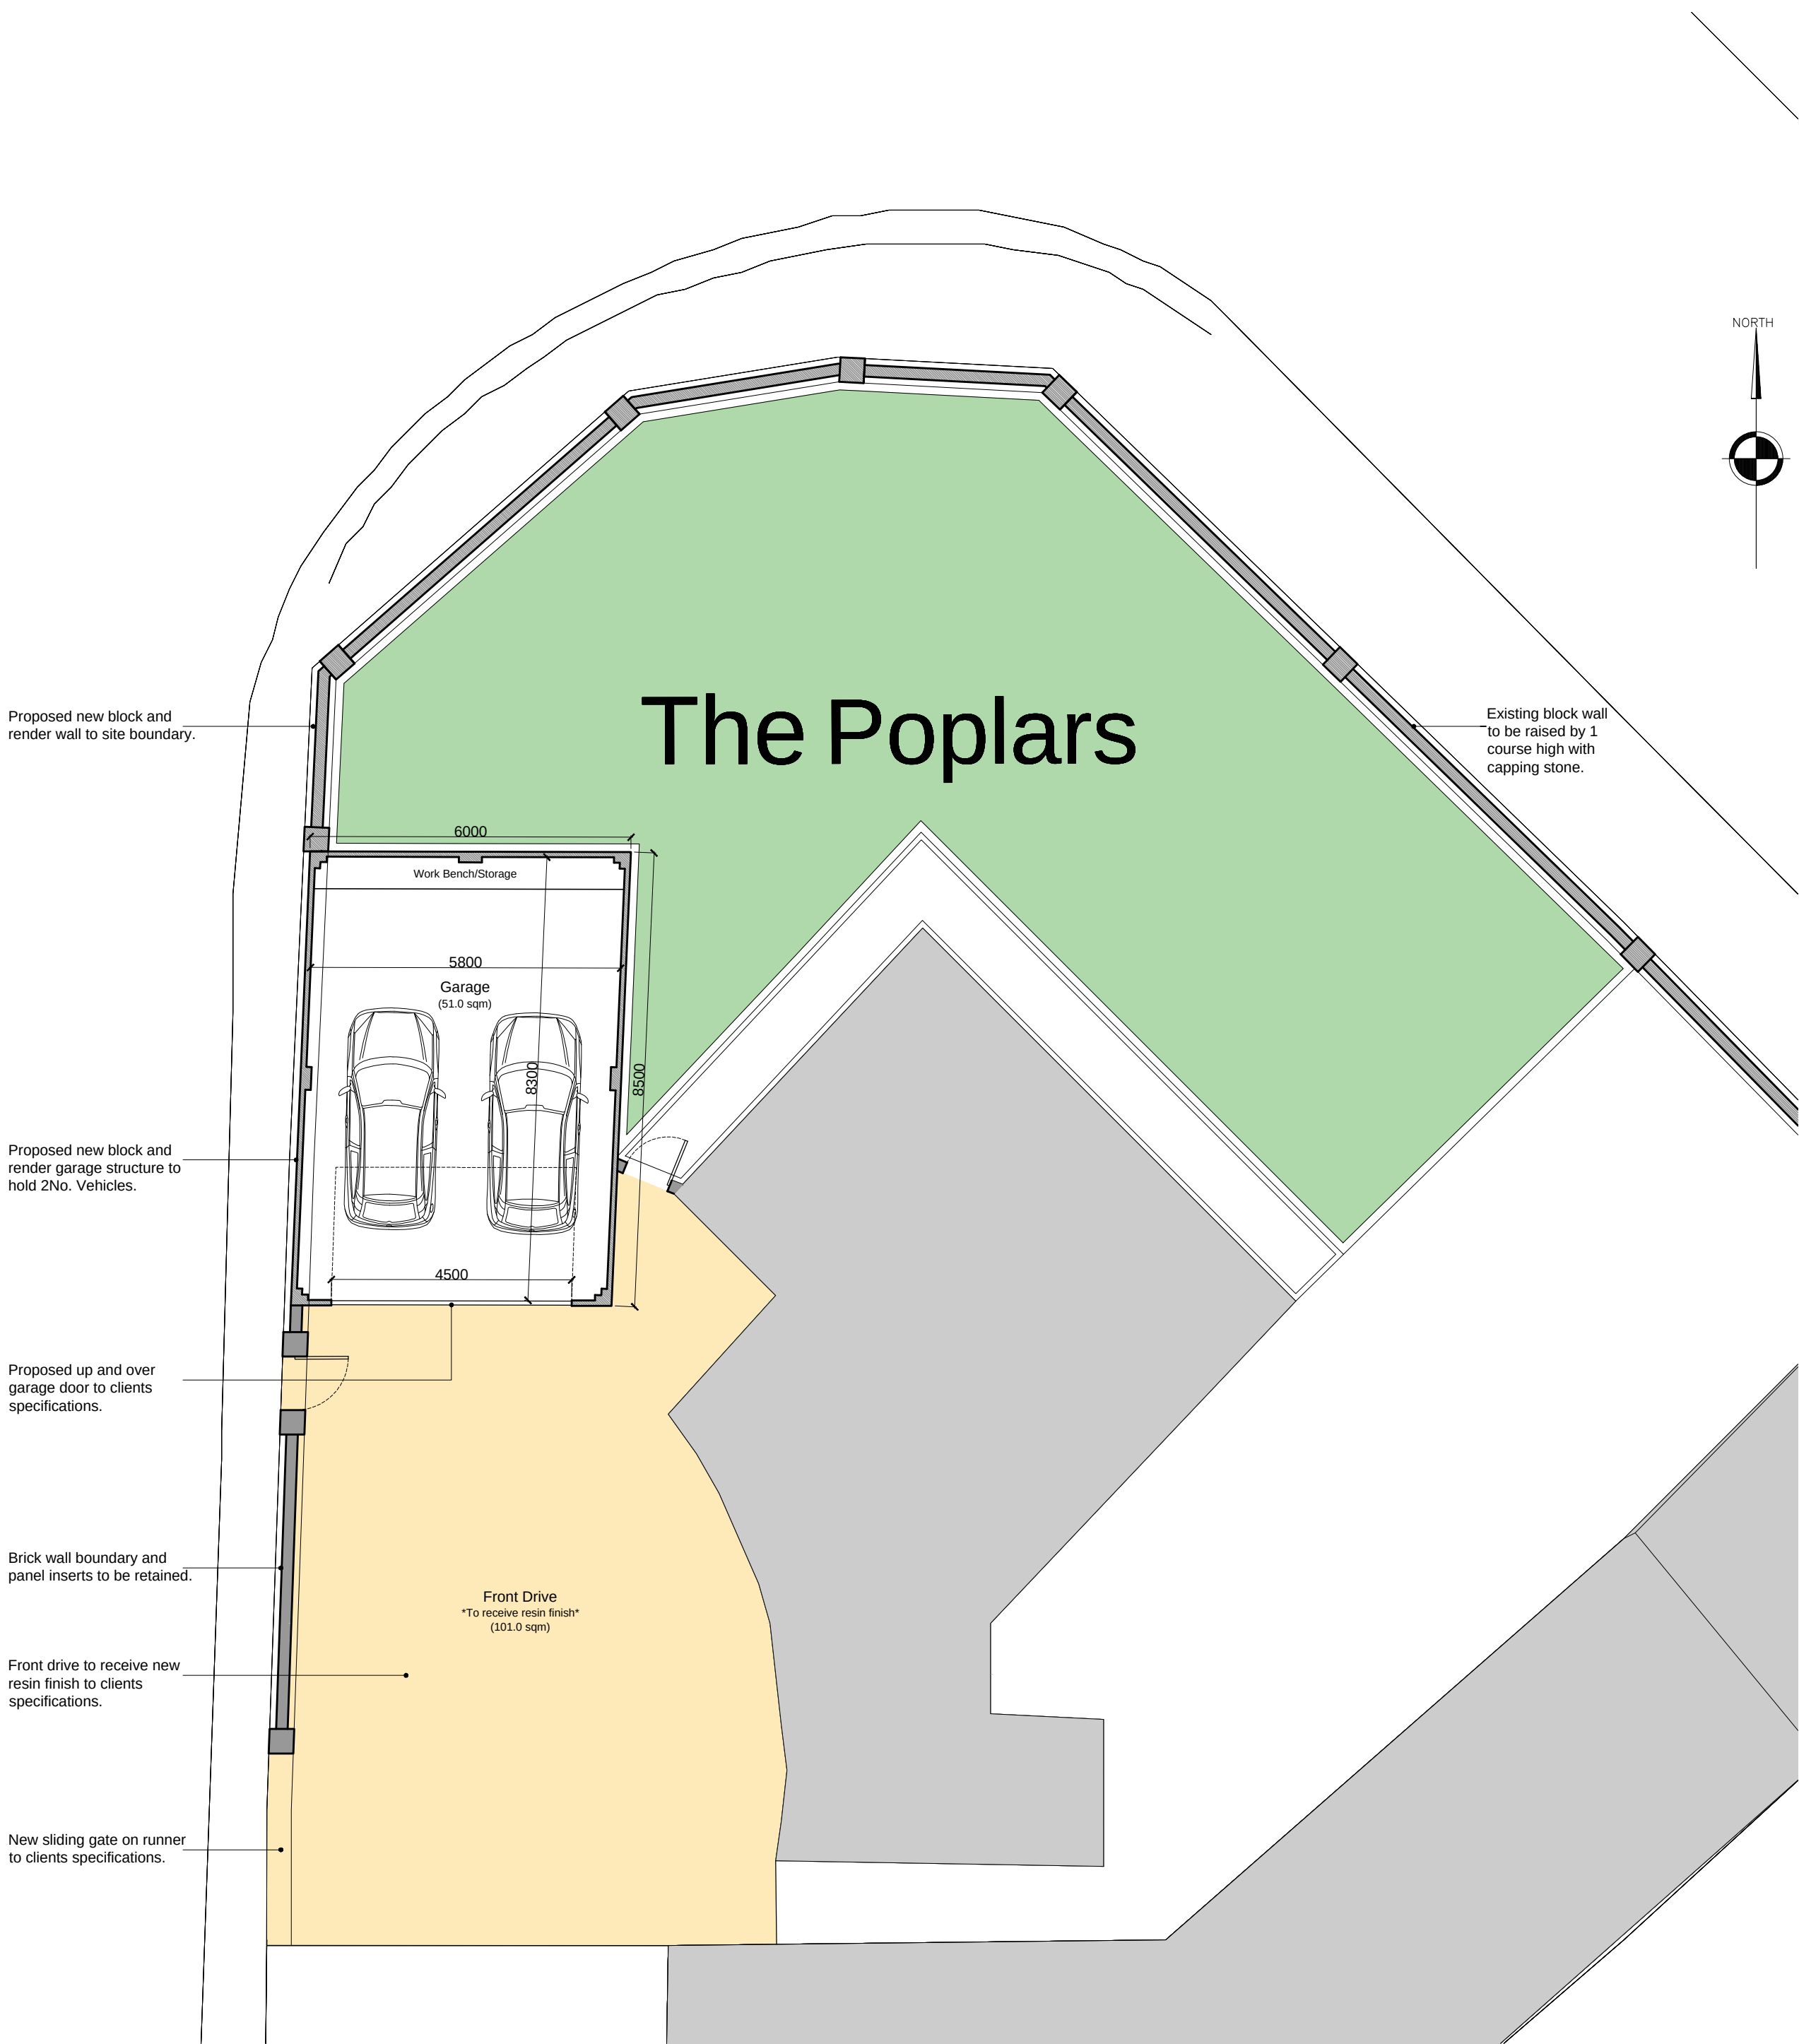


Proposed Ground Floor (Site Plan)  
Scale 1:100




Location Plan  
Scale 1:1250

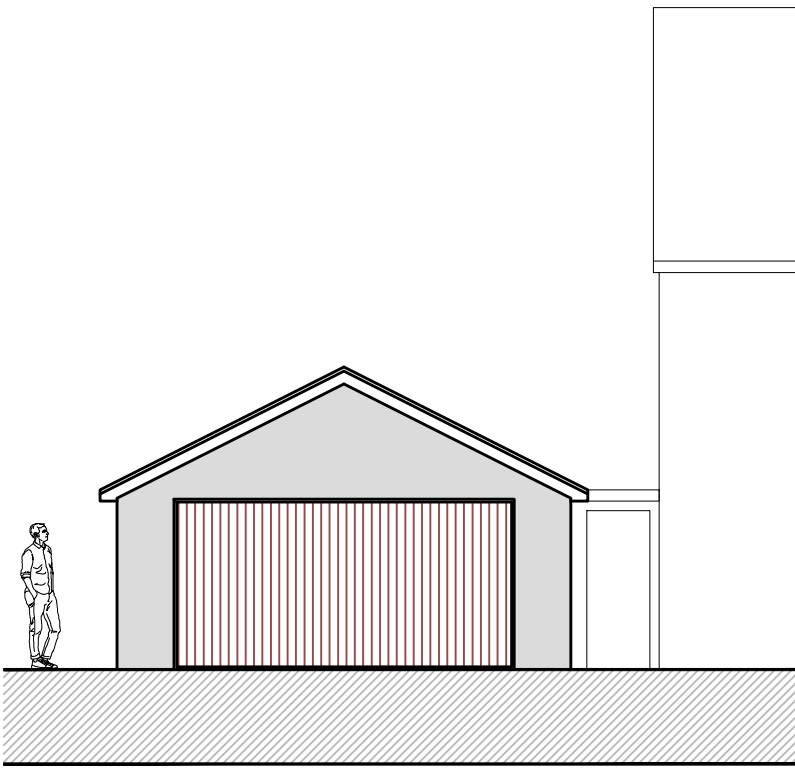


Proposed Front Elevation  
Scale 1:100

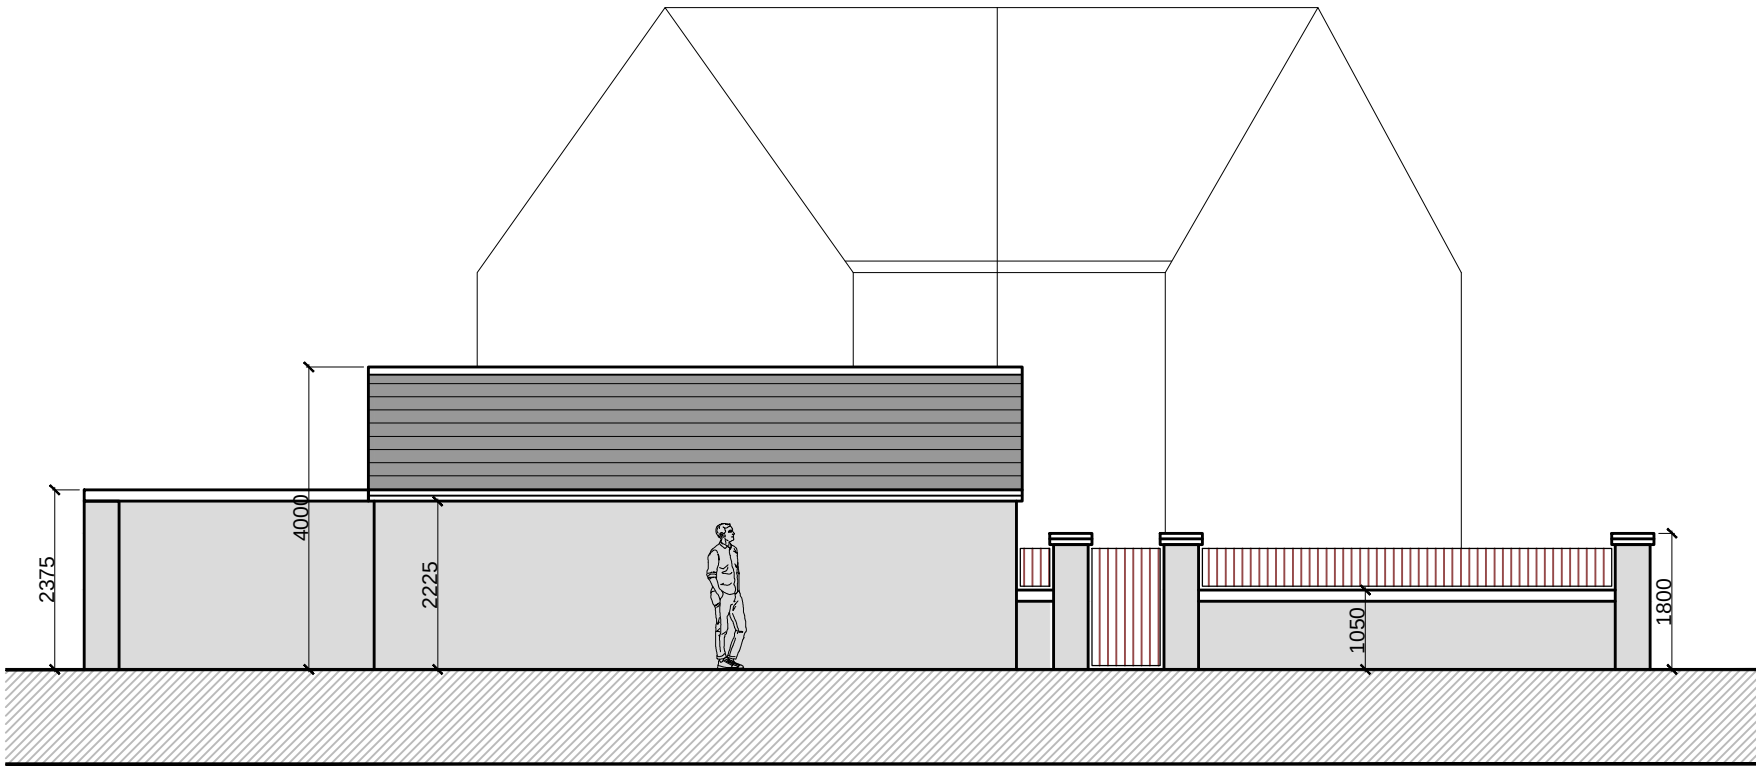


Proposed Side (Street) Elevation  
Scale 1:100

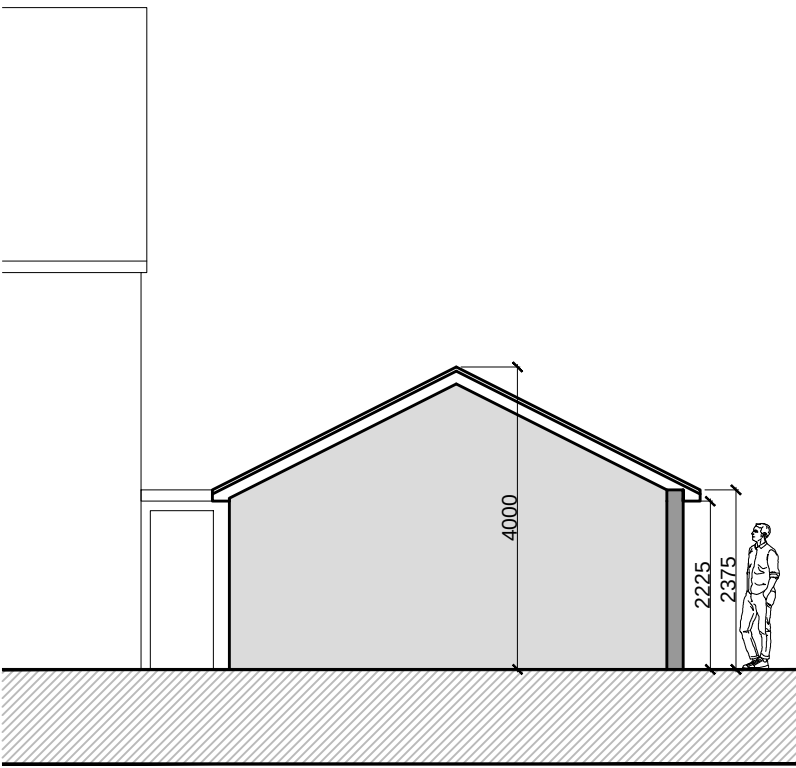

Proposed Rear Elevation  
Scale 1:100

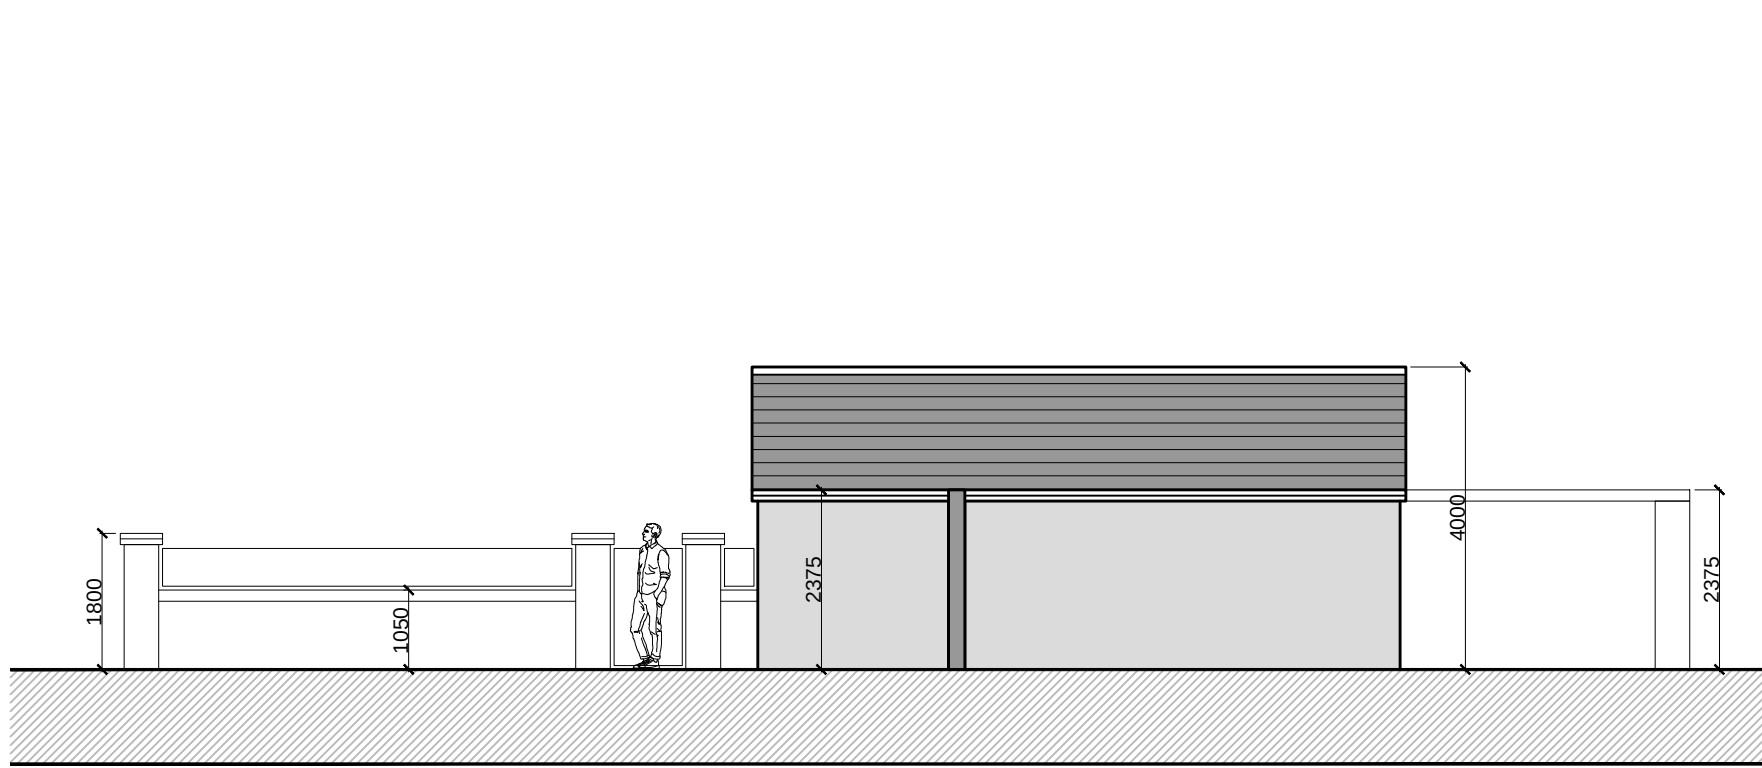

Proposed Side (Site) Elevation  
Scale 1:100

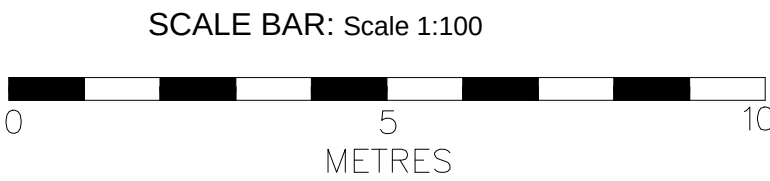

| Version                                                                        | Amendment           | Drawn & Date   | Checked & Date | Approved & Date    |
|--------------------------------------------------------------------------------|---------------------|----------------|----------------|--------------------|
| McGovern Architectural Design                                                  |                     |                |                |                    |
| Telephone: 07732880678<br>Email: mkgovern.architecturaldesign@gmail.com        |                     |                |                |                    |
| Internal Project Number:<br>100                                                |                     |                |                |                    |
| Client:<br>Milton And Chase Ltd                                                |                     |                |                |                    |
| Project Name:<br>*The Poplars* Wheatthill Rd, Tarbock Green, Liverpool L36 0SA |                     |                |                |                    |
| Drawing Title:<br>Existing & Proposed Plans                                    |                     |                |                |                    |
| Scale<br>SHOWN                                                                 | Original Size<br>A1 | *              |                |                    |
| Date<br>DEC_2024                                                               | Drawn<br>MMC        | Checked<br>MMC | Approved<br>*  | Status<br>PLANNING |
| Drawing Number                                                                 | Revision<br>*       |                |                |                    |

PL\_01