



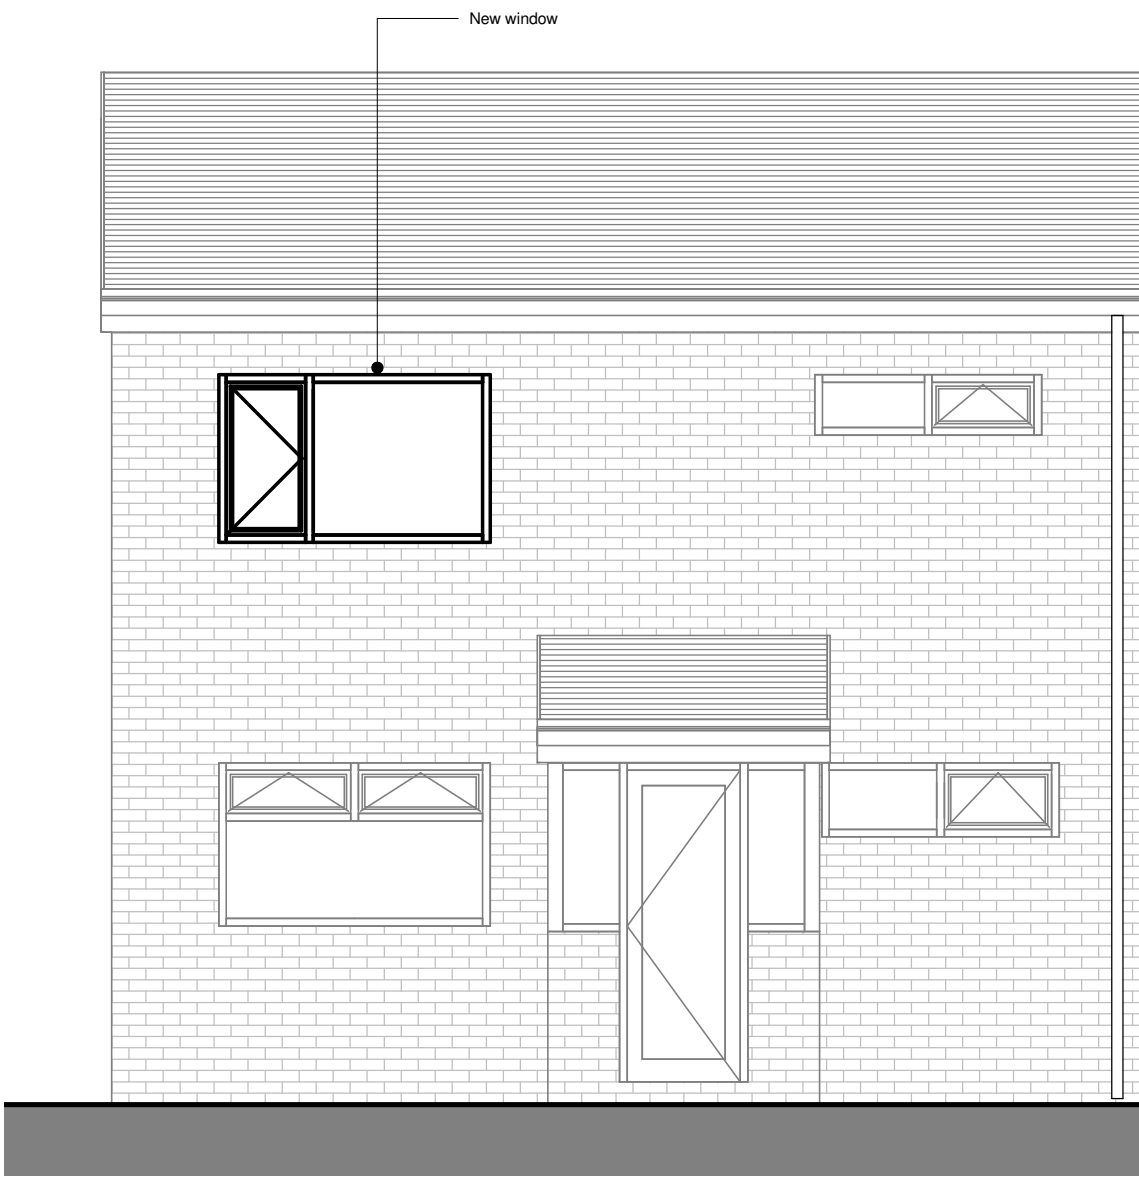


Front Elevation - Proposed

1 : 50

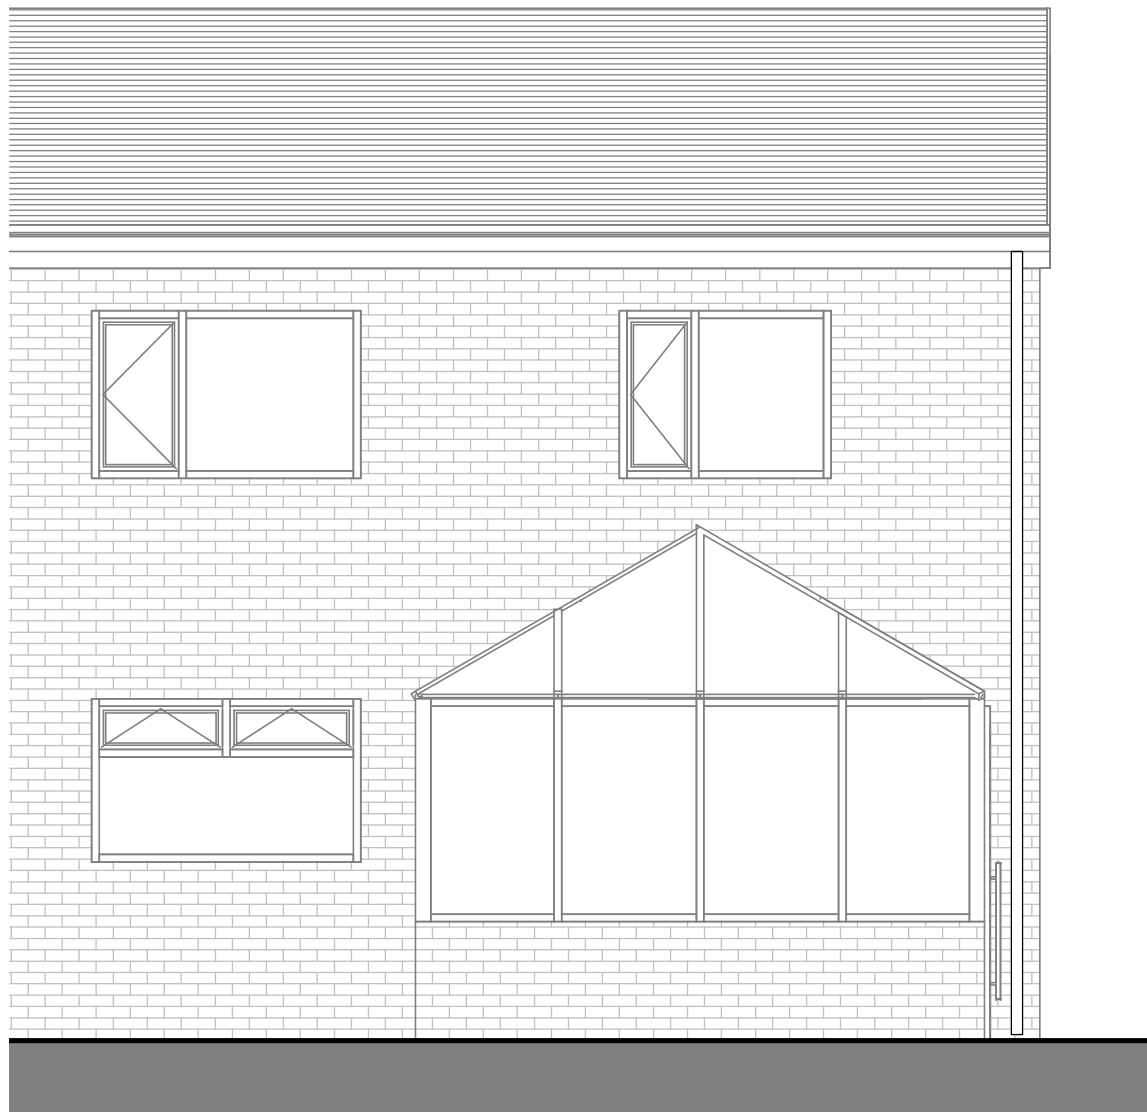


Rear Elevation - Proposed

1 : 50

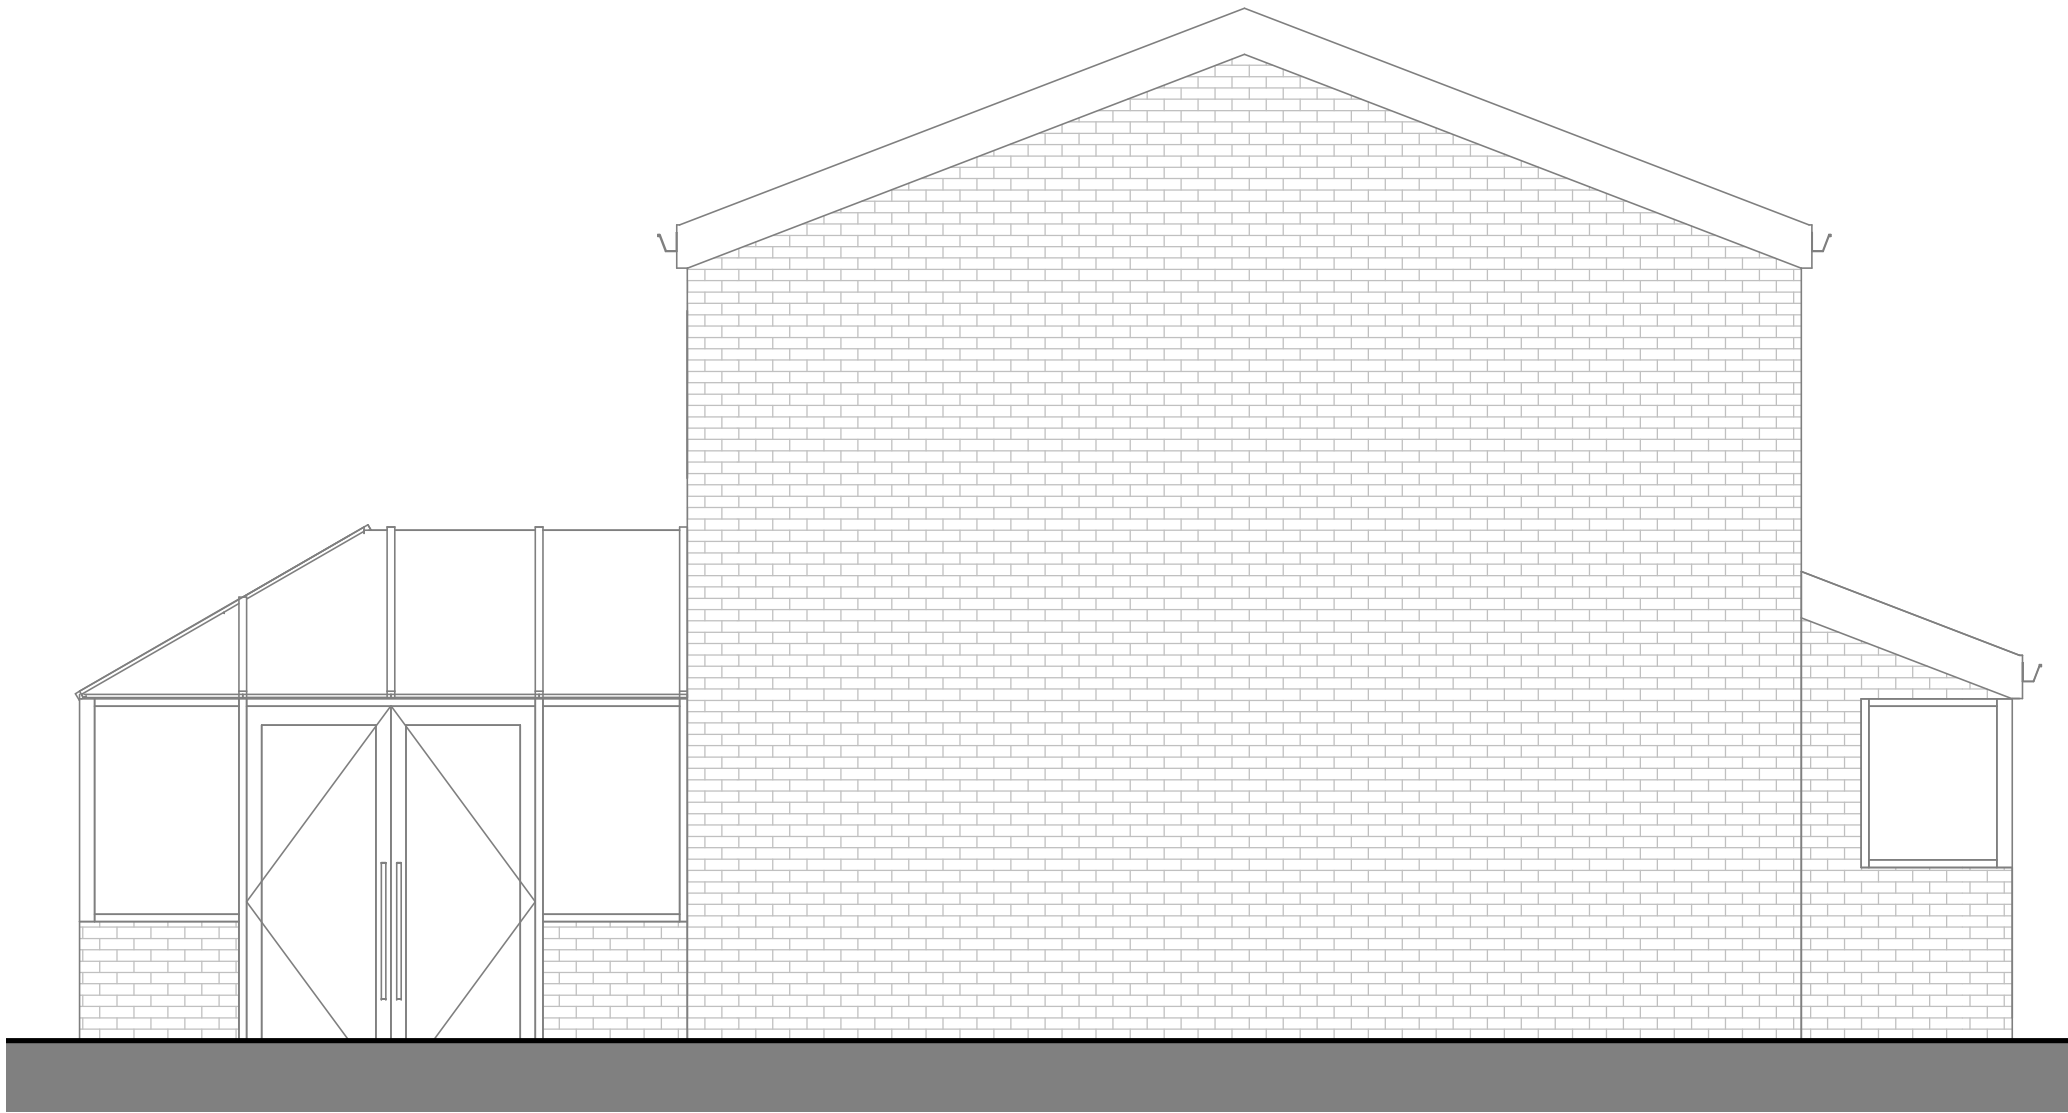


Side Elevation - Proposed

1 : 50

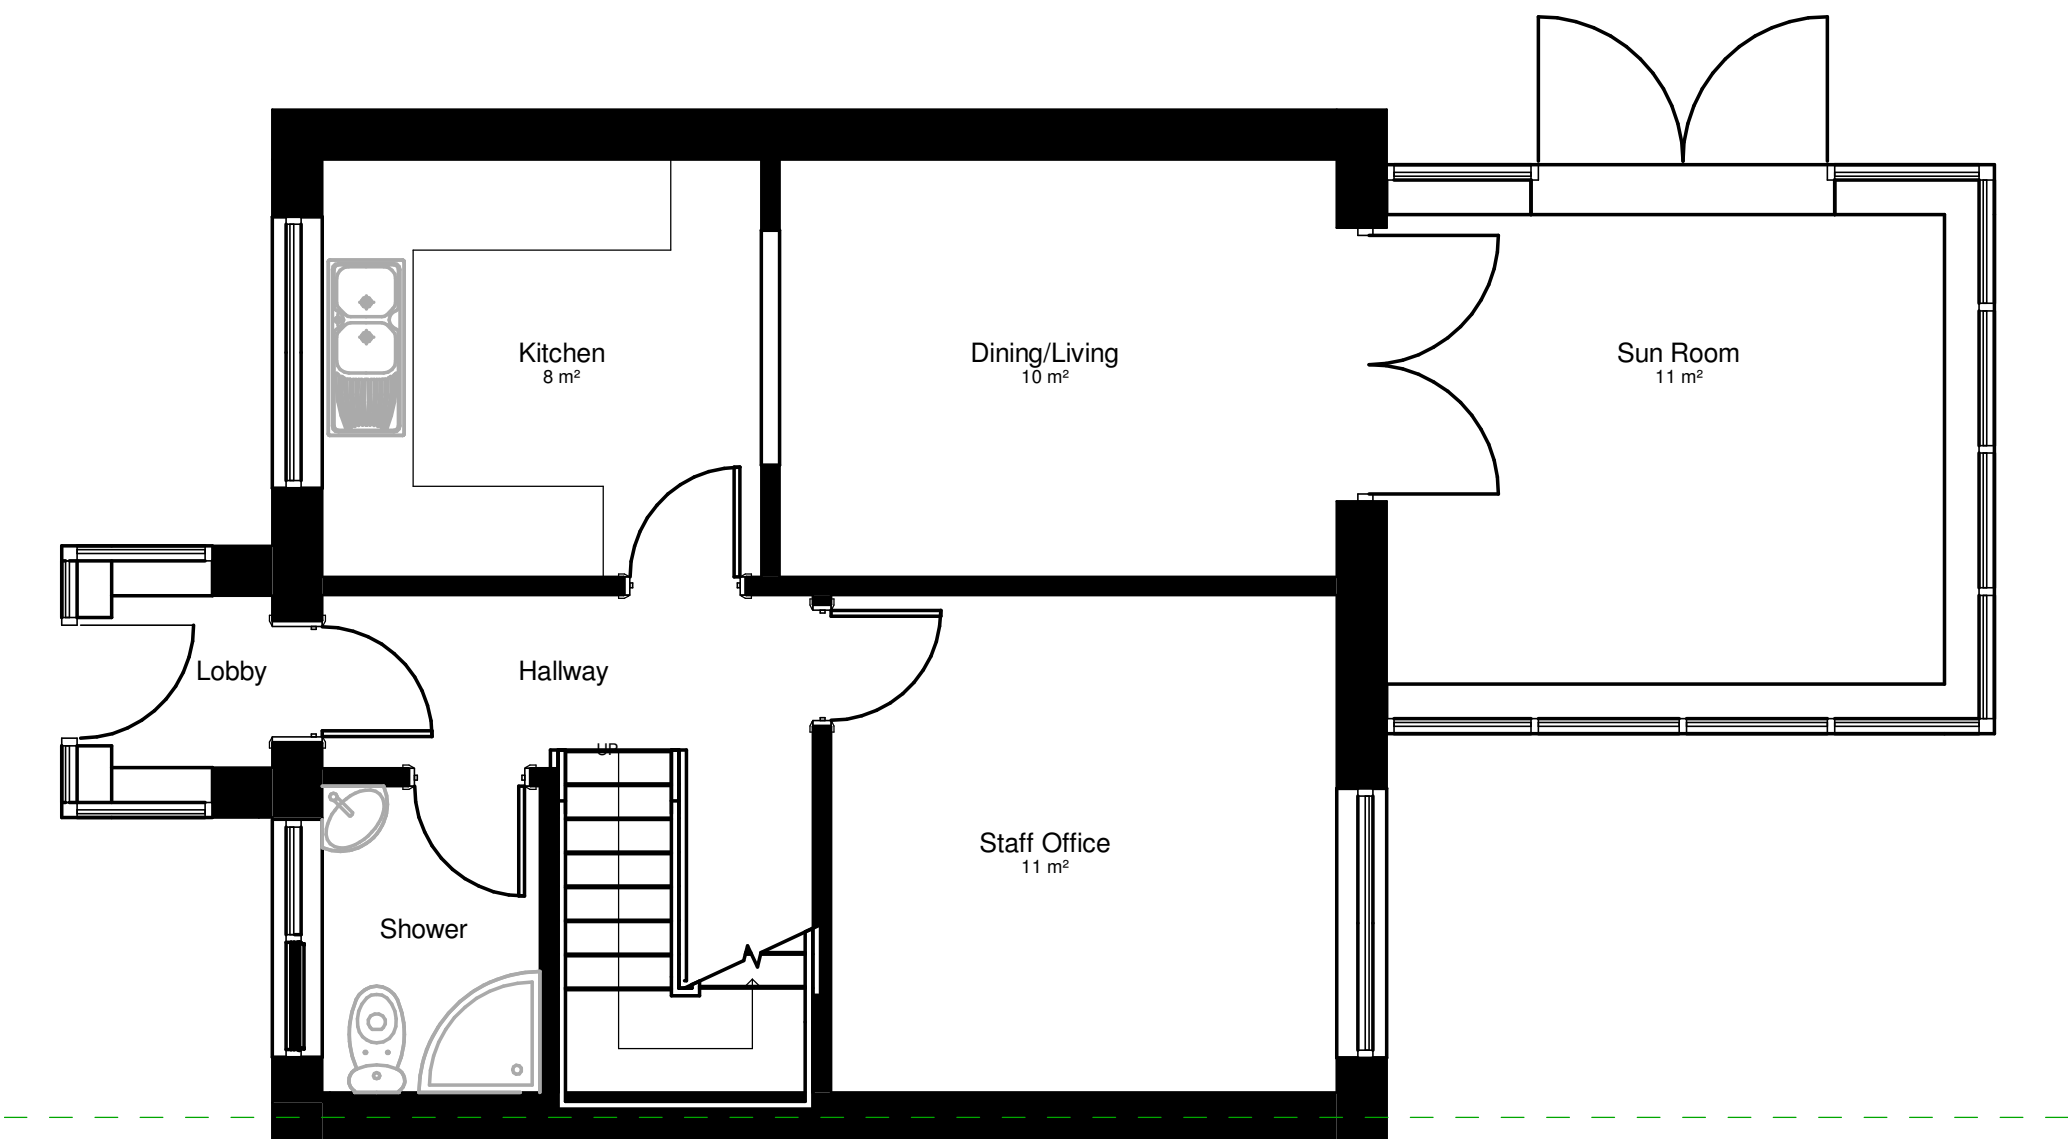

Ground Floor Plan - Proposed

1 : 50

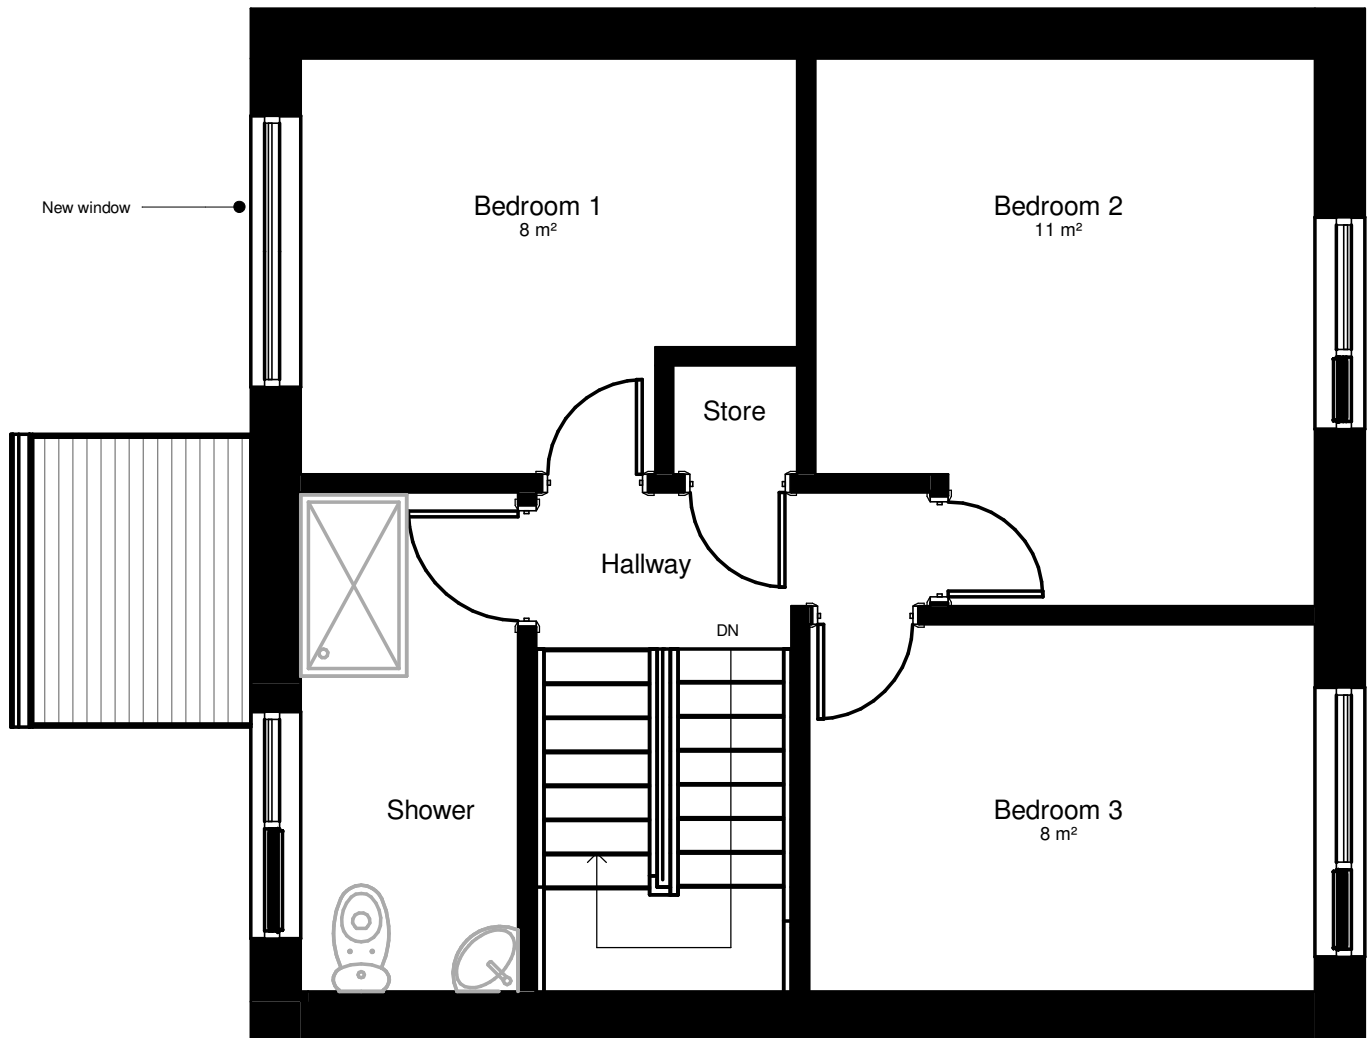

First Floor Plan - Proposed

1 : 50



Scale 1:50

Rev. No.	Description	Date
DirC Architectural Ltd. 13 Kingsmill Gardens, Moston Manchester M40 9GS t: 0161 553 498 e: dirc@man.ac.uk		
Client: P and S Ncube Ltd		
Project: Lawful Development: Proposed C3(b) Use from C3(a)		
Project Address: 1 Gardeners View, Liverpool, Knowsley, Merseyside, L33 1RW		
Sheet title: Proposed Elevations and Floor Plans		
Project number: 1931	Date: 14.03.2023	
Drawn by: DirC	Checked by: DirC	
Drawing Number: 1931.102	Scale @ A1: 1 : 50	Revision: