



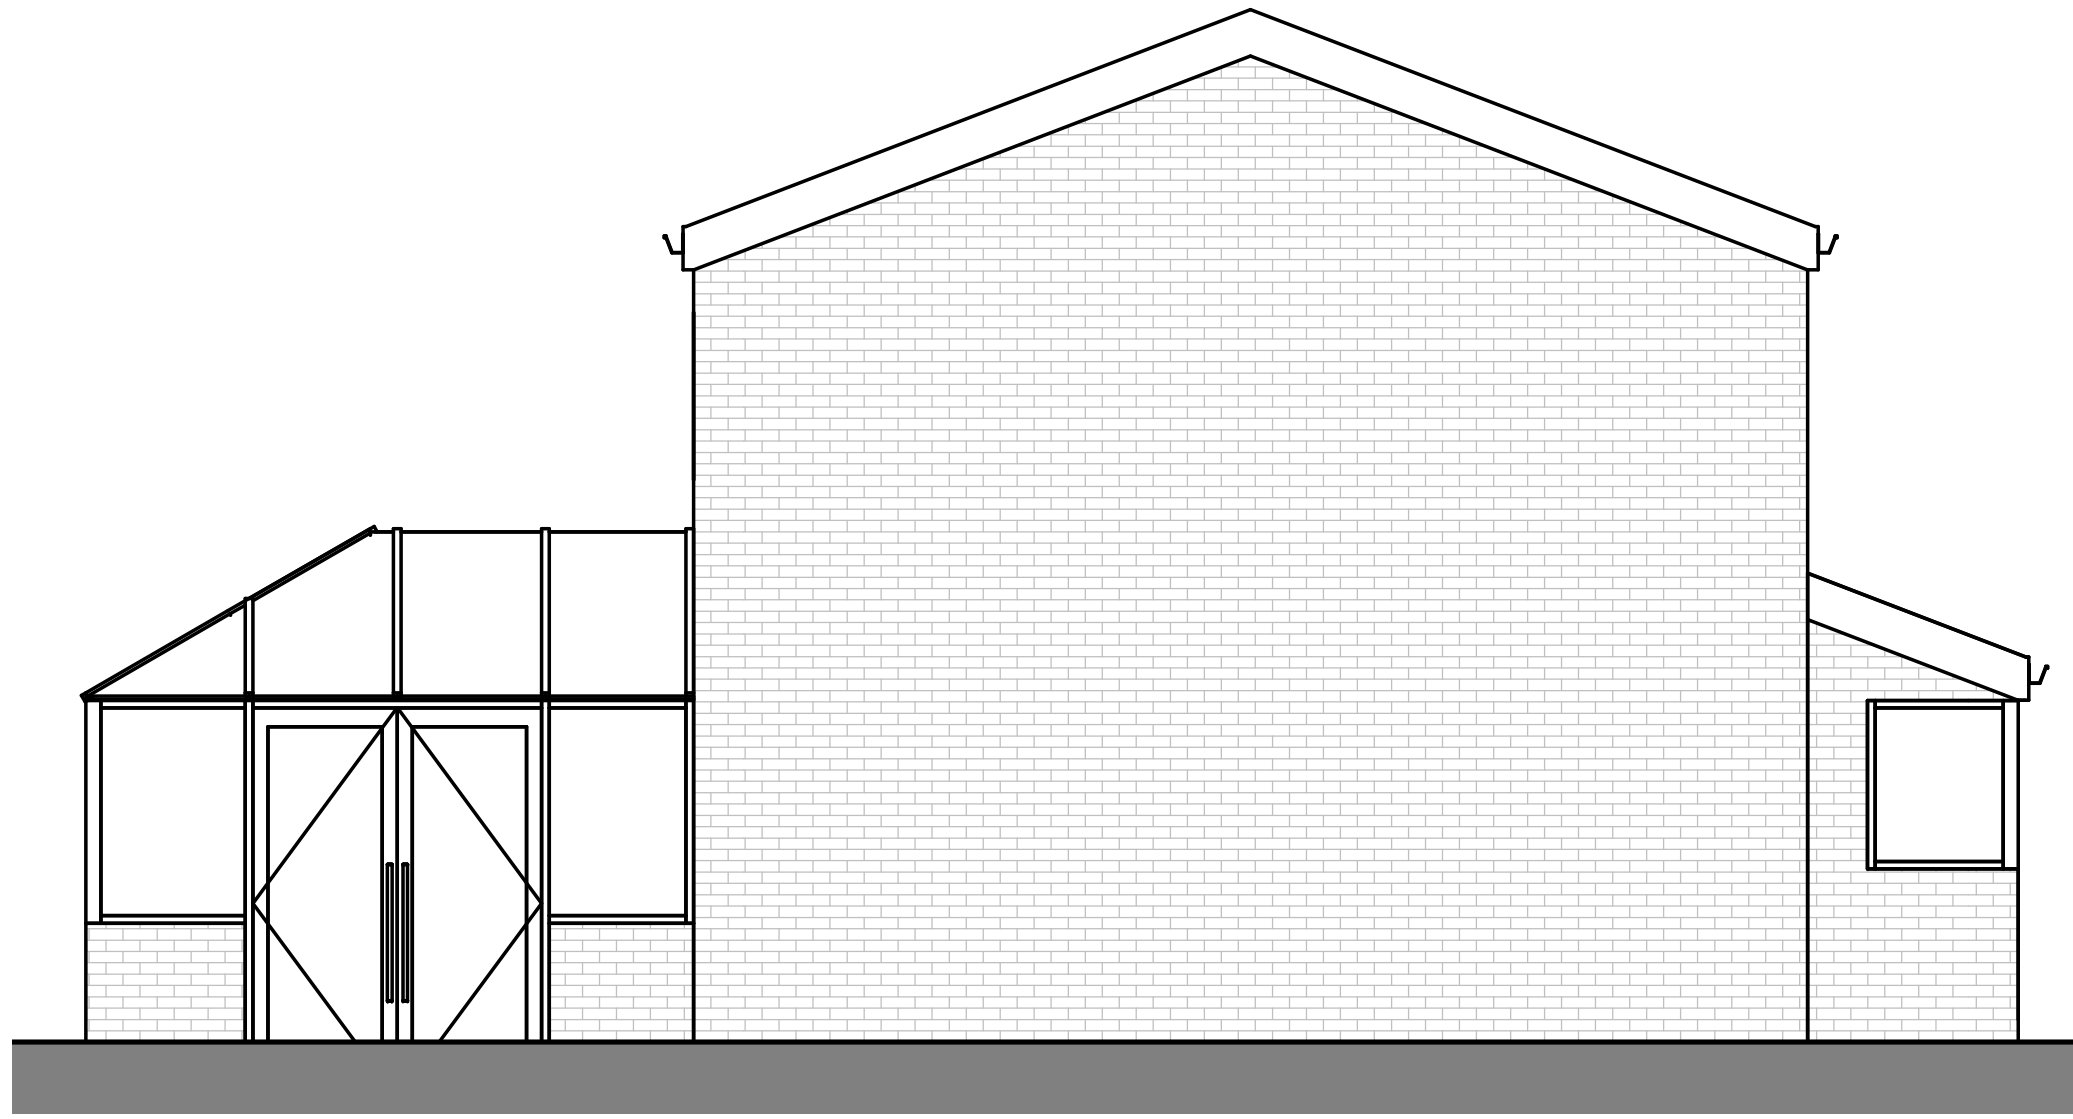


Side Elevation

1 : 50

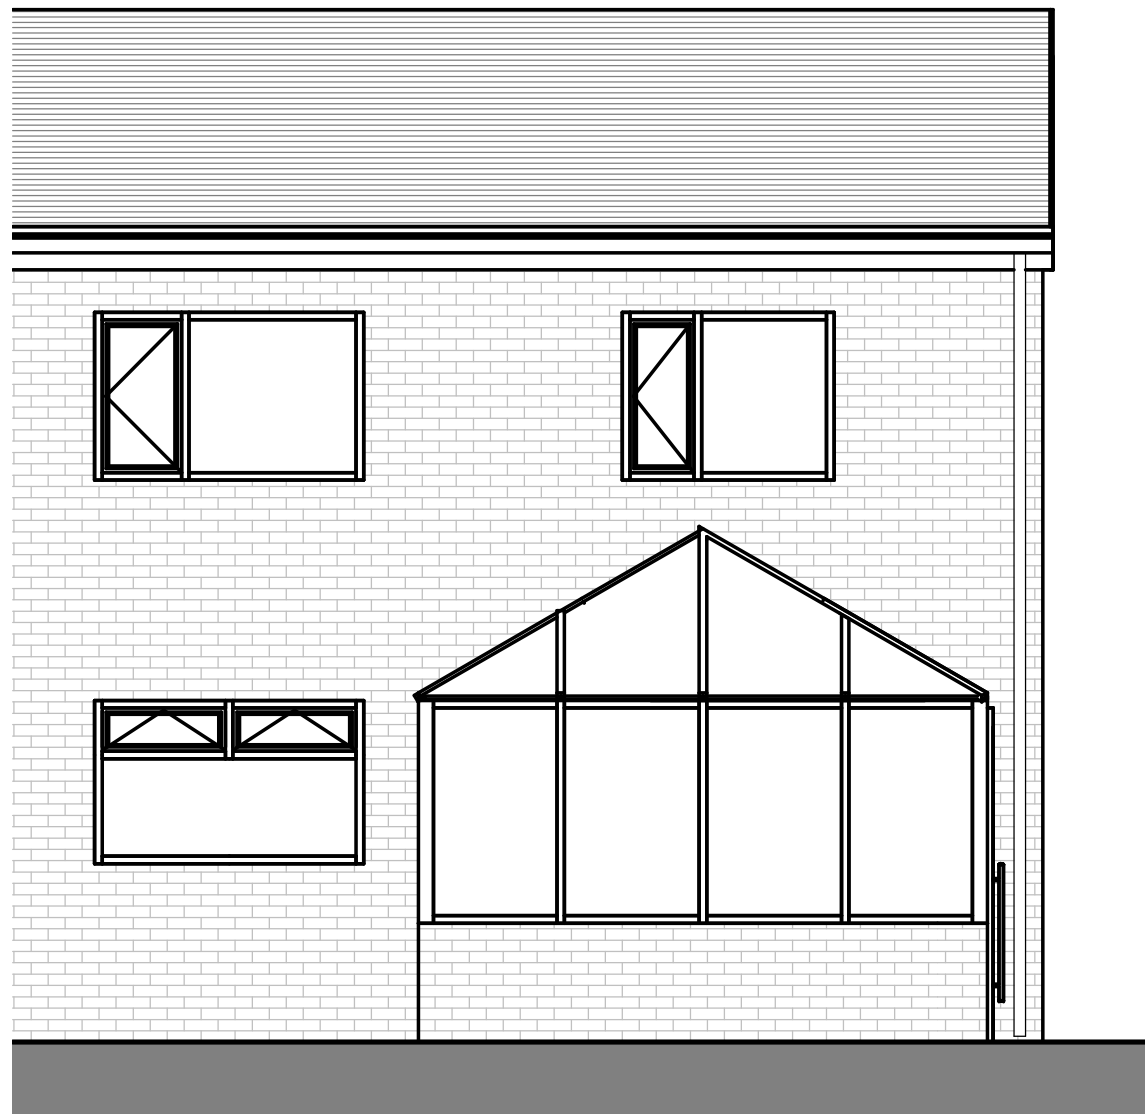


Rear Elevation

1 : 50

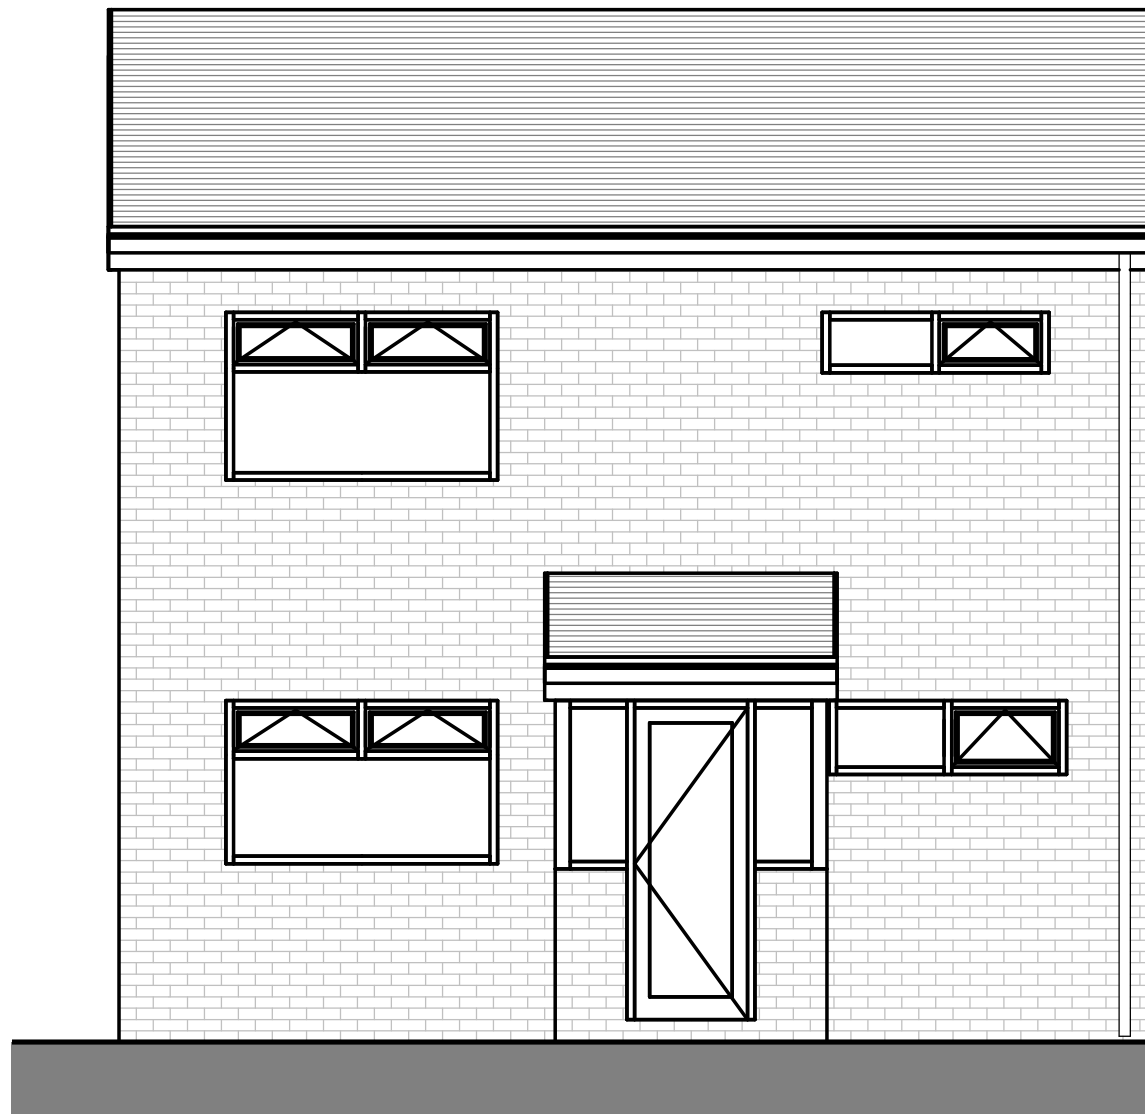


Front Elevation

1 : 50

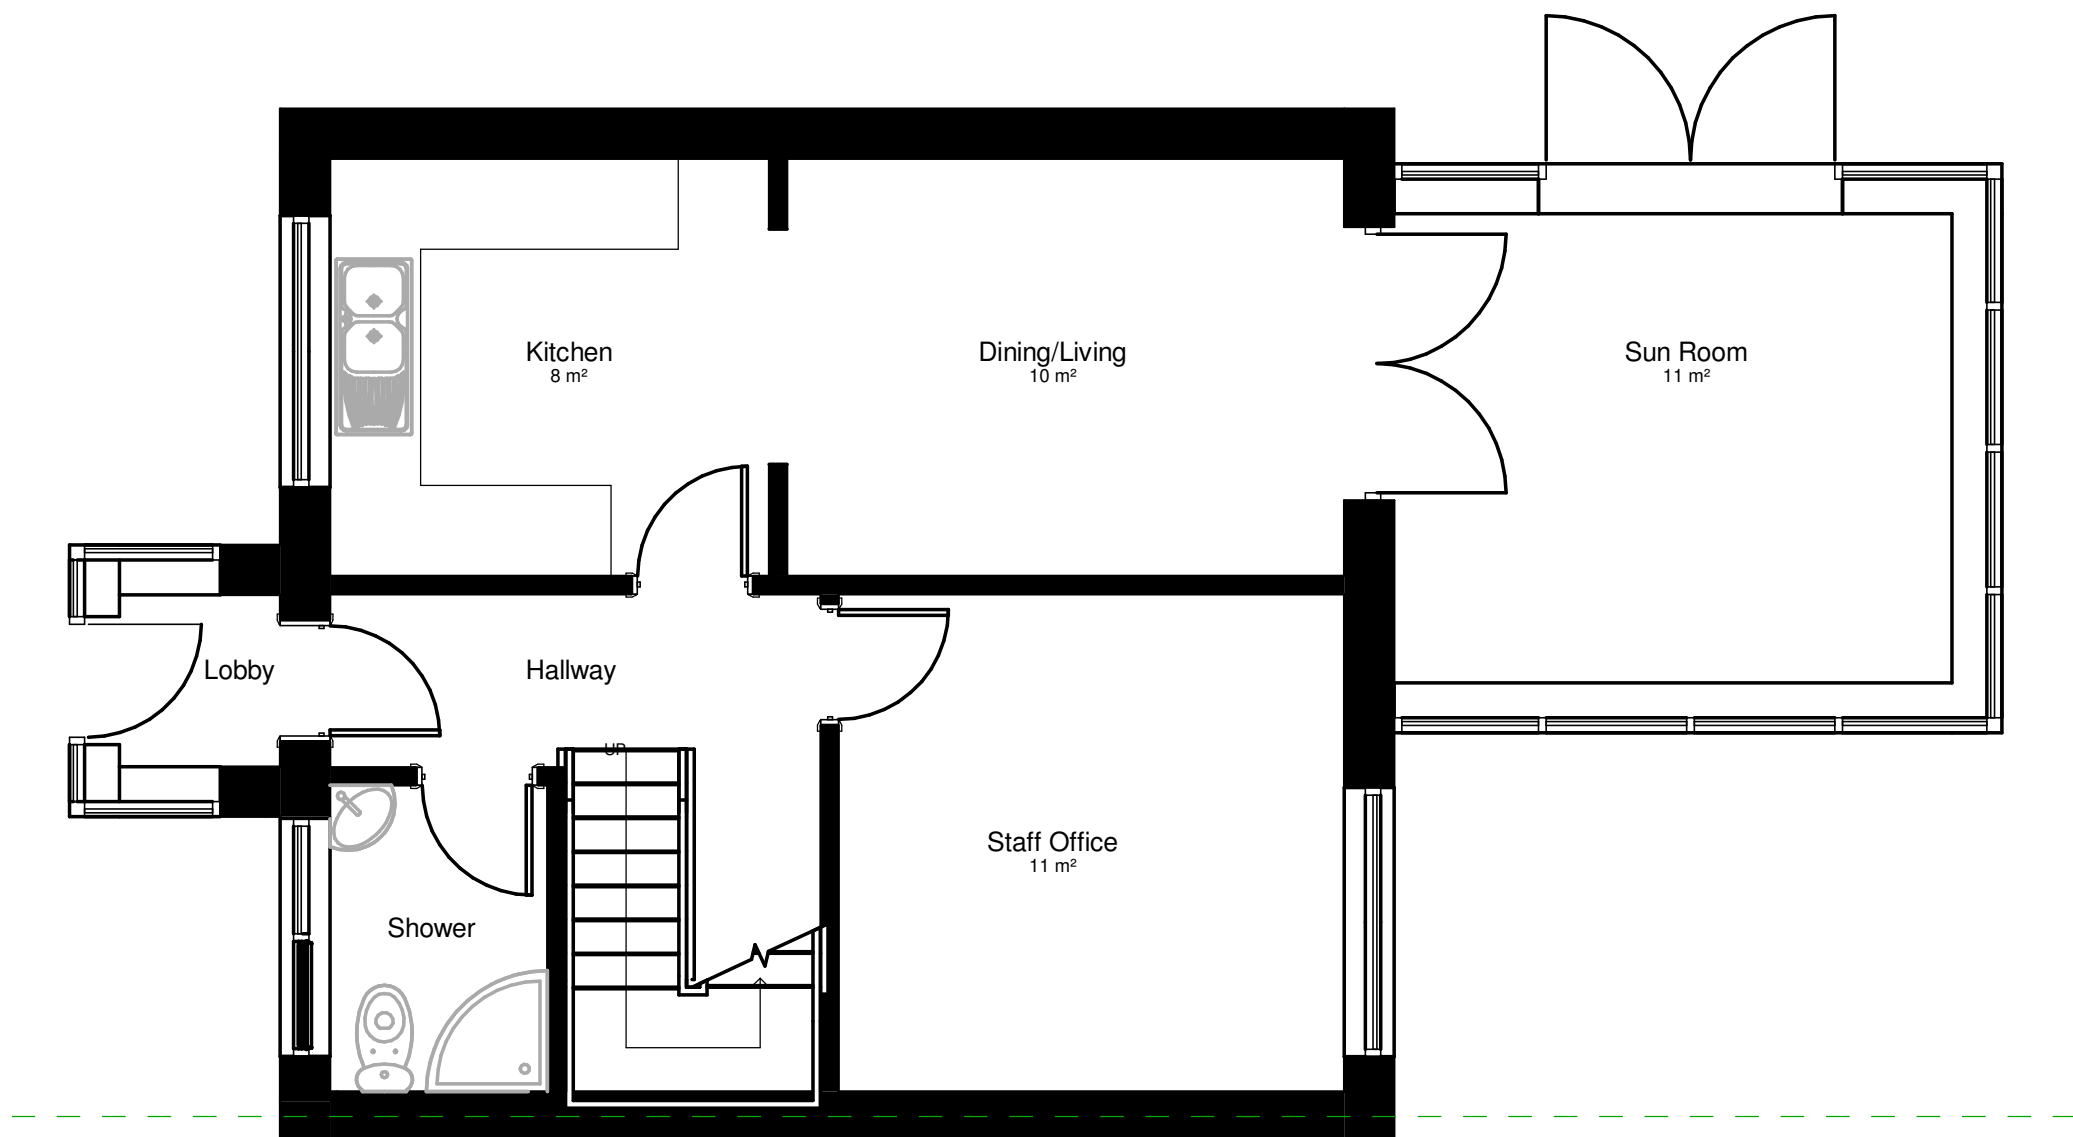

Ground Floor Plan - Existing

1 : 50

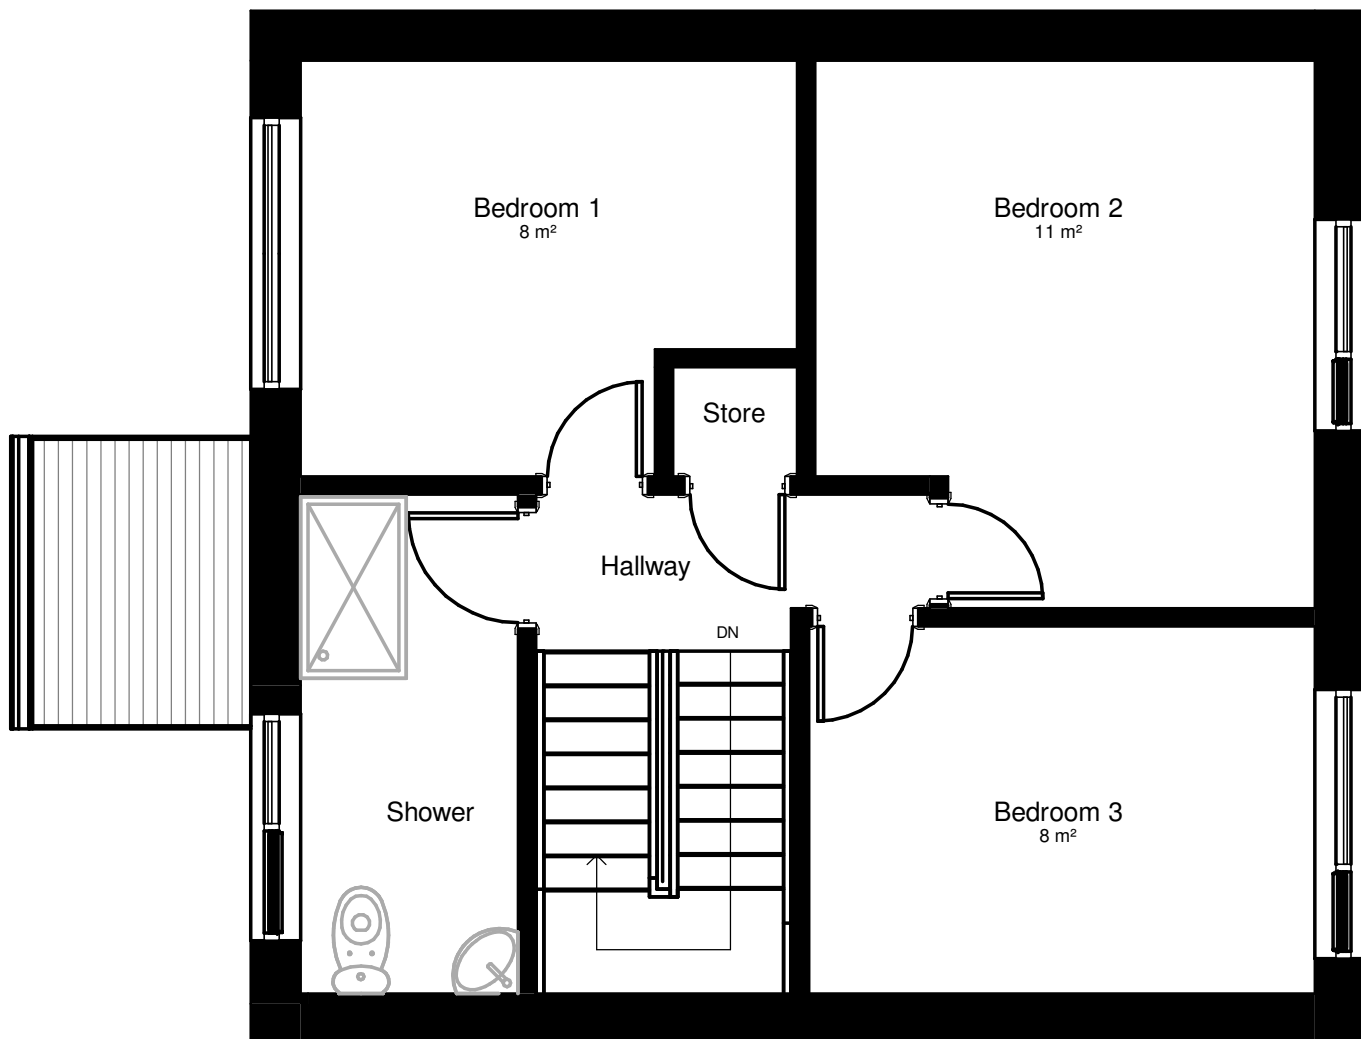

First Floor Plan - Existing

1 : 50



Scale 1:50

Rev. No.	Description	Date
DirC Architectural Ltd. 13 Kingsmill Gardens, Moston Manchester M40 5GS t: 07940 533 498 e: dirc@mac.co.uk		
Client: P and S Ncube Ltd		
Project: Lawful Development: Proposed C3(b) Use from C3(a)		
Project Address: 1 Gardeners View, Liverpool, Knowsley, Merseyside, L33 1RW		
Sheet title: Existing Elevations and Floor Plans		
Project number: 1931	Size: 14.03.2023	
Drawn by: DirC	Checked by: DirC	
Drawing Number: 1931.101	Scale @ A1: 1 : 50	Revision: