


NOTES:
ALL DIMENSION IN mm UNLESS OTHERWISE STATED

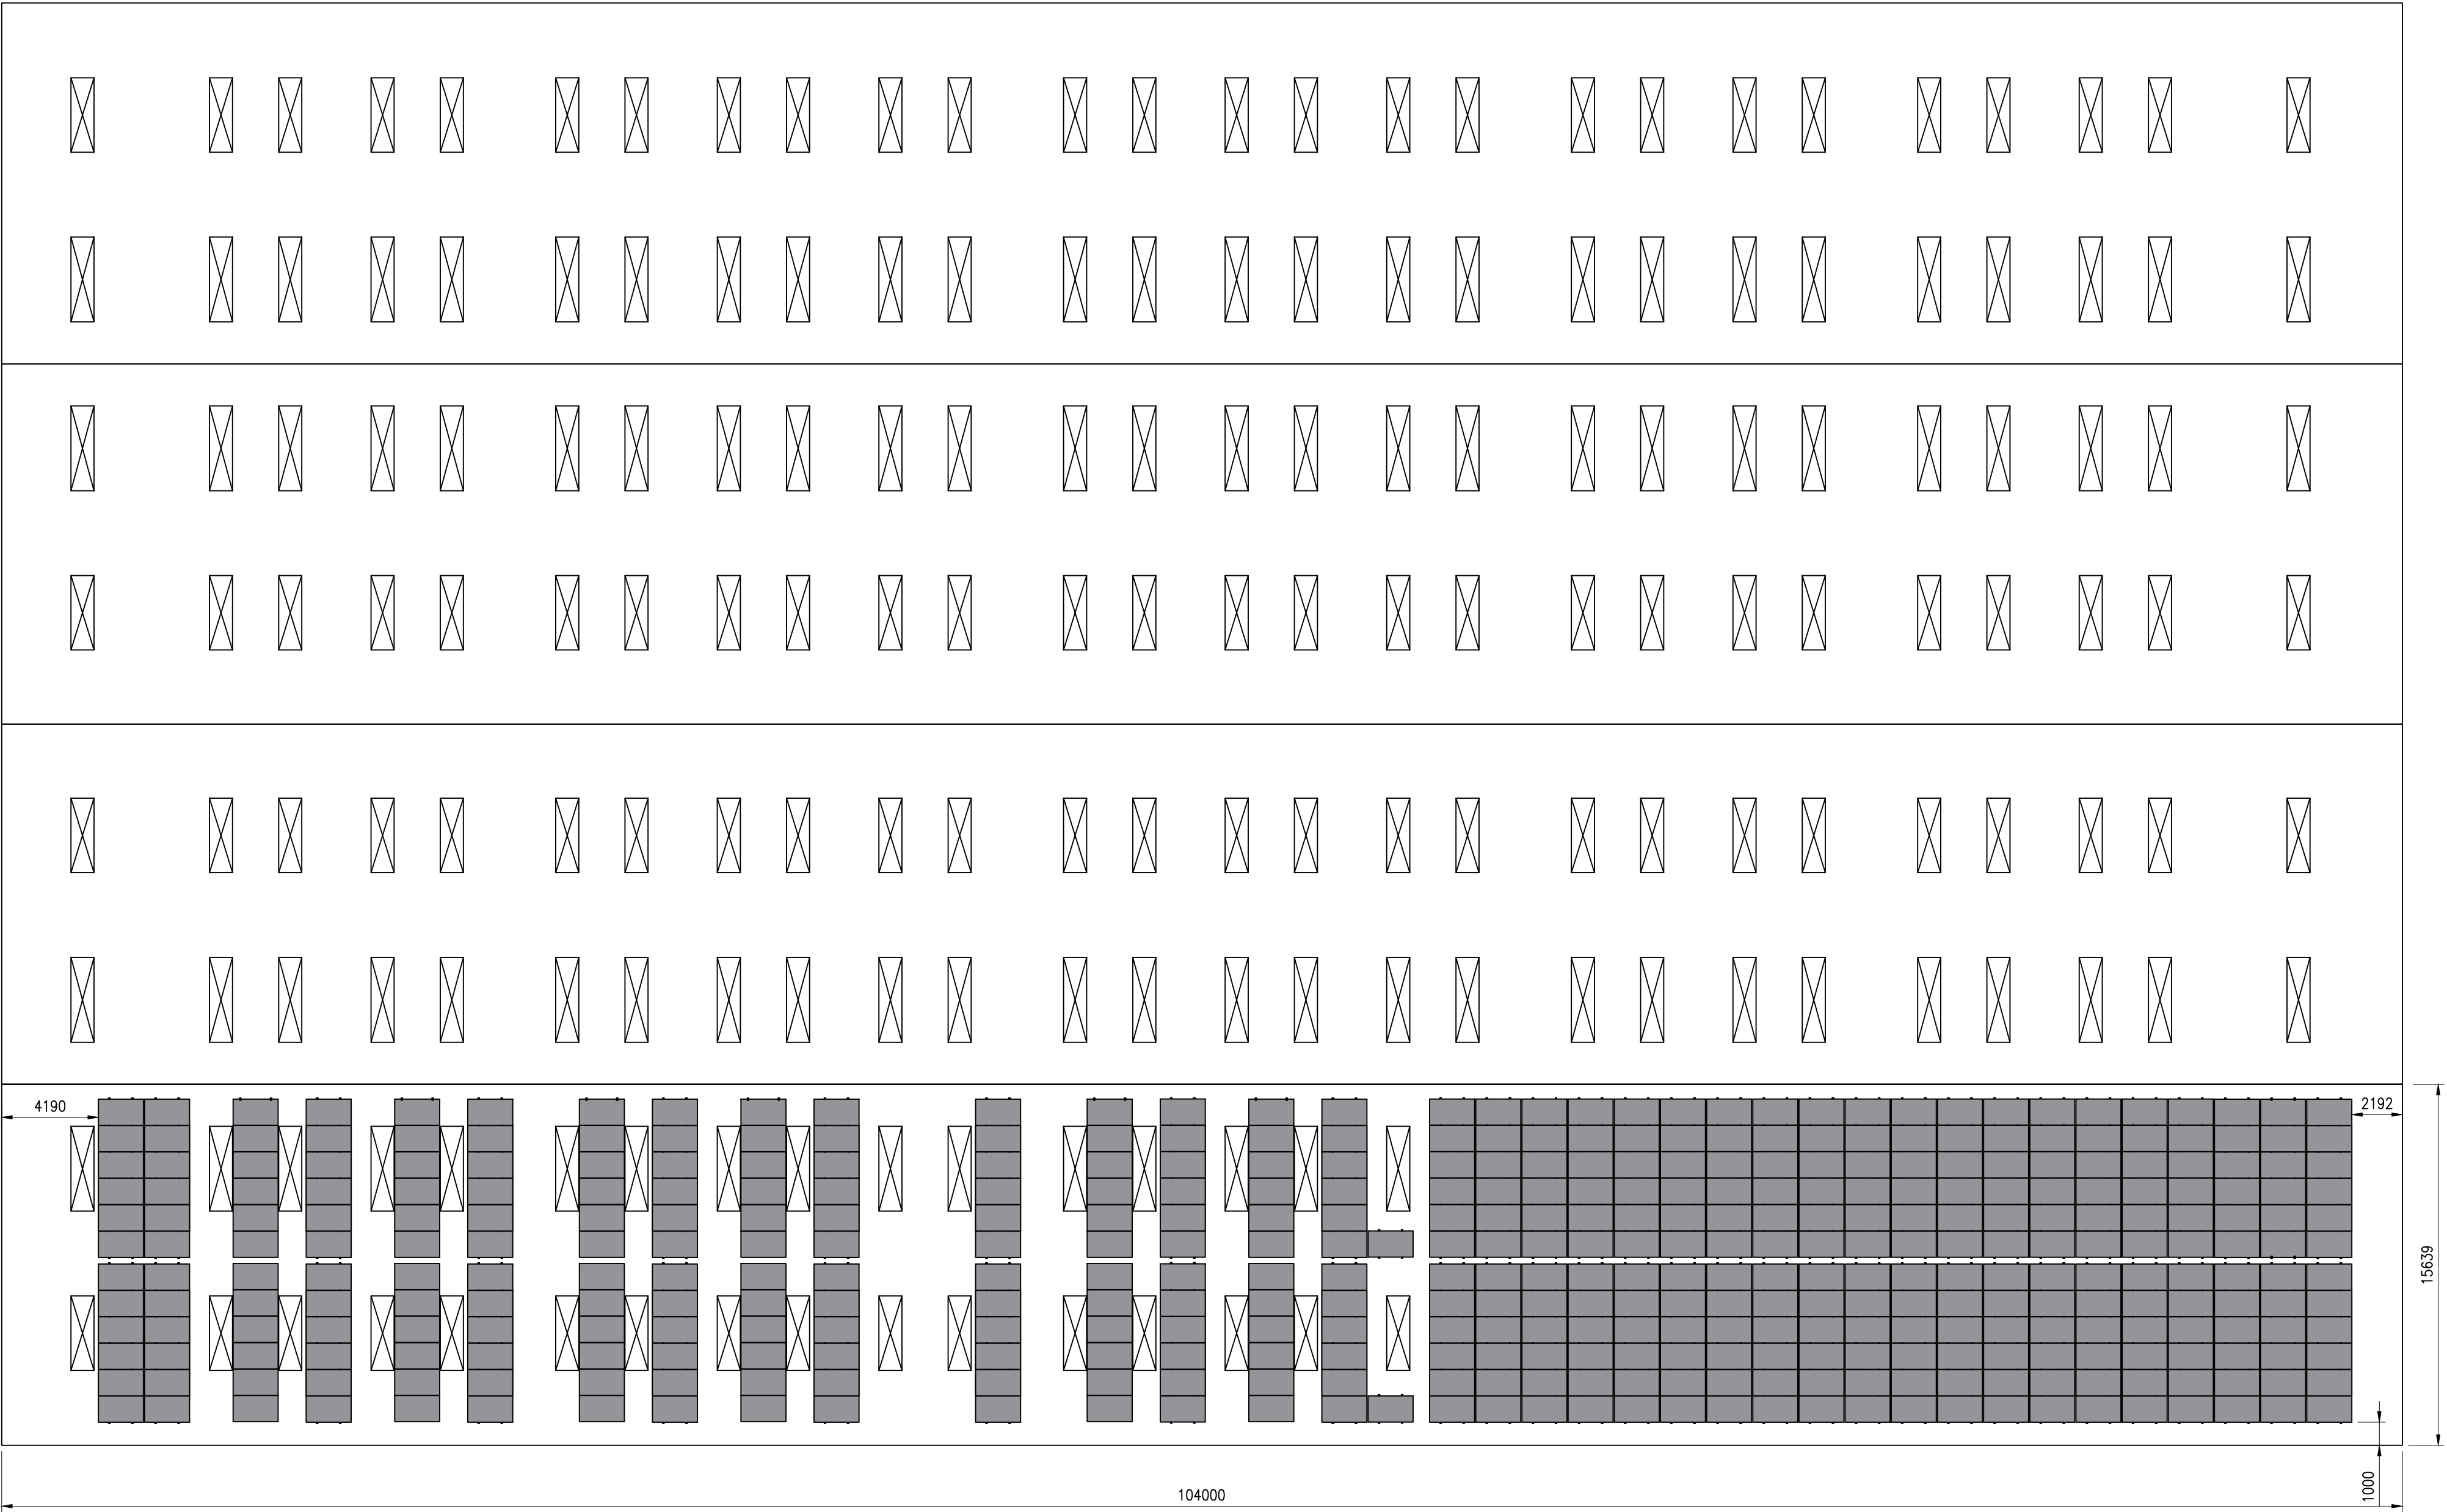

01	27.01.25	Notes updated	KEB	MB
Rev	Date	Description	Drawn	Approved

NOVALUX

Brookbrook Estate
Surrey
Monmouthshire, NP7 8UB
01600 463 008

Client:
LWC DRINKS

Consultant:

Project:
LWC LIVERPOOL

Drawing Title:
PROPOSED ROOF PLAN
Unit 5, Earlsfield Park
L34 4BF

Scale: 1:200	Pagesize: A1	Drawn By / Date: KEB
Checked By / Date: MB	Approved: MB	PM: MB

Drawing No: NSL281(R)-PV-OA1	Revision: 01
---------------------------------	-----------------

Copyright of this drawing remains with Novalux Solar Limited and constitutes intellectual property owned exclusively by Novalux Solar Limited. Reproduction or transmission in any form is prohibited without express written authority from Novalux Solar Limited.