




NOTES:
ALL DIMENSION IN mm UNLESS OTHERWISE STATED

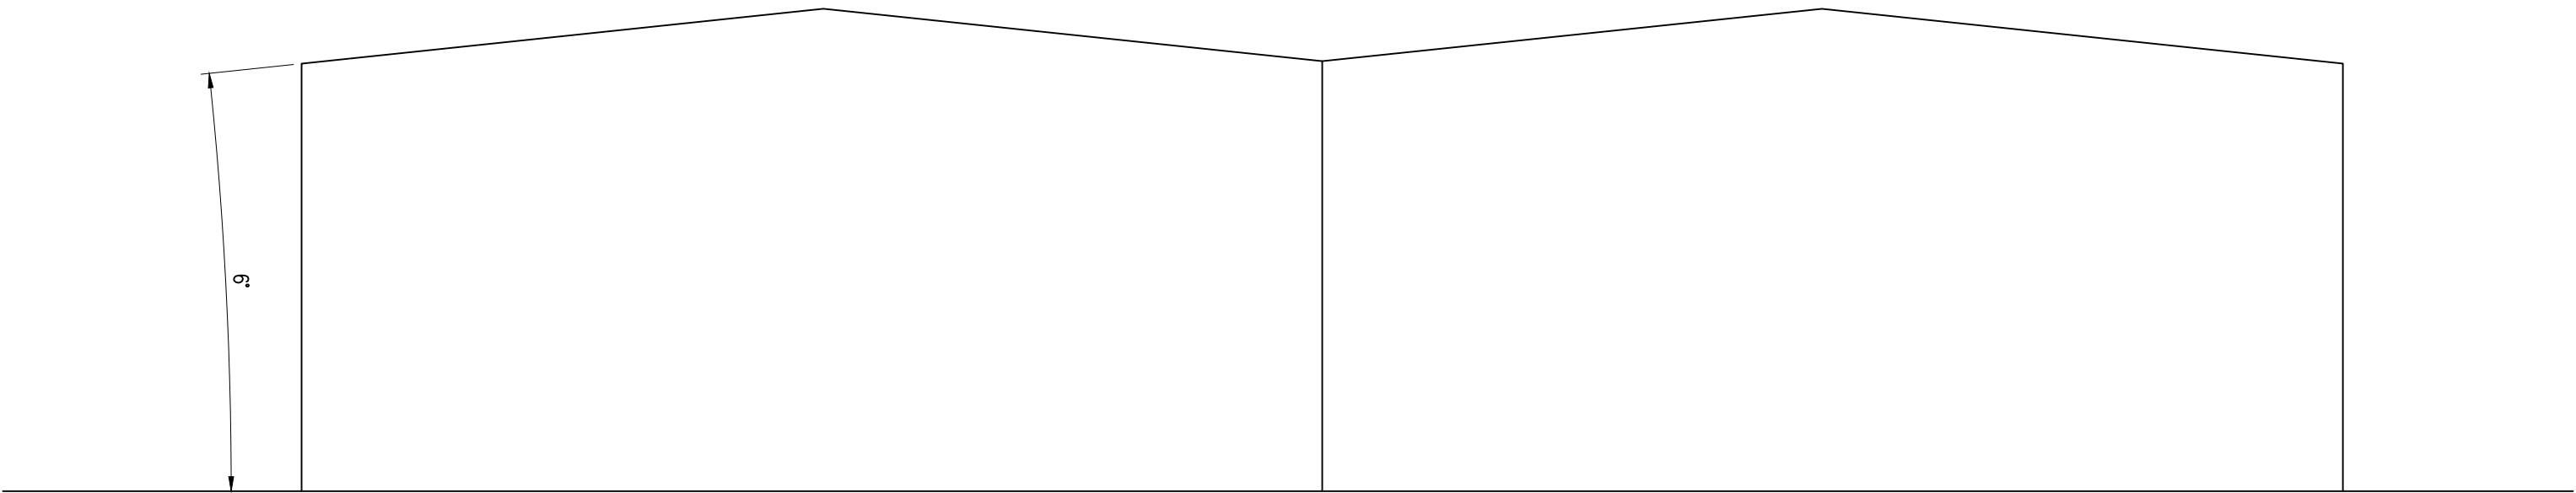

WEST ELEVATION

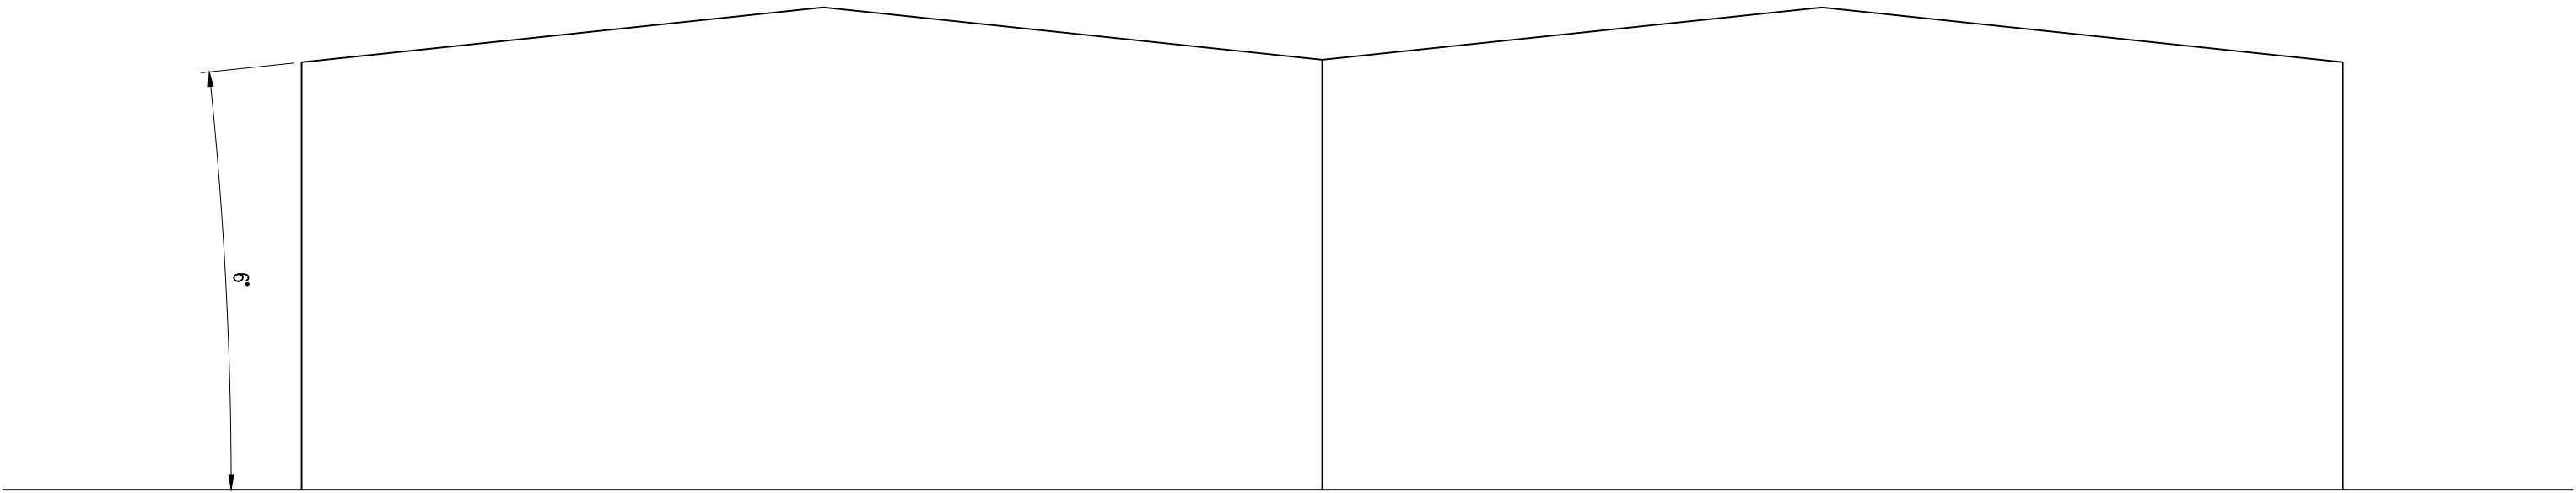

EAST ELEVATION

 

SOUTH ELEVATION

01	27.01.25	West Elevation added. Notes updated.	KEB	MB
Rev.	Date	Description	Drawn	Approved

NOVALUX

Brookbrook Estate
Surrey
Monmouthshire, NP7 8UB
01600 463 008

Client:
LWC DRINKS

Consultant:

Project:
LWC LIVERPOOL

Drawing Title:
EXISTING ELEVATIONS
Unit 5, Earlsfield Park
L34 4BF

Scale: 1:200	Pagesize: A1	Drawn By / Date: KEB
Checked By / Date: MB	Approved: MB	PM: MB

Drawing No: NSL281(R)-PV-OA2	Revision: 01
---------------------------------	-----------------

Copyright of this drawing remains with Novalux Solar Limited and constitutes intellectual property owned exclusively by Novalux Solar Limited. Reproduction or transmission in any form is prohibited without express authority from Novalux Solar Limited.