




NOTES:
ALL DIMENSION IN mm UNLESS
OTHERWISE STATED

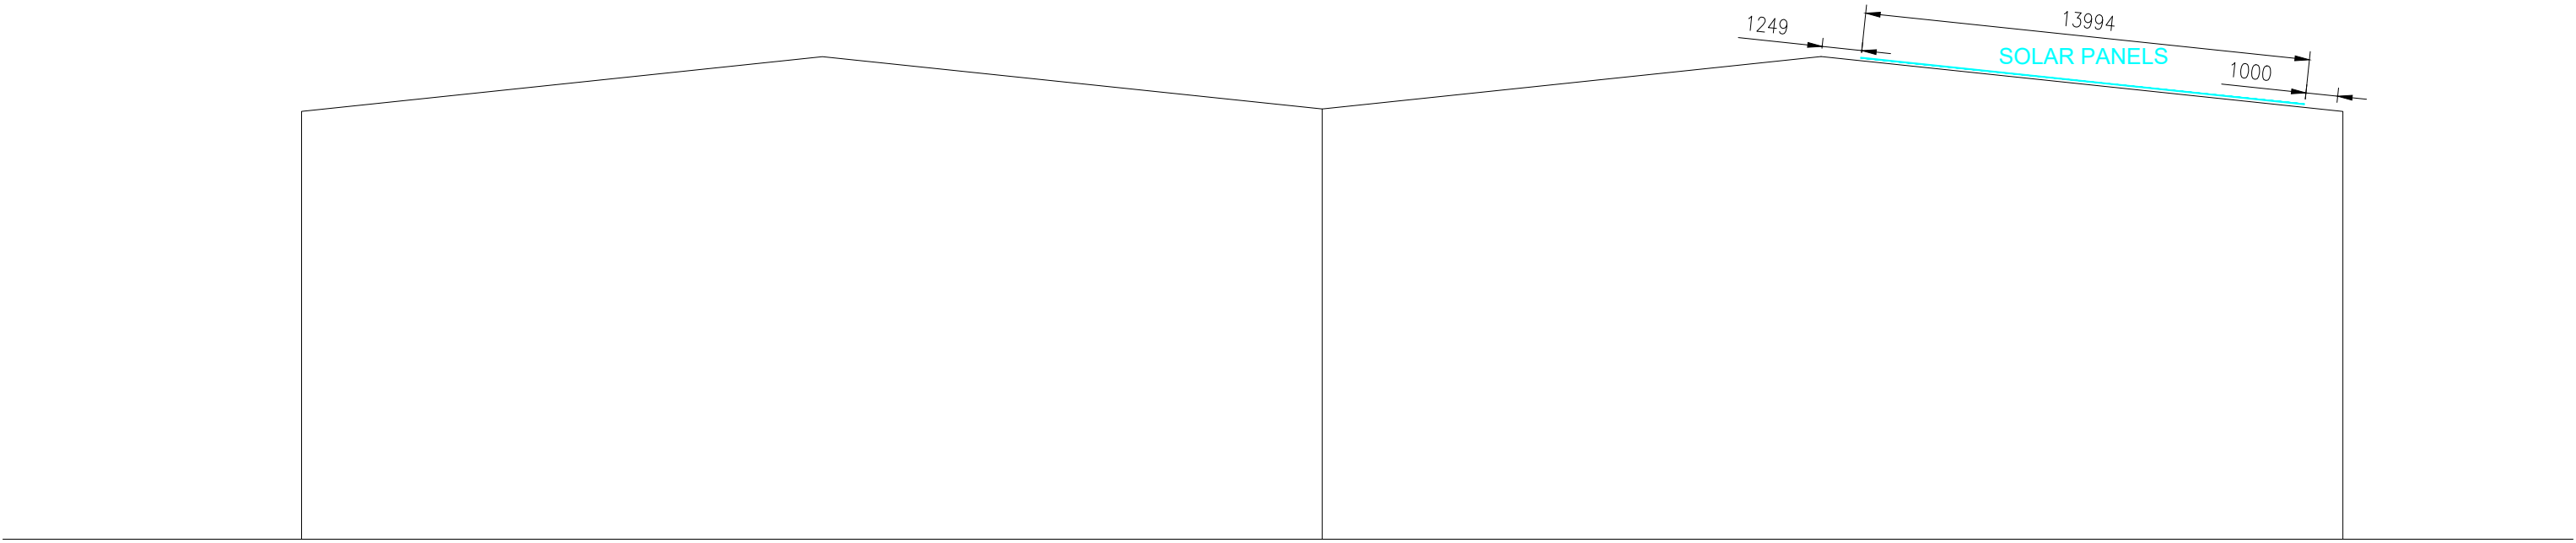


WEST ELEVATION

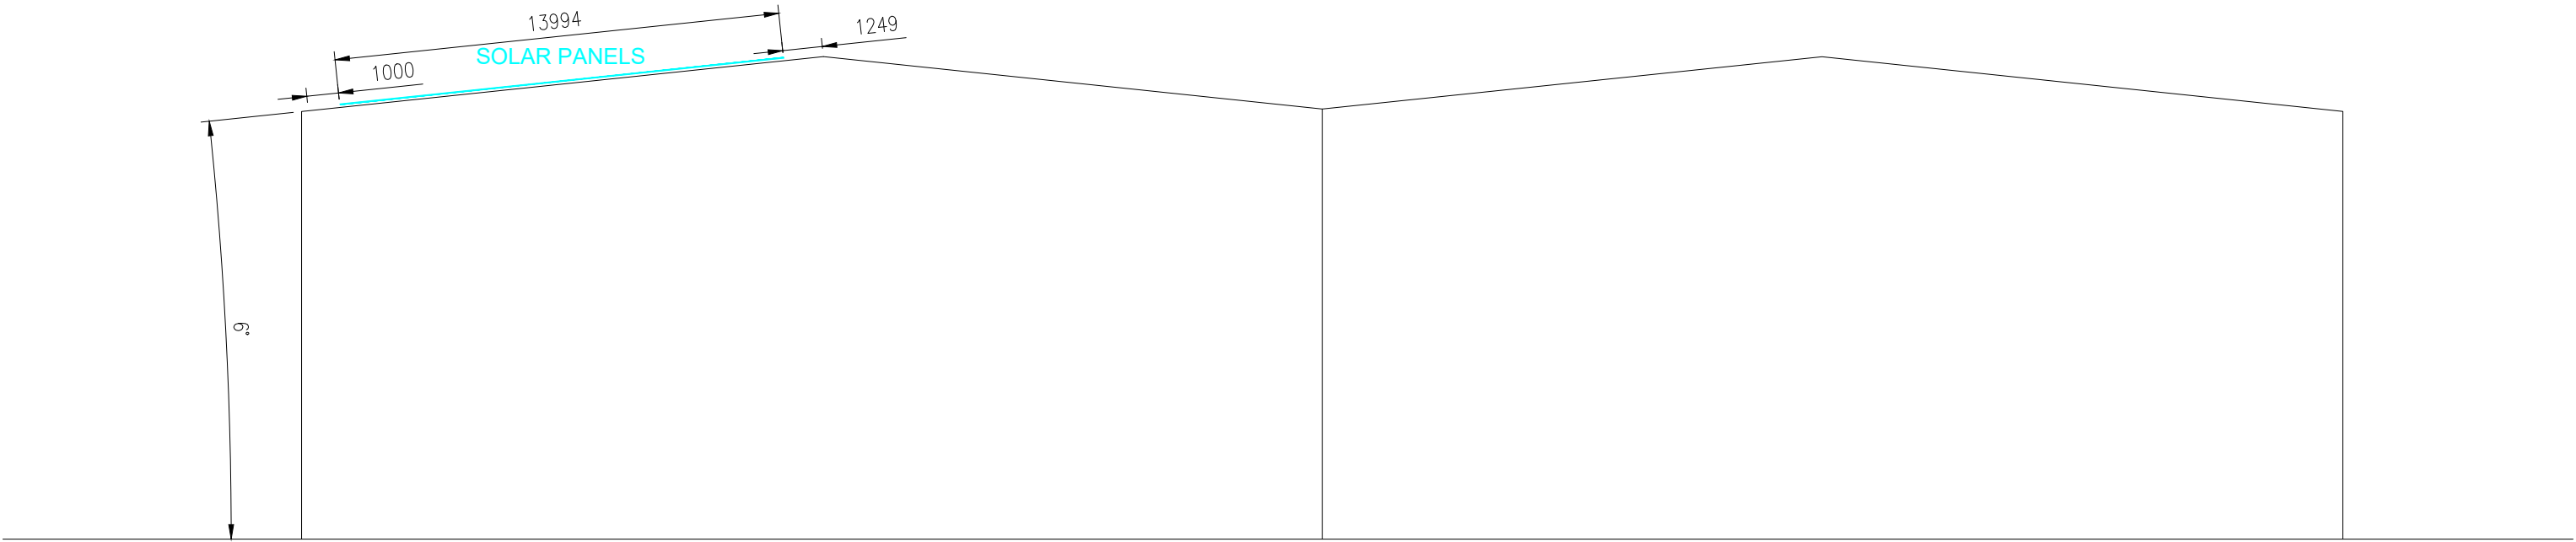

EAST ELEVATION

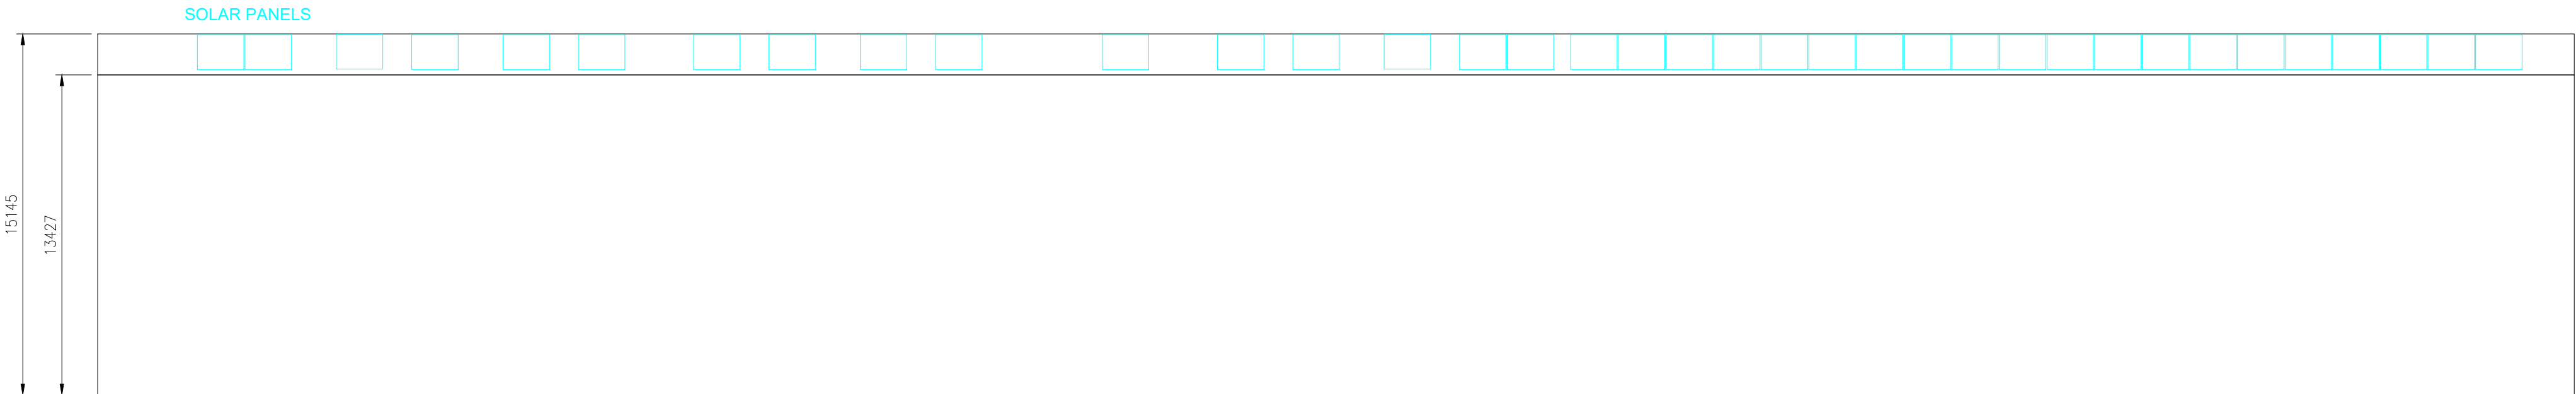

SOUTH ELEVATION

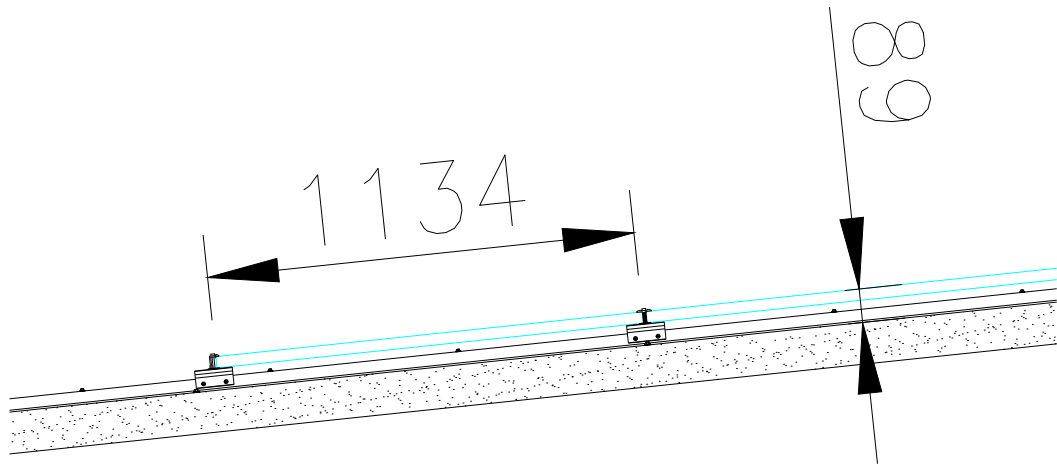

TYPICAL SECTION (1:20)

01	27.01.25	West Elevation added. Notes updated.	KEB	MB
Rev	Date	Description	Drawn	Approved

NOVALUX

Brookbrook Estate
Sunningdale
Monmouthshire, NP7 8UB
01600 463 008

Client:
LWC DRINKS

Consultant:

Project:
LWC LIVERPOOL

Drawing Title:
PROPOSED ELEVATIONS
Unit 5, Earlsfield Park
L34 4BF

Scale: 1:200	Pagesize: A1	Drawn By / Date: KEB
Checked By / Date: MB	Approved: MB	PM: MB

Drawing No: NSL281(R)-PV-OA3	Revision: 01
---------------------------------	-----------------

Copyright of this drawing remains with Novalux Solar Limited and constitutes intellectual property owned exclusively by Novalux Solar Limited. Reproduction or transmission in any form is prohibited without express written authority from Novalux Solar Limited.