


This drawing (or any part thereof) may not be copied, transmitted or disclosed to any third party or unauthorized person without the prior written permission of Future3Architecture
This drawing is to be read in conjunction with all other relevant drawings prepared by consultants and sub-contractors. Report any discrepancies to the Architect or representatives thereof.





PROPOSED SIDE ELEVATION
SCALE 1:100@A3

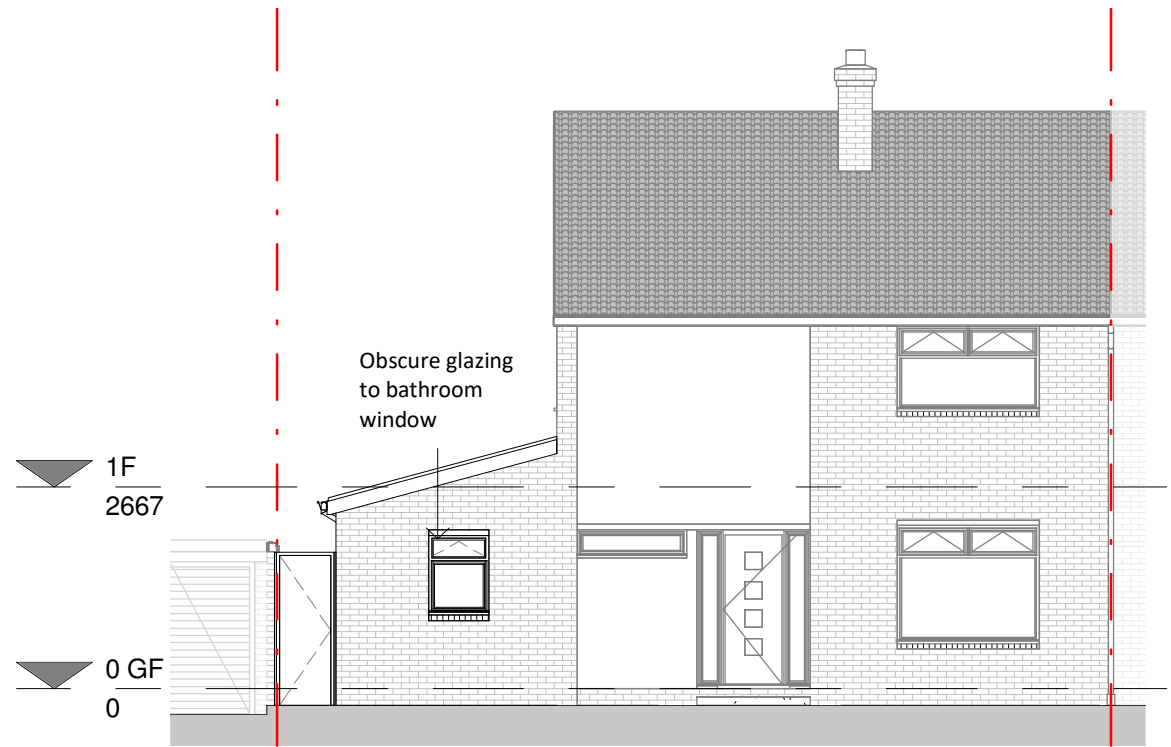

PROPOSED FRONT ELEVATION
SCALE 1:100@A3



PROPOSED REAR ELEVATION
SCALE 1:100@A3

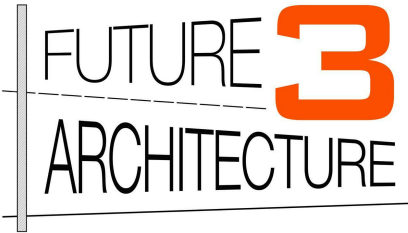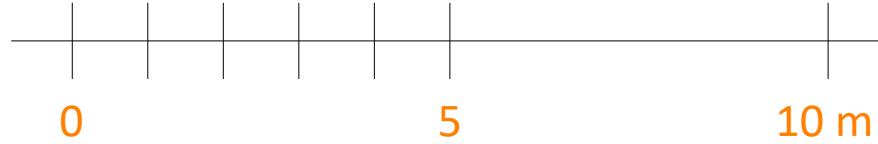

Contact:
07919222347
hello@future3.co.uk
155 Score Lane, Liverpool, L16 5EE
www.future3.co.uk

PROJECT
162 Macket's Lane
Liverpool
L25 8TQ

PROJECT N° 21028

CLIENT
Carl Ryan

DRAWING
Proposed Elevations

STATUS BR

SCALE (@ A3) 1 : 100

DRAWN BY C.F.

DATE 22.04.21

DRAWING NUMBER	REV
21028 - 06	A