

This drawing (or any part thereof) may not be copied, transmitted or disclosed to any third party or unauthorized person without the prior written permission of Future3Architecture
This drawing is to be read in conjunction with all other relevant drawings prepared by consultants and sub-contractors. Report any discrepancies to the Architect or representatives thereof.





EXISTING SIDE ELEVATION
SCALE 1:100@A3



EXISTING FRONT ELEVATION
SCALE 1:100@A3



REAR ELEVATION
SCALE 1:100@A3

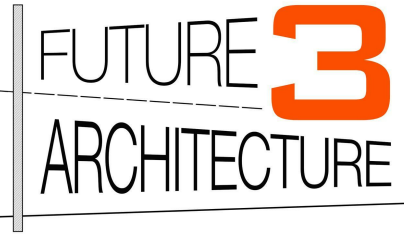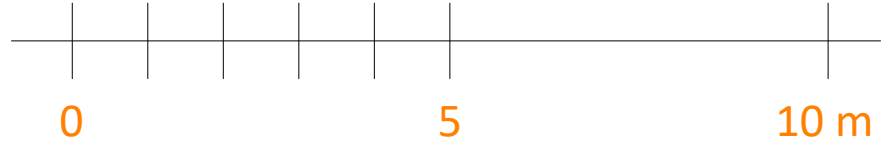

Contact:
07919222347
hello@future3.co.uk
155 Score Lane, Liverpool, L16 5EE
www.future3.co.uk

PROJECT	
162 Macket's Lane	
Liverpool	
L25 8TQ	
PROJECT N°	21028
CLIENT	
Carl Ryan	
DRAWING	
Existing Elevations	
STATUS	BR
SCALE (@ A3)	1 : 100
DRAWN BY	C.F.
DATE	20.04.21
DRAWING NUMBER	21028 - 03
REV	A