



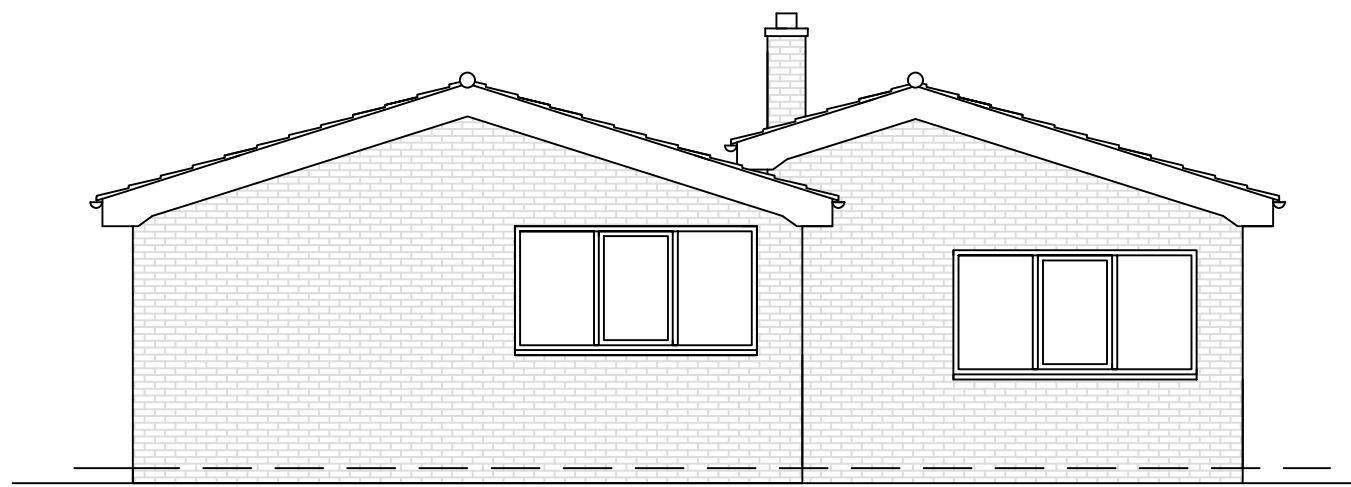


Northern Elevation

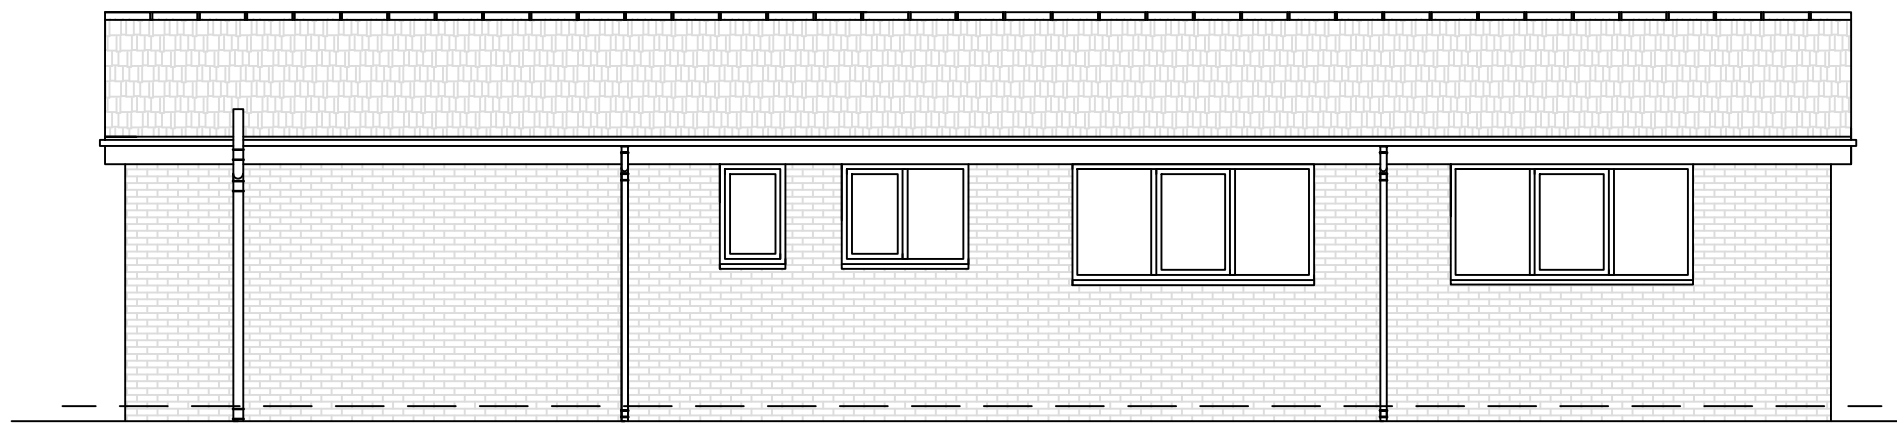


Eastern Elevation




Southern Elevation

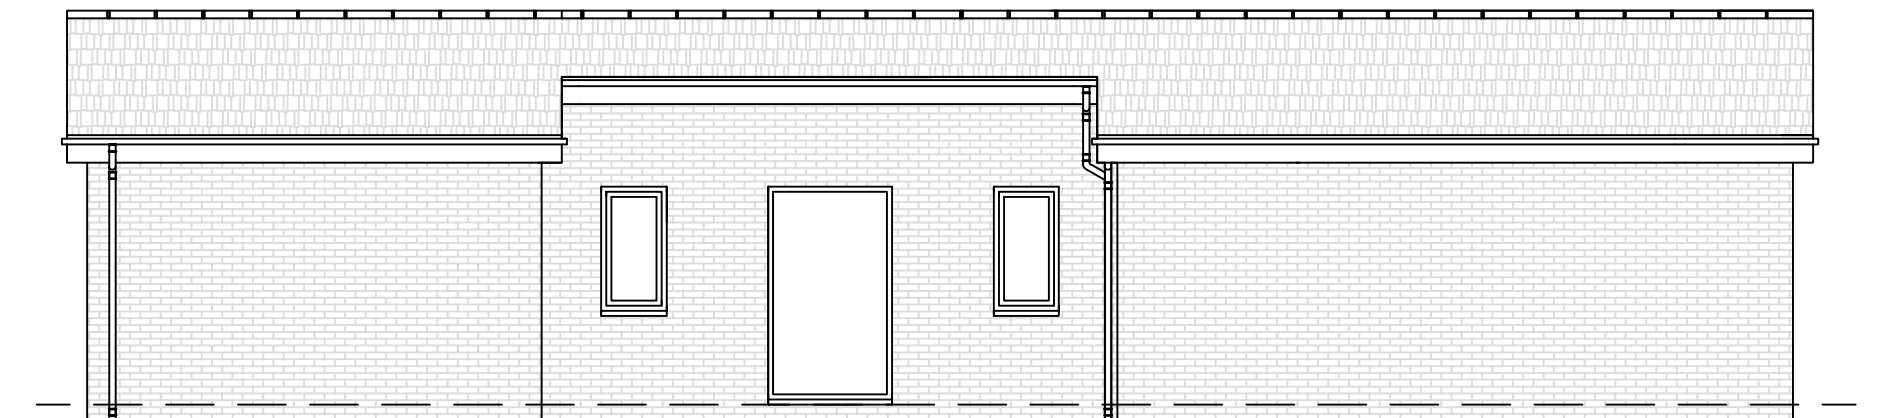


Western Elevation

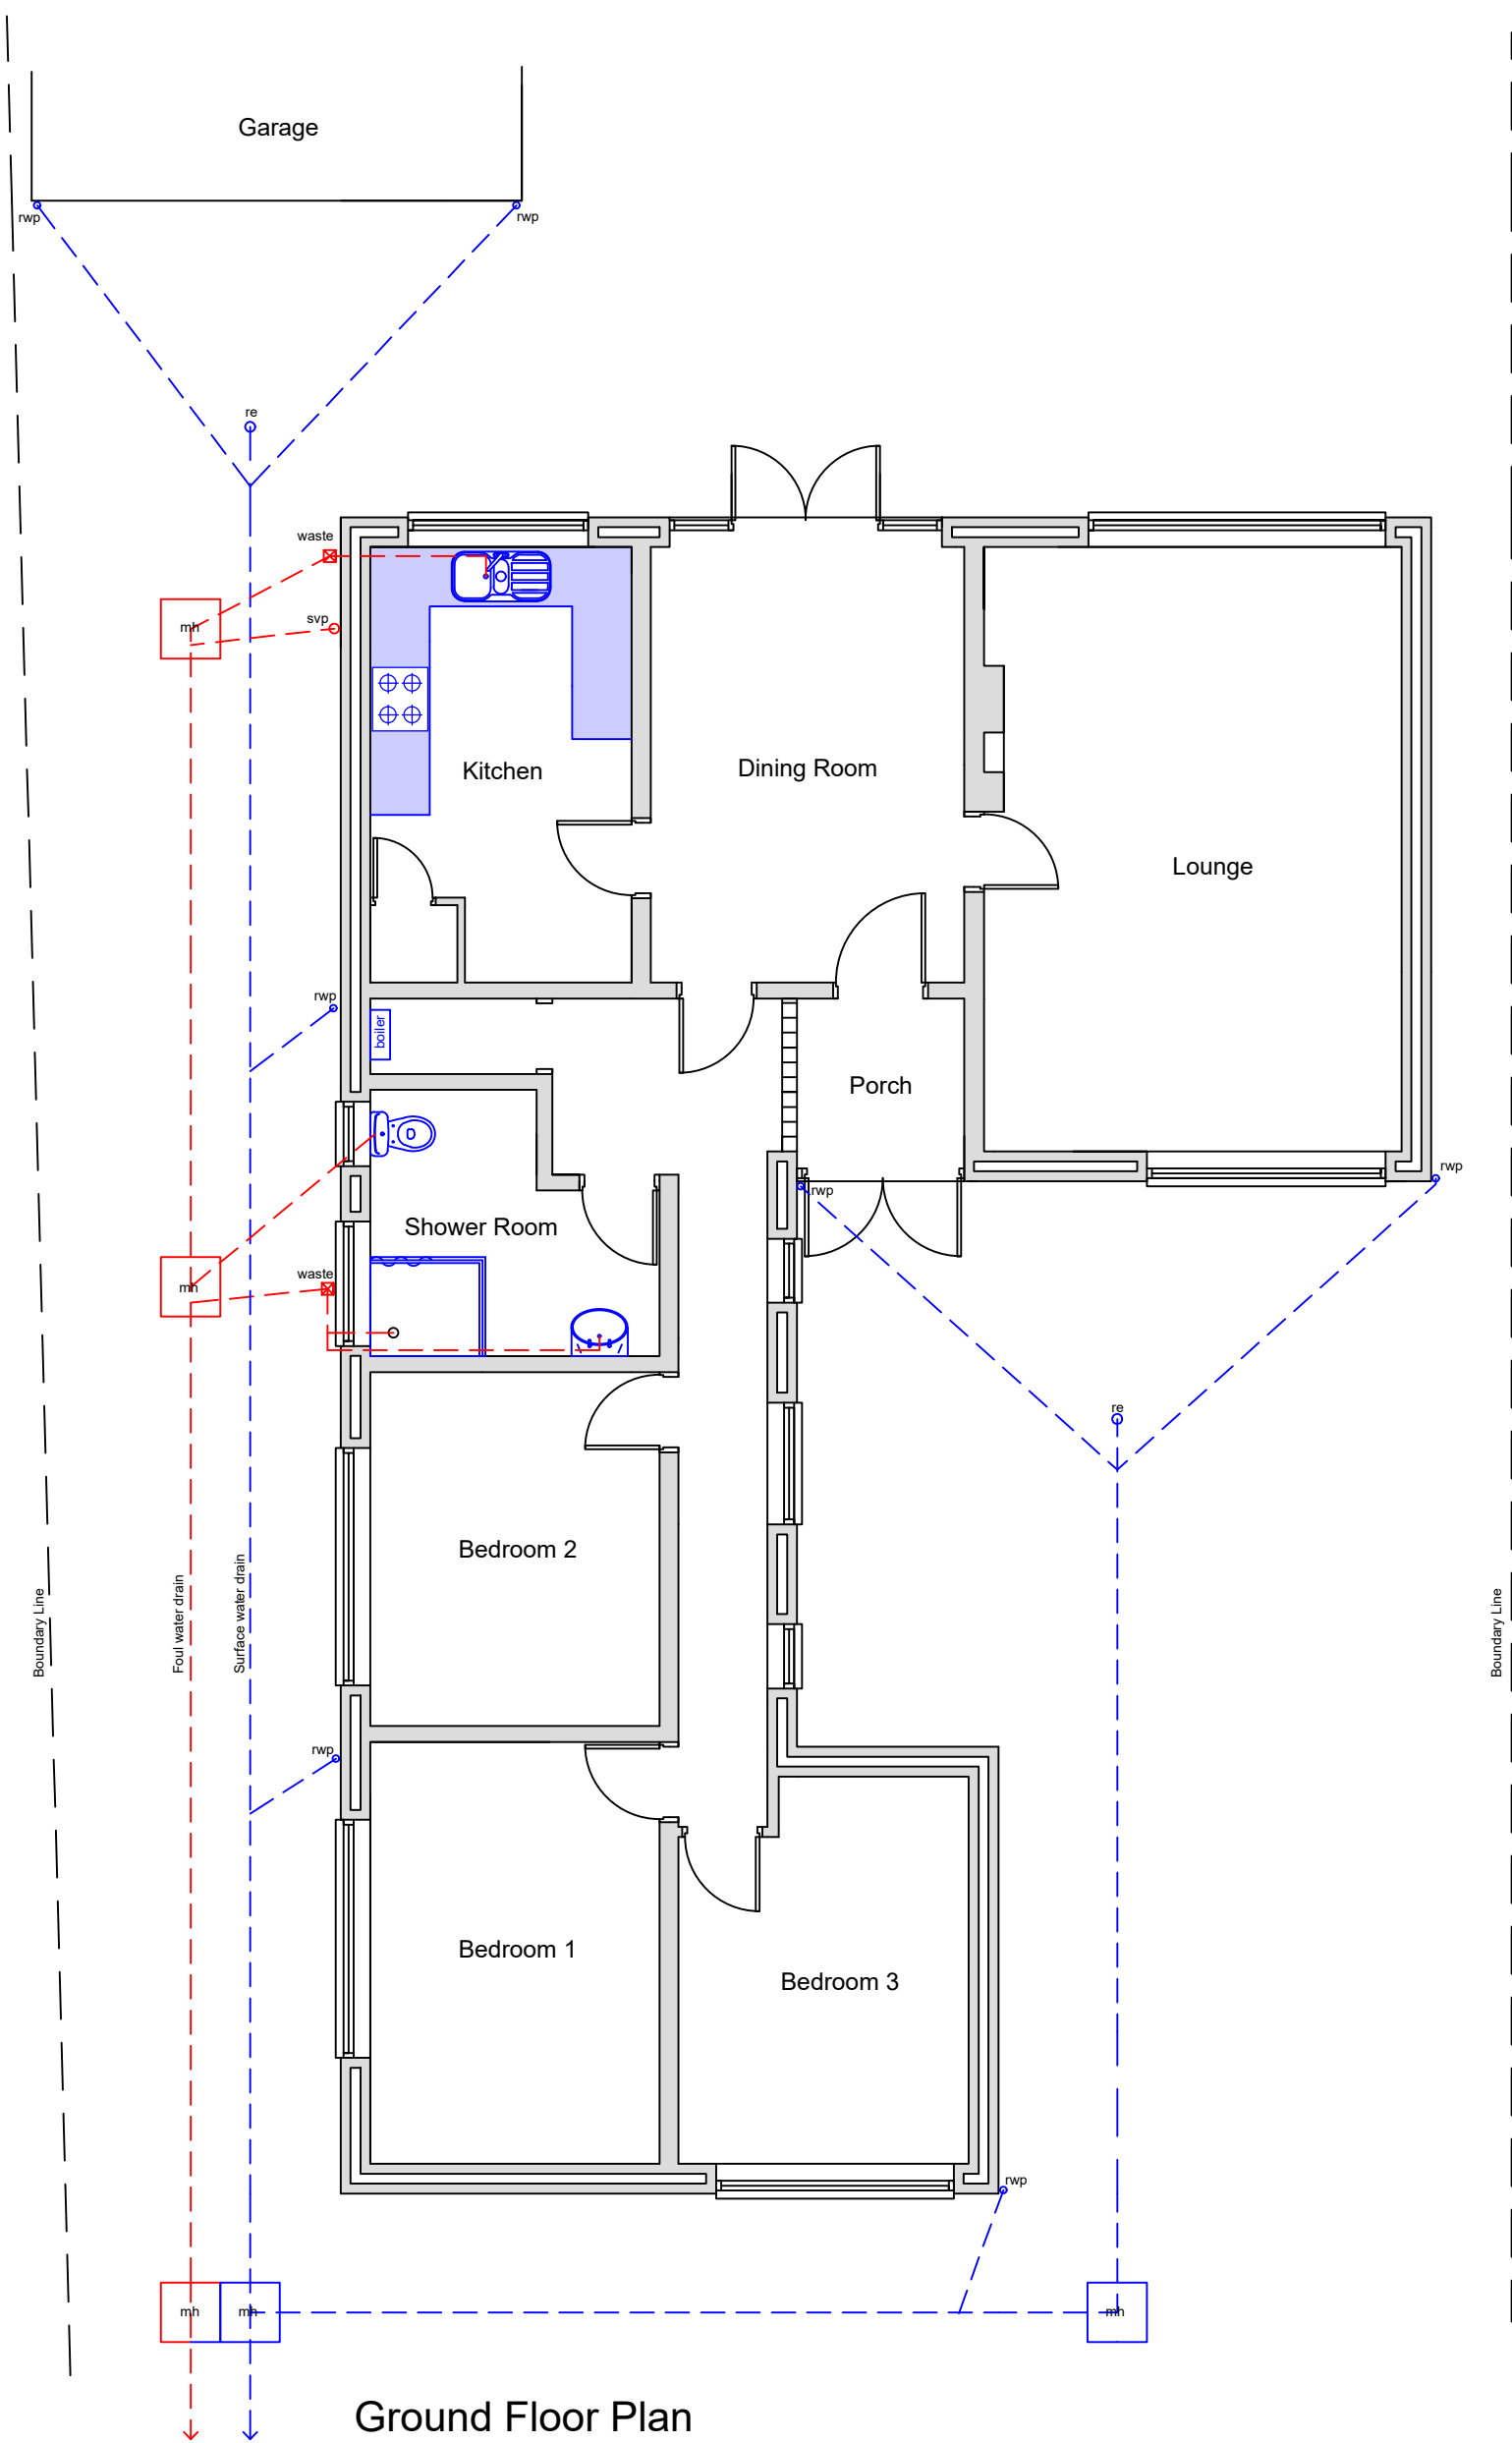


Ground Floor Plan

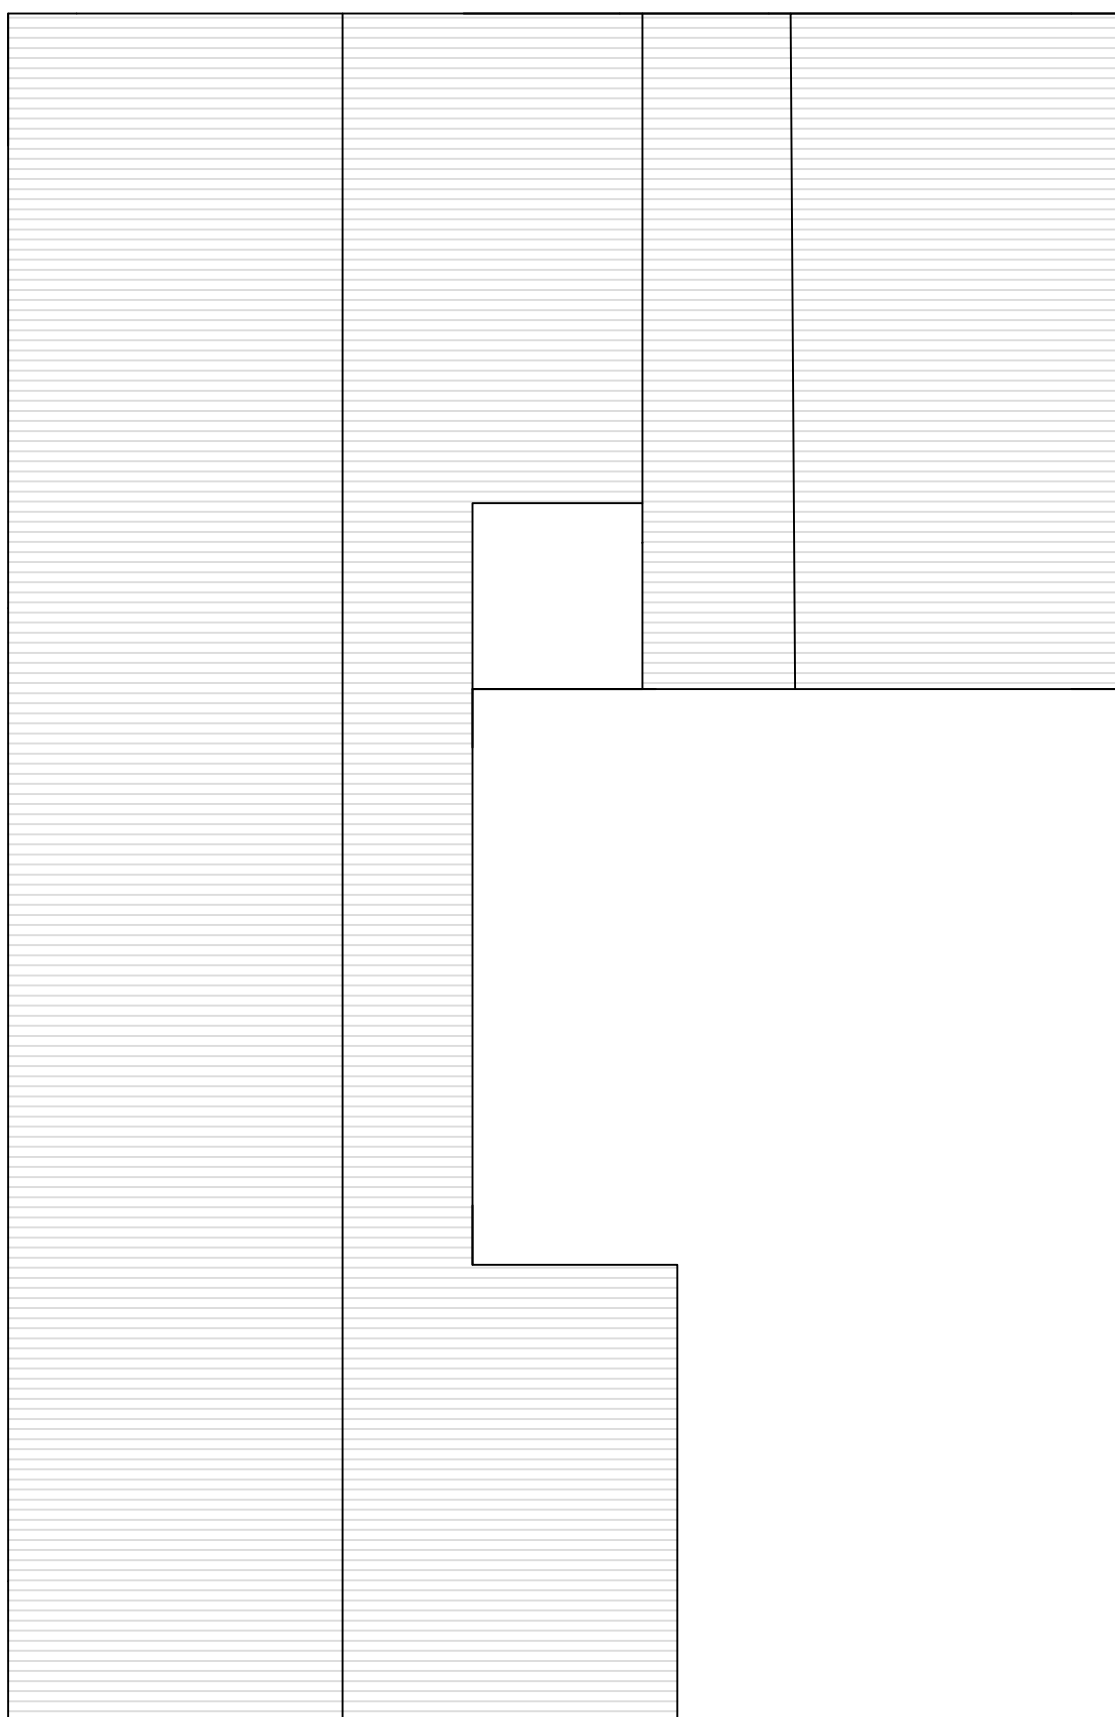

Roof Plan

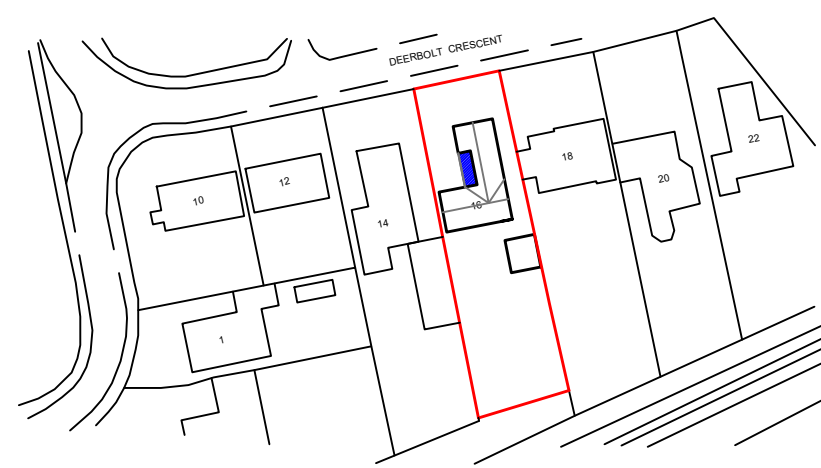

Site Location Plan. Scale 1:1250

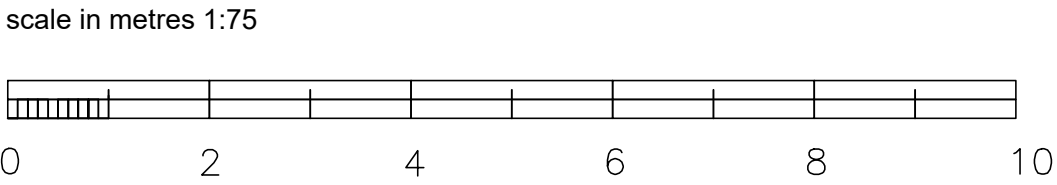

GENERAL NOTES

Revision	Description	Date
----------	-------------	------

DP DESIGN SERVICES

TEL: 01744 611140 E-mail: dave@dpdesignservices.co.uk
www.dpdesignservices.co.uk

Client

Mr P R Wilson
16 Deerbolt Crescent
Kirkby
L32 2BE



Project

Proposed First Floor and Ground Floor
Extensions At: 16 Deerbolt Crescent
Kirkby
L32 2BE

Drawing

Existing Plans & Elevations

Paper Size

A1

Dwg. No.	Rev.	Scale	Date
1051/24			5.4.24