




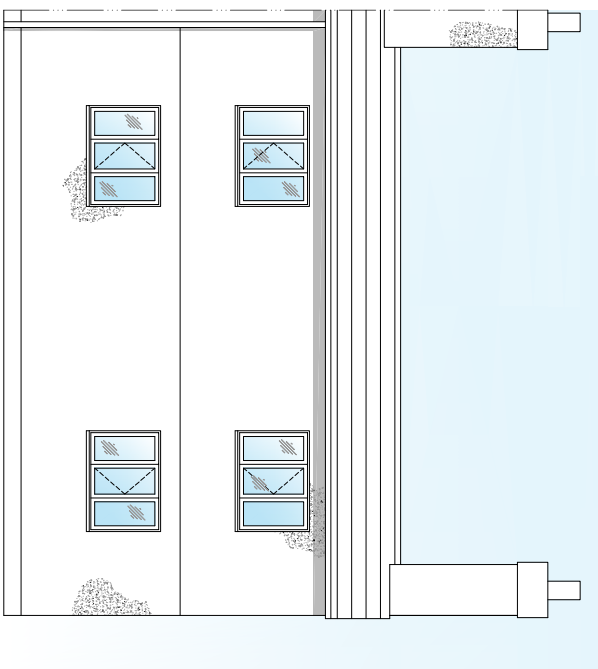


EXISTING FRONT ELEVATION
scale 1:100

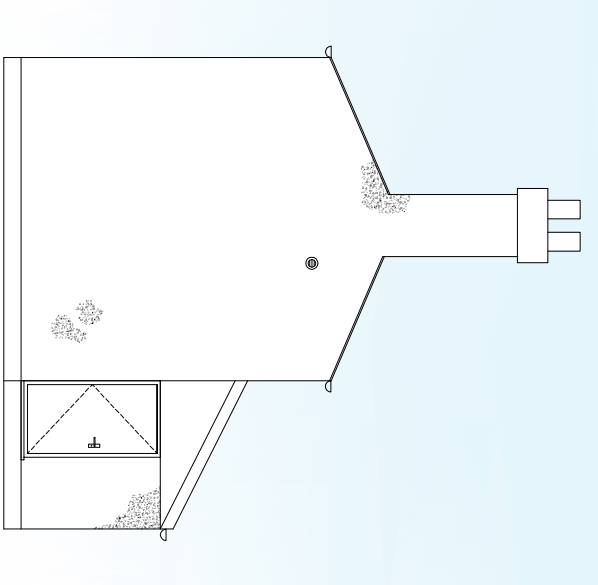


EXISTING SIDE ELEVATION
scale 1:100

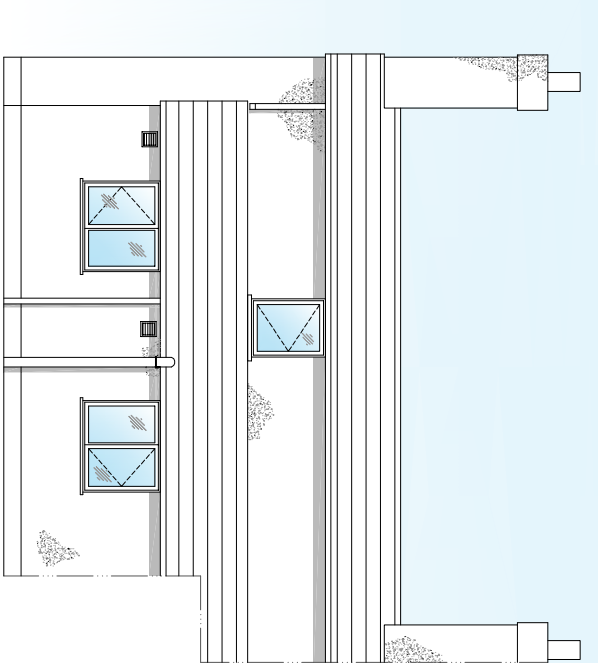


EXISTING REAR ELEVATION
scale 1:100

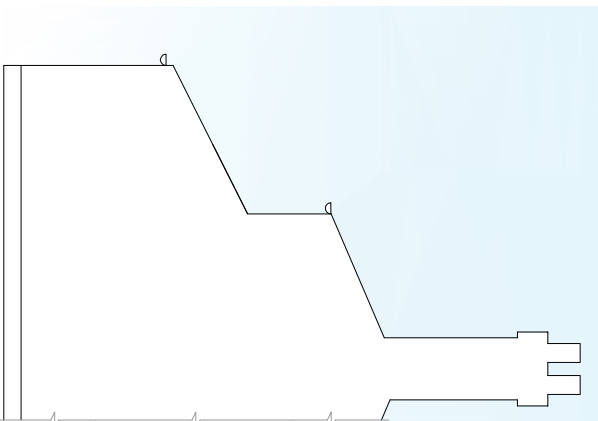


EXISTING OPP' SIDE ELEVATION
scale 1:100

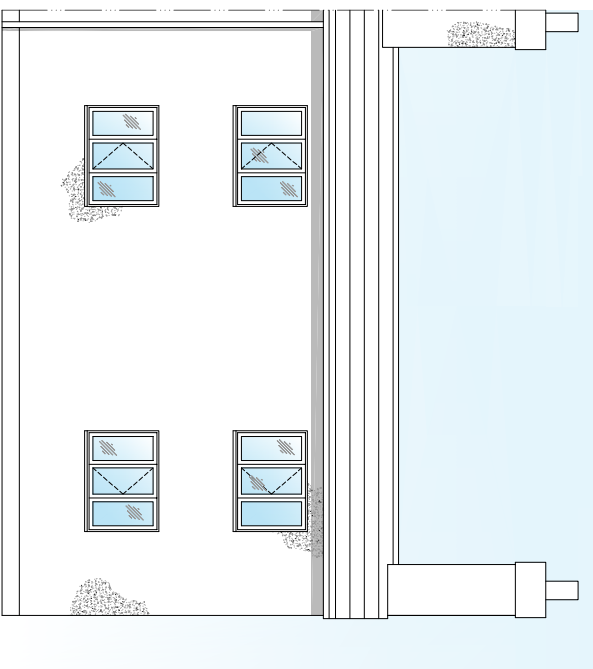


PROPOSED FRONT ELEVATION
scale 1:100

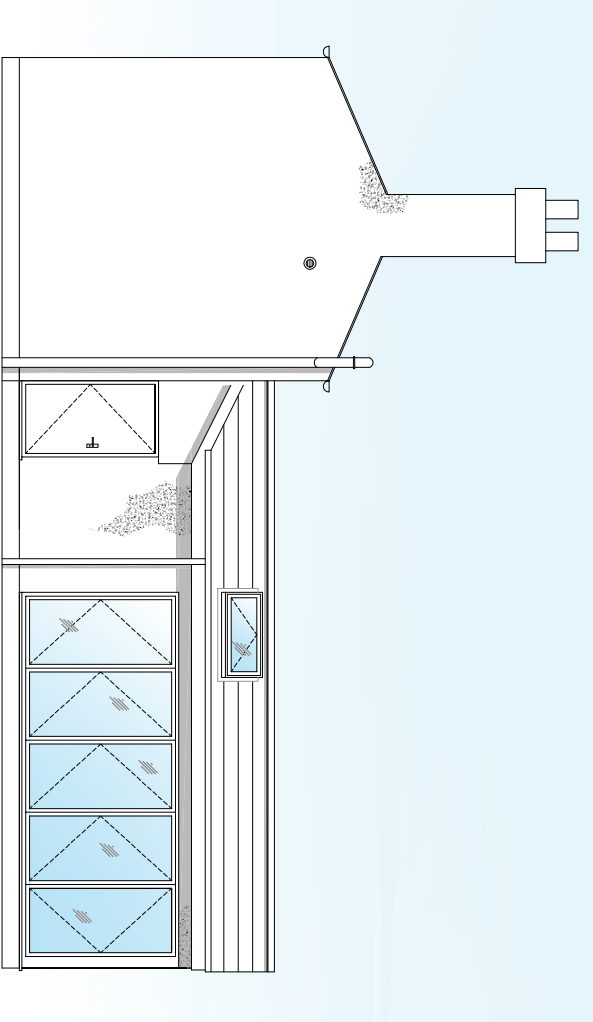


PROPOSED SIDE ELEVATION
scale 1:100

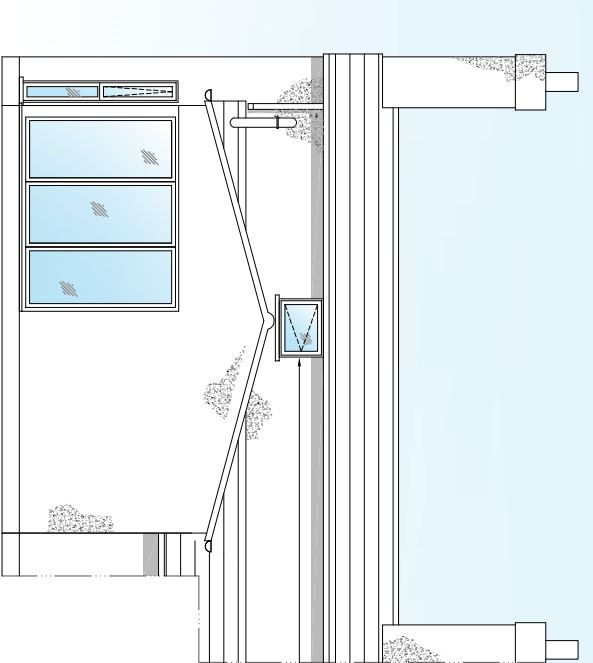




PROPOSED REAR ELEVATION
scale 1:100

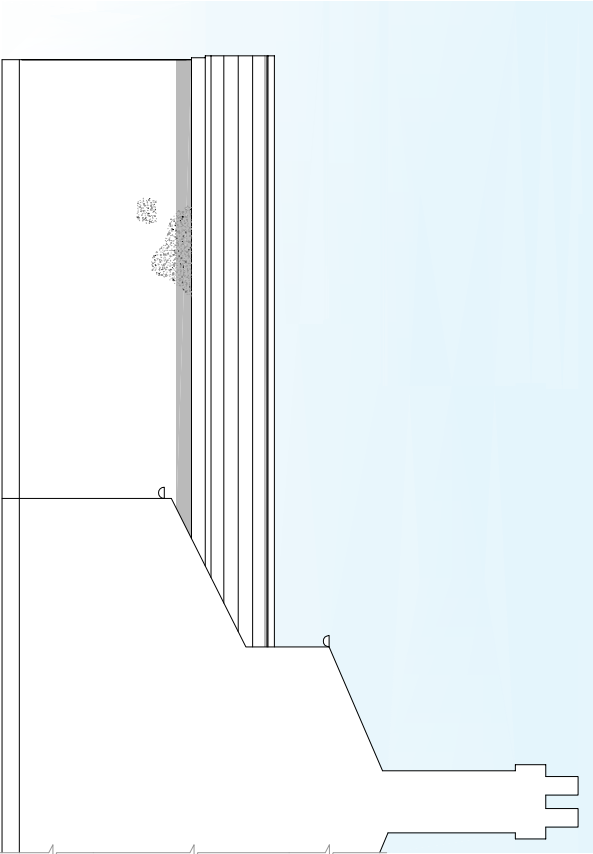


PROPOSED OPP' SIDE ELEVATION
scale 1:100

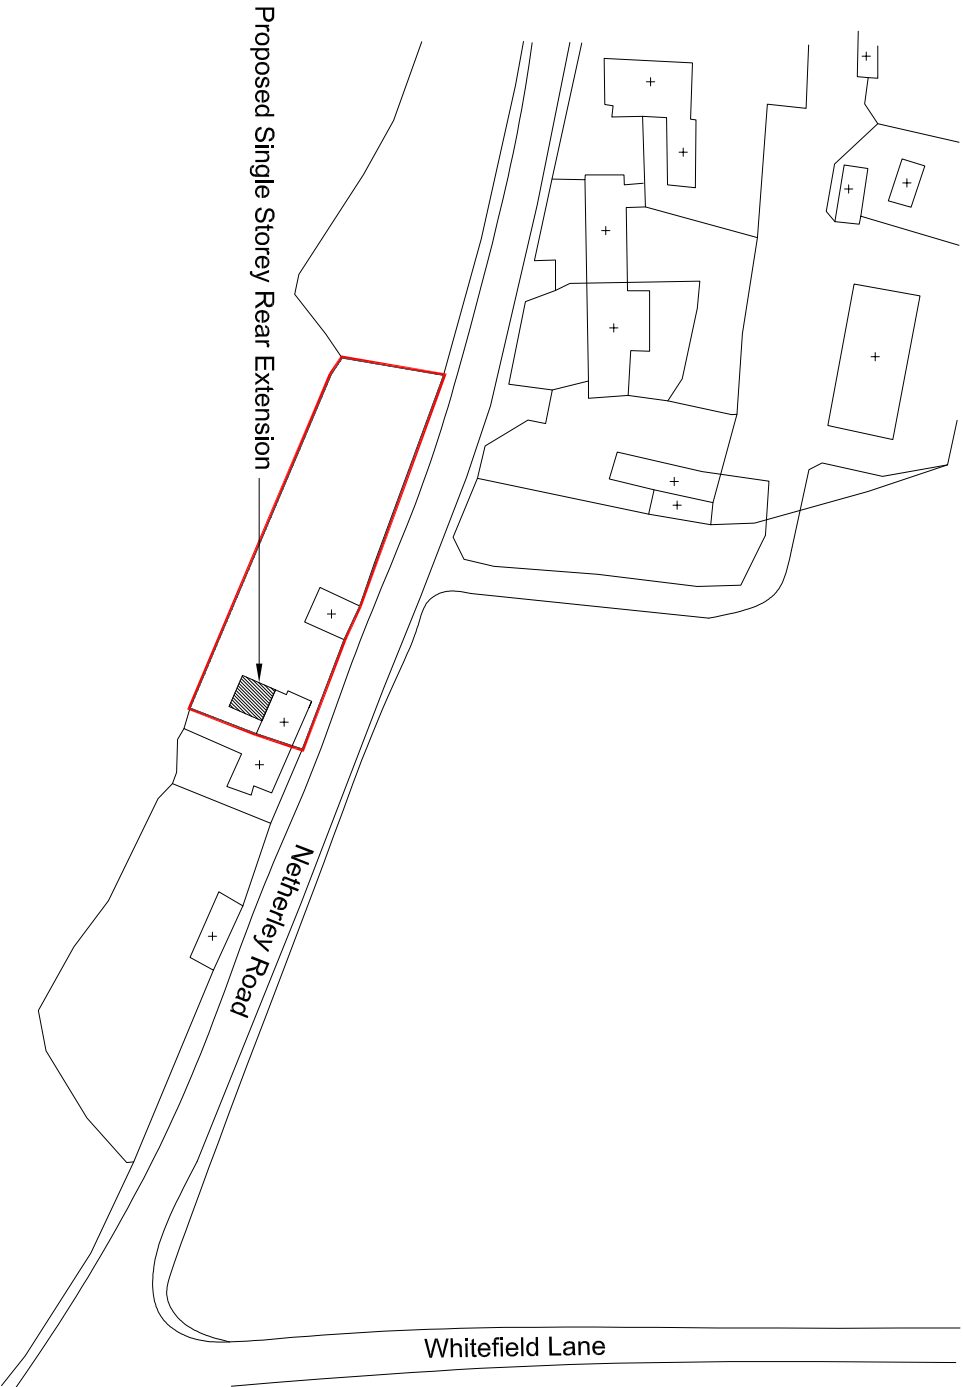

LOCATION PLAN
scale 1:1250

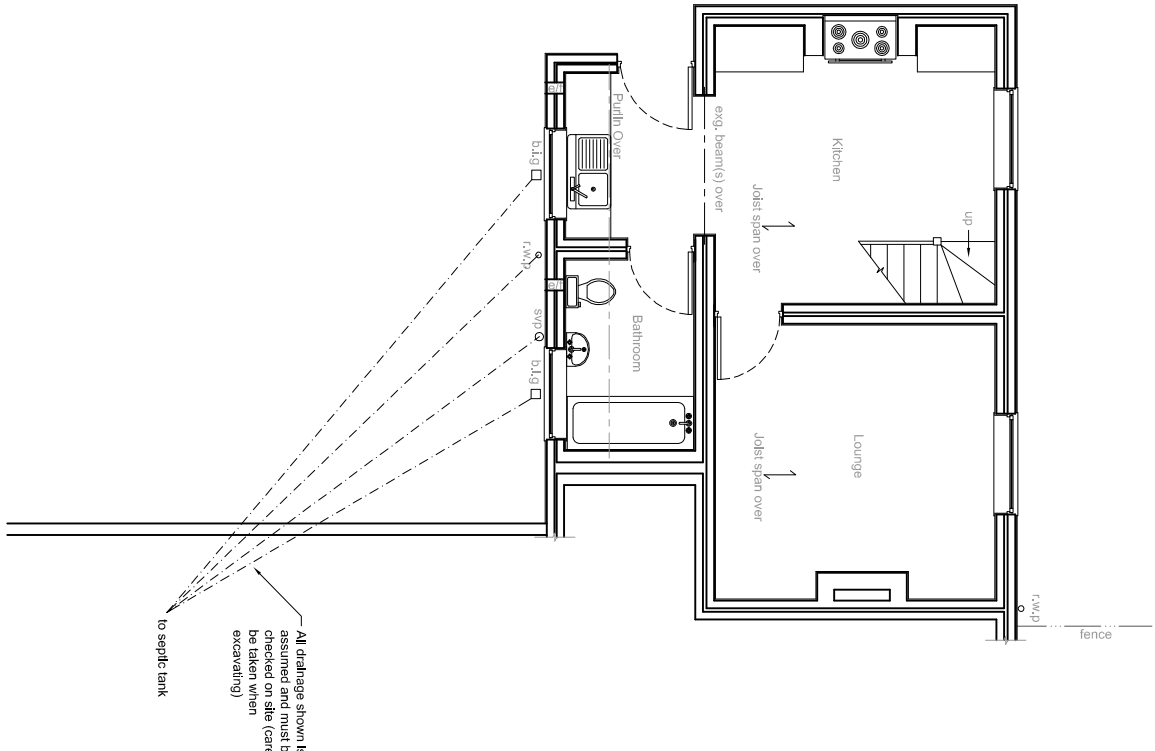 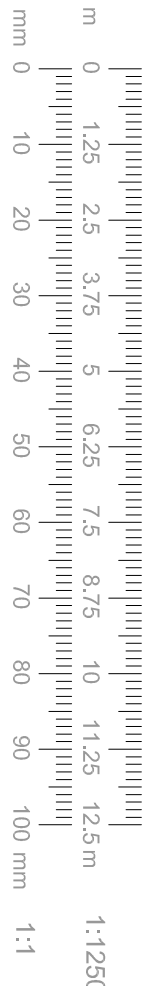

EXISTING GROUND FLOOR PLAN
scale 1:100

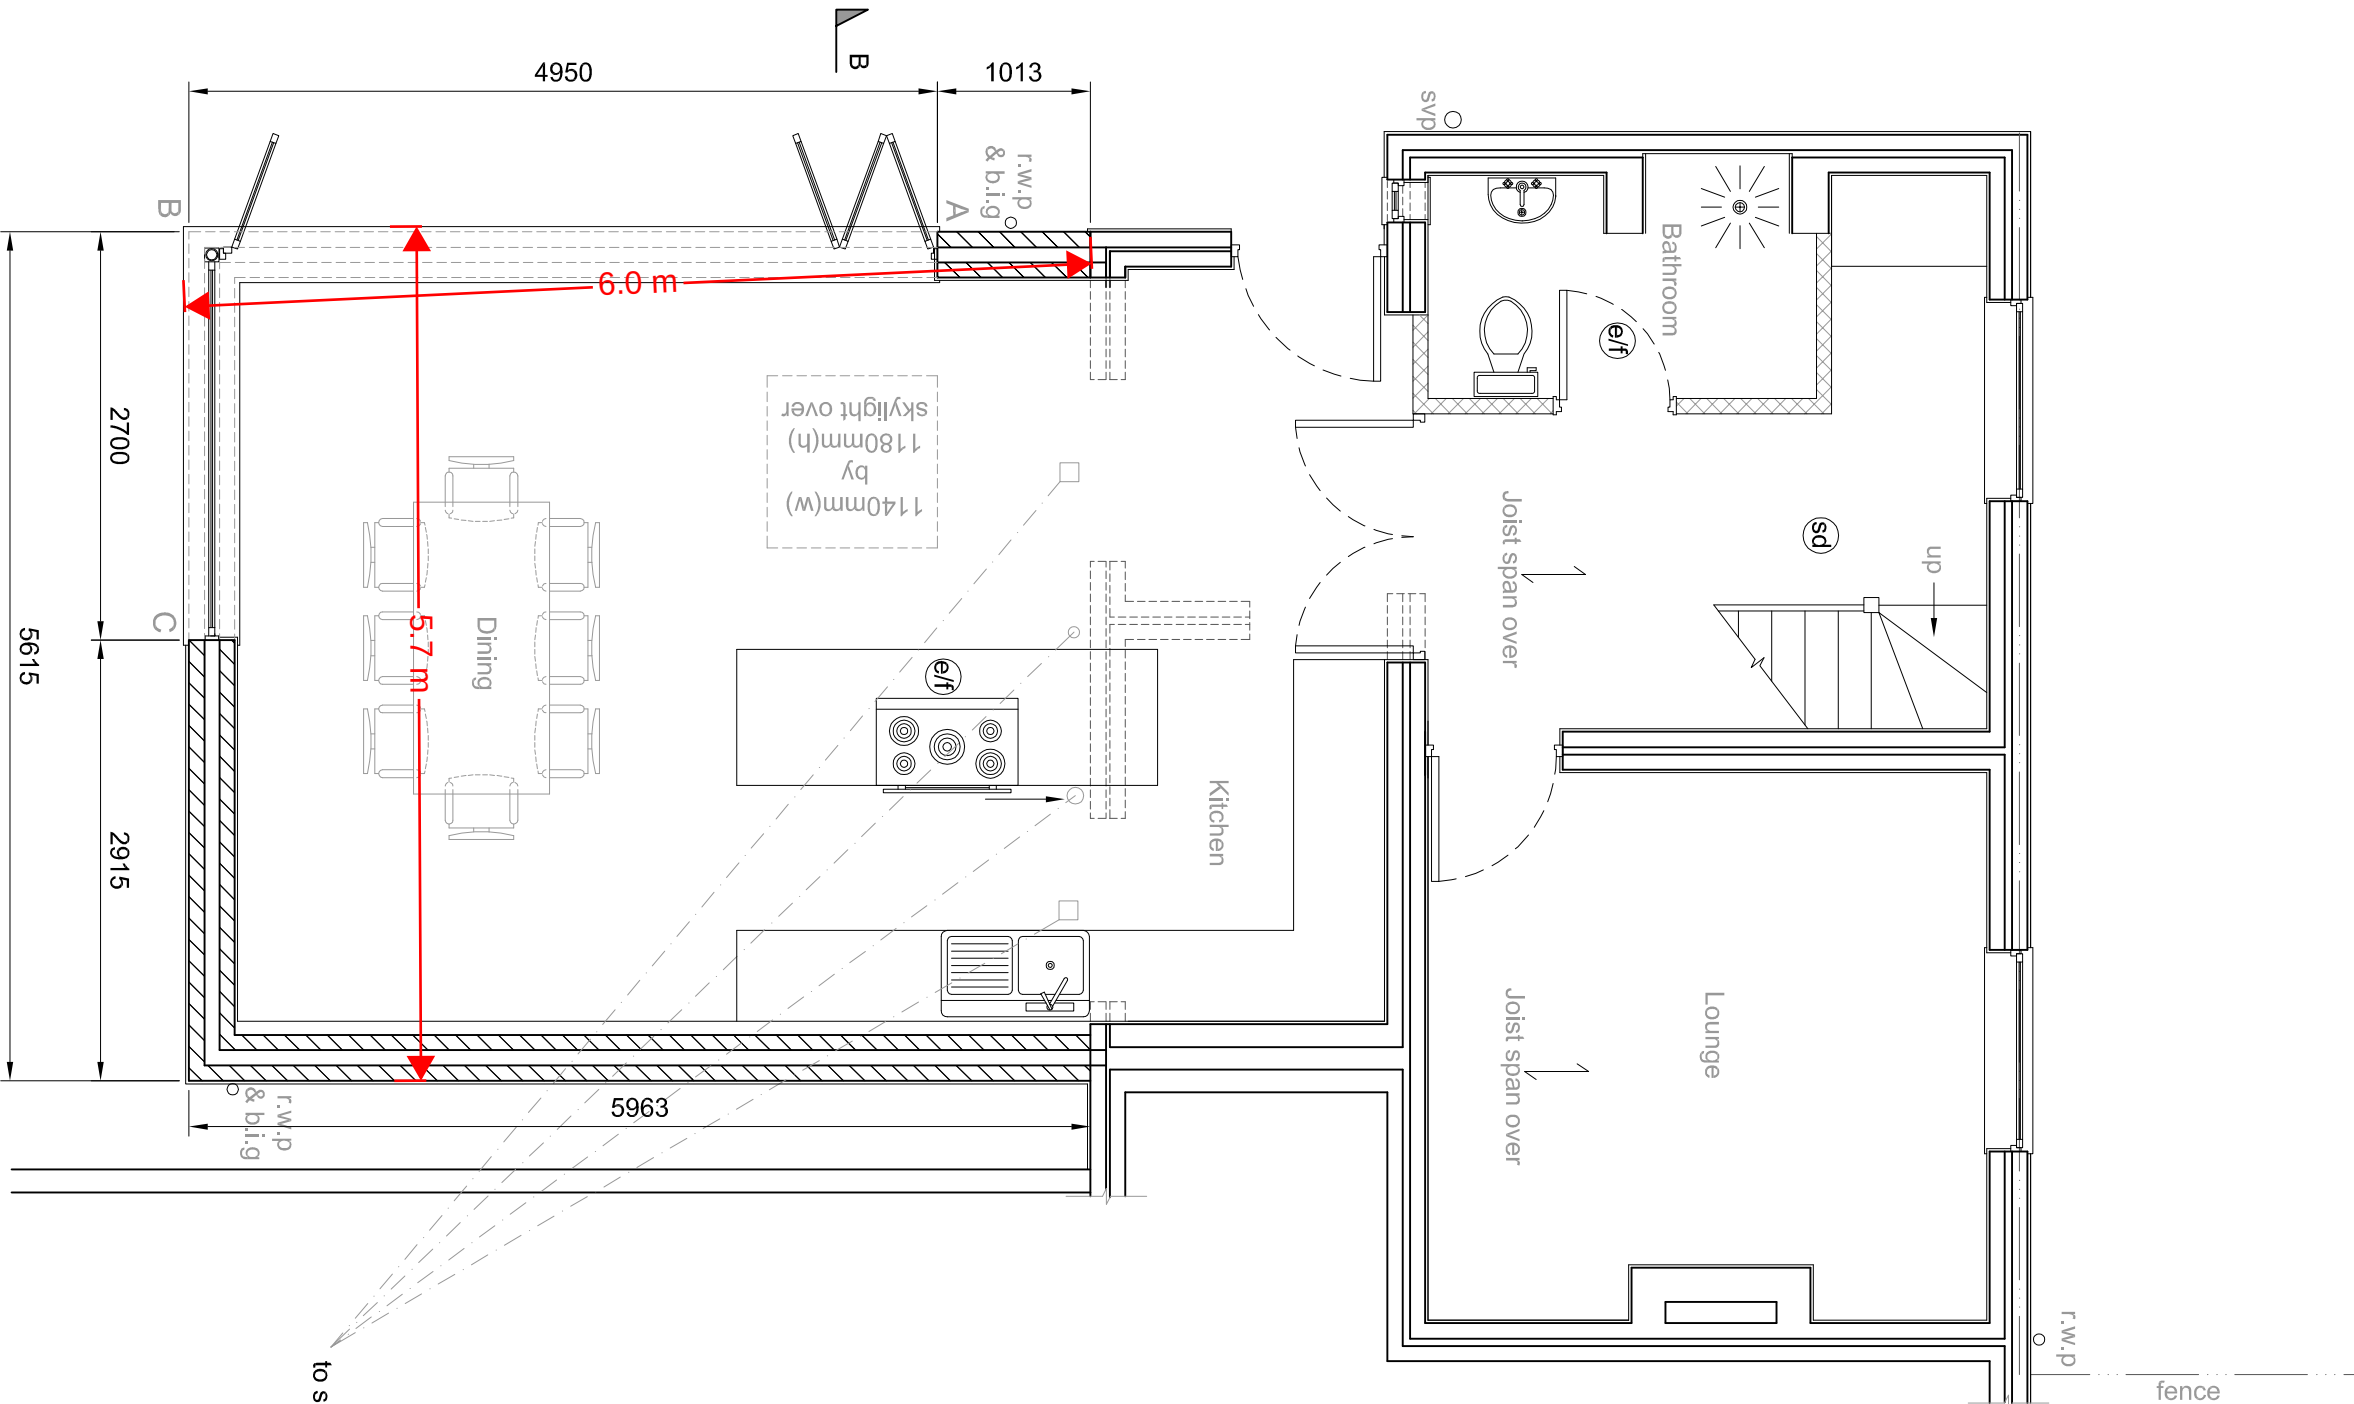

PROPOSED GROUND FLOOR PLAN
scale 1:50

EXTERNAL MATERIALS:
WALLS TO BE RENDERED TO MATCH EXISTING,
ROOF TO BE SLATE TO MATCH EXISTING

DWG No.	L35 1RG/MC/PNA
TITLE	PLANS, ELEVATIONS & SITE PLAN
PROJECT	Proposed Development to 1100 Cottage Netherley Road Prescot L35 1RG
CLIENT	Mr. & Mrs. Sanders
DATE	04/10/2022

SCALE AT ALL AS SHOWN