



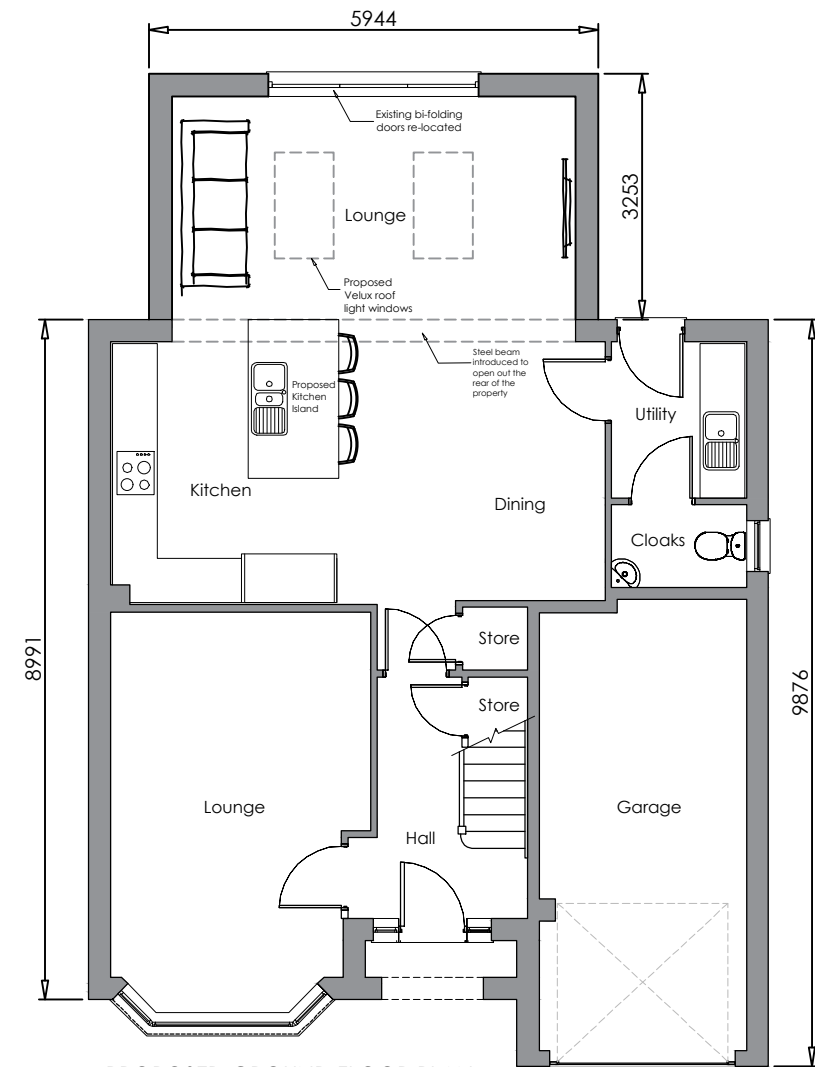

PROPOSED GROUND FLOOR PLAN




PROPOSED SIDE ELEVATION

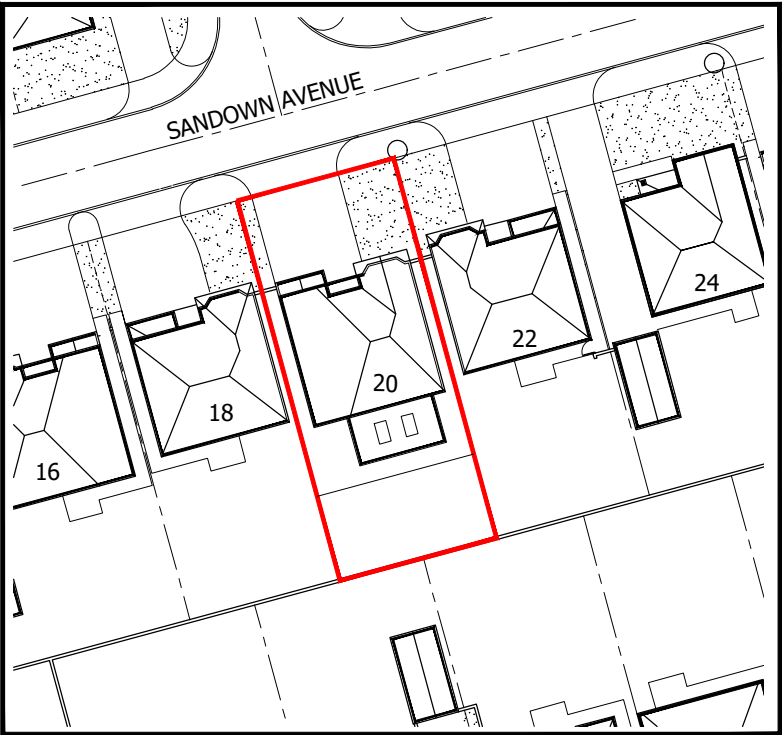

Proposed Site Plan (Scale 1:500)




PROPOSED REAR ELEVATION

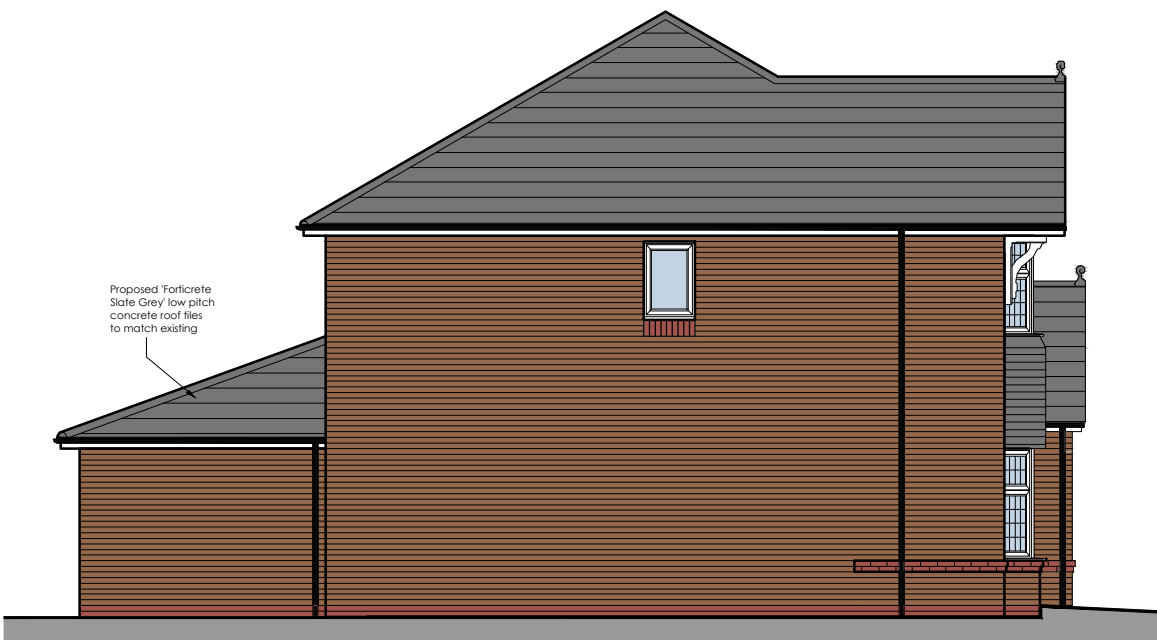


PROPOSED SIDE ELEVATION

1:500

 

1:100

 

PLANNING ISSUE

Project Description	Scale	Paper Size	Date	Drawn	Revision
Proposed Single Storey Rear Extension	1:100 & 1:500	A3	November 2022	AD	-
Site Address	Drawing No. 1SANDIPD03				
20 Sandown Avenue Knowsley L14 7AS	Note All dimensions/levels are to be checked on site and any discrepancies to be referred back to Architect prior to proceeding. All specifications, materials and workmanship to be in accordance with current Building Regulations. All component sizes and references are to be checked prior to materials order. The position of existing ground runs are to be checked and confirmed on site prior to proceeding with the works. All relevant boundary positions are to be dimensionally checked prior to proceeding with the works.				
Drawing Title	This drawing is the copyright © and shall not be altered, copied, photographed or reproduced in any way without the consent of the Architect.				
Proposed Floor Plan & Elevations					