



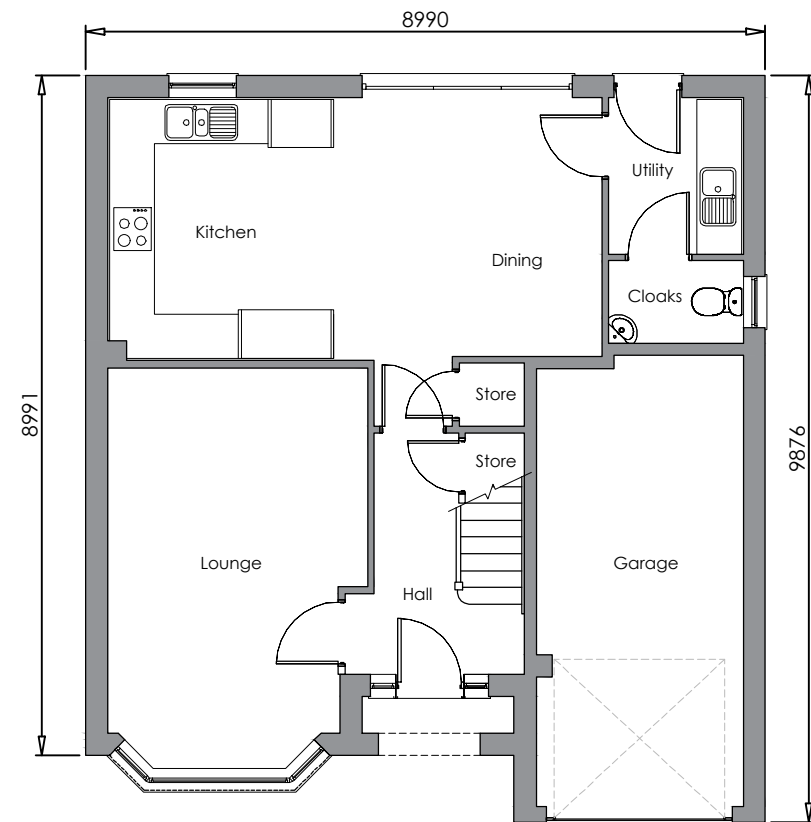


EXISTING SIDE ELEVATION

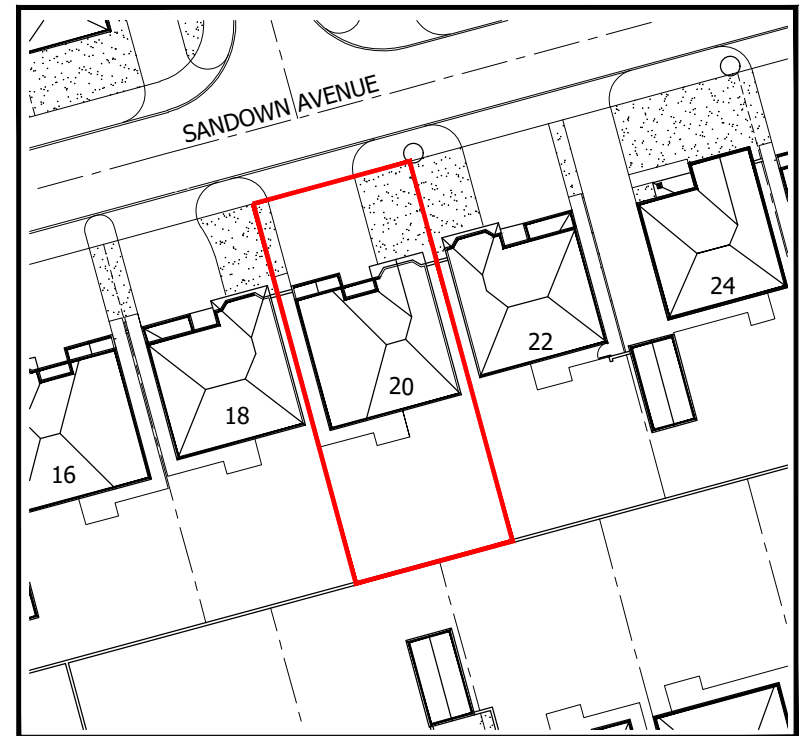

Existing Site Plan (Scale 1:500)




EXISTING REAR ELEVATION

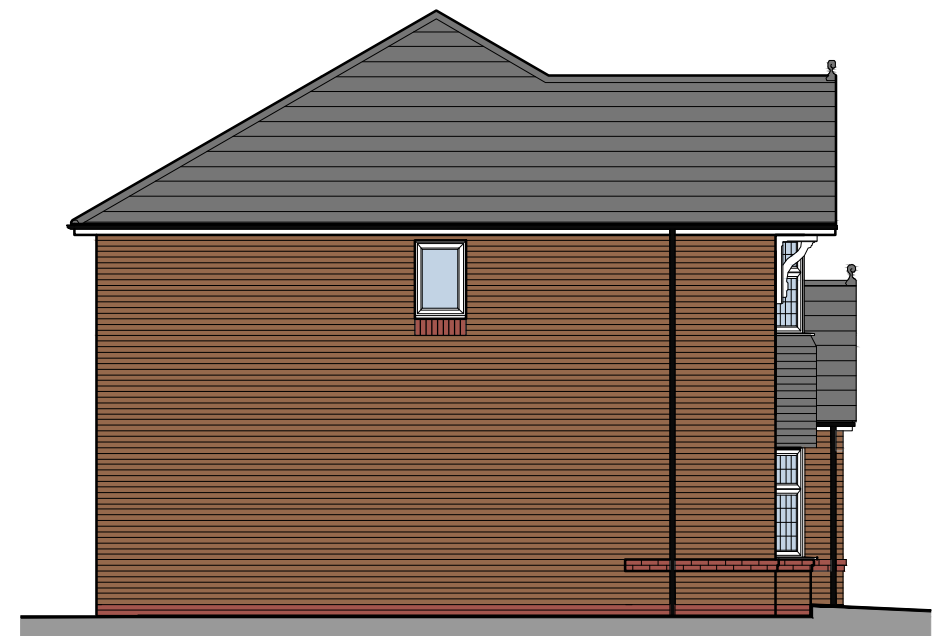


EXISTING SIDE ELEVATION

1:500

 

1:100

 

PLANNING ISSUE					
Project Description	Scale	Paper Size	Date	Drawn	Revision
Proposed Single Storey Rear Extension	1:100 & 1:500	A3	November 2022	AD	-
Site Address	Drawing No.				
20 Sandown Avenue	1SAND/PD/02				
Knowsley					
L14 7AS					
Drawing Title					
Existing Floor Plan & Elevations	Note				
	All dimensions/levels are to be checked on site and any discrepancies to be referred back to Architect prior to proceeding. All specifications, materials and workmanship to be in accordance with current Building Regulations. All component sizes and references are to be checked prior to materials order. The position of existing drain runs are to be checked and confirmed on site prior to proceeding with the works. All relevant boundary positions are to be dimensionally checked prior to proceeding with the work. This drawing is the copyright © and shall not be altered, copied, photographed or reproduced in any way without the consent of the Architect.				